


15 Medway Close  
Barugh Green  
Barnsley  
S75 1NY

07762656187  
steven@drawit.biz  
www.drawit.biz

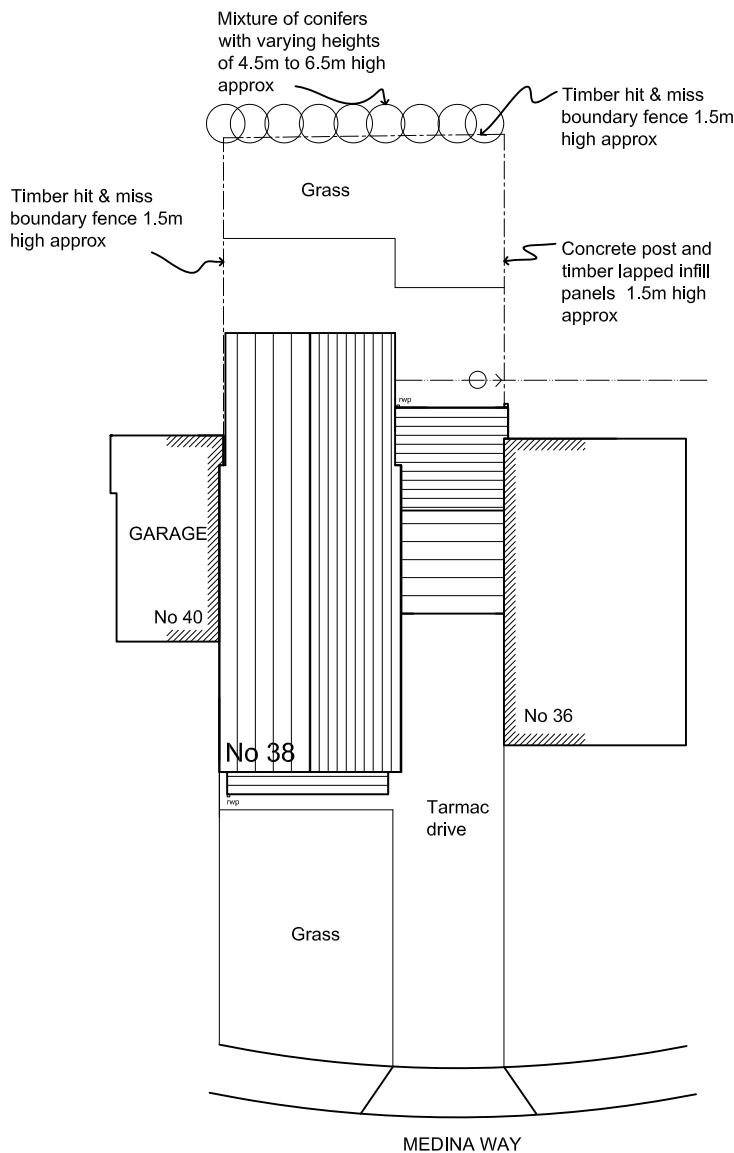

# SITE PLAN

Scale: 1:200

## PLANNING

| Rev: | Date: | Description: | By: |
|------|-------|--------------|-----|
|      |       |              |     |

CLIENT:  
Mr. M. Skiffington

PROJECT: Proposed two storey rear extension

DWG OF:  
Site Plan

SITE ADDRESS: 38 Medina Way, Barugh Green  
Barnsley S75 1NF

|                     |                 |                     |
|---------------------|-----------------|---------------------|
| Drawn by:<br>SH     | Scale:<br>1:200 | Date:<br>27/03/2013 |
| Dwg No:<br>1302_102 | rev             |                     |

A4 Sheet

© Copyright Draw it 2013