



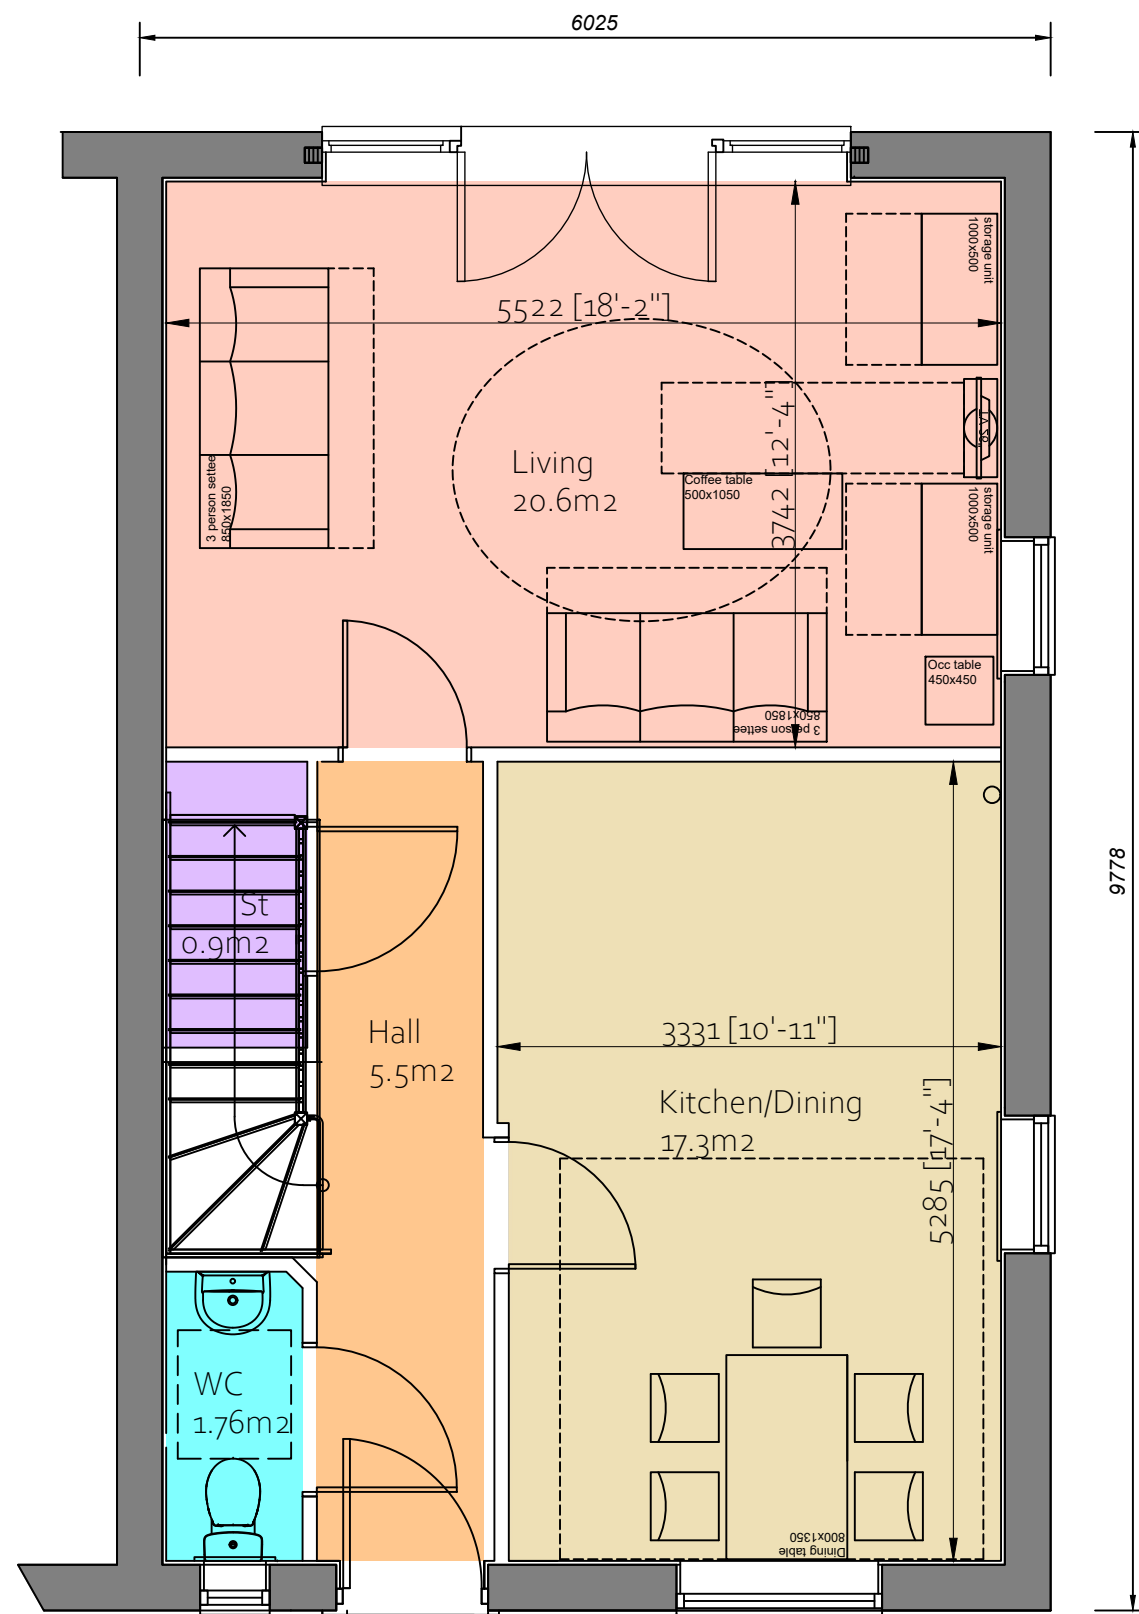

CLIENT DETAILS	PROJECT	TITLE	REV	DESCRIPTION	DATE	
BLACKSTONE DEVELOPMENTS	LAND OFF SANDYGATE LANE STAIRFOOT BARNSELY	LOTS 7-12 GROUND & FIRST FLOOR PLANS				Residential S72 Ltd, 9 Malham Close, Shafton Barnsley, S72 8PE T 01226 717079 M 07920 724305
HUNNINGLEY LA. STAIRFOOT BARNSELY	REFERENCE 19-01-023-704	SCALE 1:50 @ A3				
		DATE NOV 2019				

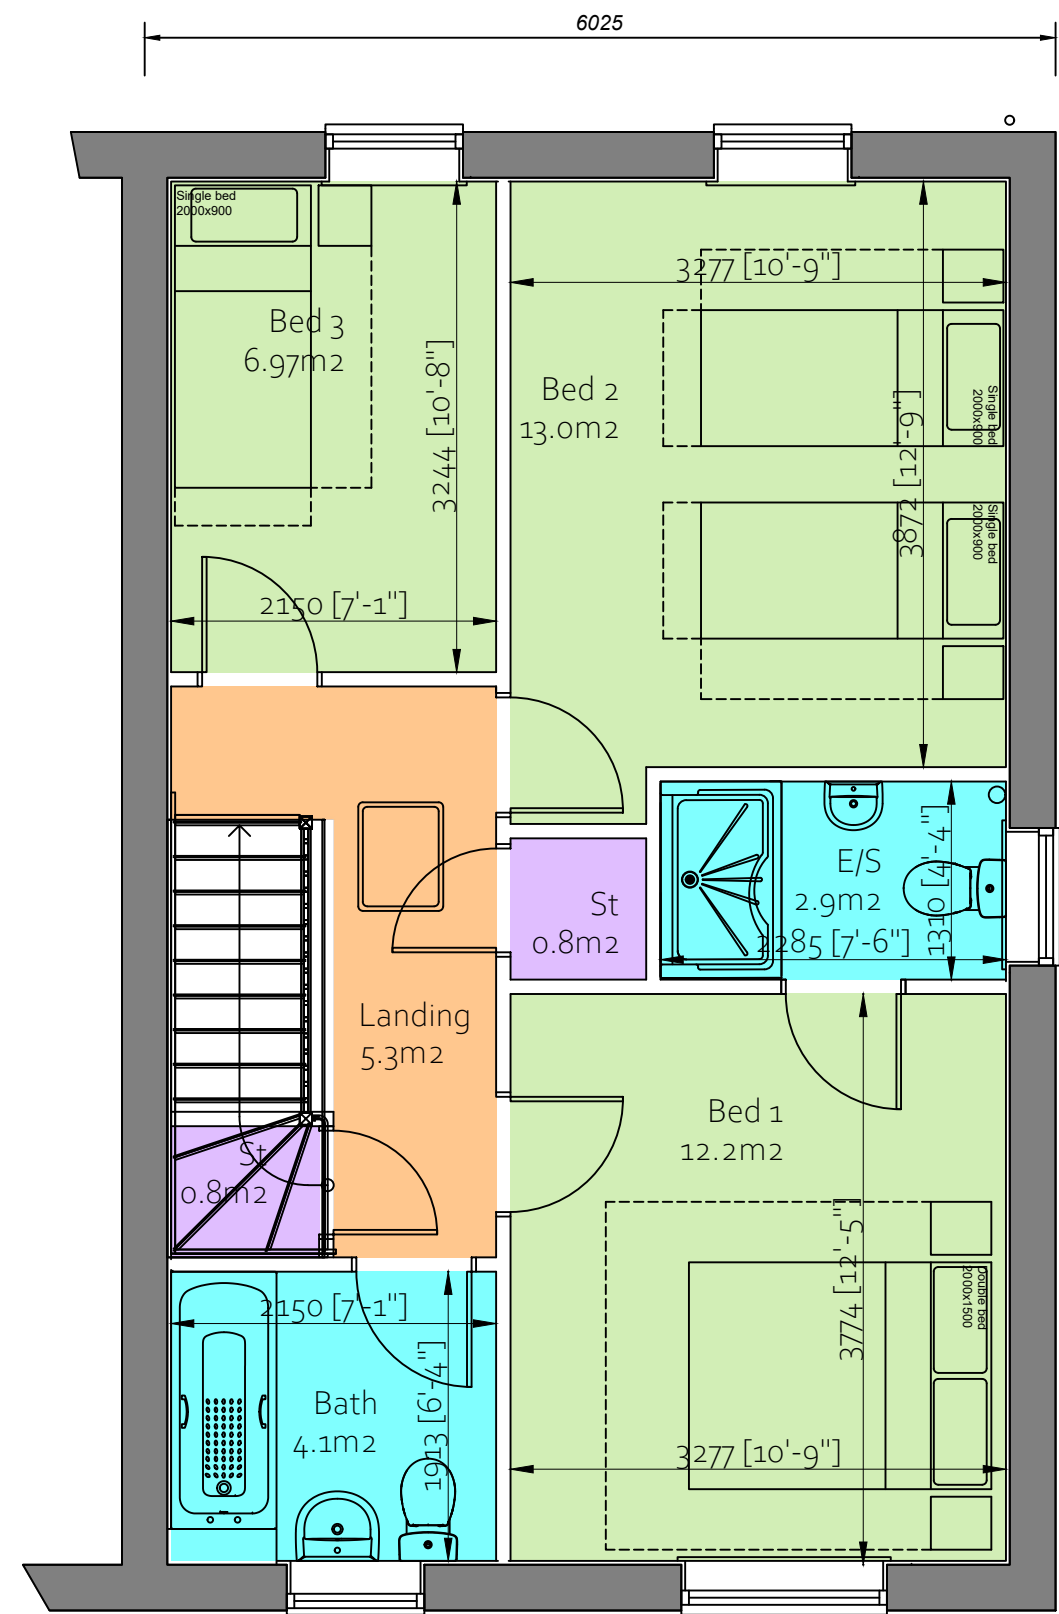