

Drawing No.	Rev No.
MJB001 -002	

DO NOT SCALE: Contractor to check all dimensions and report any omissions or errors

NOTES

Rev	Description	By	CHK	App	Date
-----	-------------	----	-----	-----	------

JRB DESIGNS LTD
1 Saville Road
Cudworth
Barnsley
S72 8LT
Tel: 01226 383542
Fax: 01226 380078
Mob: 07970 541192
Email: joine@jrbdesigns.co.uk

This drawing is copyright. © Jrbdesigns Ltd.

MRS J BRENNAN

Drawing Title
EXISTING ELEVATIONS

Address
**14 VIACARAGE WALK
PENISTONE
SHEFFIELD
S36 6EJ**



Project Title:
**PROPOSED TWO STOREY
REAR EXTENSION**

Purpose of Issue:
PLANNING

Drawing Status
FIRST ISSUE

Scale at A3 AS SHOWN	Drawn By JRB	Date 03/07/2014
Checked By	Date 03/07/2014	Approved By
Project No. MJB001	Drawing No. 002	Date 03/07/2014
		Revision -

APPROVAL: ☒ INFORMATION ☐ TENDER ☐ CONTRACT ☐ CONSTRUCTION ☐

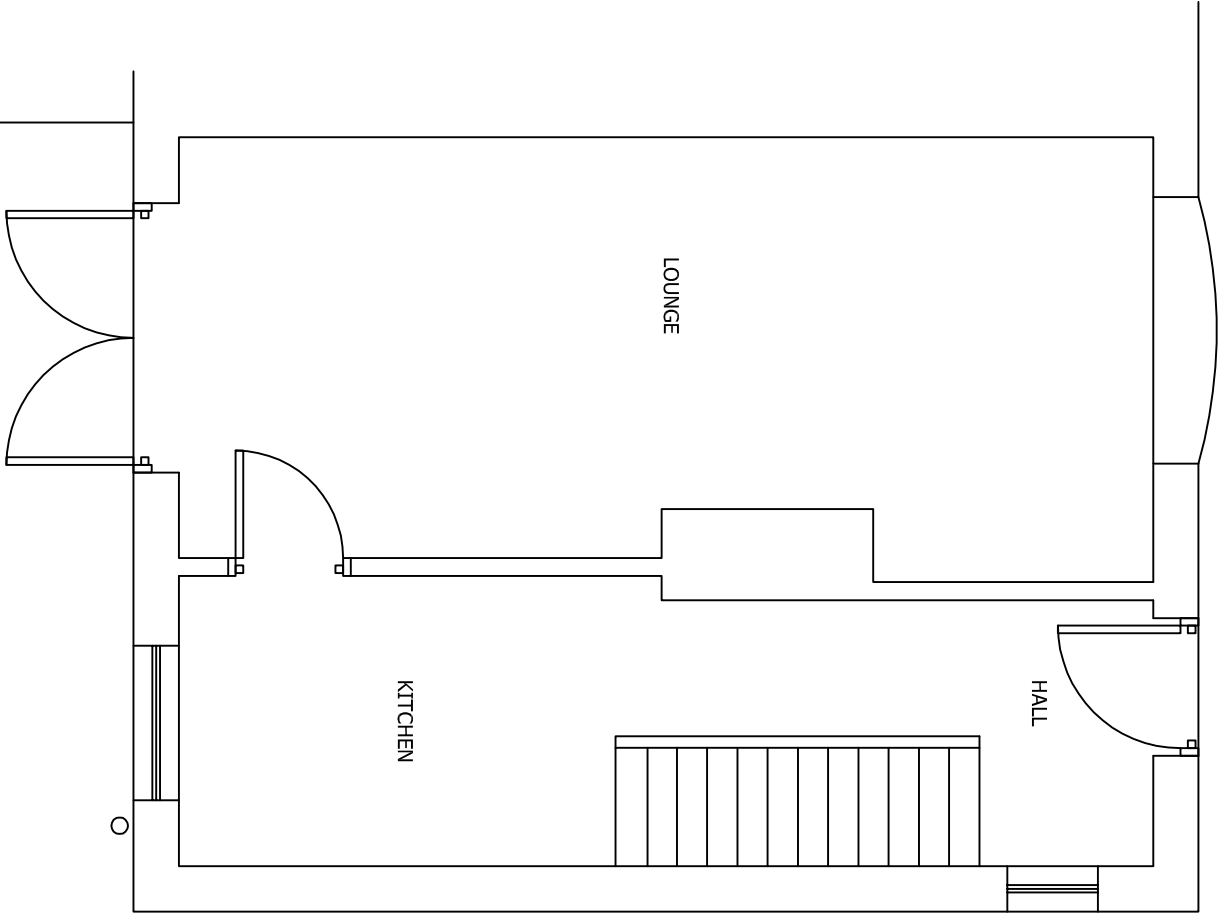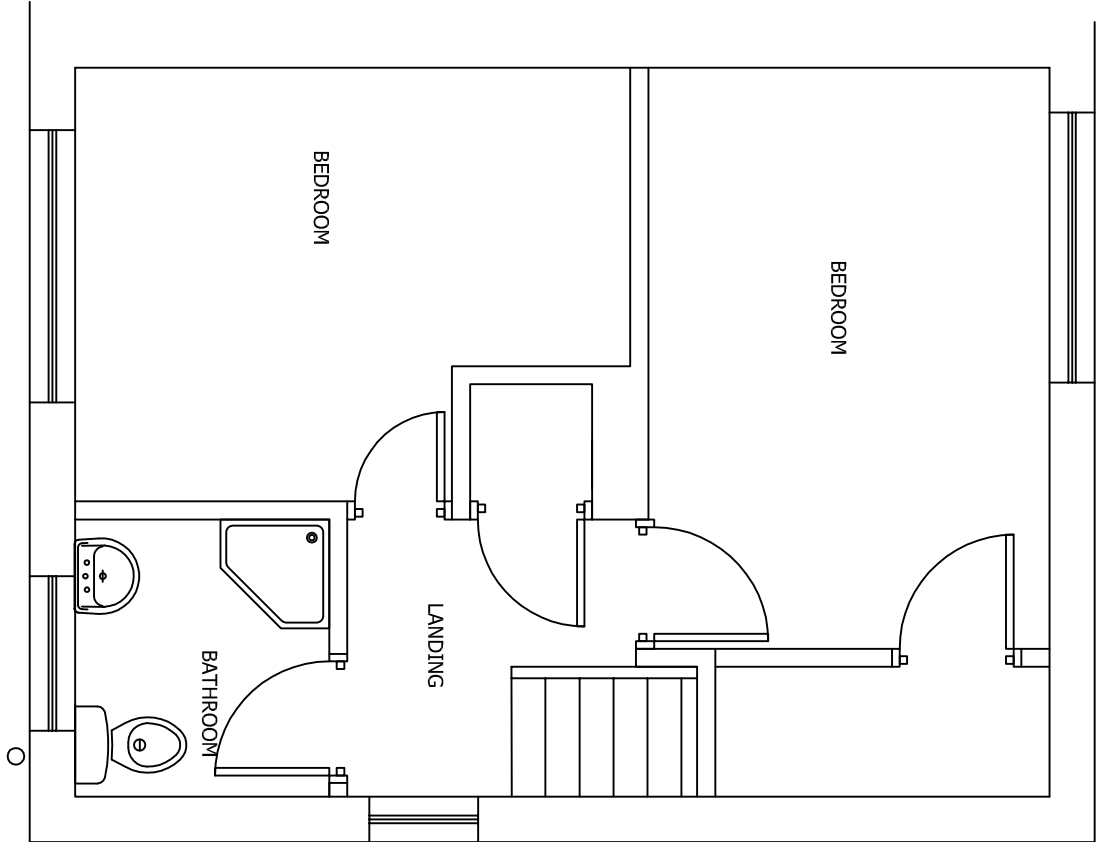

PROPOSED GROUND FLOOR PLAN
SCALE 1:50 AT A3