

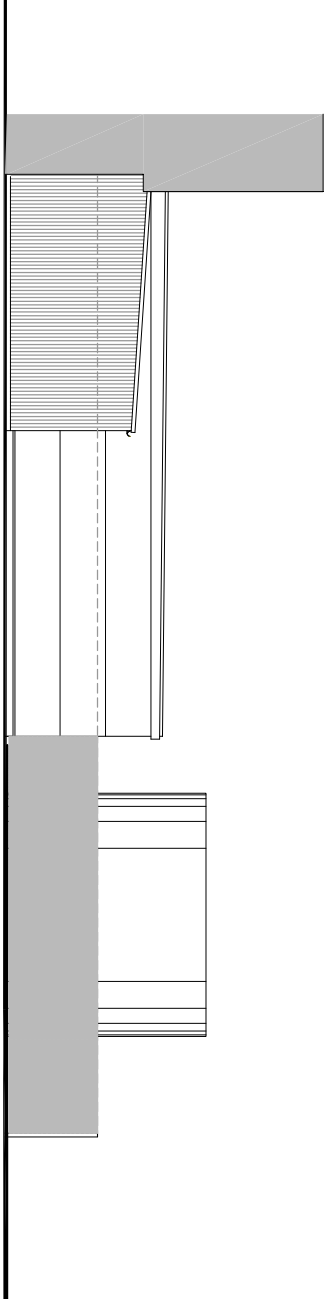
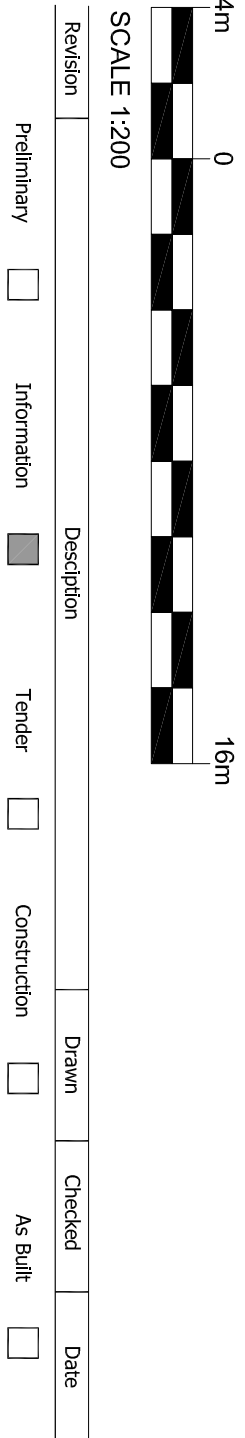
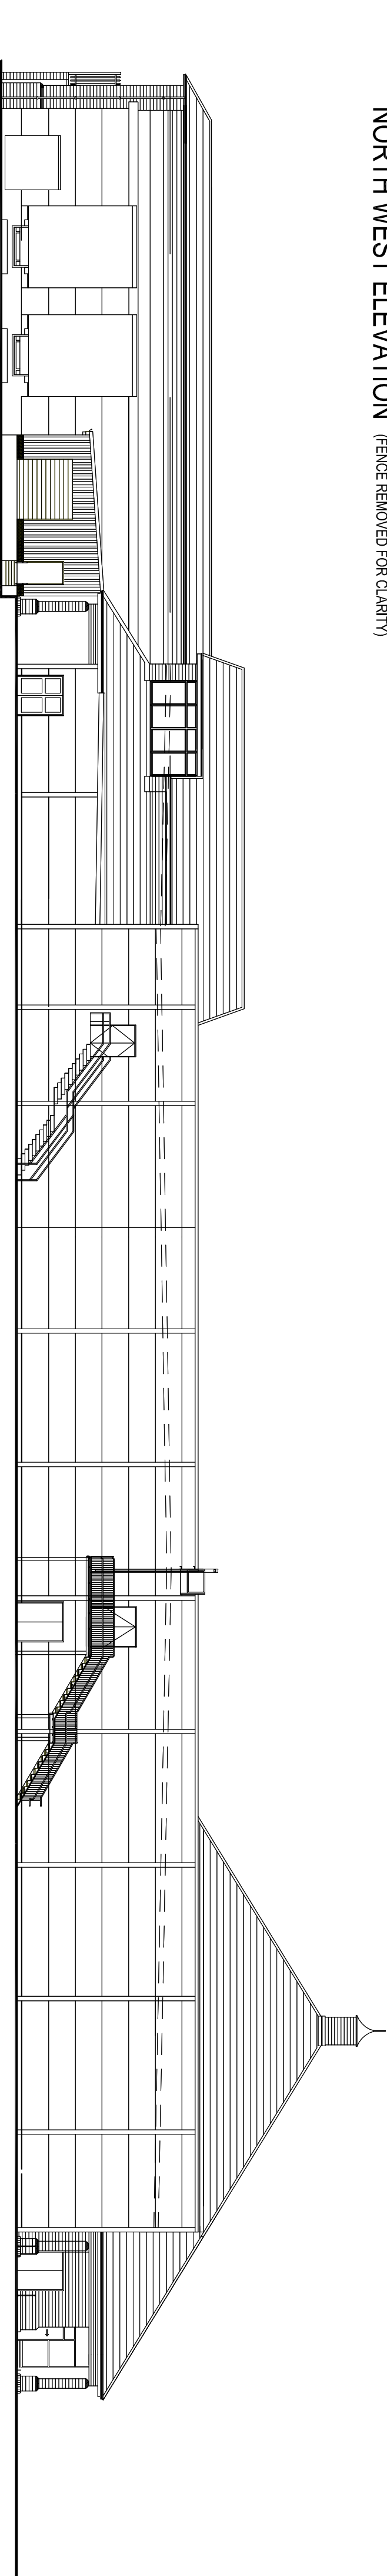
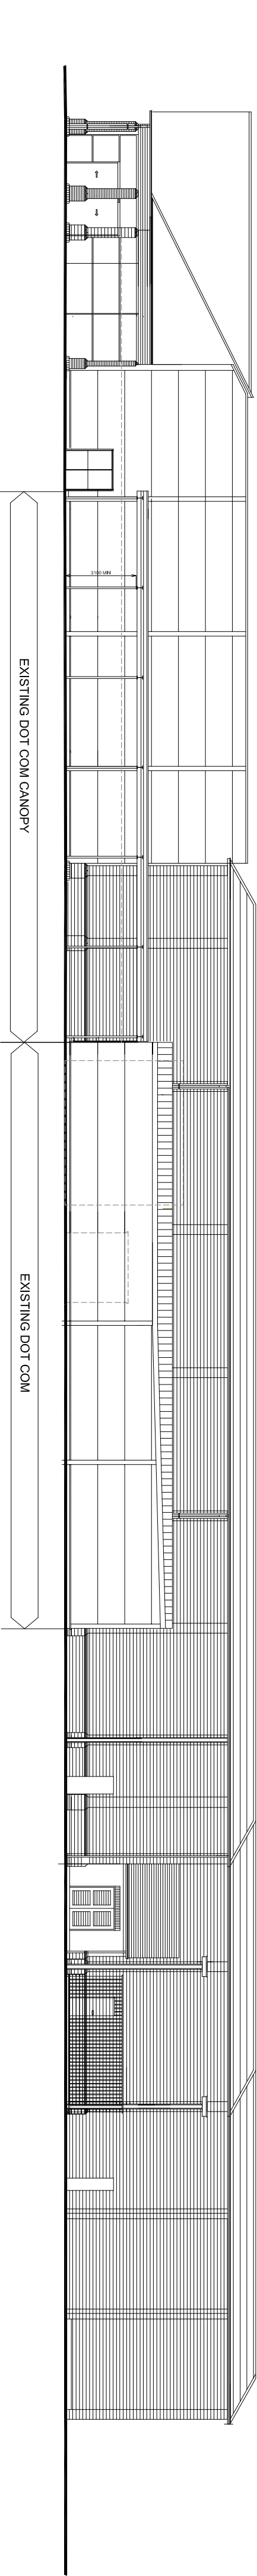


- Contractors must check all dimensions on site. Only figured dimensions are to be worked from. Discrepancies must be reported to the Architect or Engineer before proceeding. © This drawing is copyright.
- Reproduced from OS Sitemap © by permission of Ordnance Survey® on behalf of The Controller of Her Majesty's Stationery Office. © Crown copyright 2008. All rights reserved. Licence number 100007126.

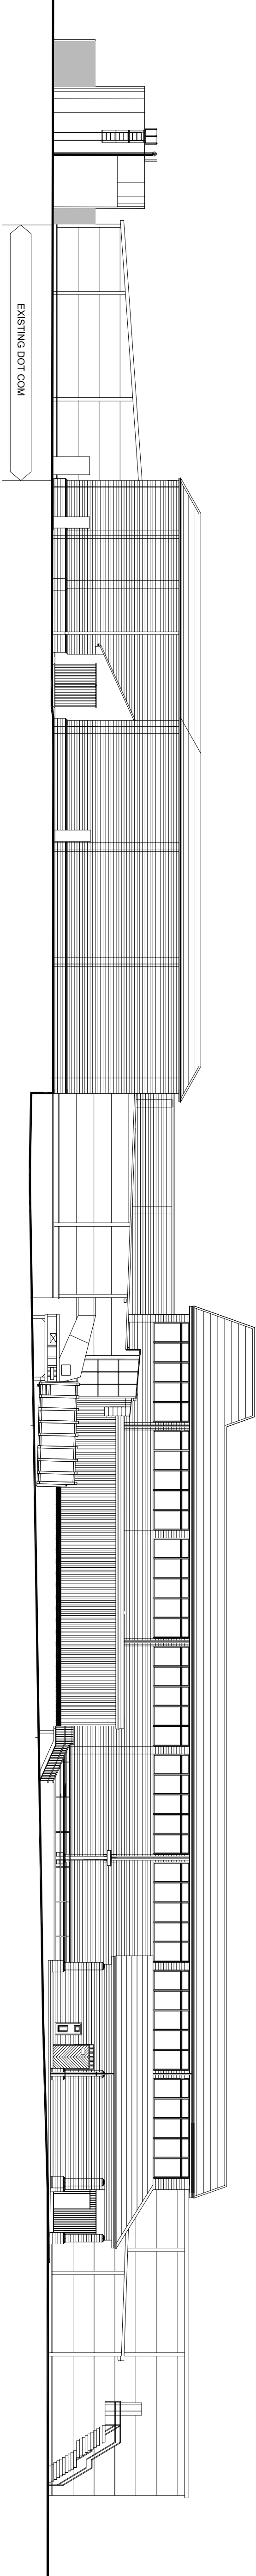

NORTH EAST ELEVATION (FENCE REMOVED FOR CLARITY)

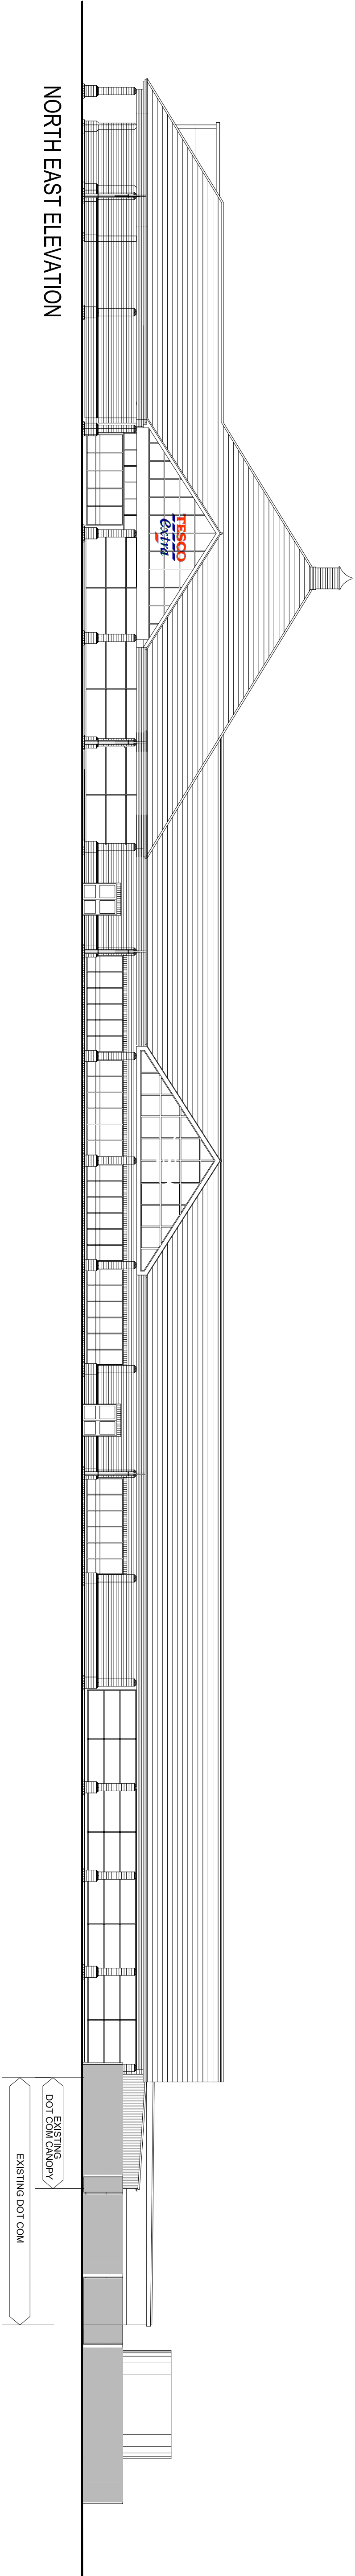

The
TESCO BARNSLEY
DOT COM EXTENSION AND INTERGRATED CLICK & COLLECT
EXISTING ELEVATIONS

15-17 Gillingham Road
Bedford MK40 3NH
T: +44 (0)1234 353034
F: +44 (0)1234 353034
mail@woodshardwick.com
www.woodshardwick.com

Scale 1:200@A1 Date FEB 14 Drawn AD Ck RT

Please consider the environment before printing this drawing

16897-P004