




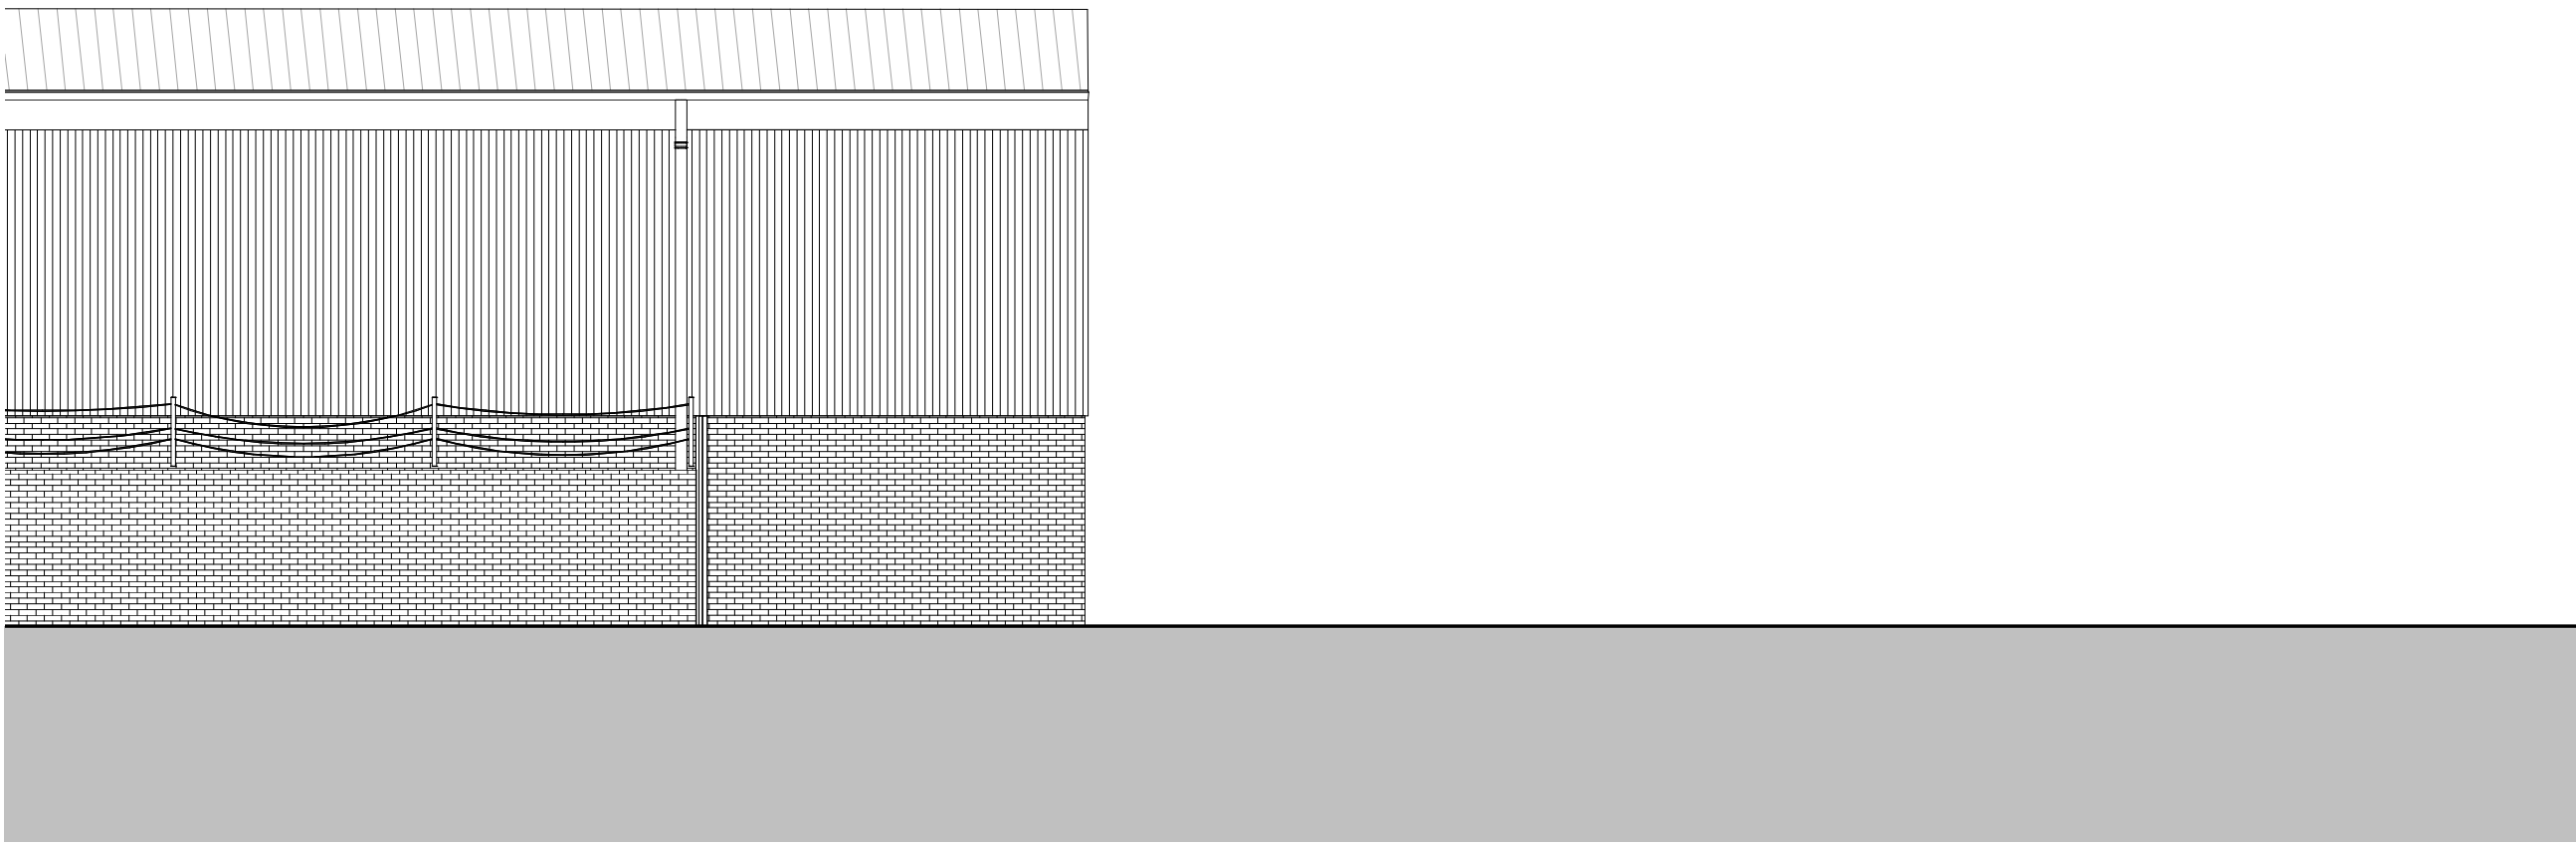


EXISTING ELEVATION A
1 : 100

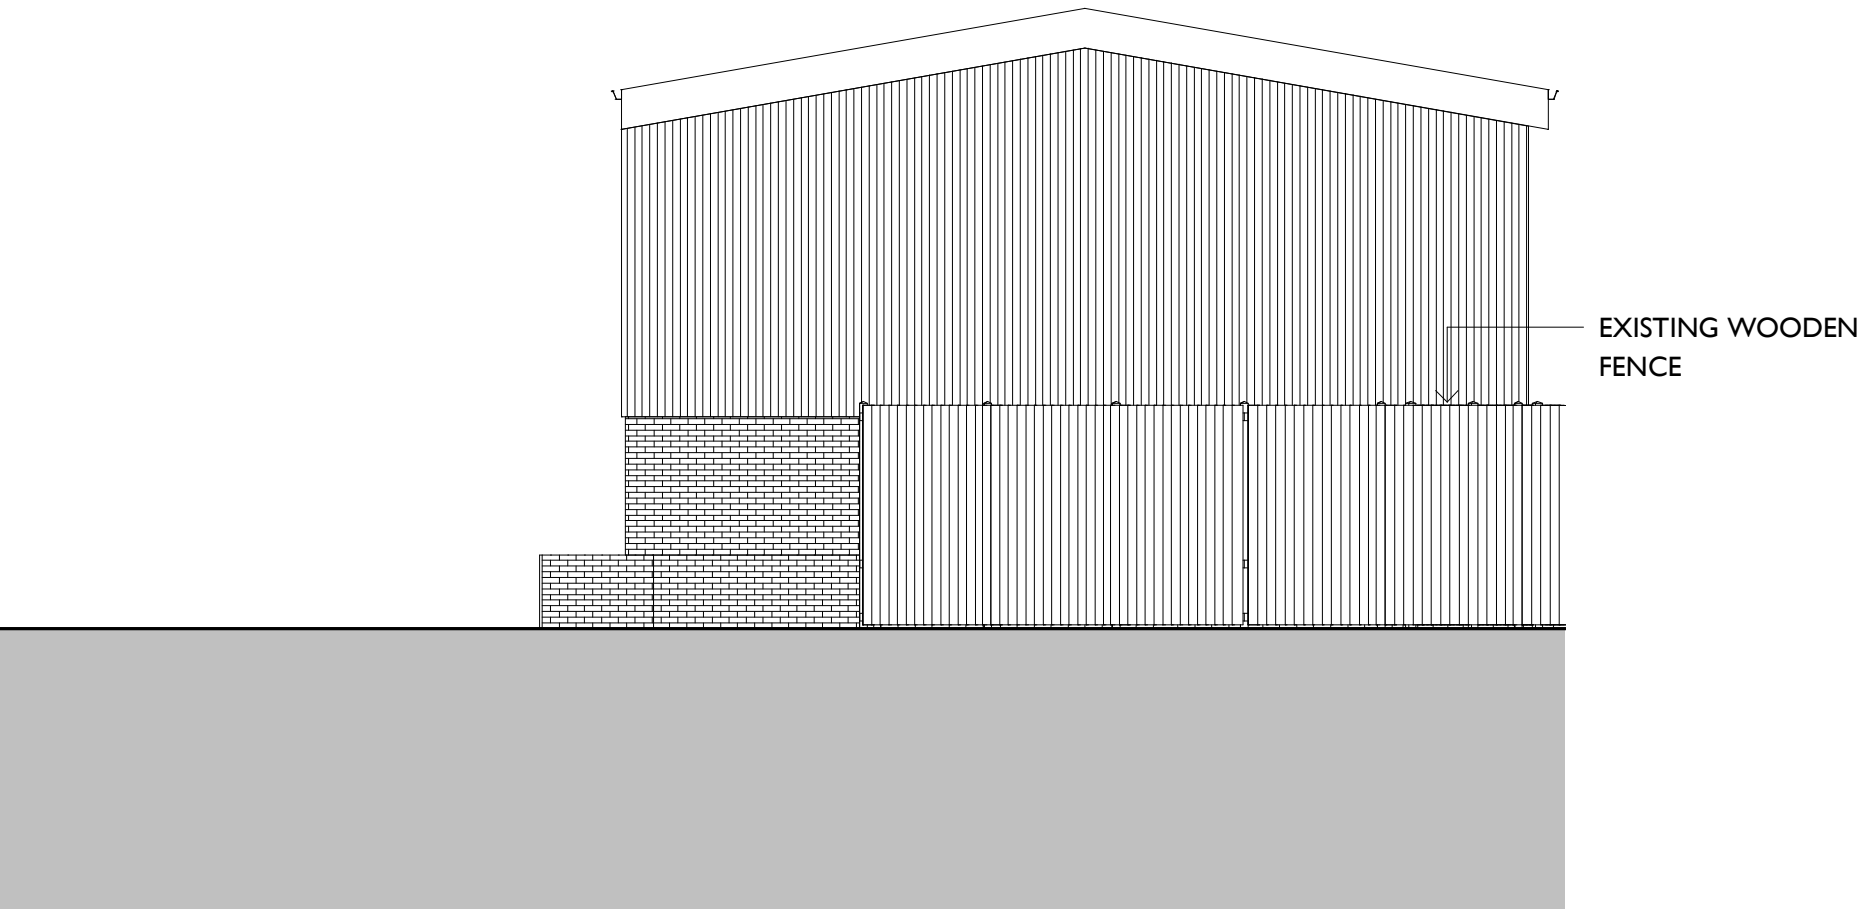


EXISTING ELEVATION B
1 : 100

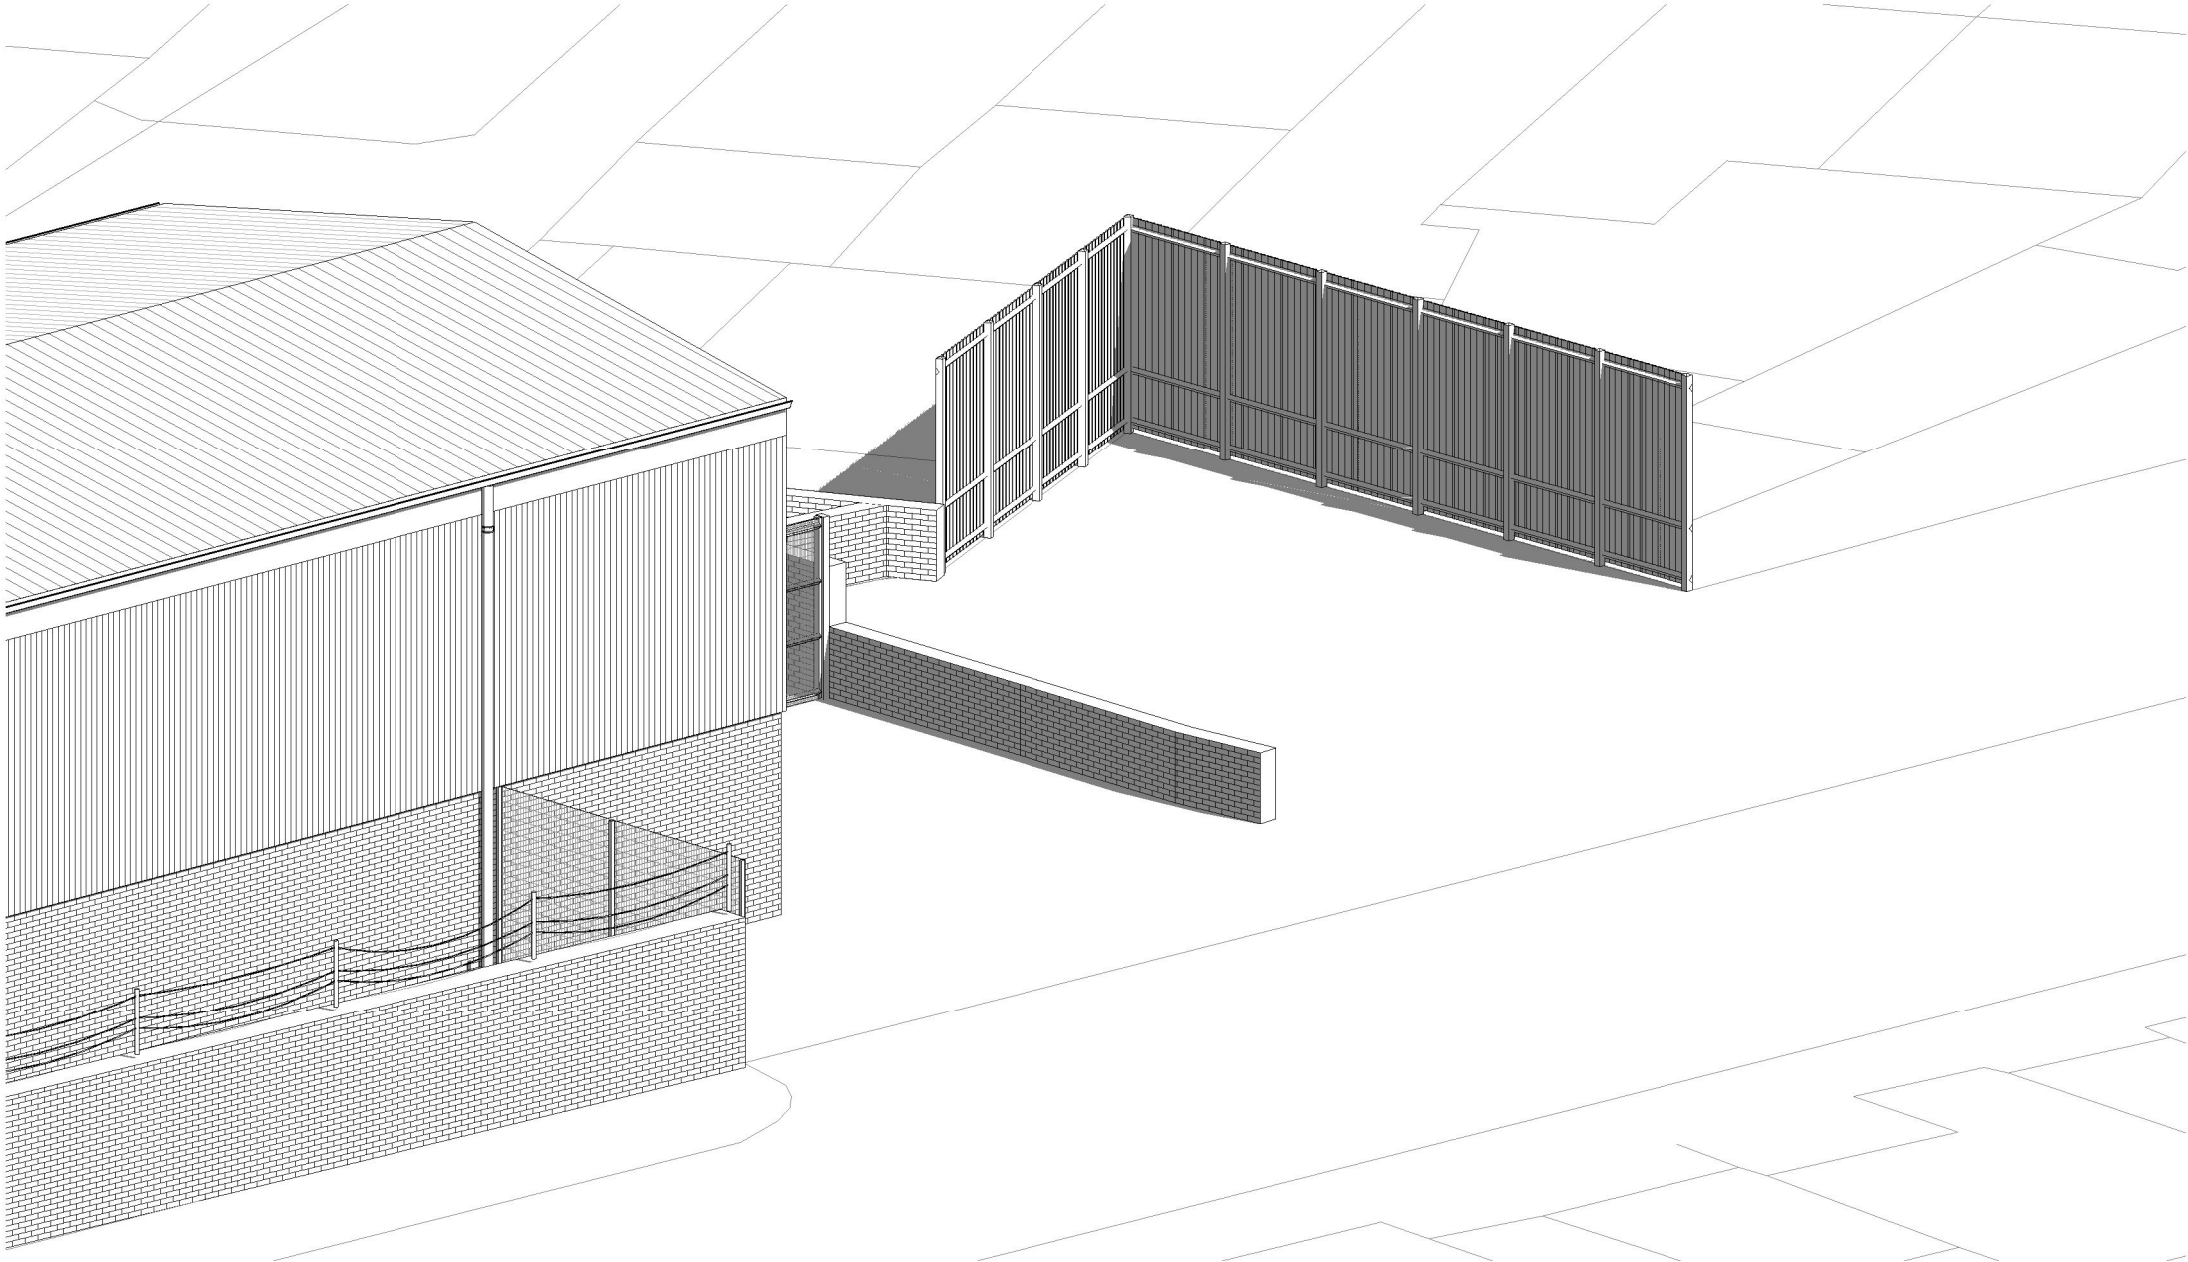

EXISTING 3D VIEW

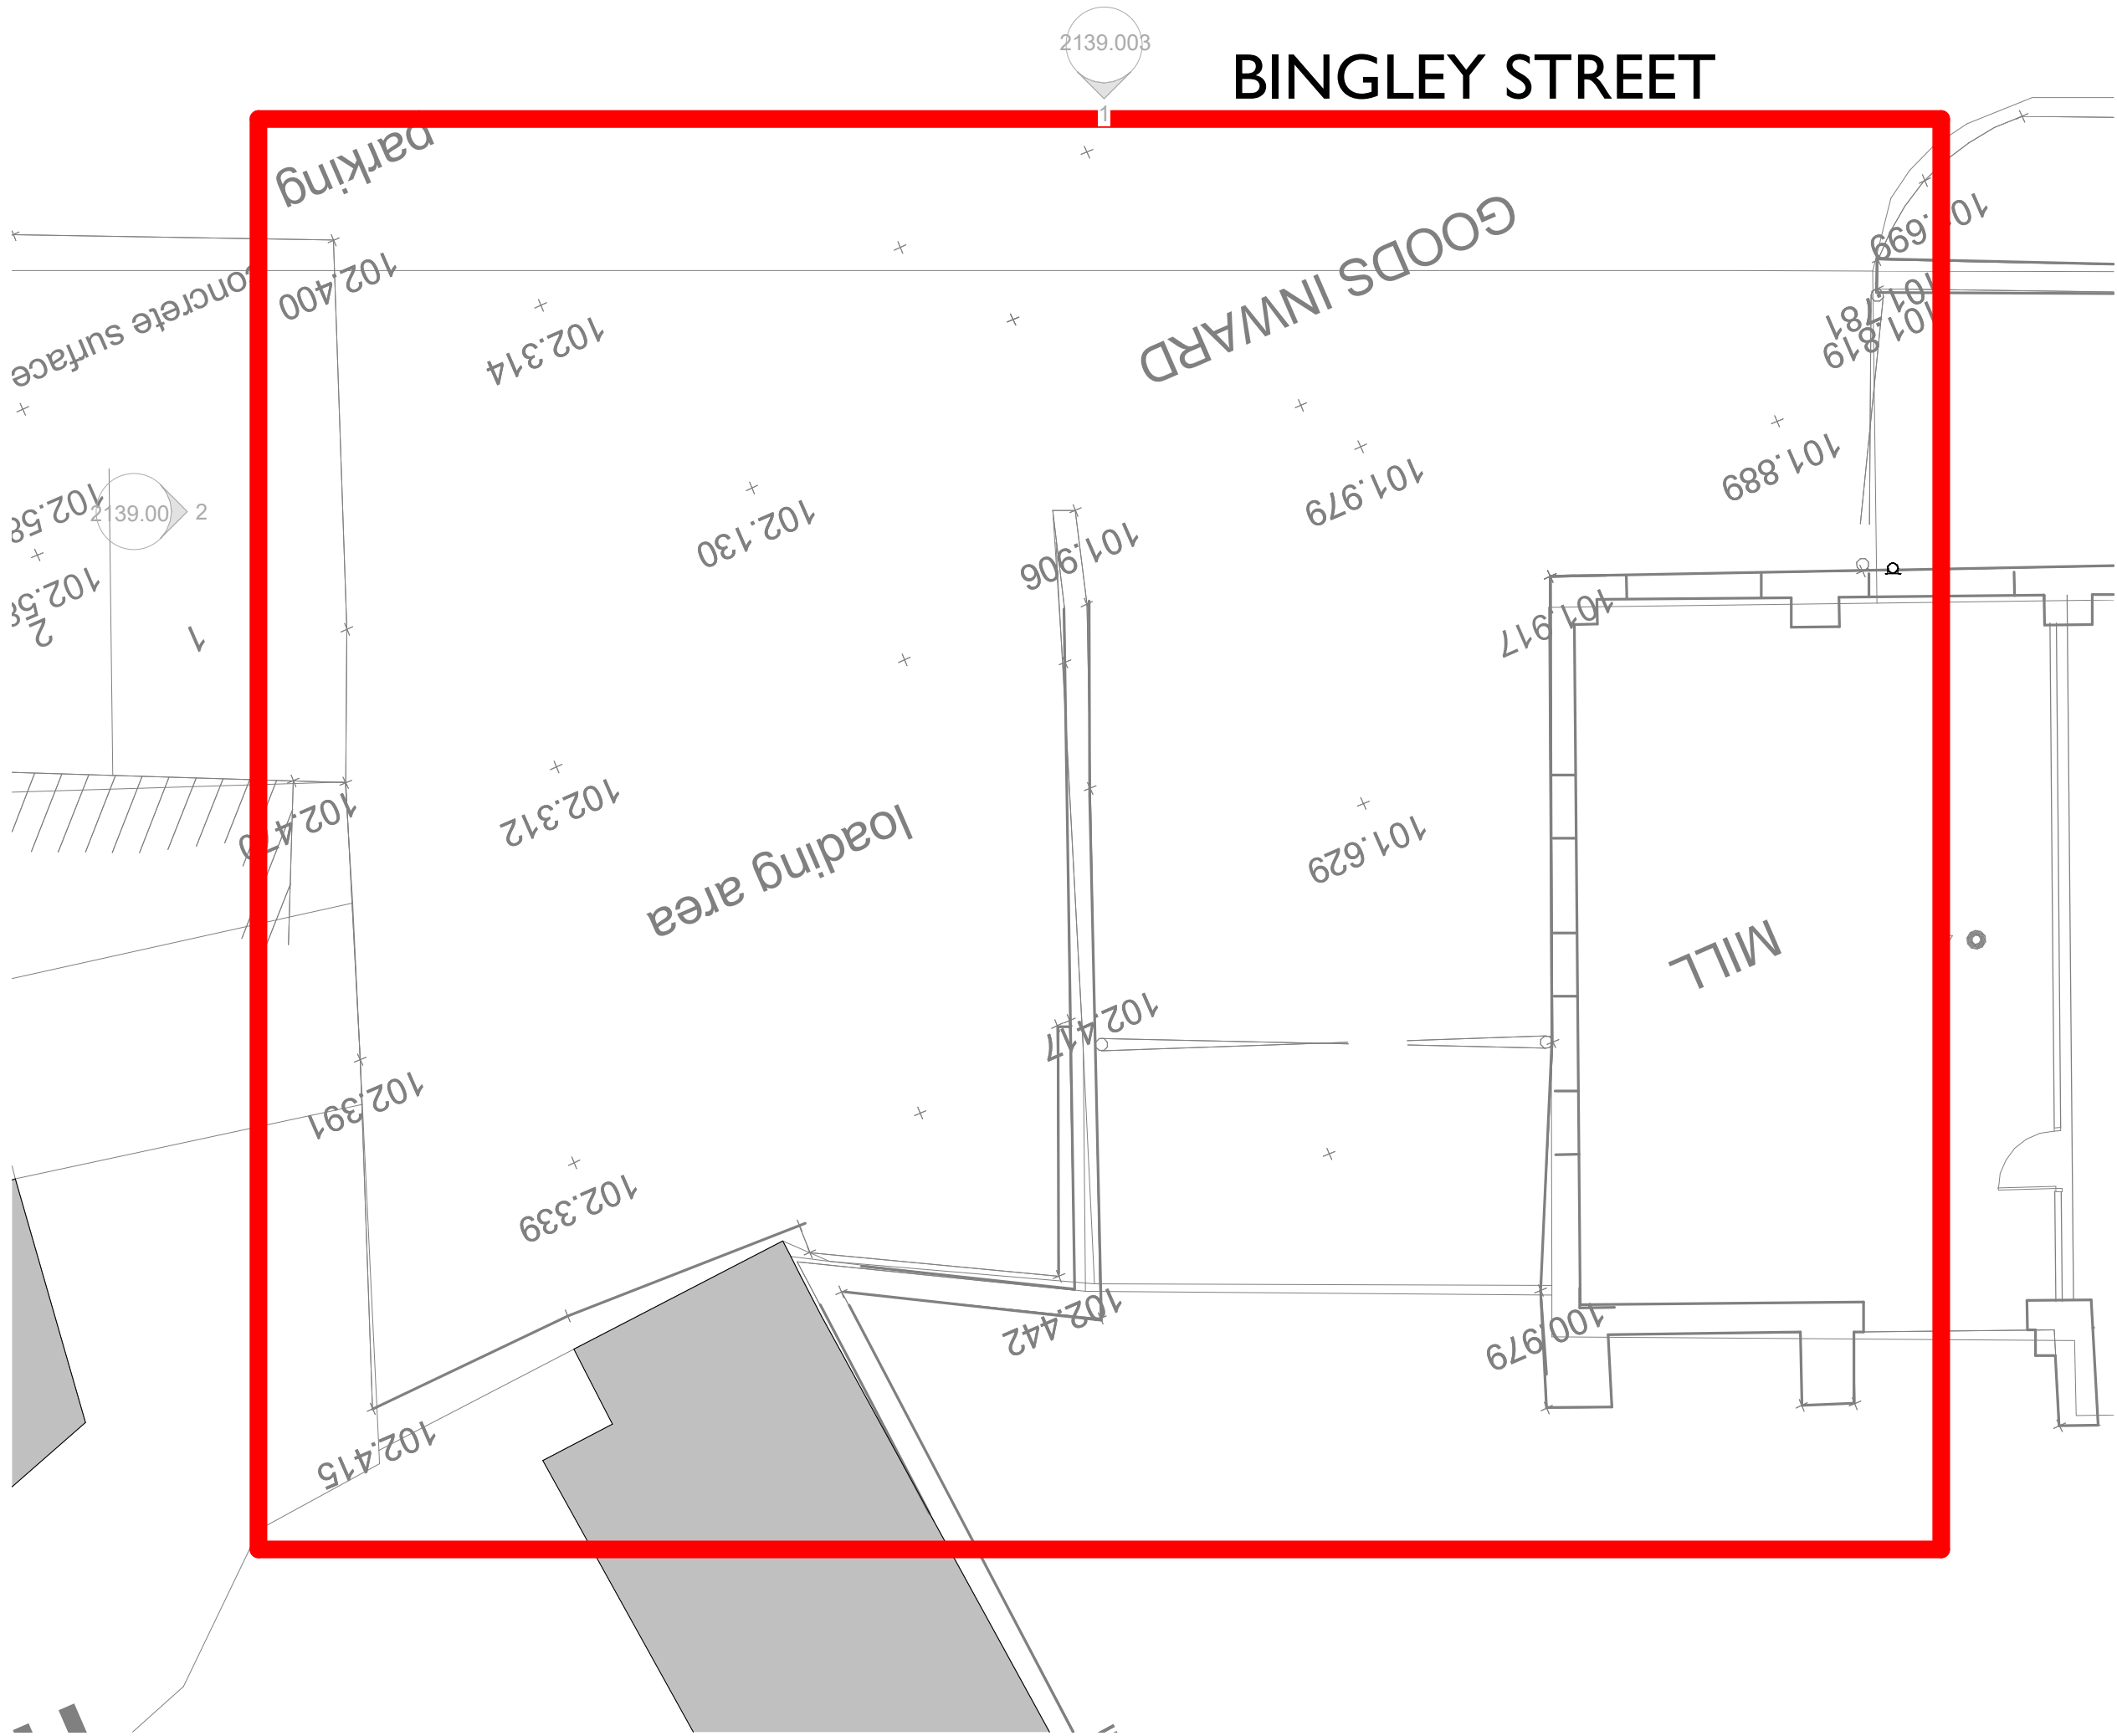

SITE PLAN_PROPOSED
1 : 100

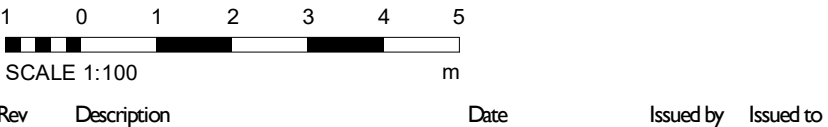

REVISIONS

Rev	Description	Date	Issued by	Issued to
Guidance: Refer to the following documents for guidance on the BIM Standards and review process. A_BIM Project Appraisal Form B_AHR Project BIM Strategy Manual C_AHR ABC(UK) BIM Standard (all located P:\PROJECTS\REVIT) REA prepared this model using Revit 2017 and does not accept liability for any loss or degradation of the information held in the model resulting from the translation from the original file format to another file format or from the recipient's reading of it in any other program or an earlier version of Revit.				

CLIENT

HOWARTH TIMBER

PROJECT
HOWARTH TIMBER, SUMMER LANE,
BARNSELY

TITLE

EXISTING ELEVATIONS, PLAN & 3D
VIEW

DATE
JULY 2022

SCALE
1 : 100

REVISION

DRAWING NUMBER
2139.003

STATUS
PLANNING

Richard Eves Architects LLP
Alexandra Villa, 3 Victoria Avenue, Harrogate, HG1 1EQ
Tel: 01423 504488 Fax: 01423 500015 office@rearchitects.co.uk

 **richard eves**
ARCHITECTS