

RESIDENTIAL DEVELOPMENT
THE FLOUCH INN
WHAMS ROAD
HAZELHEAD
SHEFFIELD

PROPOSALS

FLOOR PLANS

mboothdesign
architectural design and building consultants

11 Crowden Walk Barnsley
S75 2LU
T: 01226 286256
M: 07881898300
E: mboothdesign@btconnect.com

Scale 1:100@ A1 Drawn MJB

Date JULY 2017 Ref. 11.17

Dwg No. P2 Rev.

0cm


2cm

4cm


6cm

Copyright mboothdesign. All dimensions in millimeters unless otherwise stated.
Dimensions for setting out in existing buildings are to be checked and verified on site.
to be checked on site.


Rev A 01.03.2012 - Planning Issue.
Rev B 14.07.2017 - Amendments to design of Plots 1 - 4.

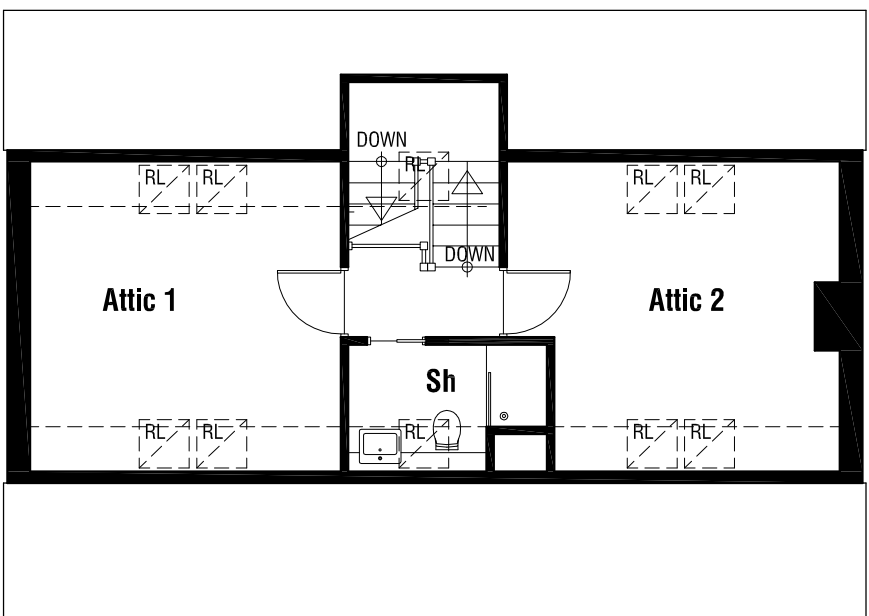


SECOND FLOOR PLAN

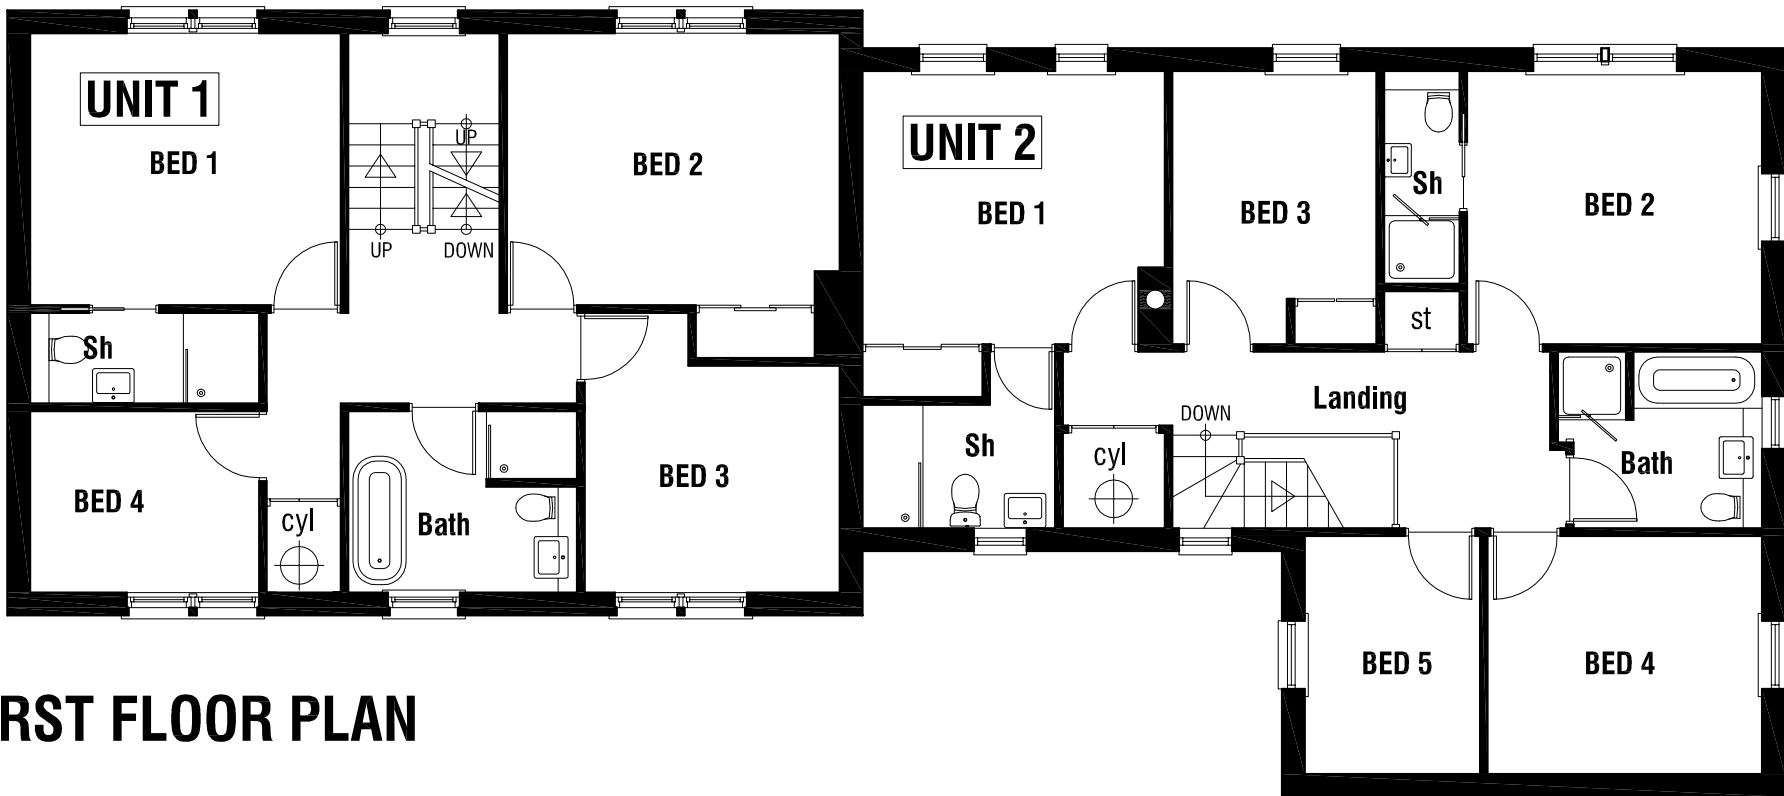

FIRST FLOOR PLAN

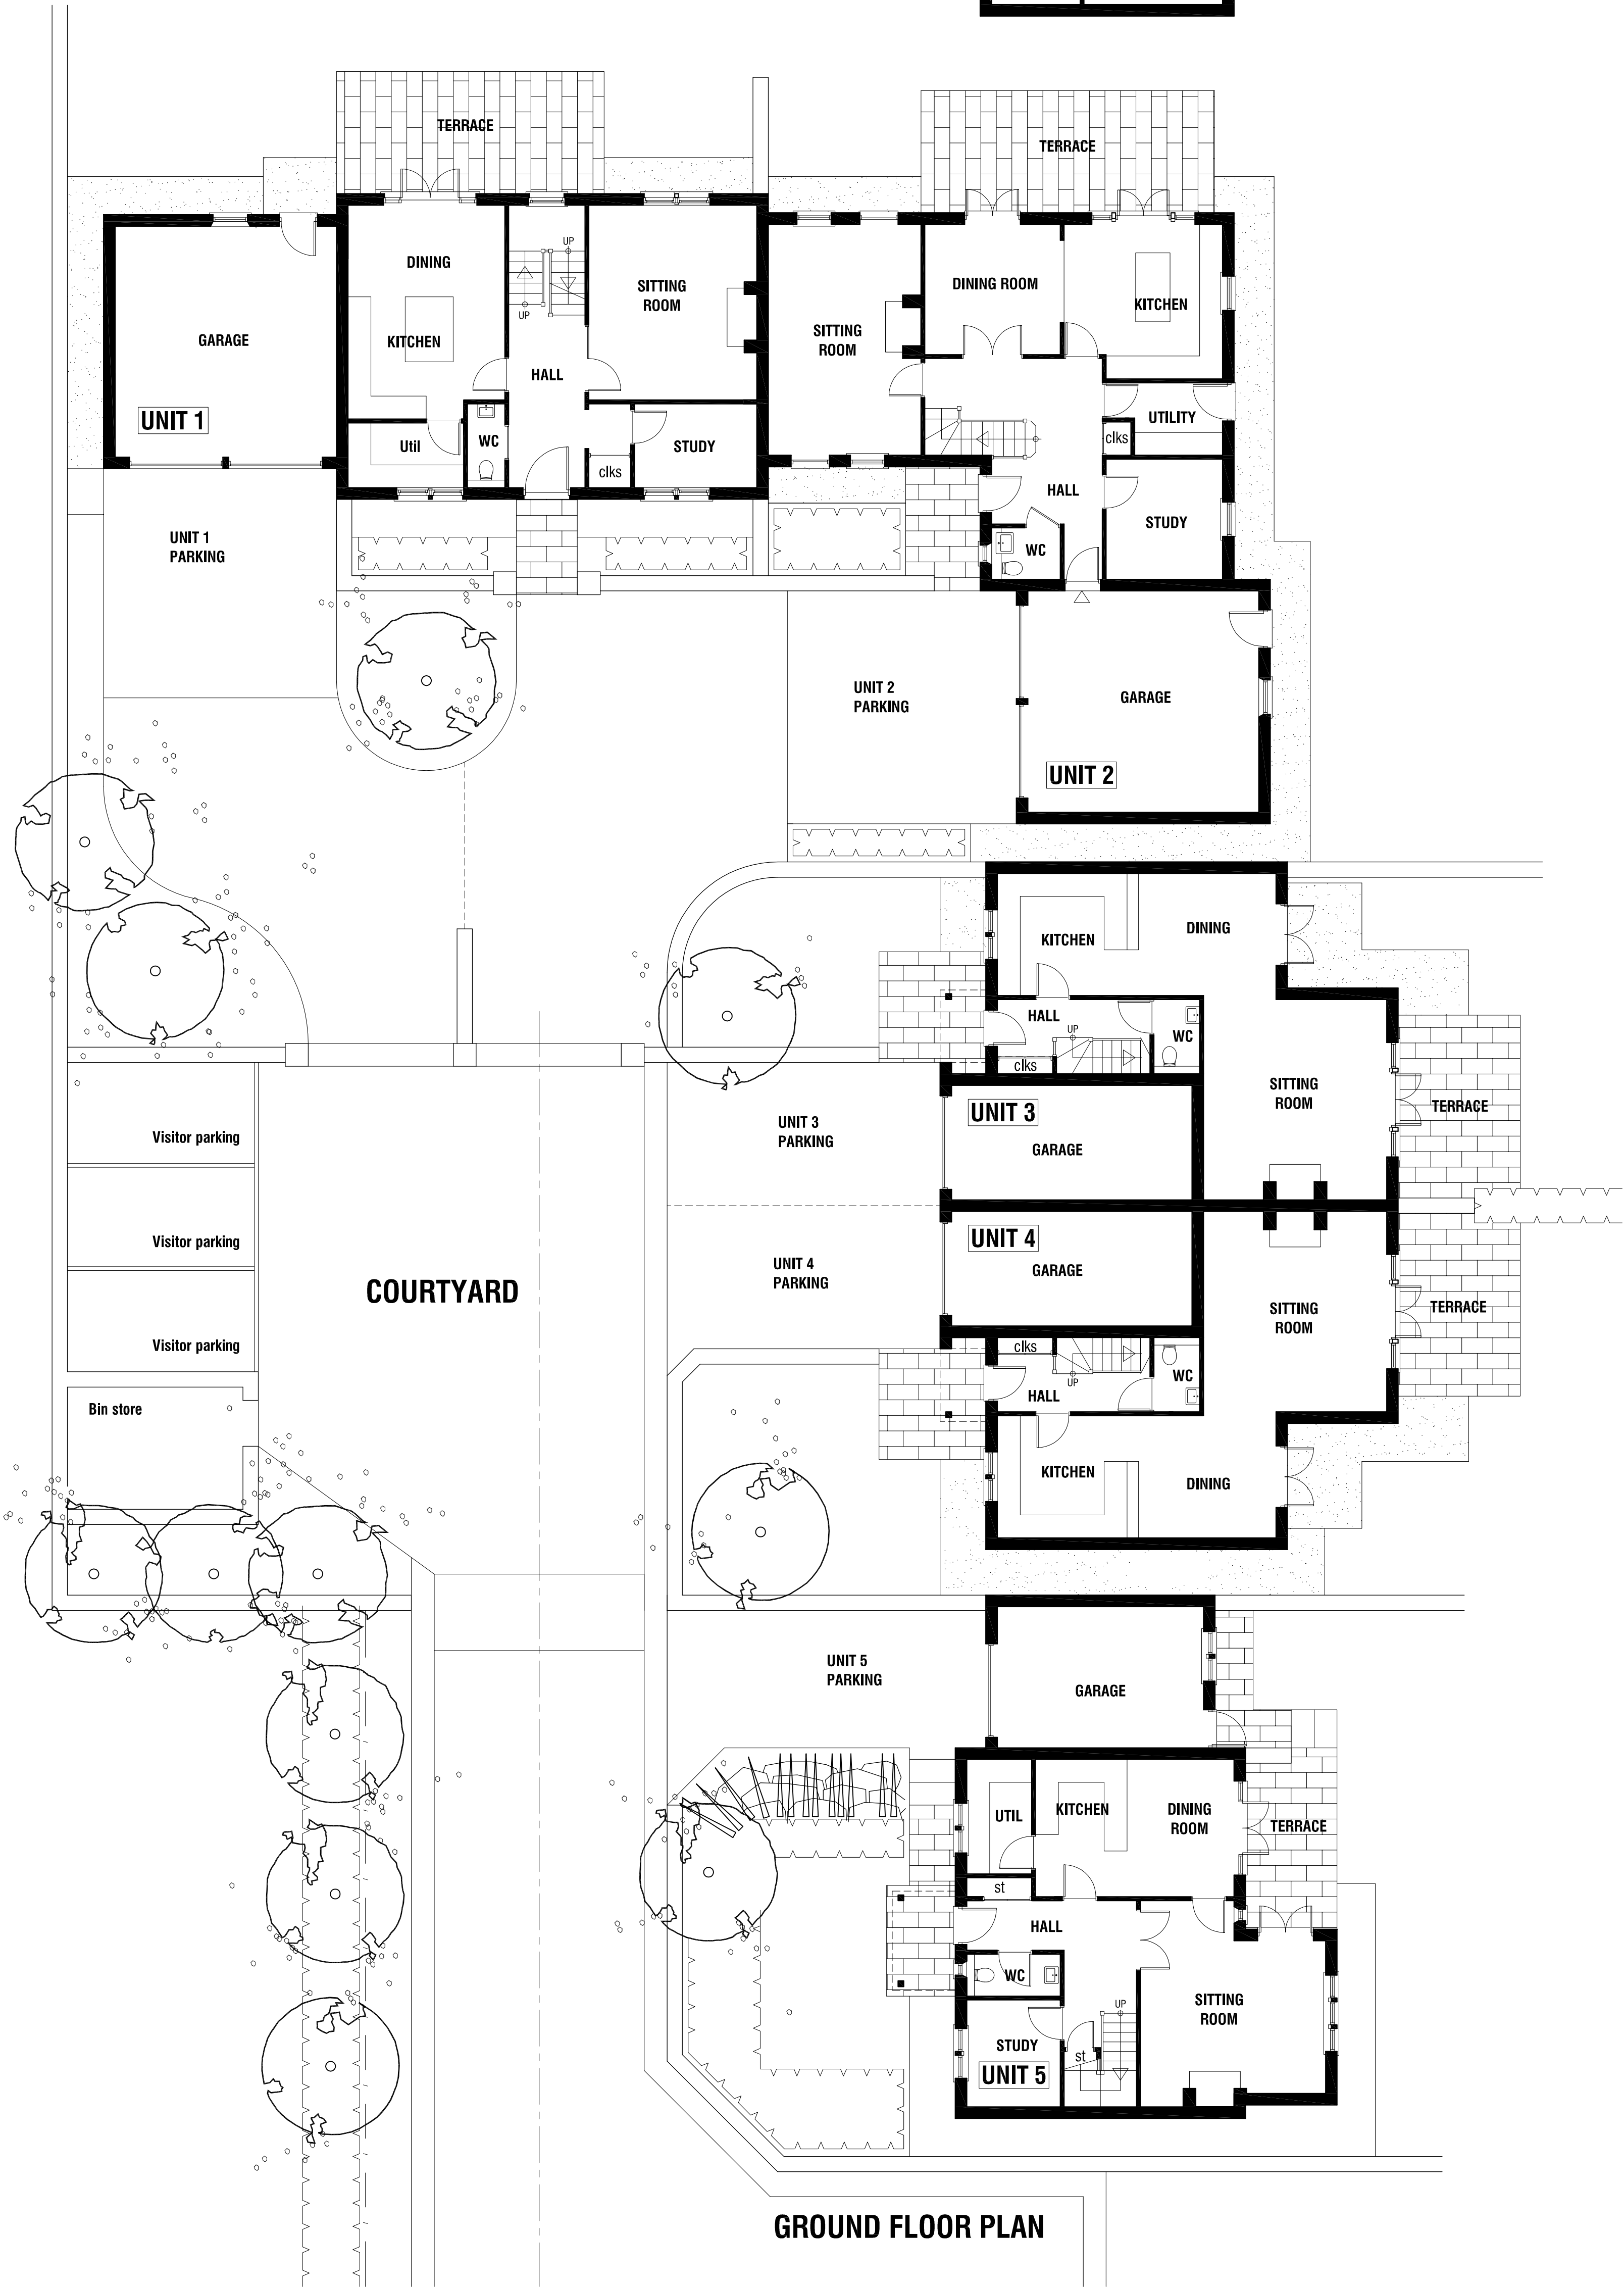

GROUND FLOOR PLAN

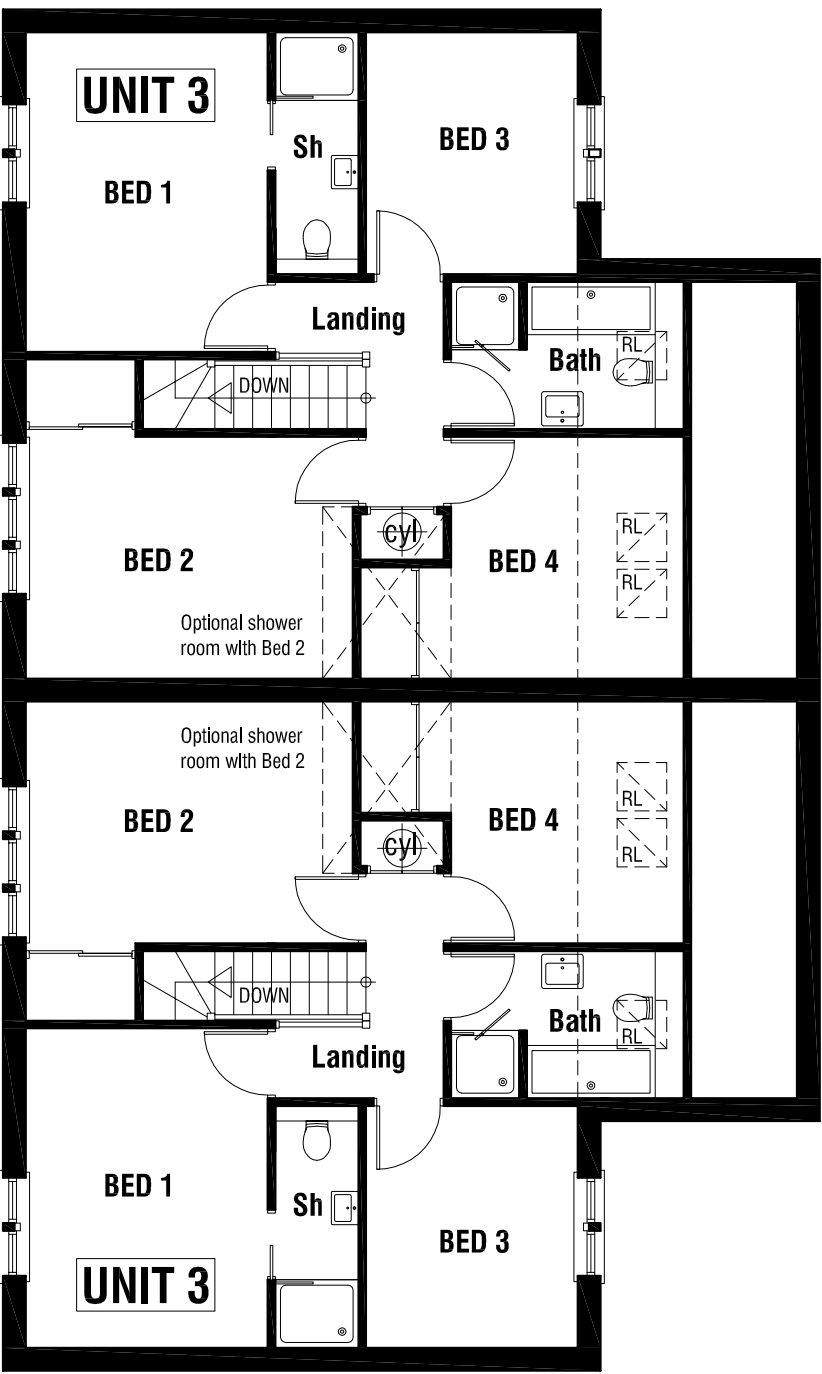

FIRST FLOOR PLAN