




Rev	Description	Date

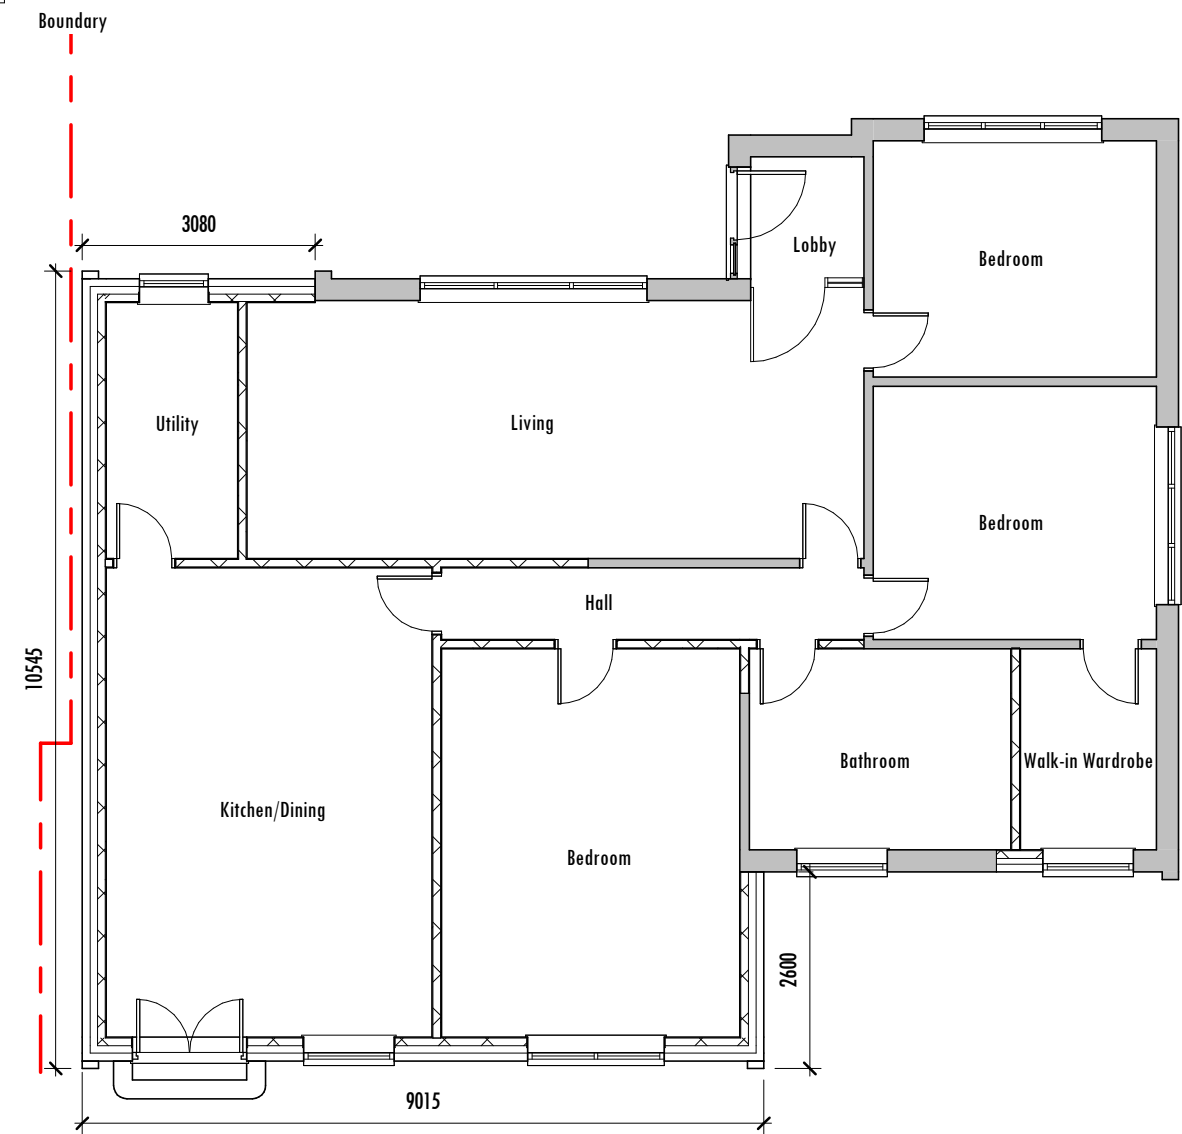

Plan
1 : 100

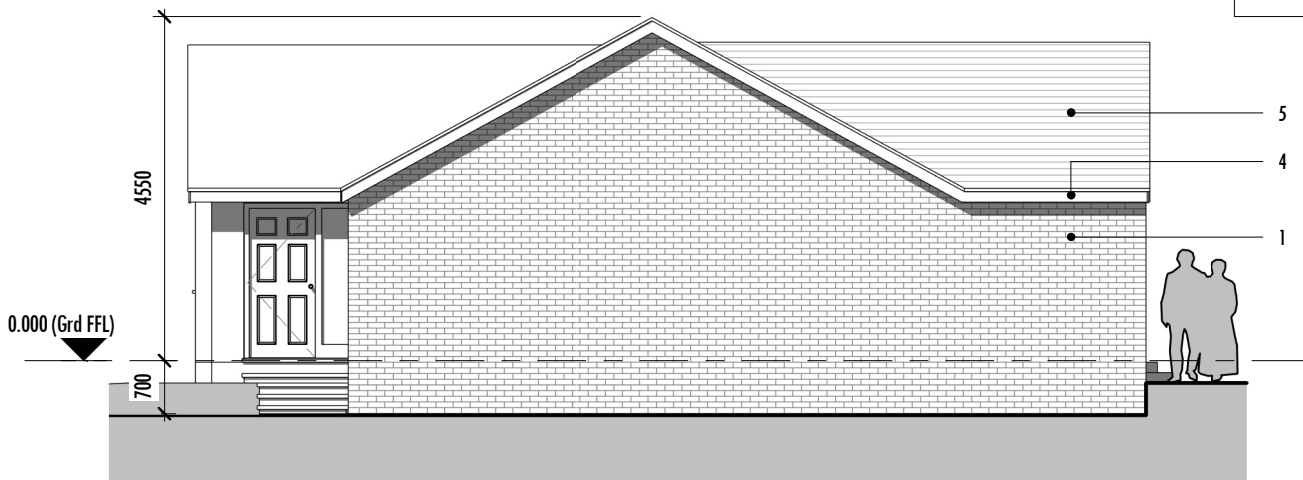


Side Elevation
1 : 100

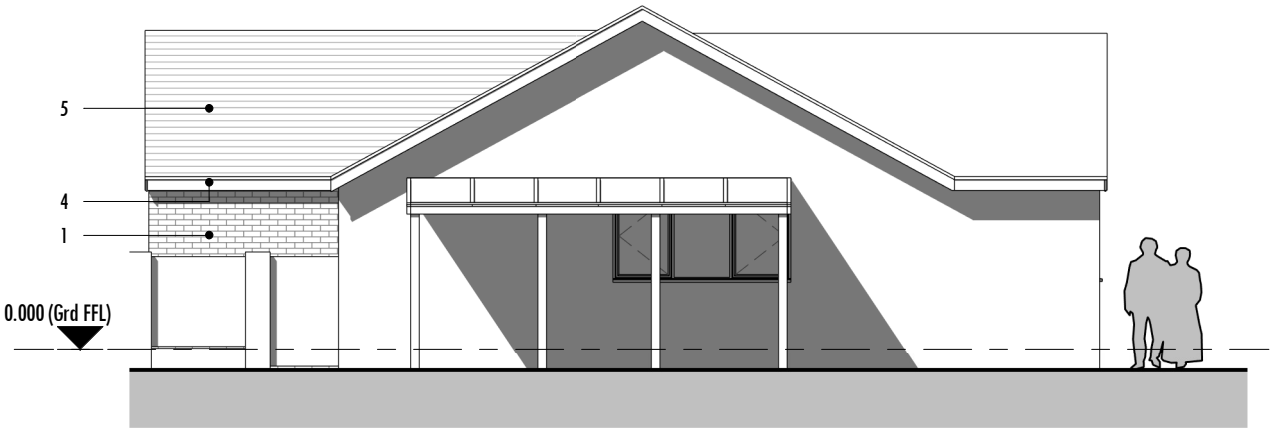


Side Elevation
1 : 100

Materials Key


Ref	Material
1	Masonry Colour: Grey/Buf
2	Rubble Wall Cladding Colour:Buf
3	uPVC Double Glazed Doors & Windows Colour:White
4	uPVC Guttering, Fascia & Fall Pipes Colour:White
5	Concrete Interlocking Tiles Colour:Grey

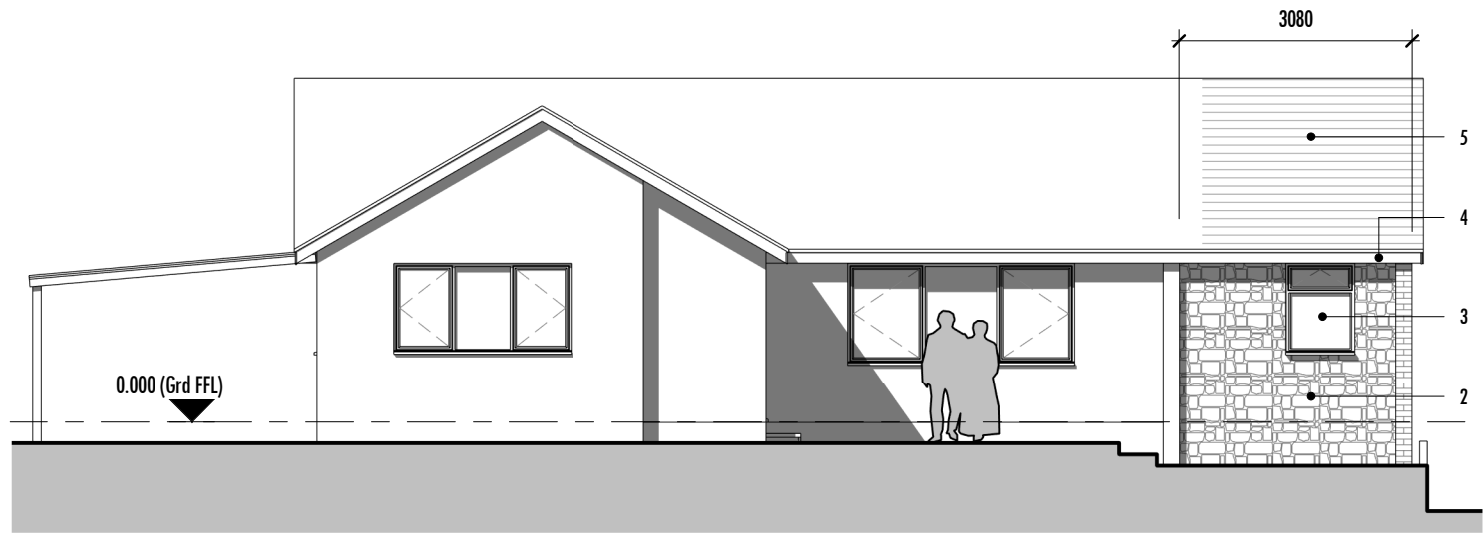

Front Elevation
1 : 100

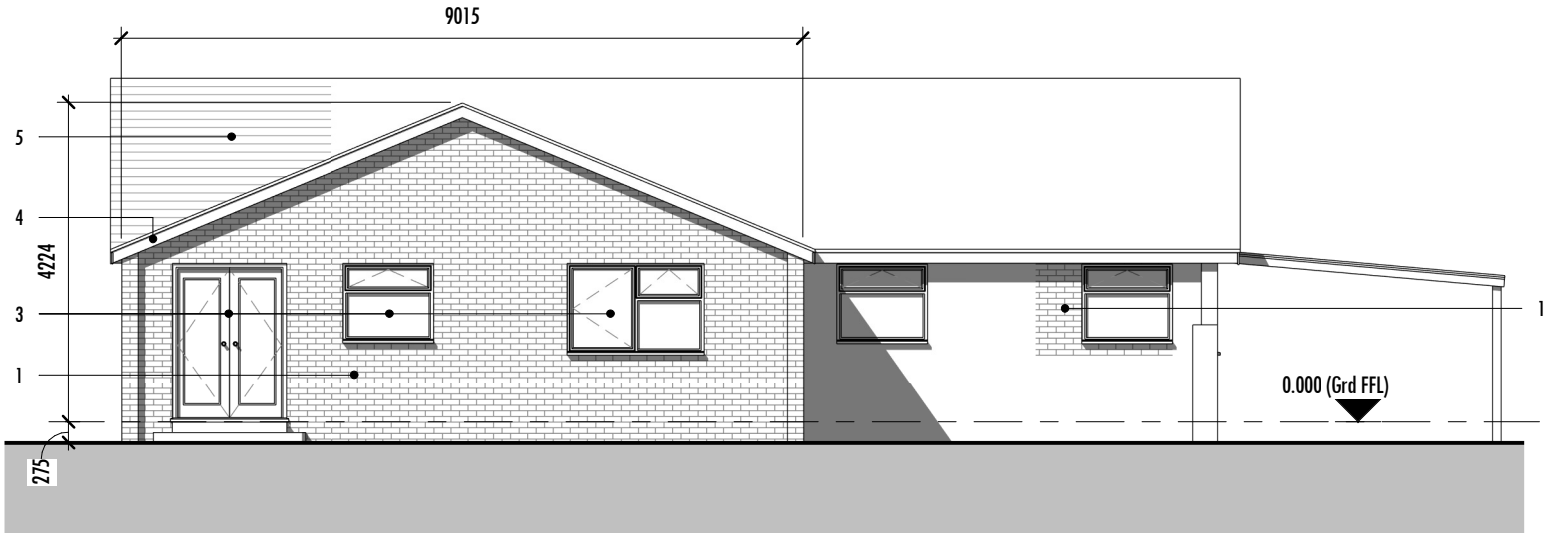

Rear Elevation
1 : 100

 

VISUAL SCALE 1:100 @ A3

