



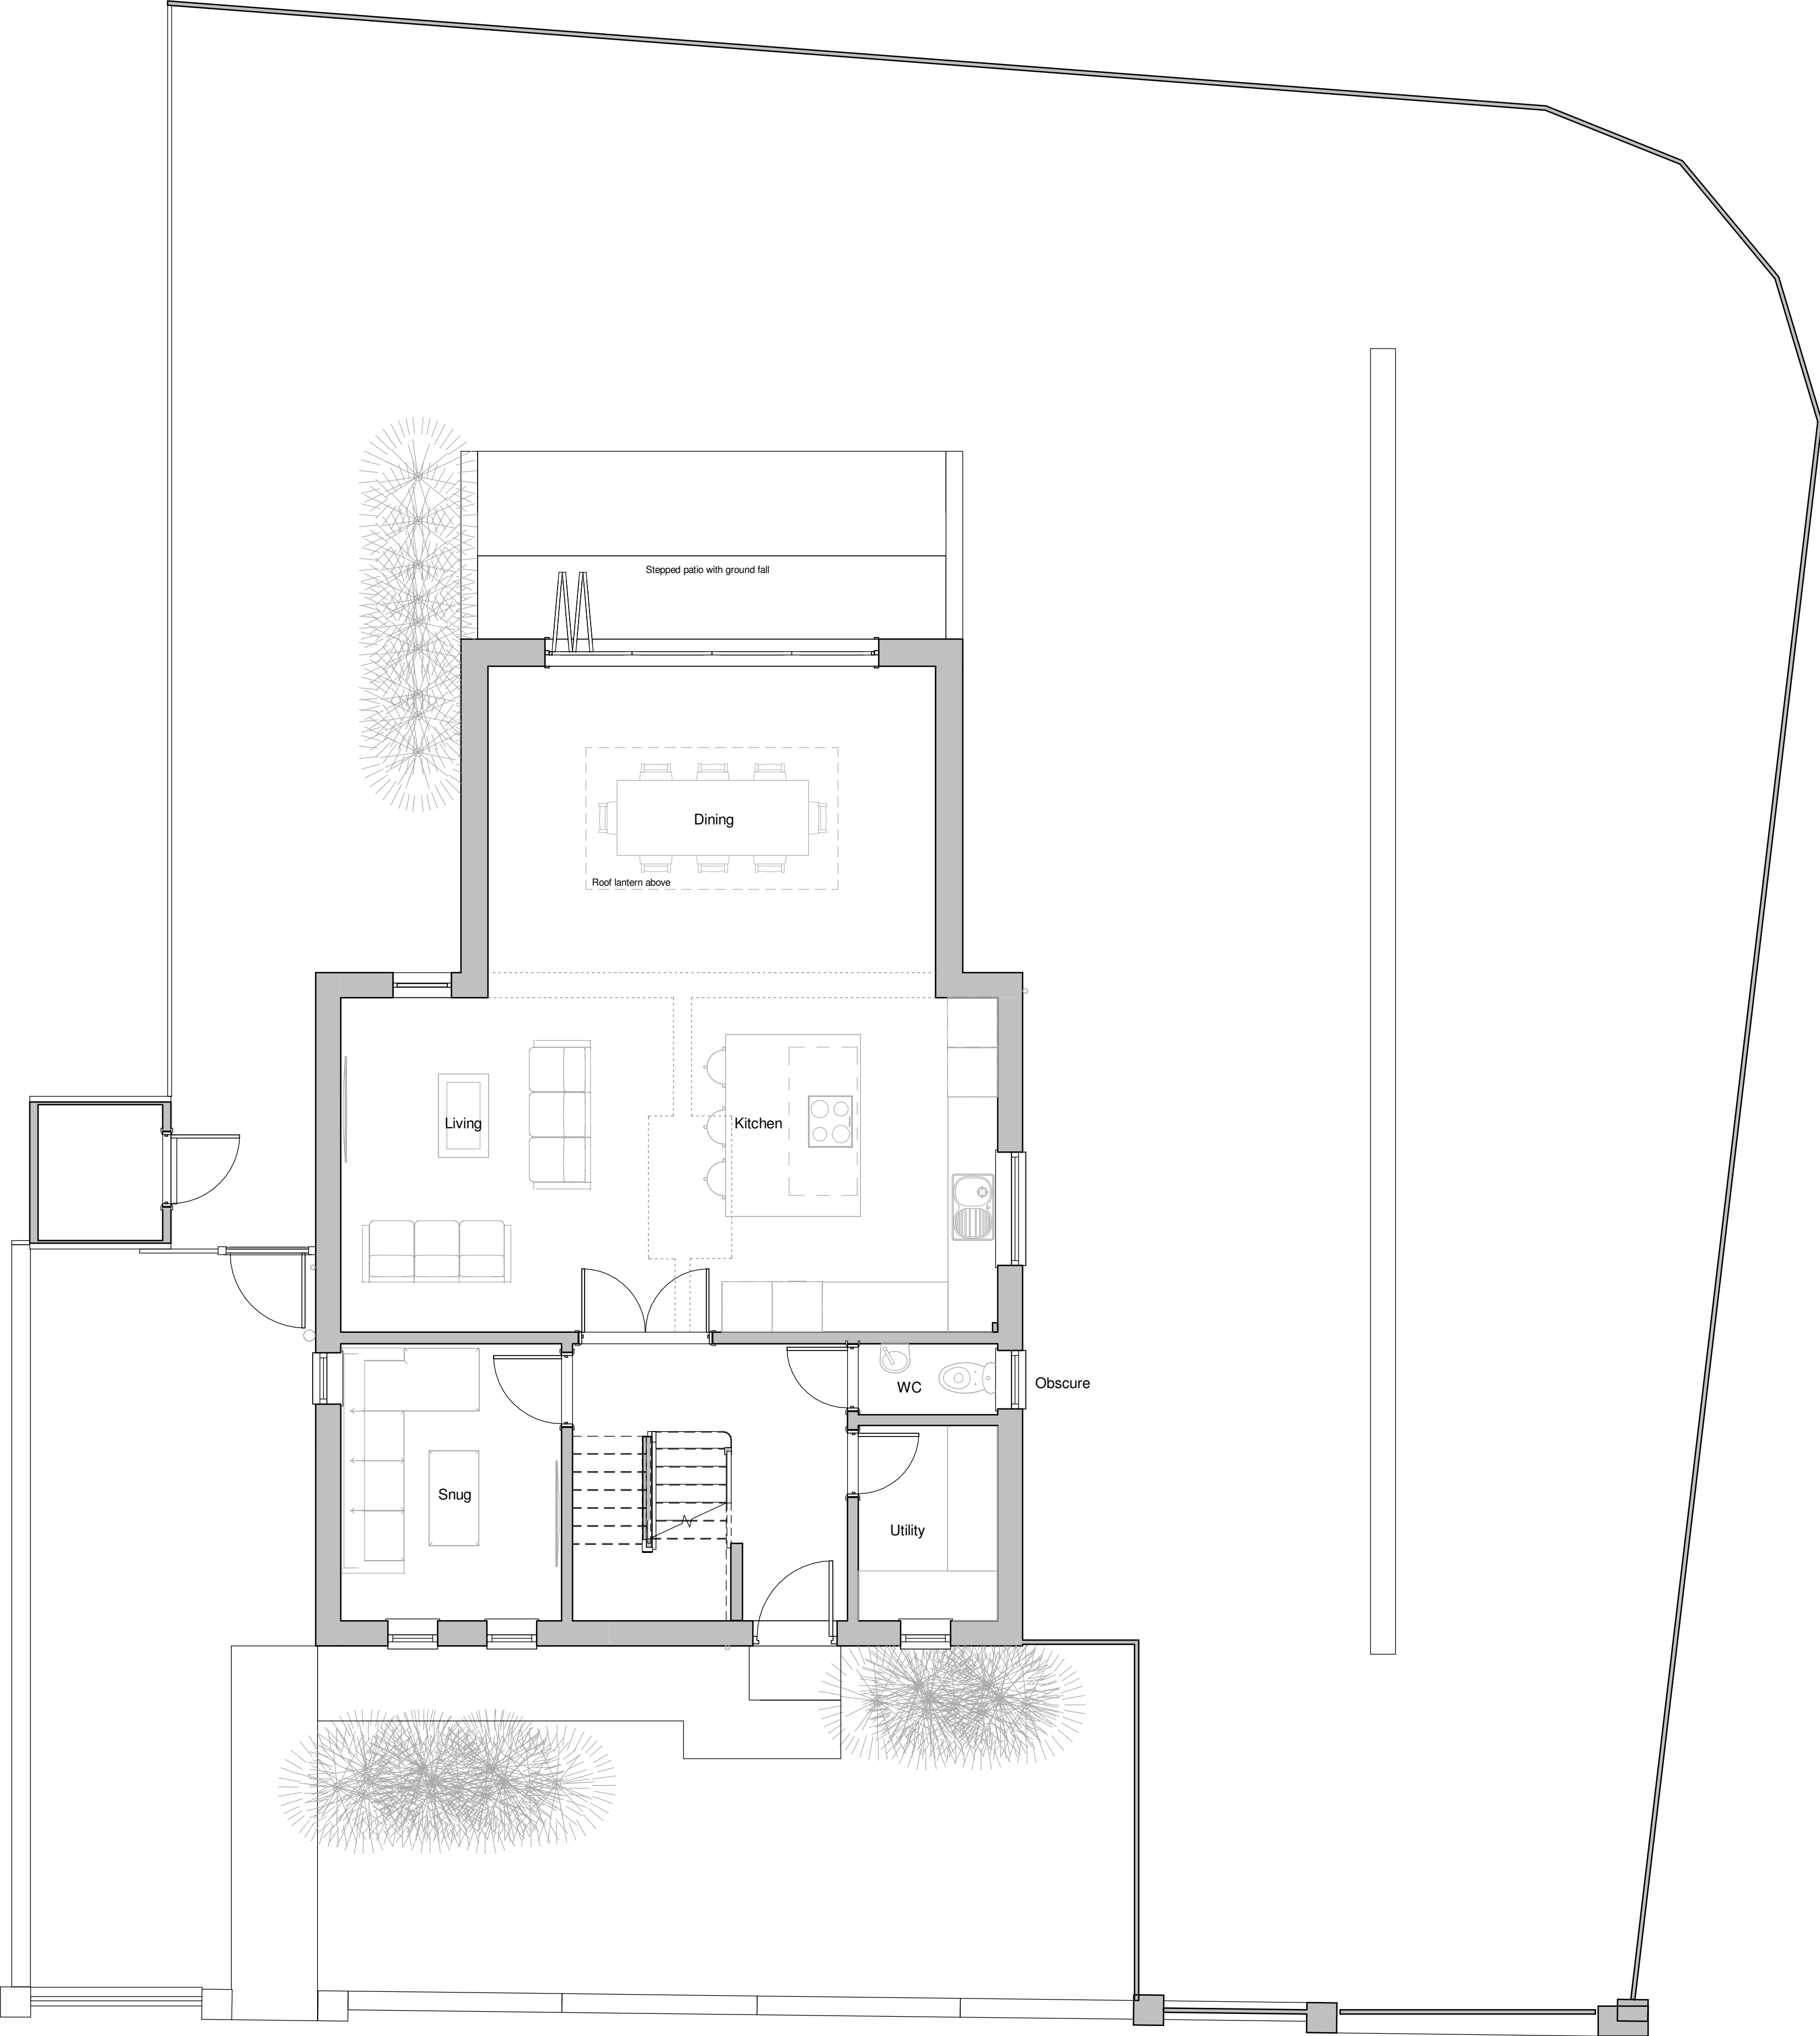


Ground Floor Plan  
1 : 50


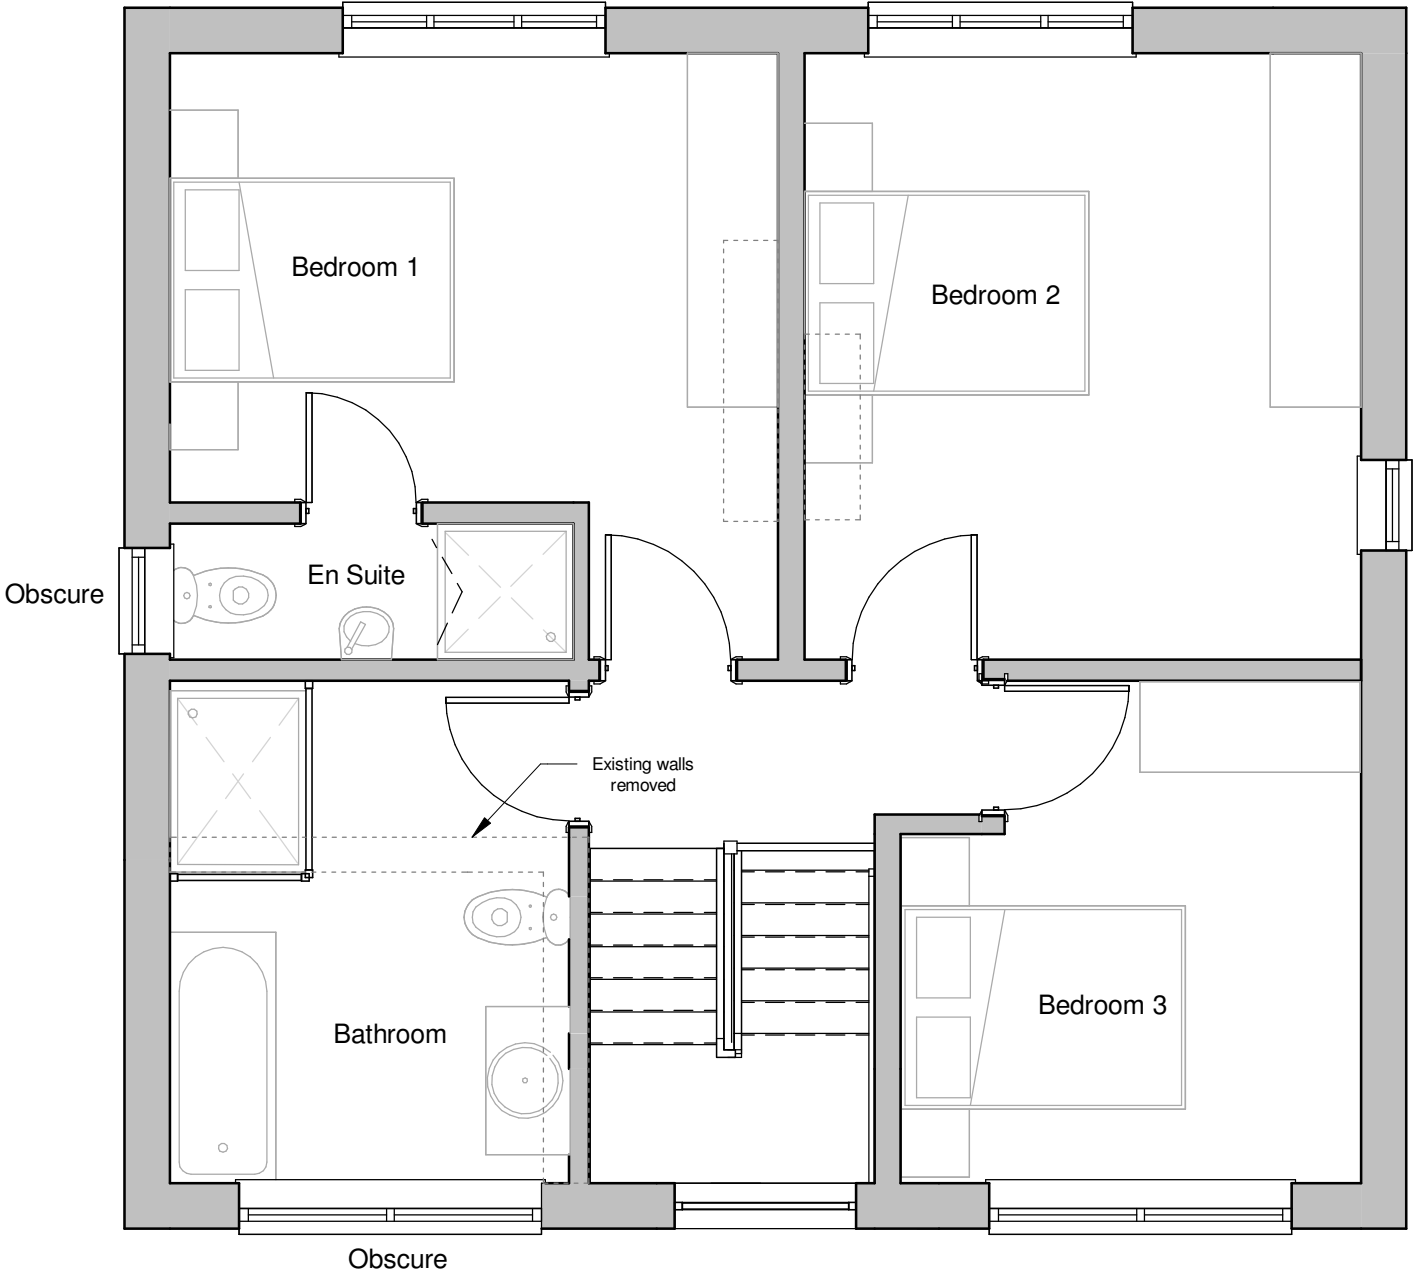


First Floor Level  
1 : 50

| Revision |                                                                       | Date       | Drawn | Checked |
|----------|-----------------------------------------------------------------------|------------|-------|---------|
|          | First Issue                                                           |            | ACH   | JH      |
| A        | Revised following email comments on the 13th November 2021            | 16/11/2021 | ACH   |         |
| B        | Revised following email comments                                      | 16/11/2021 | ACH   |         |
| C        | Revised following email comments from the client on the 22nd November | 25/11/2021 | ACH   |         |
| D        | Revised following planning officers comments 10/12/2021               | 10/12/2021 | ACH   |         |
| E        | Revised following discussions with the planning officer               | 14/01/2022 | ACH   |         |

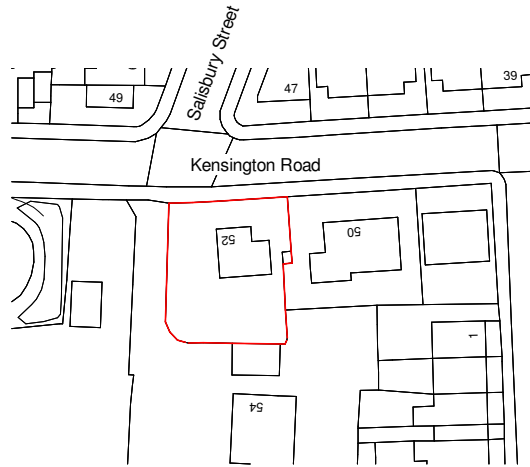

Location Plan  
1 : 1250

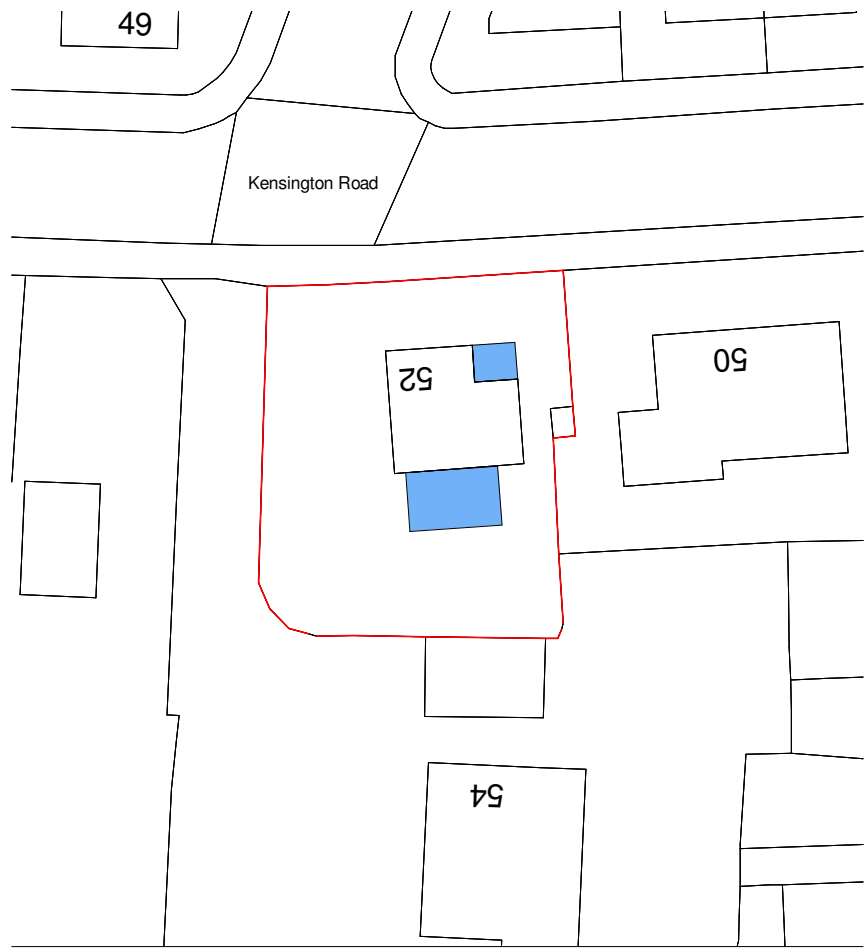 

Block Plan  
1 : 500



www.birchgrovearchitecture.com

amy.hirst@birchgrovearchitecture.com

|         | Drawn                       | Date       | Scale        | Revision |
|---------|-----------------------------|------------|--------------|----------|
|         | ACH                         | 13/11/2021 | As indicated | E        |
| Client  | Jack Lycett                 |            |              |          |
| Project | 52 Kensington Road, S75 2SS |            |              |          |
| Title   | Concept 1 Plans             |            |              |          |
| Dwg No. | 21_31 - 05                  |            |              |          |

© COPYRIGHT EXISTS ON THE DESIGNS AND INFORMATION SHOWN ON THIS DRAWING.  
The Contractor must verify all dimensions on site before making shop drawings or commencing work of any kind. No dimensions to be scaled from this drawing. Architect to be notified of any discrepancies in dimensions immediately.