


© This drawing/disk and the works depicted are the copyright of Buiding Design Group Ltd and may not be reproduced or amended, except by written permission. No liability will be accepted for any amendments made by other persons.


Do not scale figured dimensions only are to be taken from this drawing

NOTES

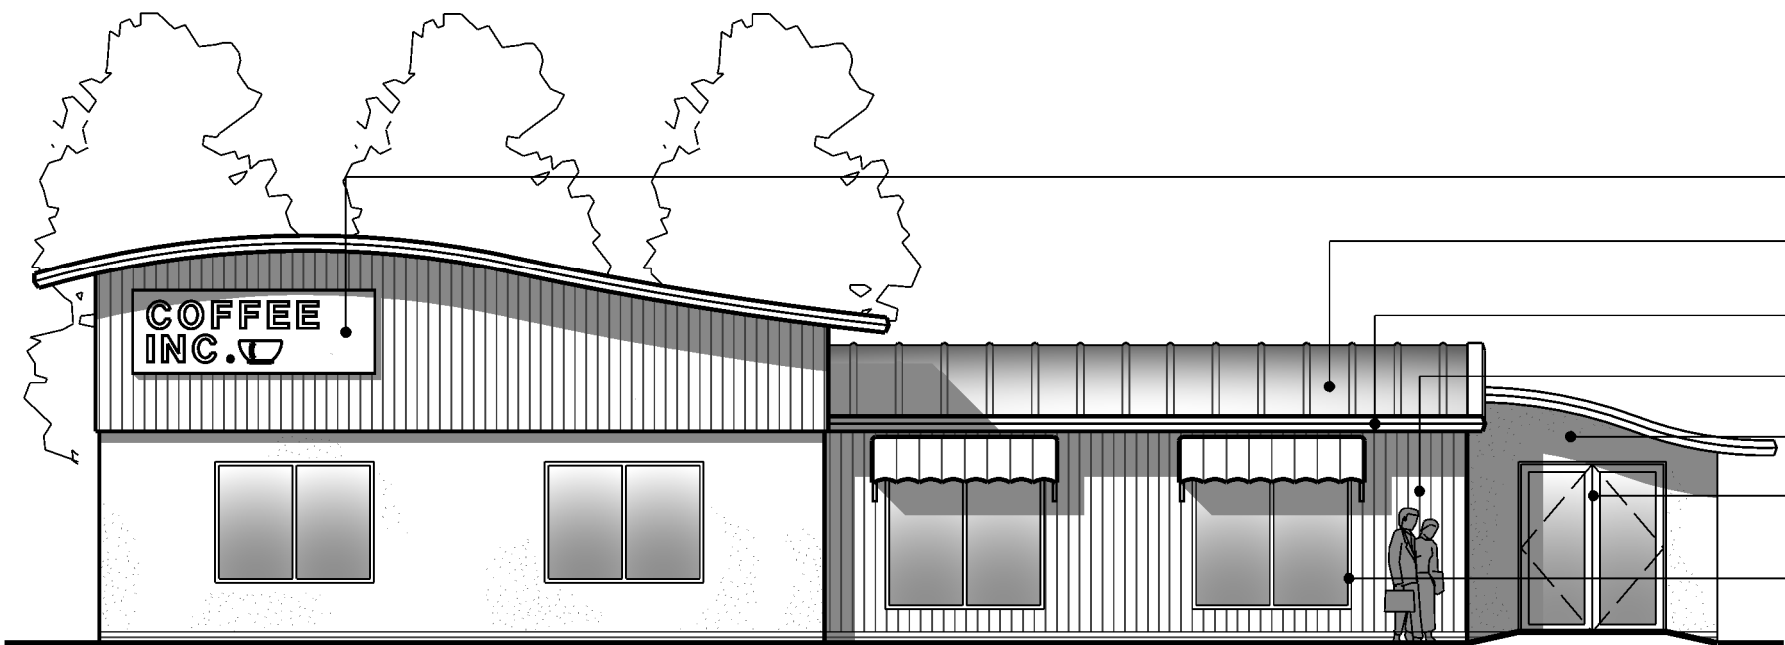


Elevation A

- Backlit box signage
- Curved Upvc coated profiled metal roof cladding
- Upvc coated metal fascia
- Vertical timber cladding
- Thru coat render
- Powdercoated aluminium entrance doors
- Powdercoated aluminium window frames

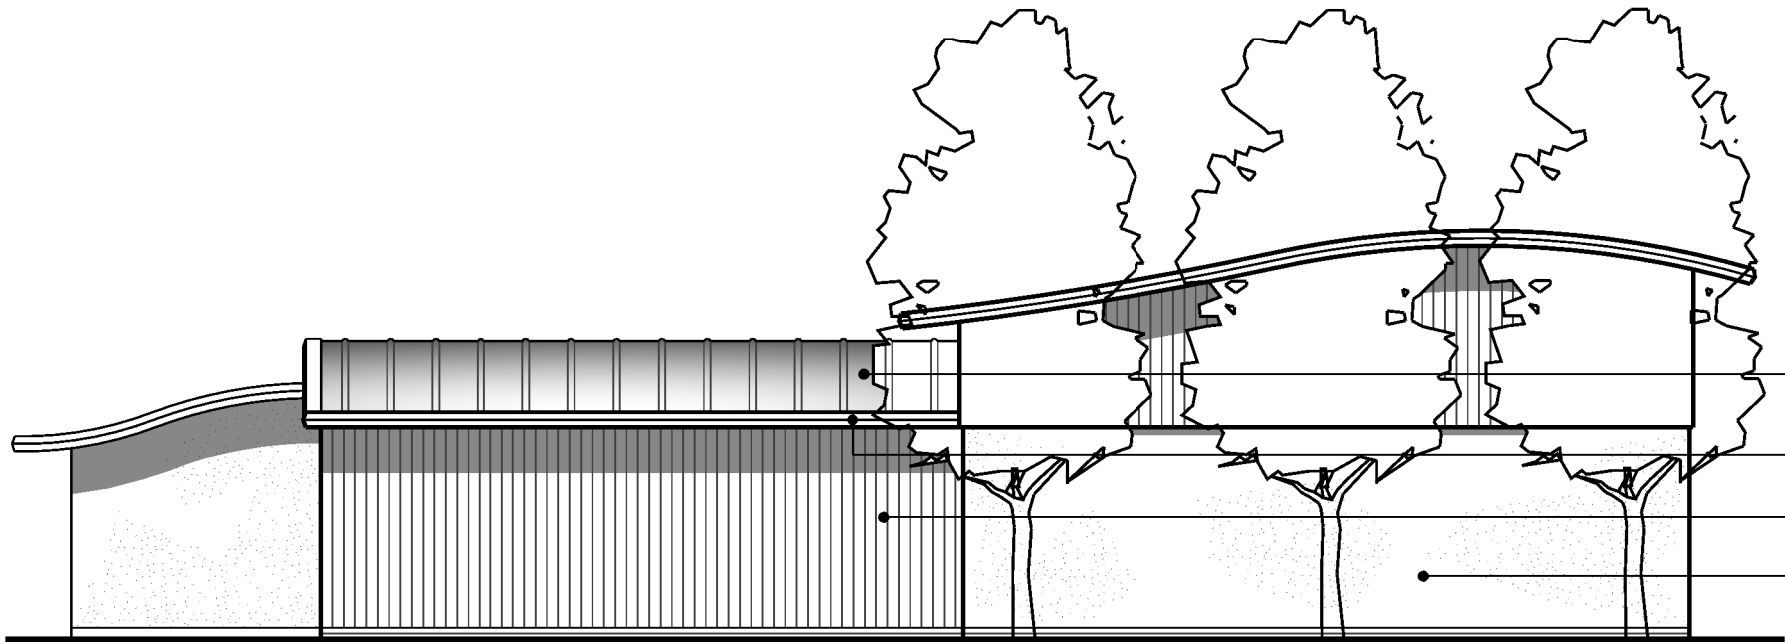


Elevation C

- Curved Upvc coated profiled metal roof cladding
- Upvc coated metal fascia
- Vertical timber cladding
- Thru coat render

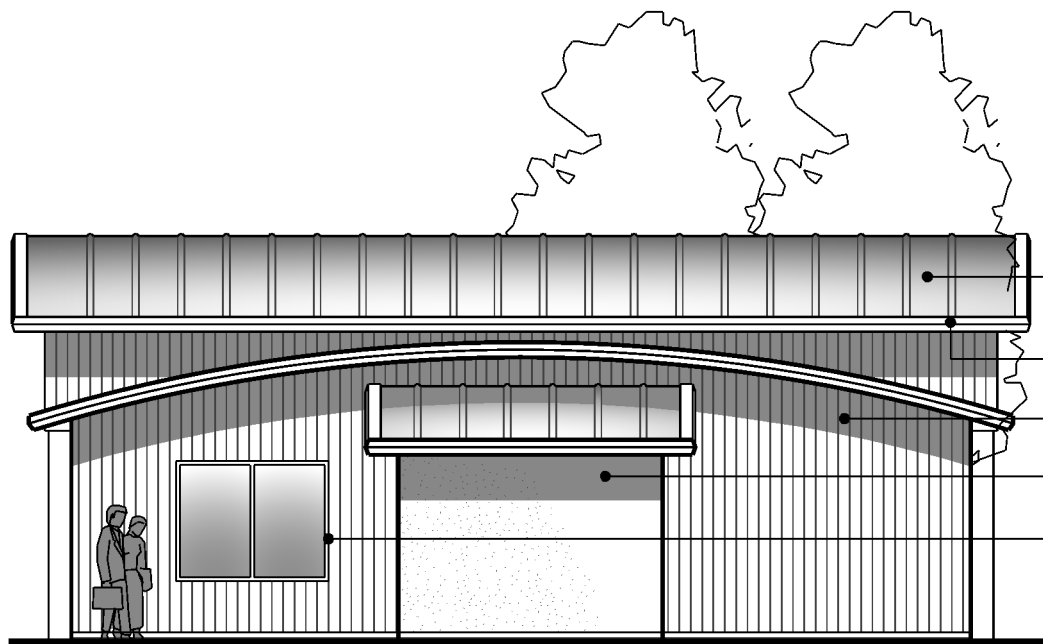

Elevation B



- Curved Upvc coated profiled metal roof cladding
- Upvc coated metal fascia
- Vertical timber cladding
- Thru coat render
- Powdercoated aluminium window frames

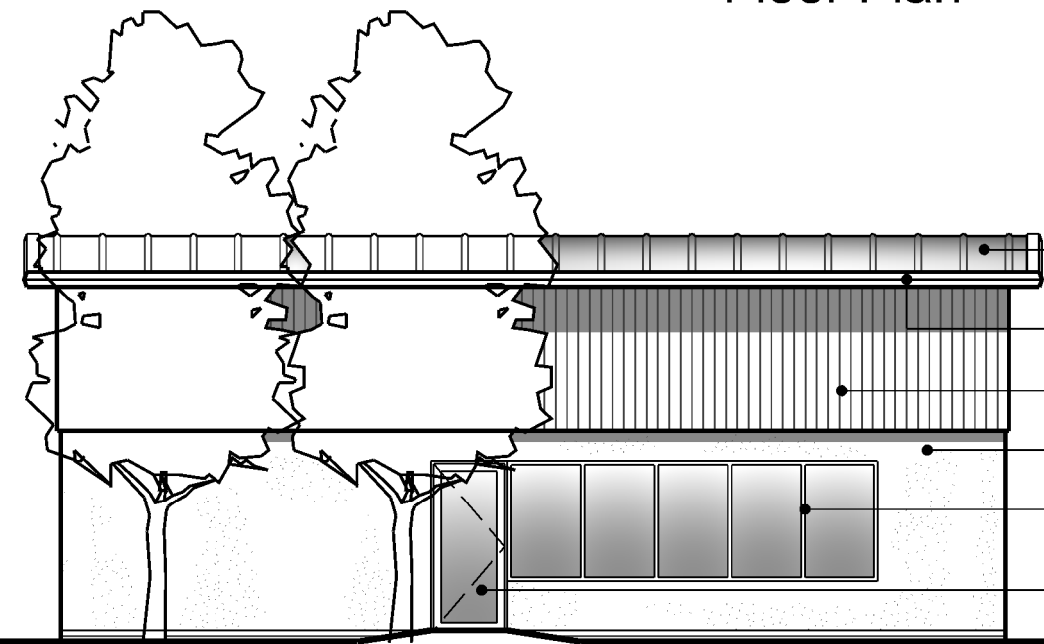

Elevation D

- Curved Upvc coated profiled metal roof cladding
- Upvc coated metal fascia
- Vertical timber cladding
- Thru coat render
- Powdercoated aluminium window frames
- Powdercoated aluminium fire escape door

Floor Plan

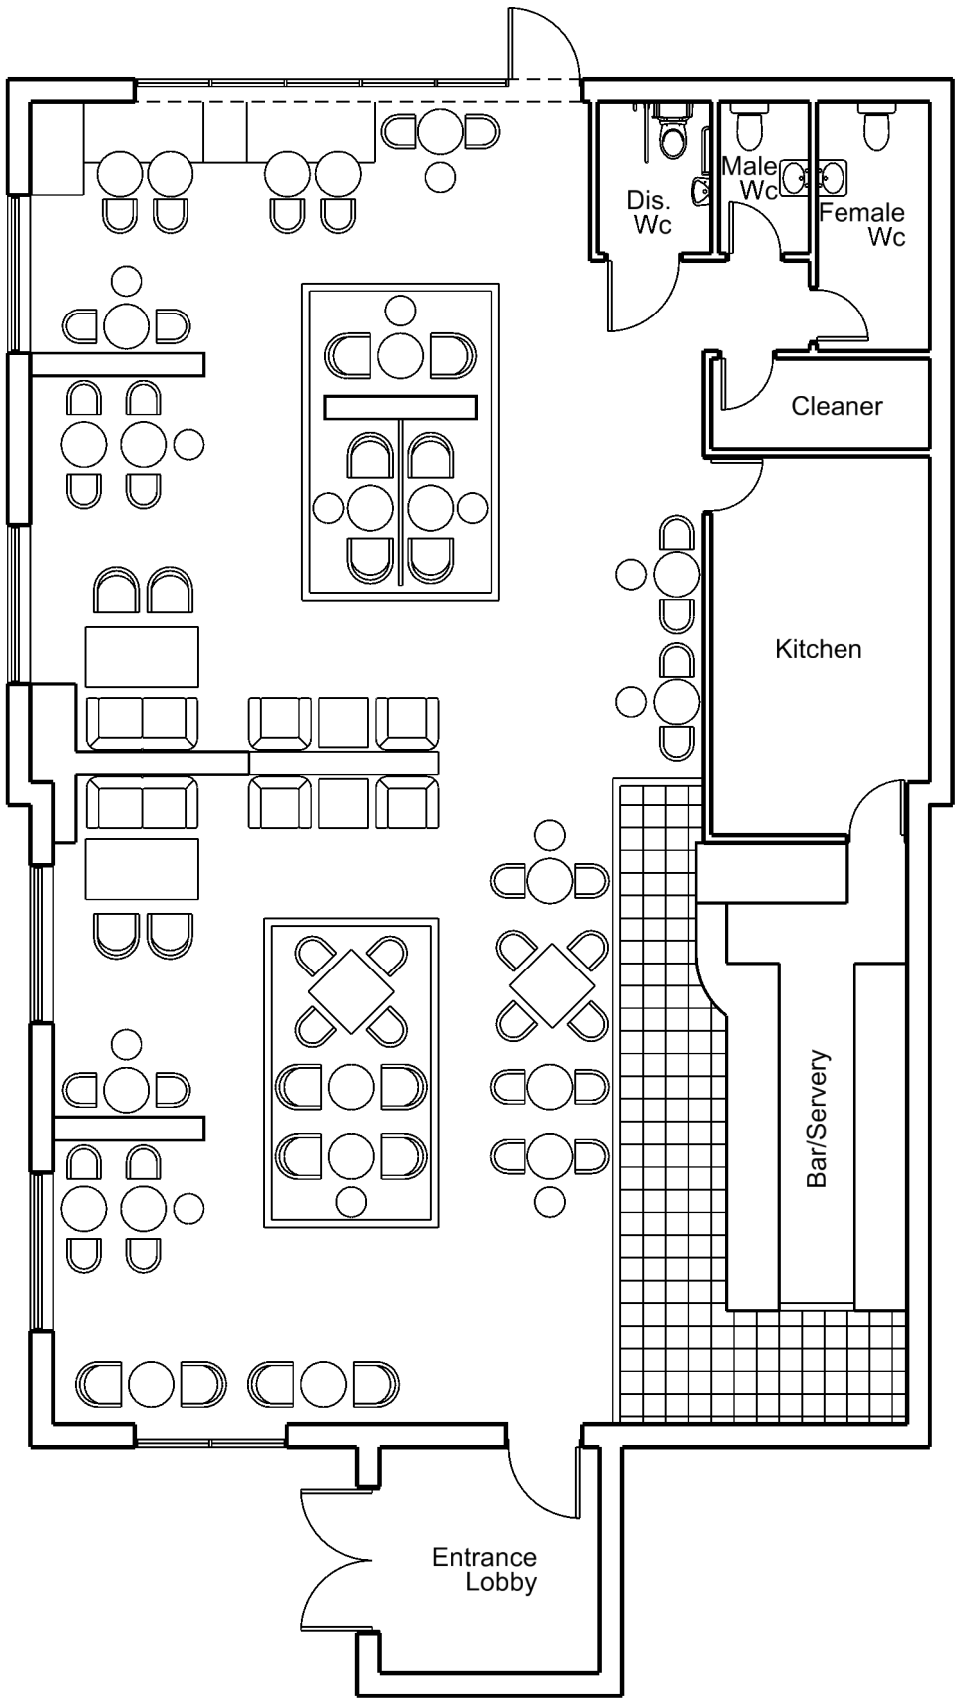 

REVISION	DATE	BY
<div><div>building design group</div><div>B D G</div><div>6 Albert Road, Tamworth, Staffordshire. B79 7JN t: (+44) 01827 60465 f: (+44) 01827 52301 e: mail@bdg.uk.com www.bdg.uk.com</div></div>		
CLIENT	P & DMJ Atkinson & Sons Ltd	
PROJECT	Proposed Development Barnsley Road Goldthorpe	
TITLE	Proposed Restaurant A Plans & Elevations	
SCALE @A2	1:100	DATE 08/2009
DRAWN	AH	CHECKED
DRAWING NO.	2545 / 08	STATUS REVISION