



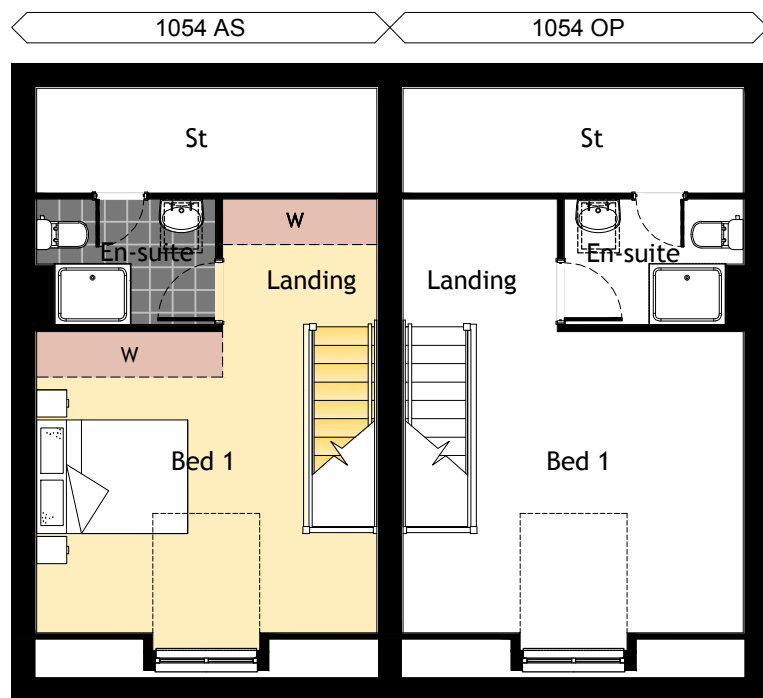

Second Floor
Plan 1:100

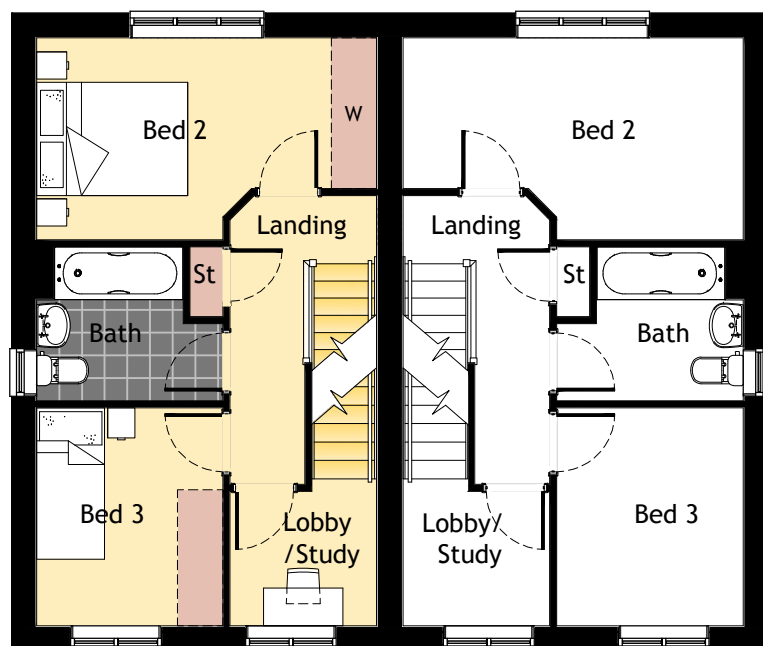


First Floor
Plan 1:100



Ground Floor
Plan 1:100




Front Elevation 1:100

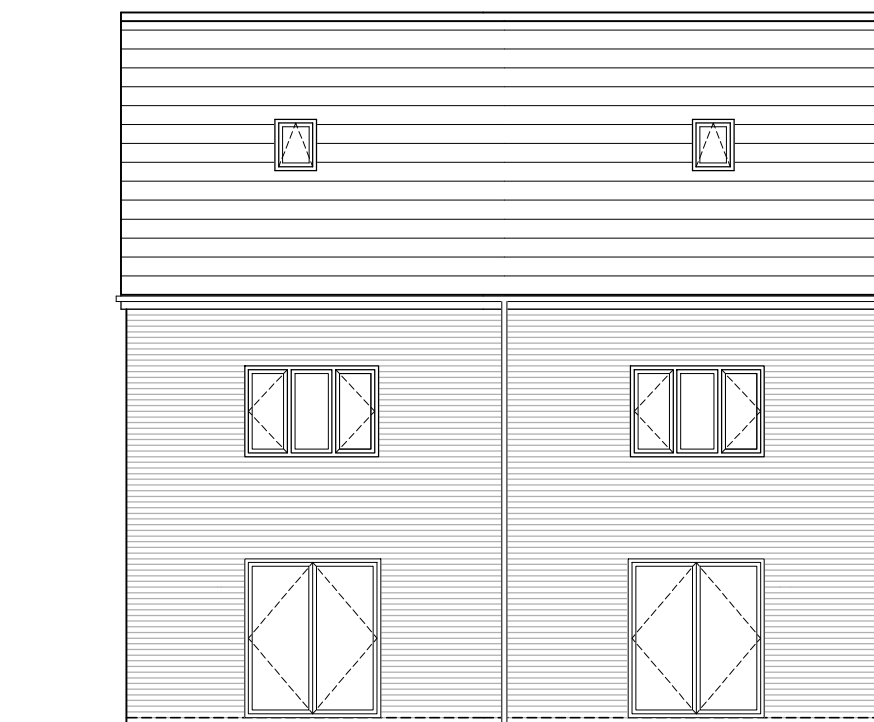


Rear Elevation

NOTE:
Front elevation shown with featuring brick detailing. Refer
to Materials Layout to see which plots are applicable.

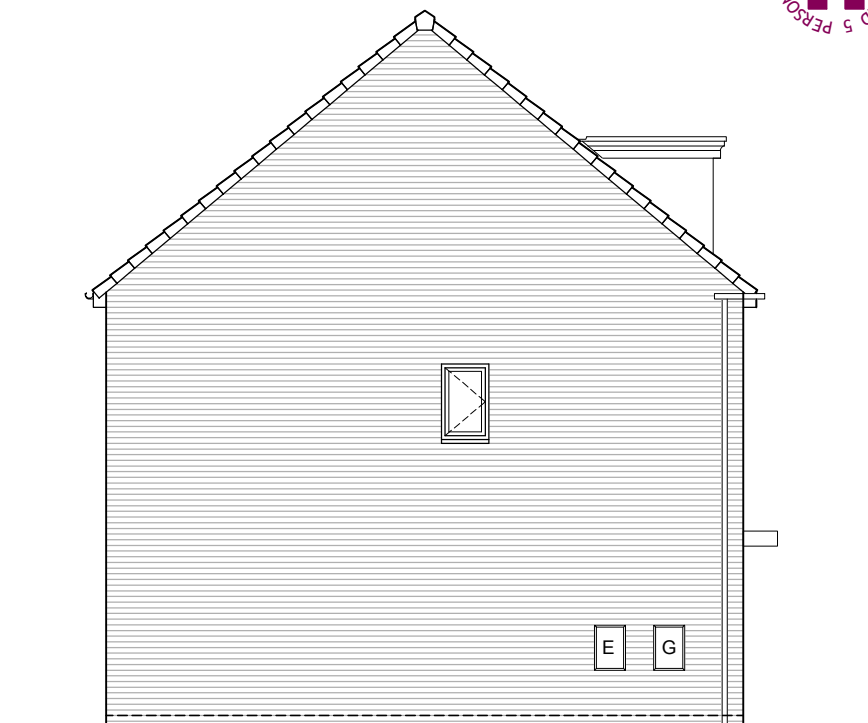

Side Elevation

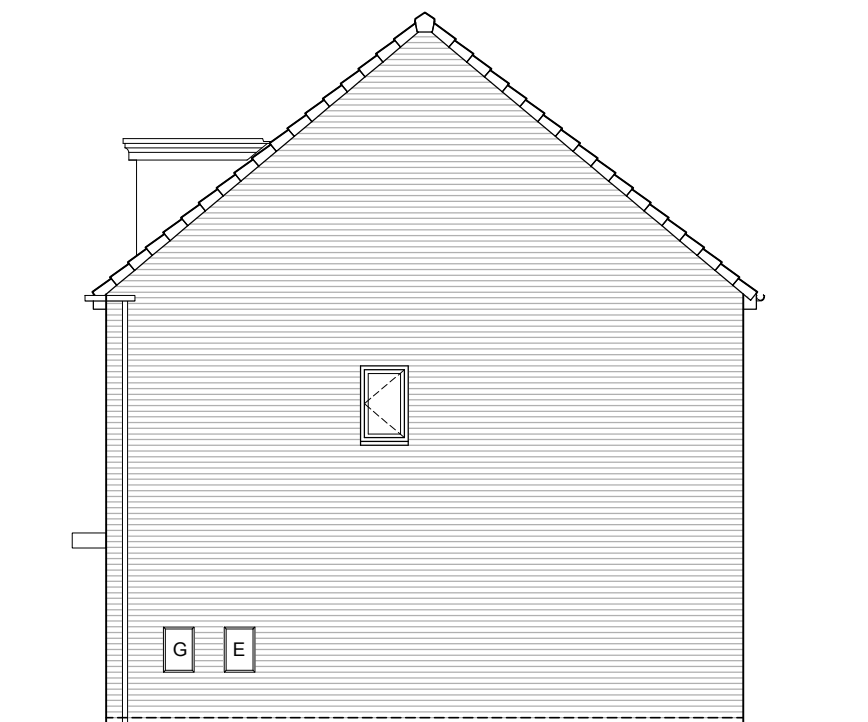

Side Elevation

REVISION
* 24/07/2017 First issue.

CLIENT: KEEPMOAT HOMES PROJECT ADDRESS: SCHOOL STREET, THURNSCOE	DRAWING TITLE: PLANNING DRAWING - 1054 HOUSETYPE (AS & OP) PROJECT: RESIDENTIAL DEVELOPMENT	JOB NO. 2238 DWG. NO. HT11 REVISION *	DWG SIZE A3 SCALE 1:100 DATE JULY 2017	 Keepmoat, The Waterfront, Lakeside Boulevard, Doncaster, DN4 5PL. Tel: 01302 347605 www.keepmoat.com	 queens tower lodge 77-79 east bank road sheffield S2 3PX T: 0114 2750263 M: 07443 596098 E: info.cga@btconnect.com Company No. 9118738
--	---	--	---	---	---

© COPYRIGHT EXISTS ON THE DESIGNS AND INFORMATION SHOWN ON THIS DRAWING • DO NOT SCALE FROM DRAWING • ALL DIMENSIONS TO BE VERIFIED ON SITE PRIOR TO COMMENCING ANY WORK •