





Proposed Front Elevation
Scale 1:100

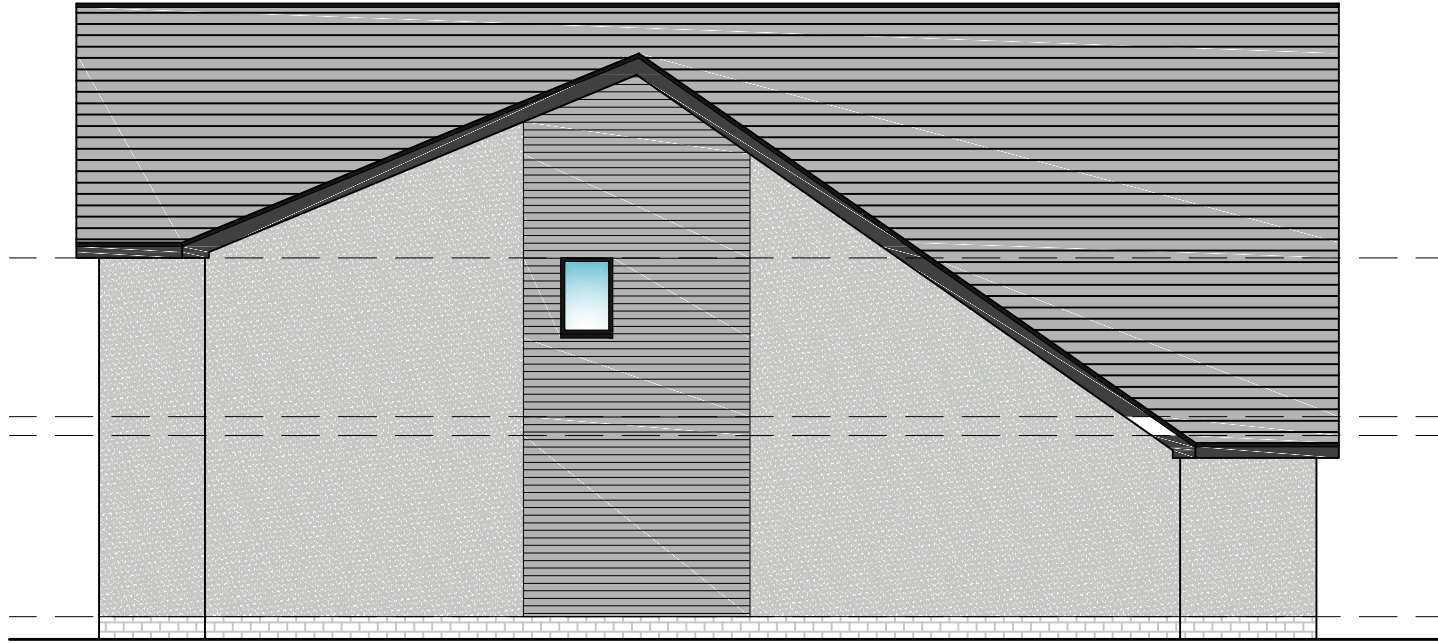


Proposed Side Elevation
Scale 1:100




Proposed Rear Elevation
Scale 1:100

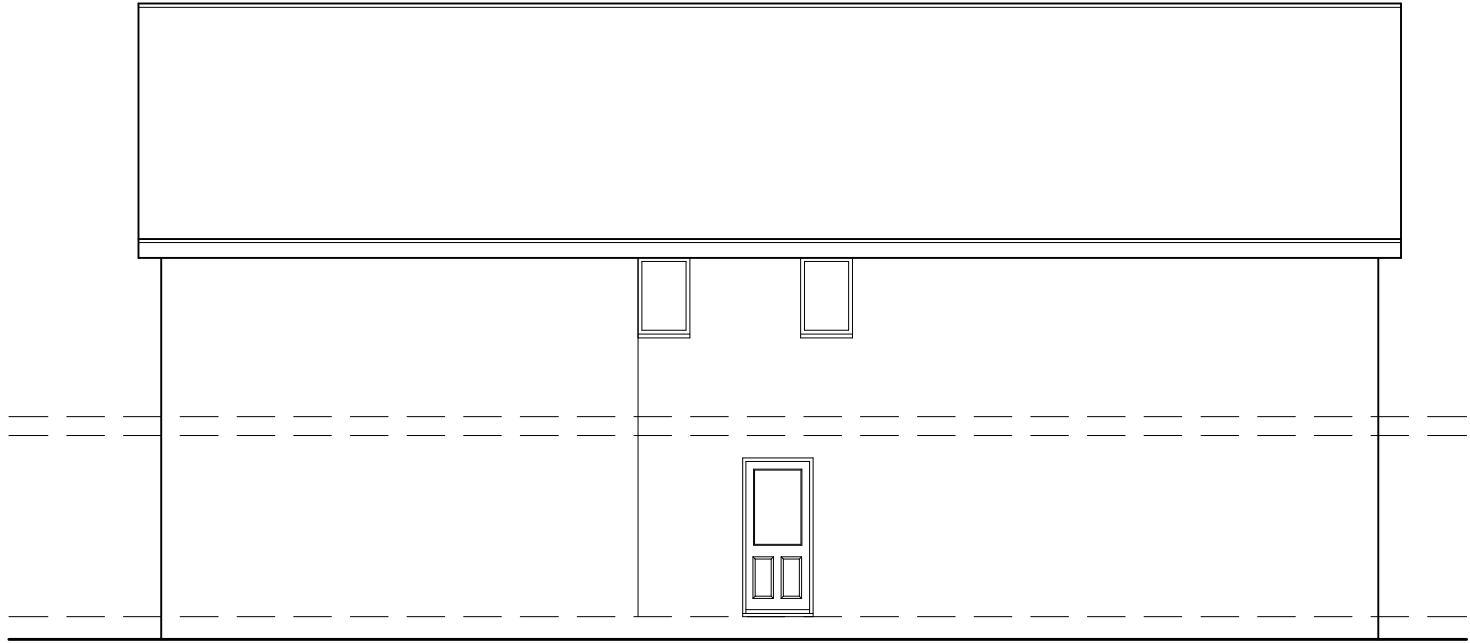


Proposed Side Elevation
Scale 1:100

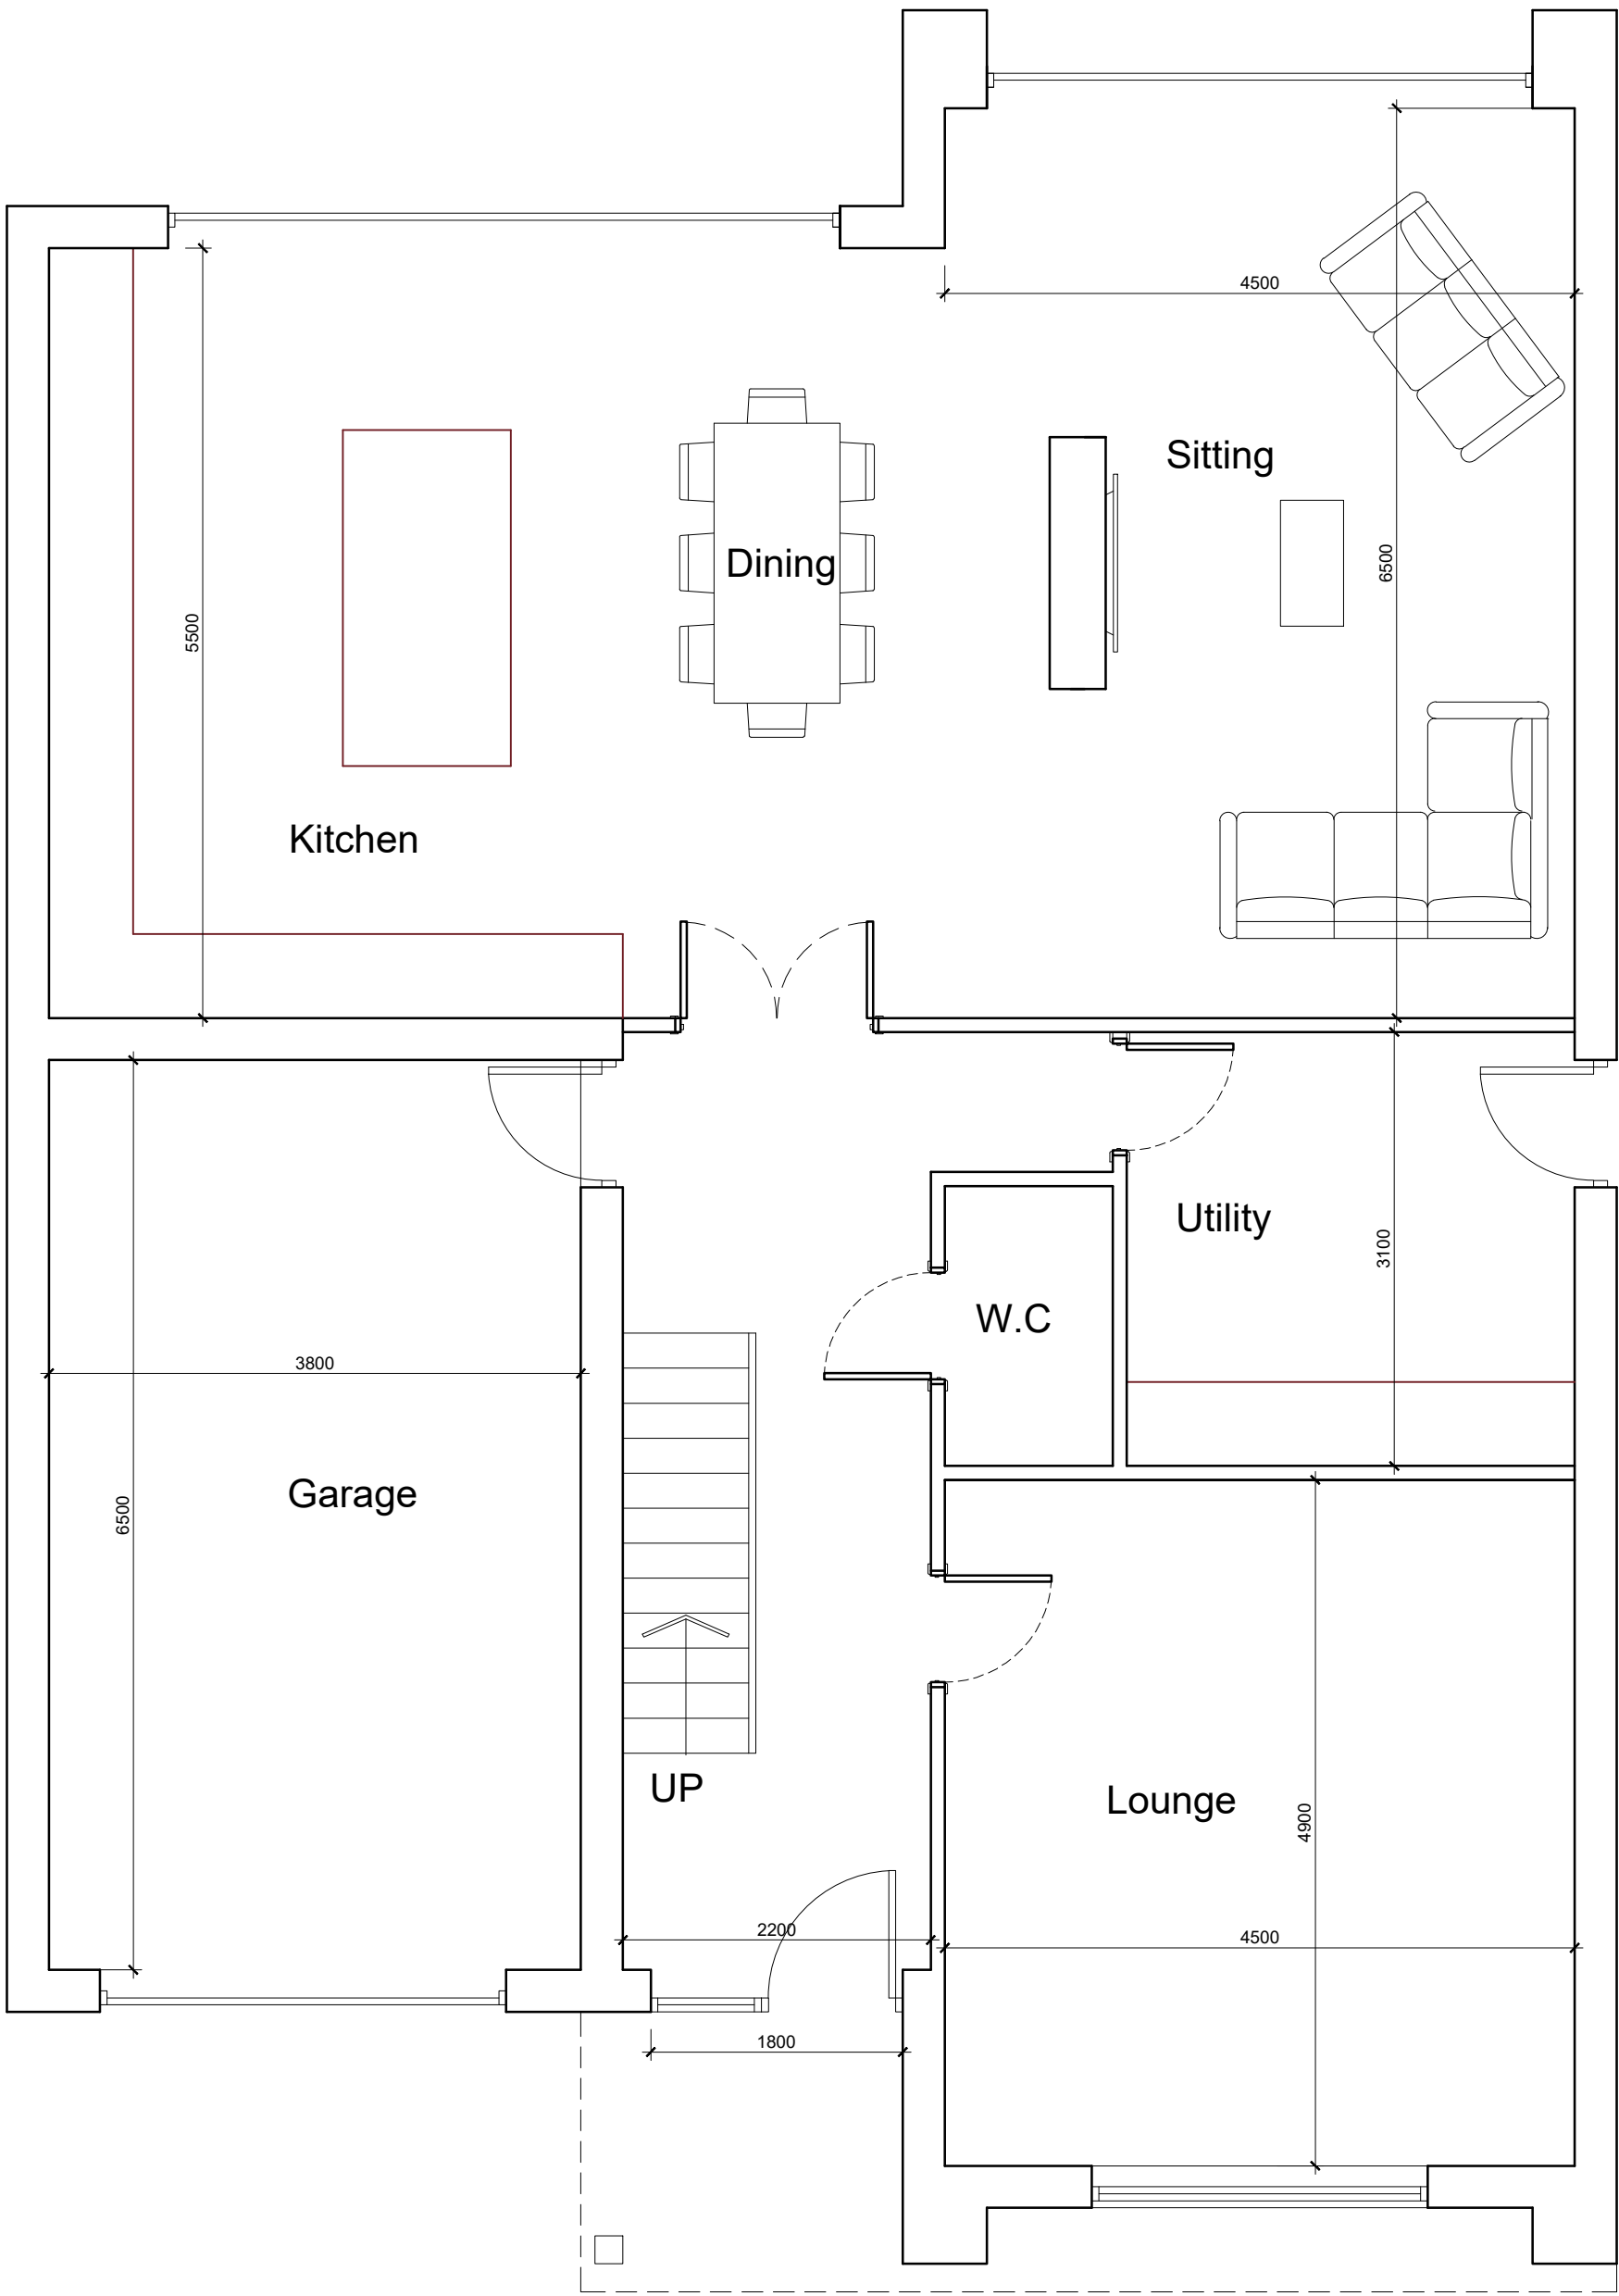



Proposed Ground Floor Plan
Scale 1:100

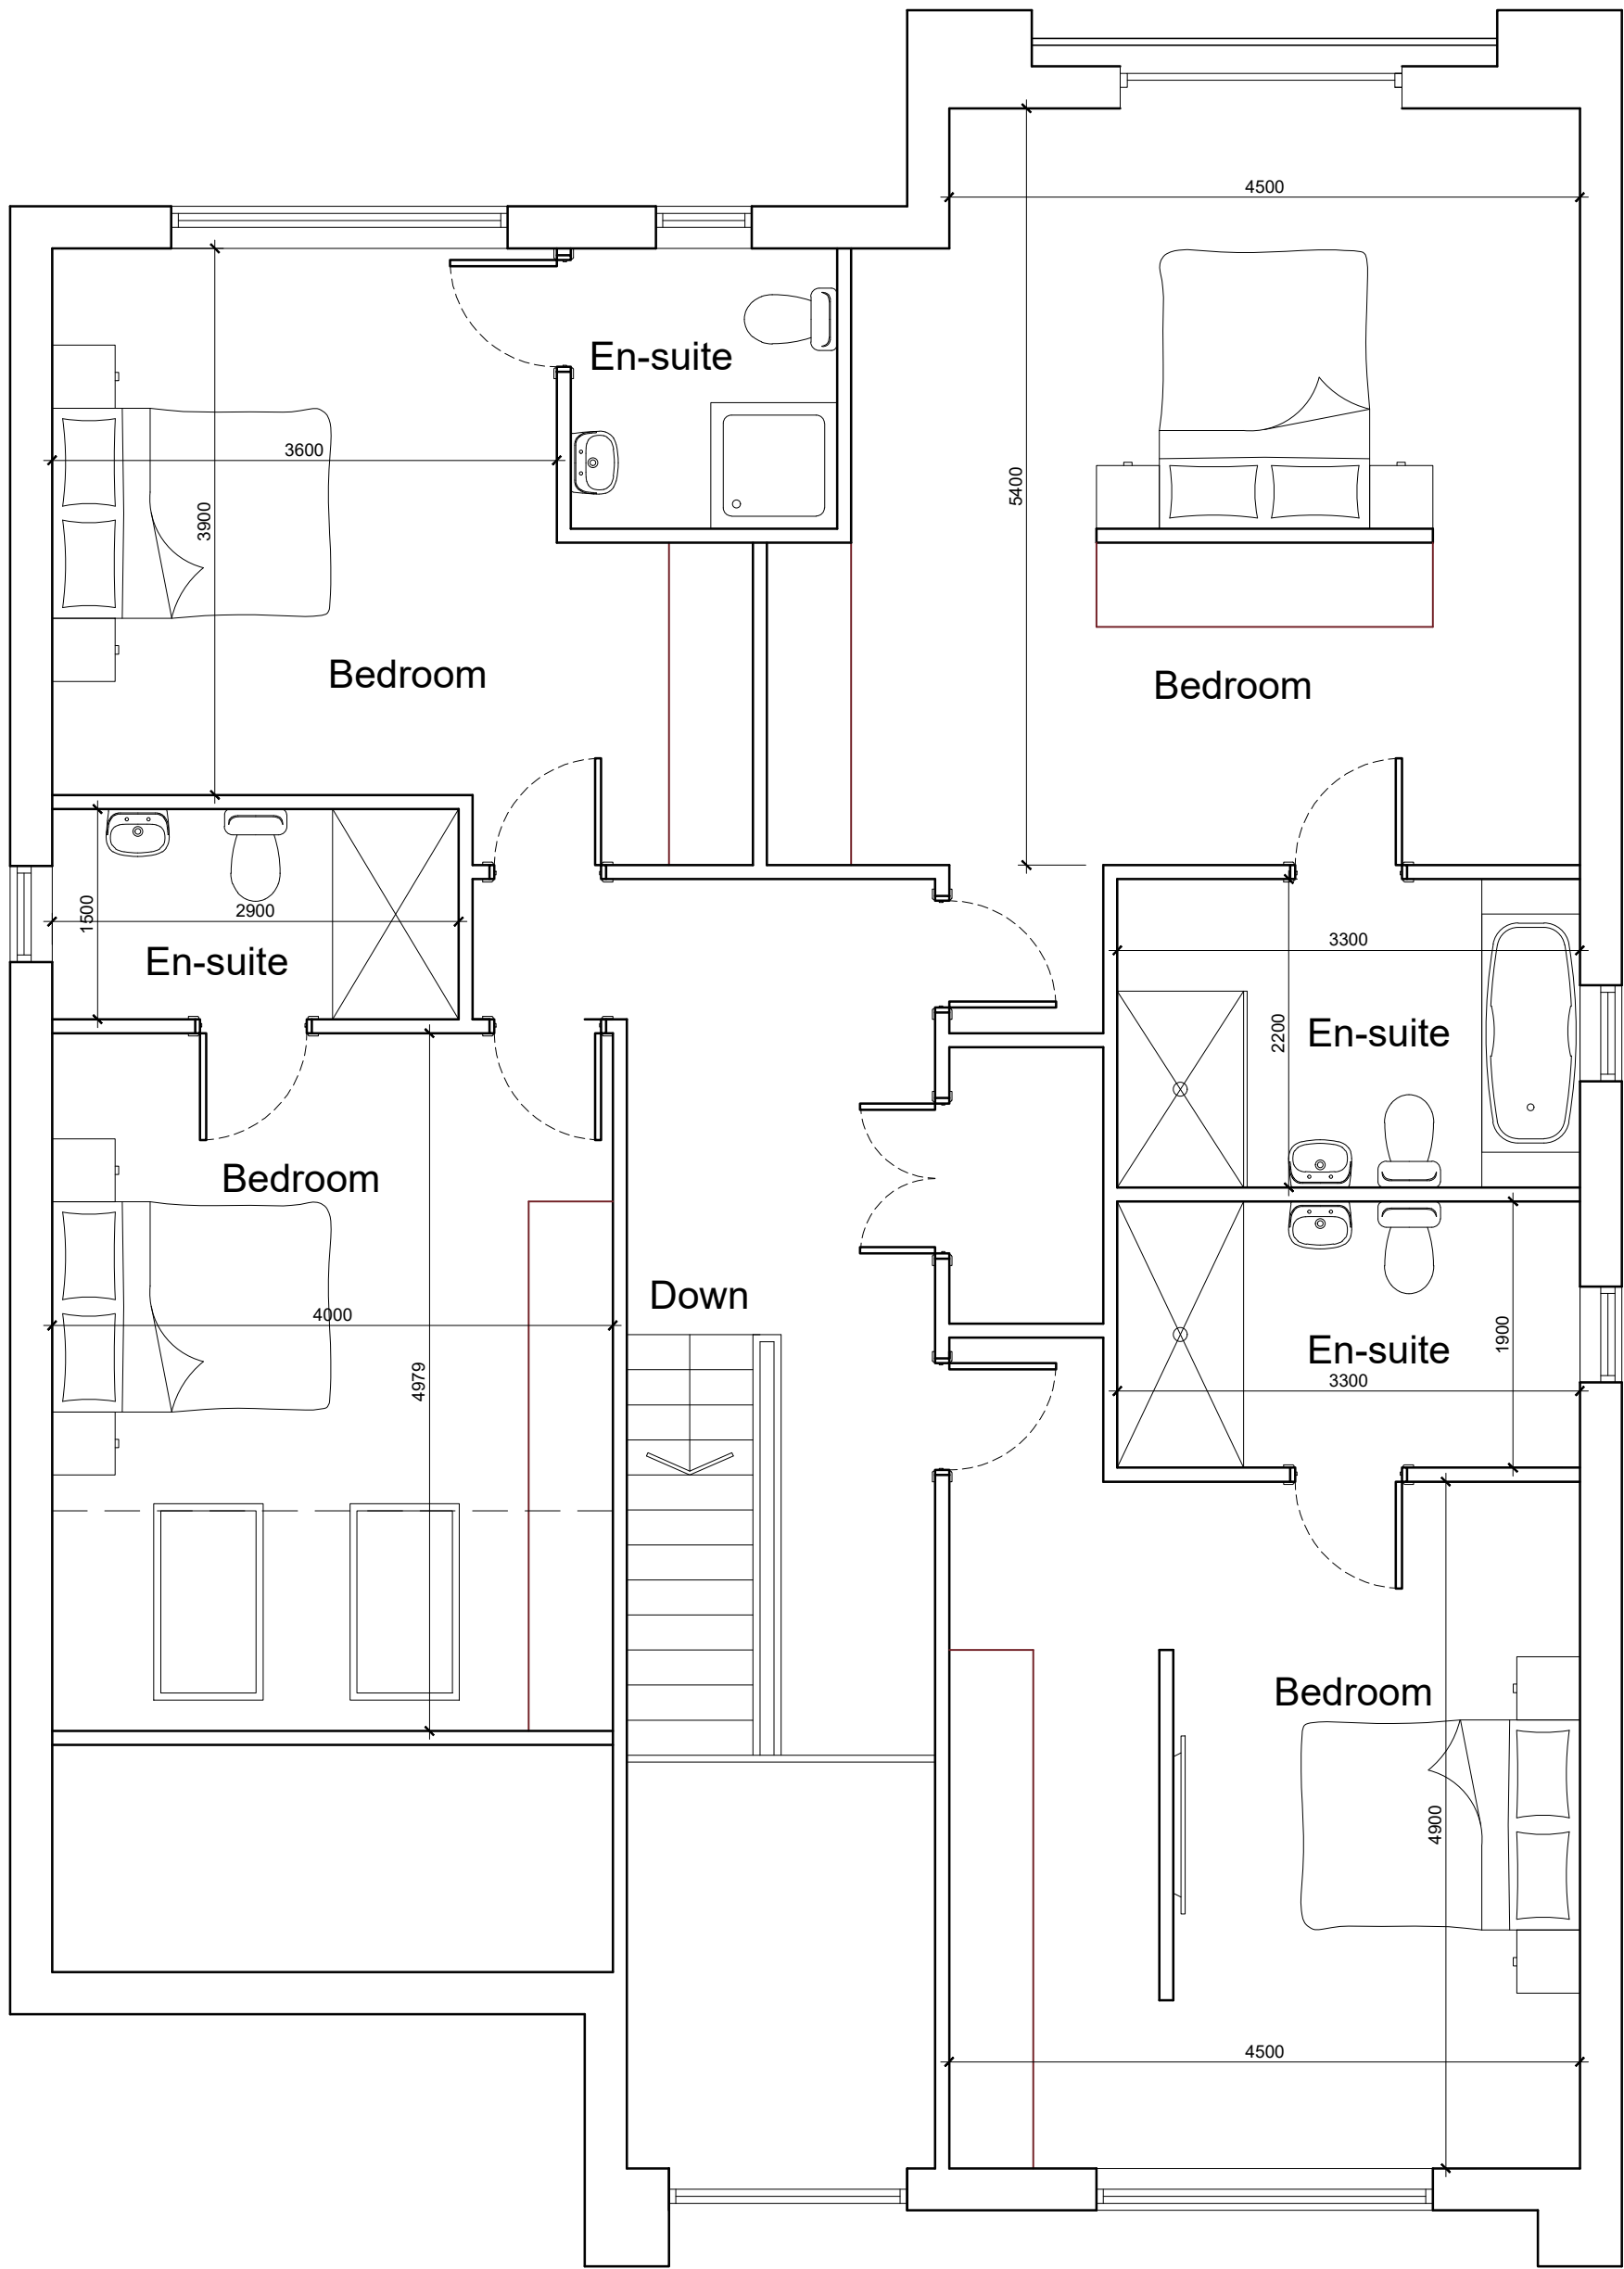

Proposed First Floor Plan
Scale 1:100

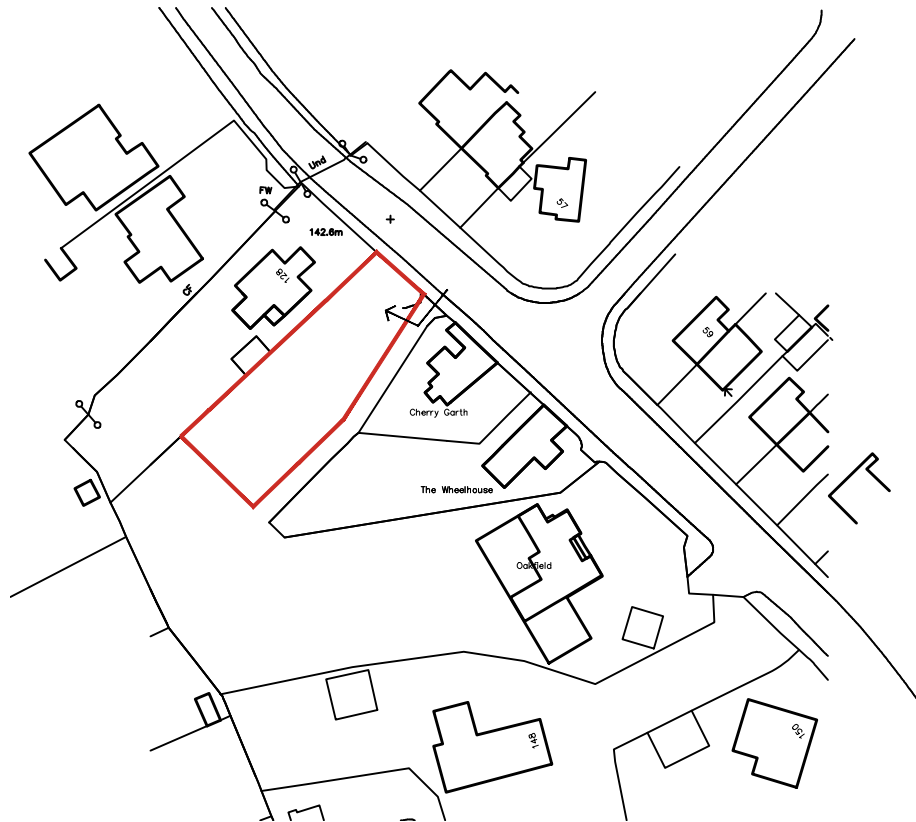

Location Plan
Scale 1:1250

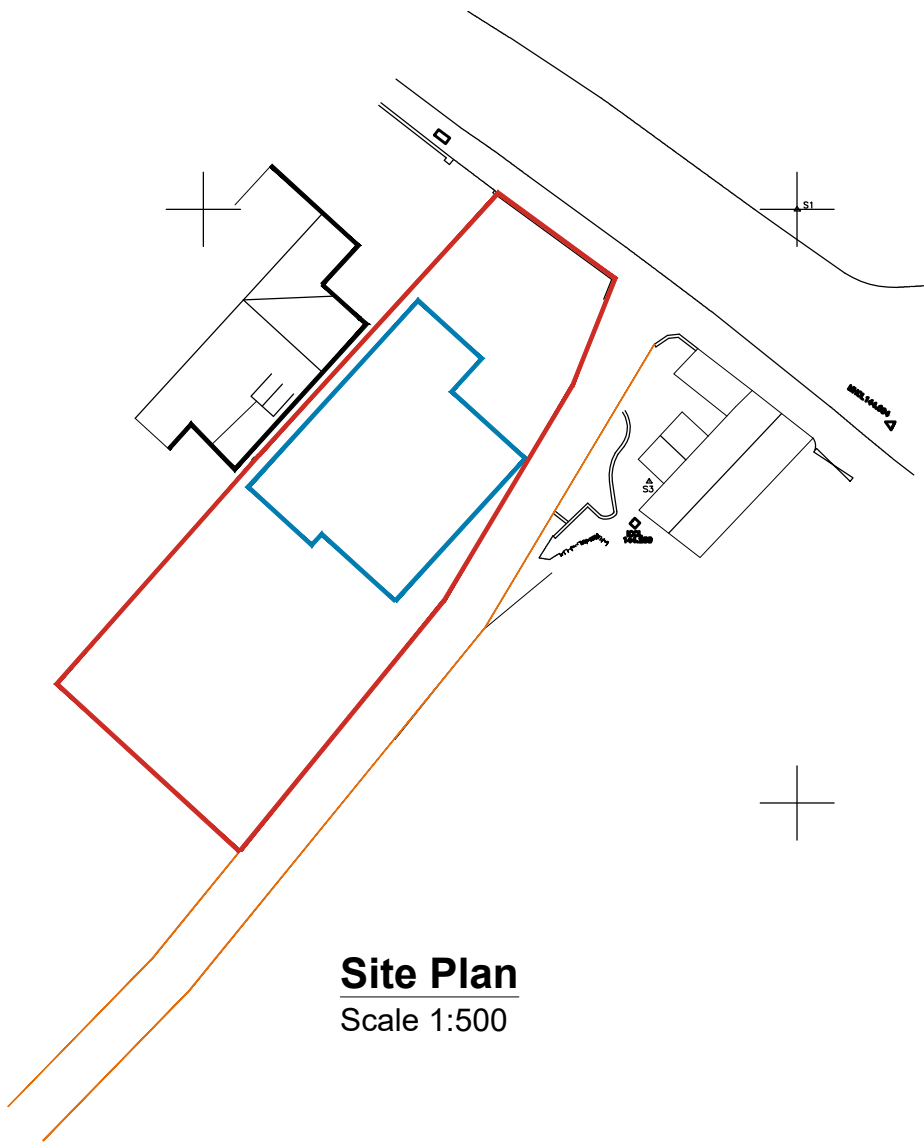 

Site Plan
Scale 1:500

 White Agus PARTNERSHIP			OFFICE ONE 34 VICTORIA ROAD BARNSLEY, S70 2BU			Phone: 01226 208482 Fax: 01226 283030 Email: info@whiteaguspartnership.co.uk Web: www.whiteaguspartnership.co.uk			
ARCHITECTURAL SERVICES						Client.			
Project. RESIDENTIAL DEVELOPMENT AT CHERRY GARTH, BARNSLEY,						MR A. SELBY			
Drawing Title. PLANS & ELEVATIONS						Date. JAN 2022		Scale. 1:50 @ A1	
						Ref. 18-197		Dwg. No. 03	
						Rev. B			
Date	Suffix	Description				Date	Suffix	Description	
19/01/2022 27/01/2022	A B	REVISED TO CLIENTS REQUIREMENTS REVISED TO CLIENTS REQUIREMENTS							