



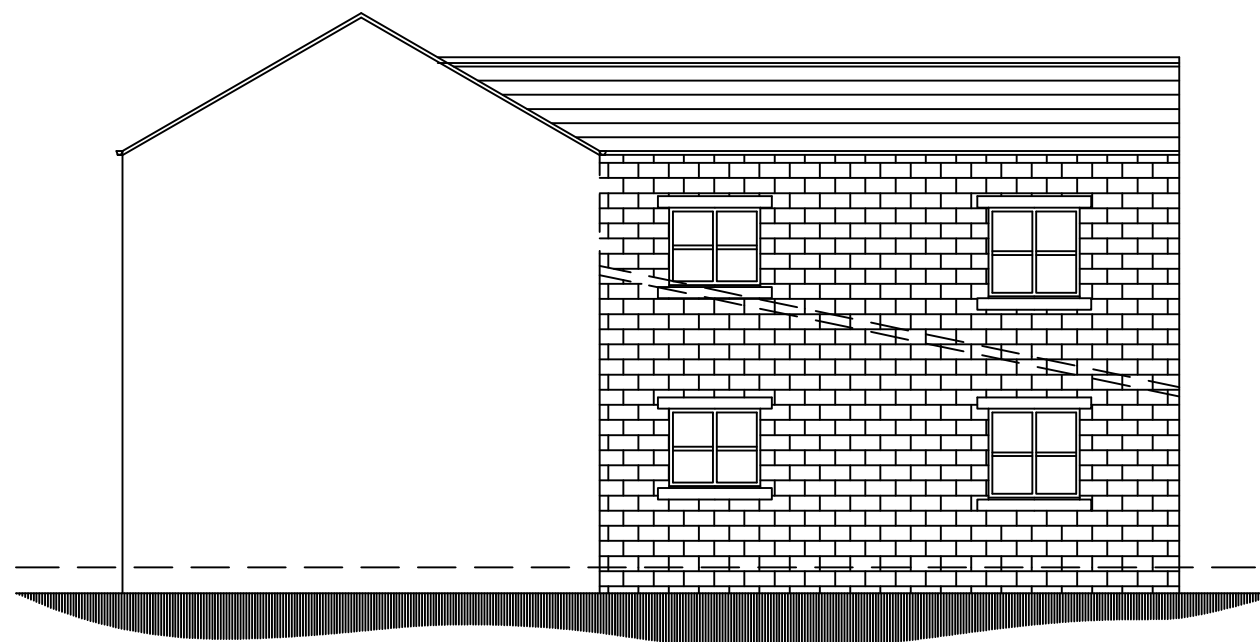


EAST ELEVATION

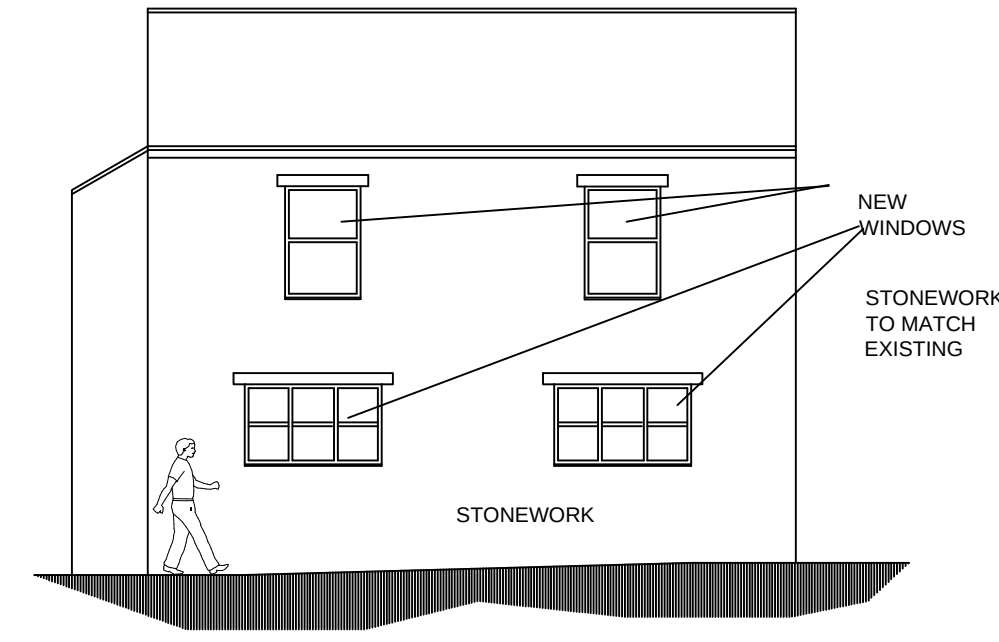


WEST ELEVATION




NORTH ELEVATION

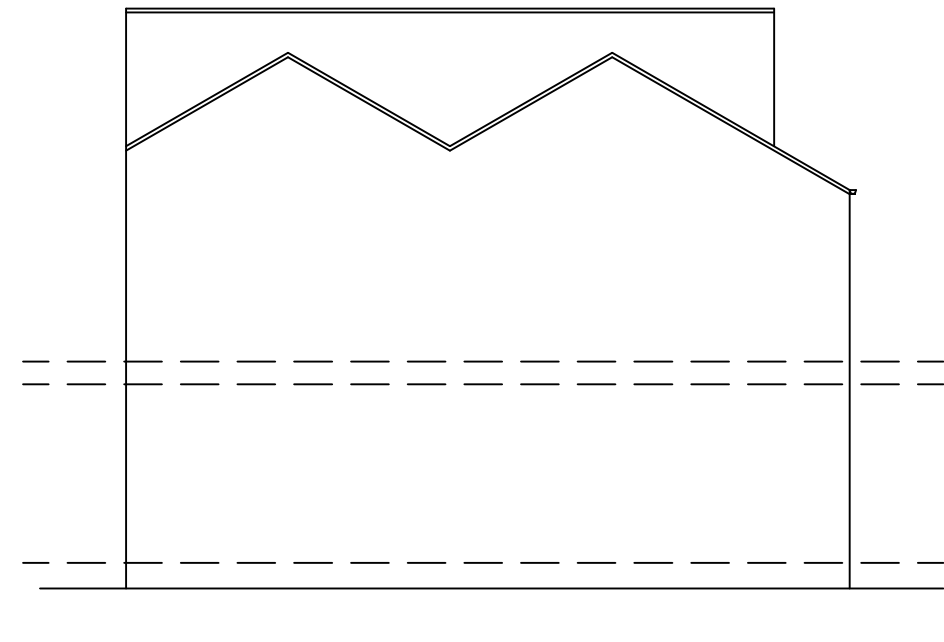


SOUTH ELEVATION

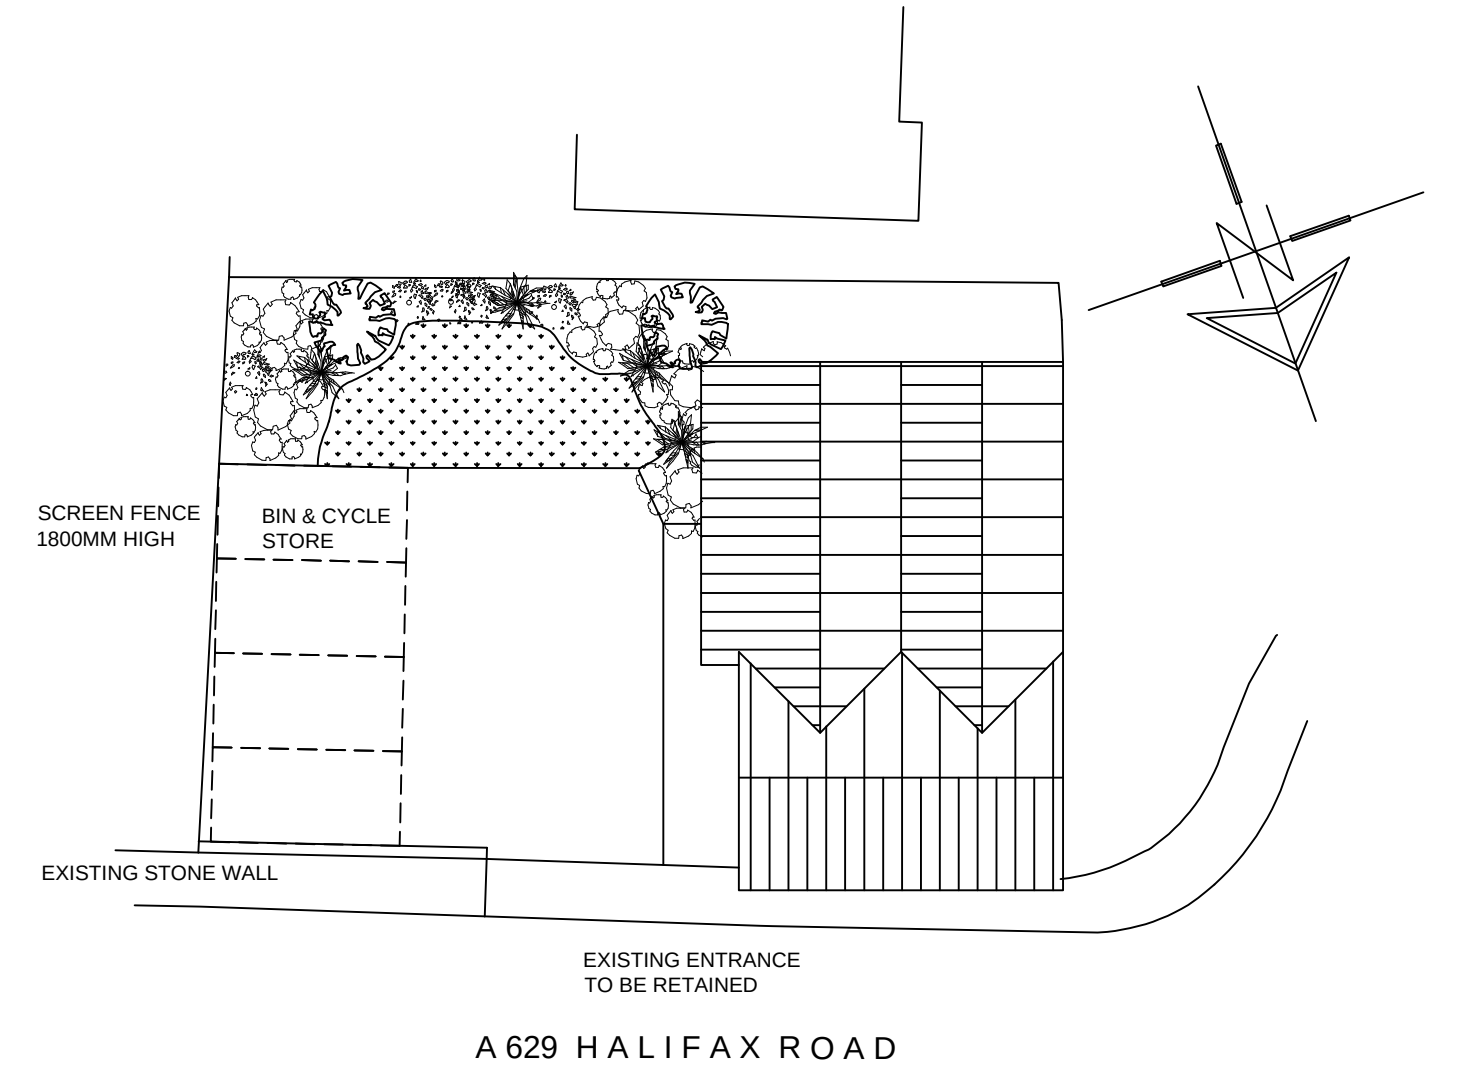


SITE PLAN
SCALE 1:200

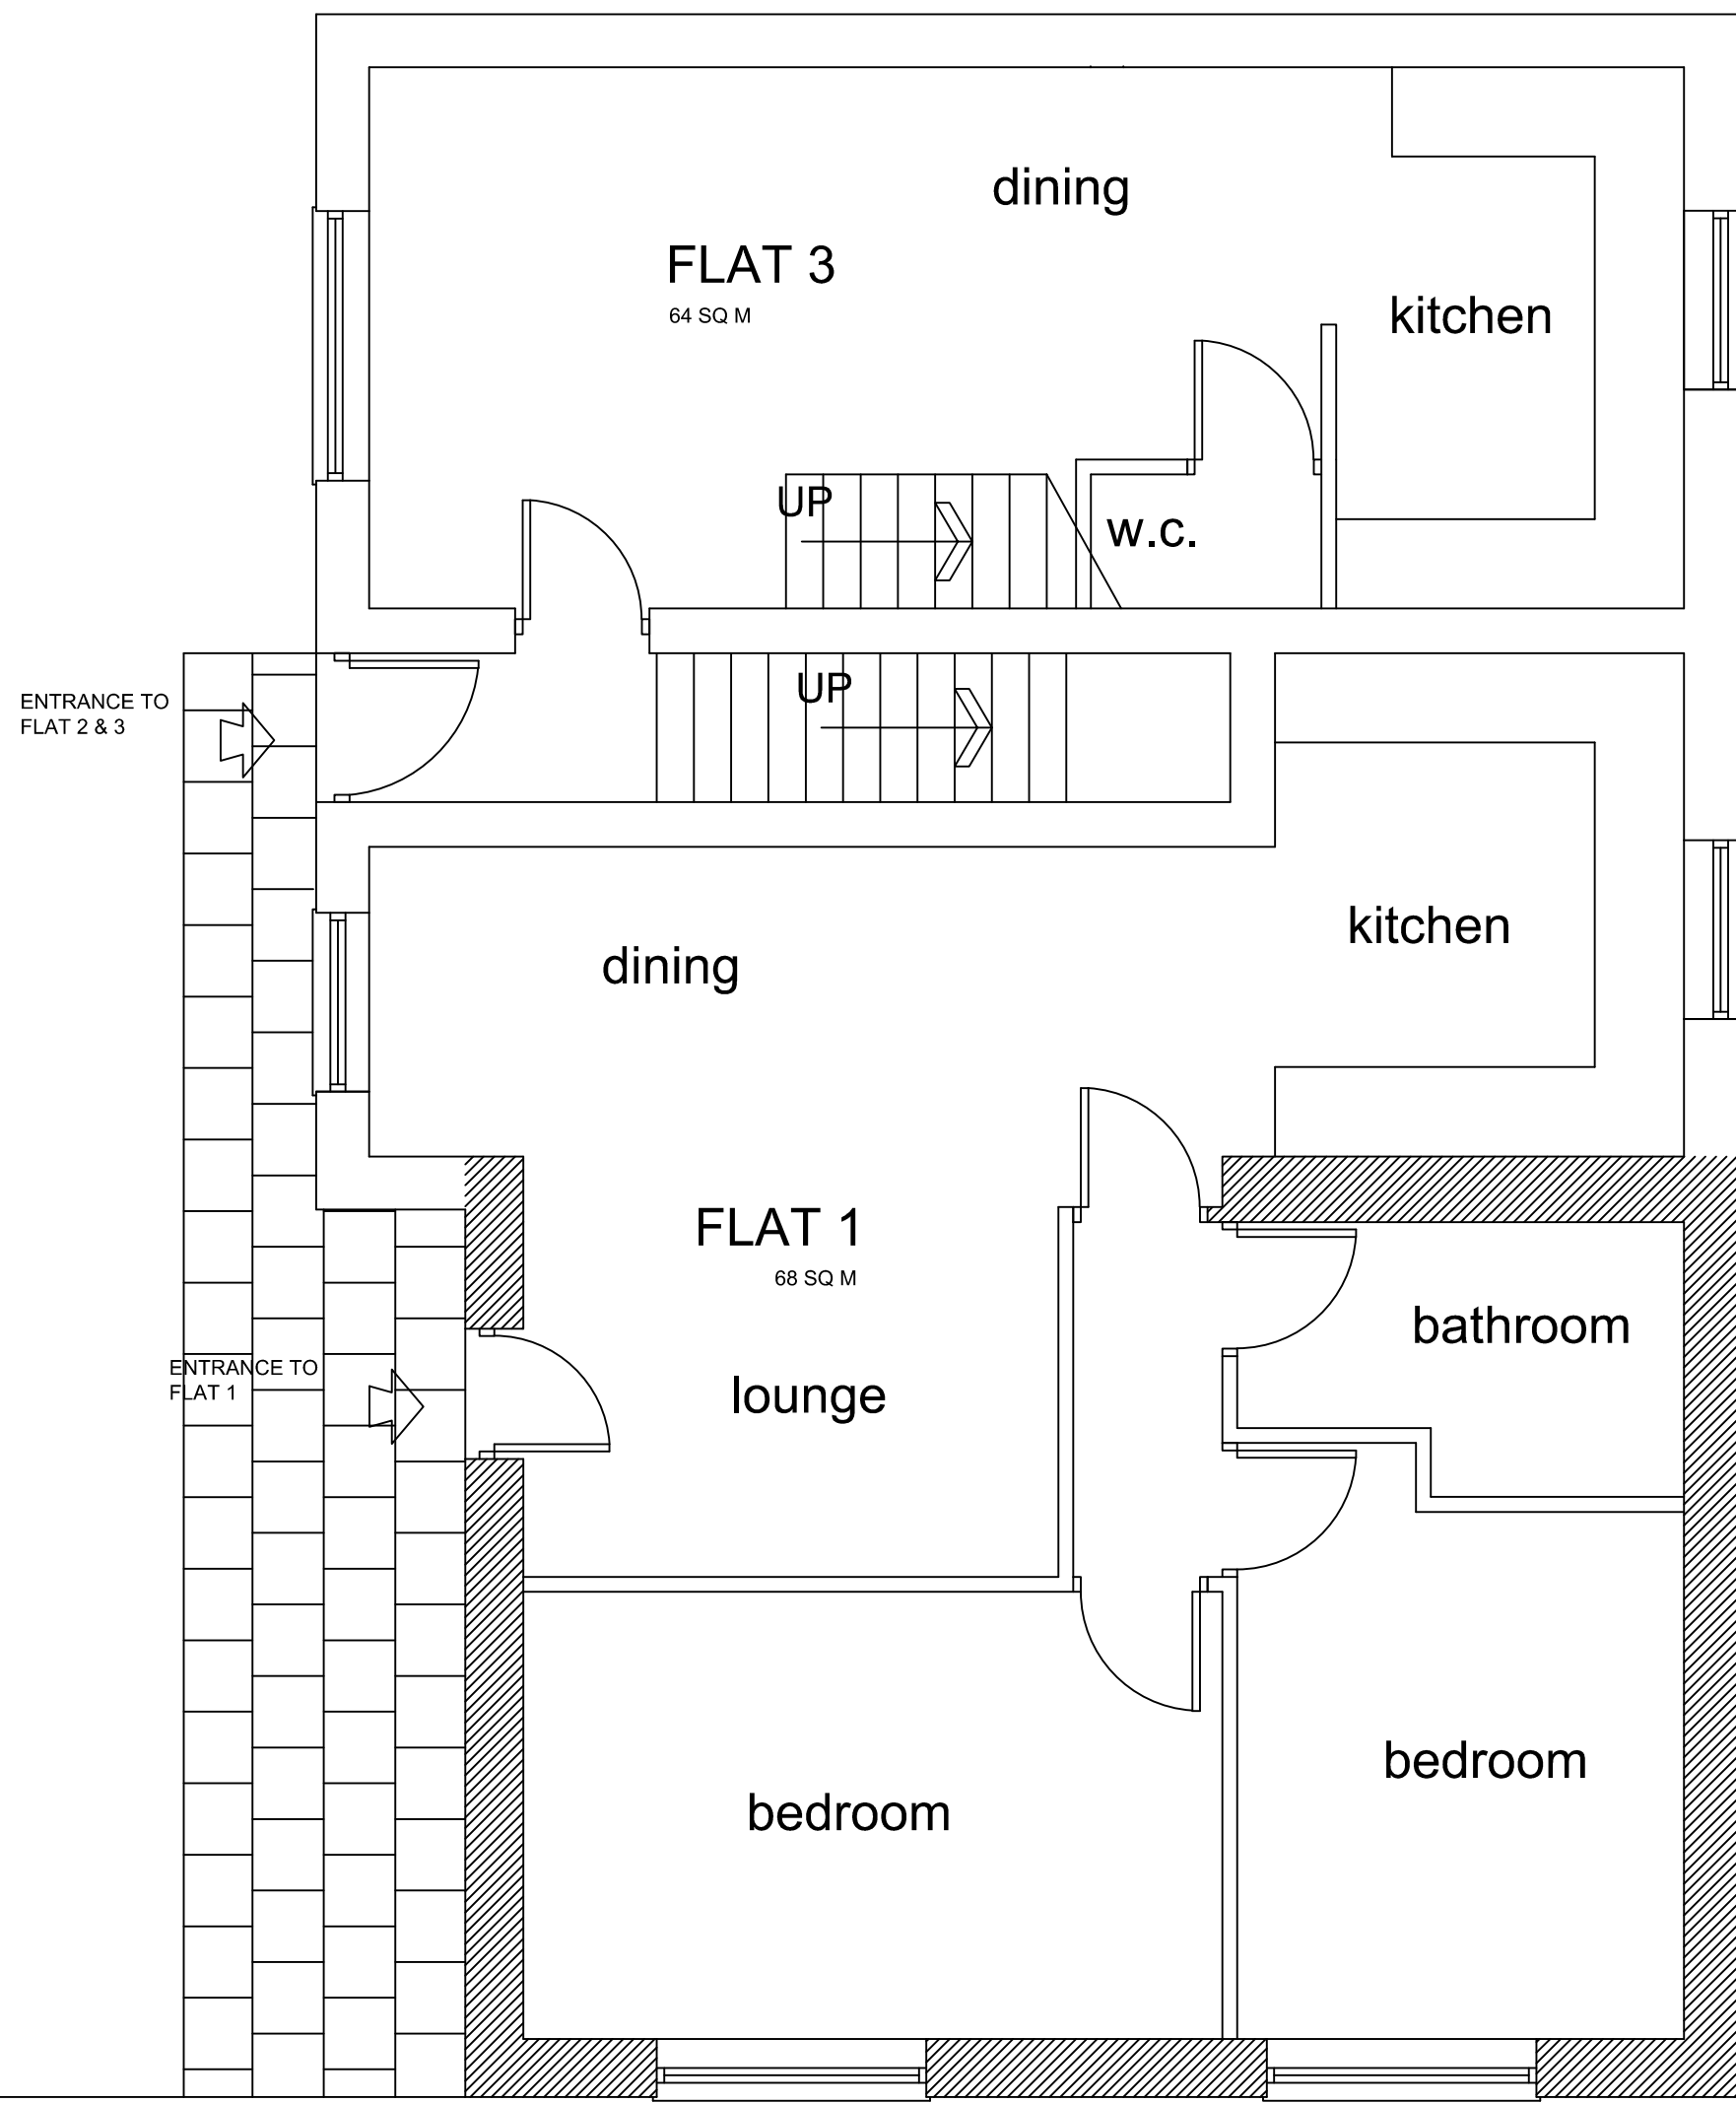

GROUND FLOOR PLAN

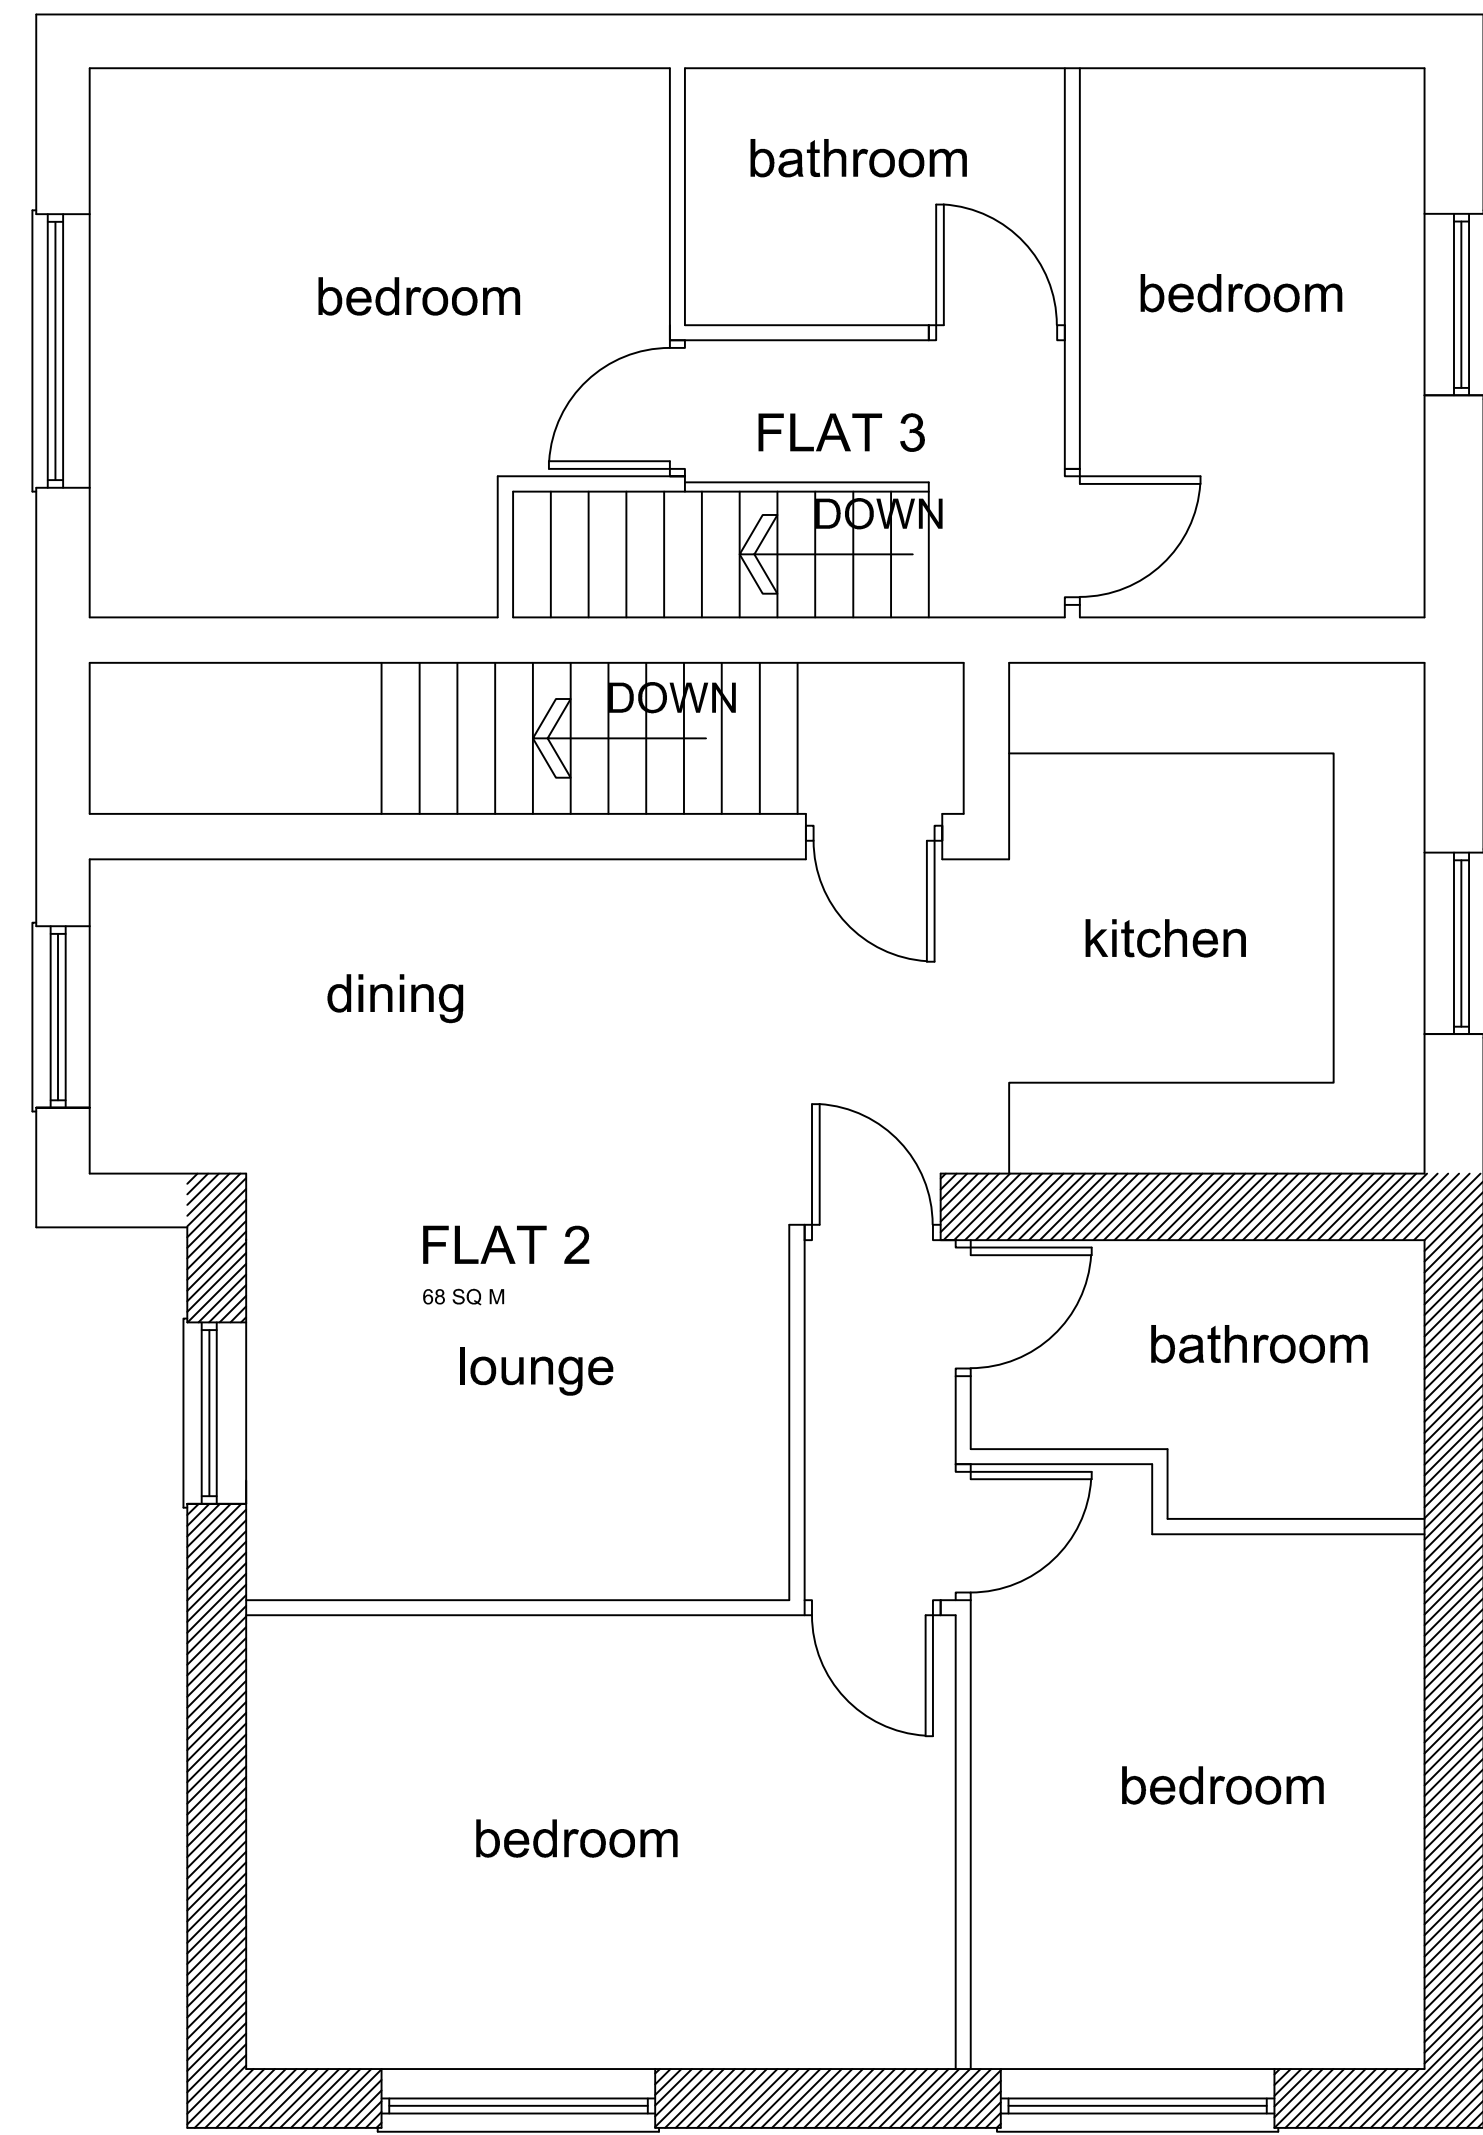

FIRST FLOOR PLAN

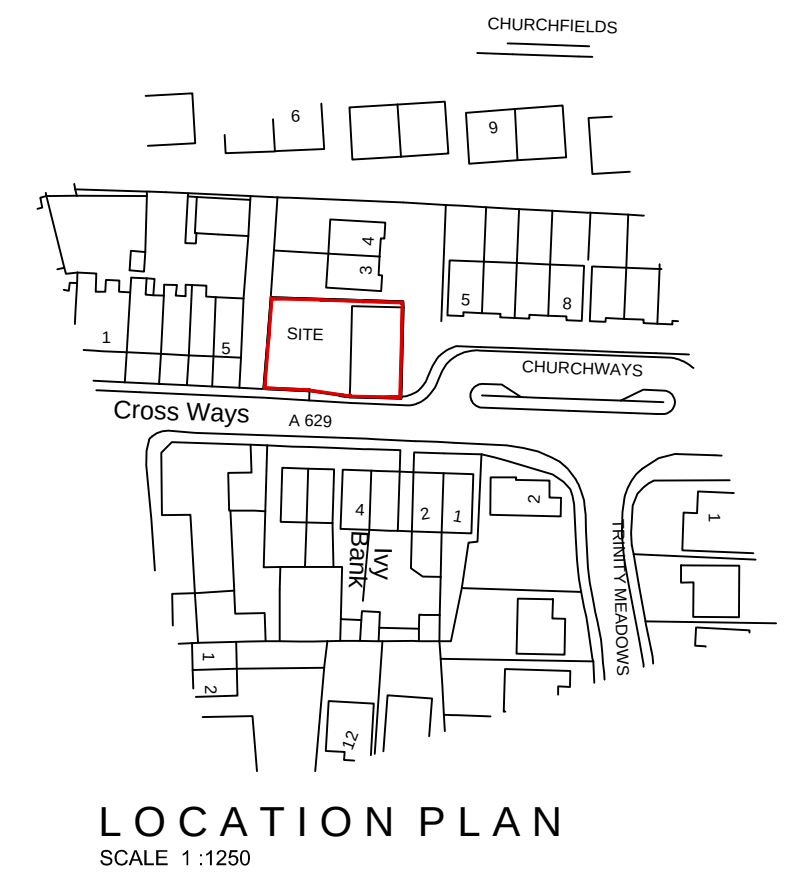

LOCATION PLAN
SCALE 1:1250

			8 MORSTON BUSINESS PARK, WHALEY ROAD, BARUGH GREEN, BARNSELY. S75 1HQ			Phone: 01226 208482 Fax: 01226 283030 Email: info@whiteaguspартnership.co.uk Web: www.whiteaguspартnership.co.uk			
ARCHITECTURAL SERVICES AND SURVEYORS						Client: MR SIMON WALLER			
Project: CONVERSION OF EXISTING WORKSHOP INTO APARTMENTS AT HALIFAX ROAD THURGOLAND						Date: FEB 2014			
Drawing Title: PLANS AND ELEVATIONS AS PROPOSED						Scale: 1:50 & 1:100 @ A1			
						Ref. 13-067		Dwg. No. 03	Rev.
Date	Suffix	Description		Date	Suffix	Description			