




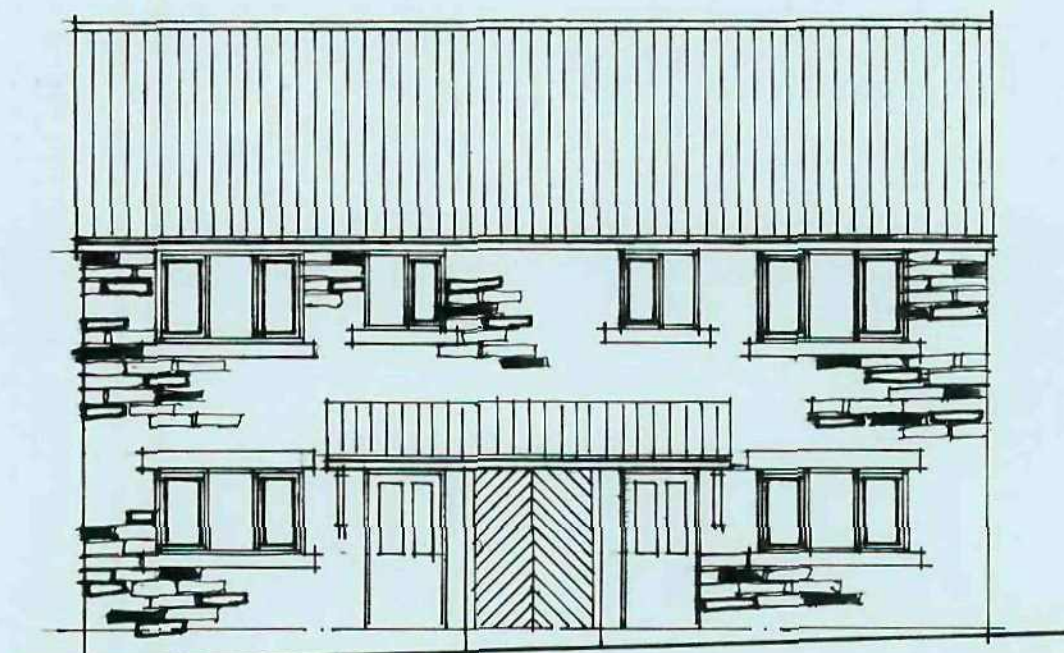

(WEST) ENTRANCE ELEVATION

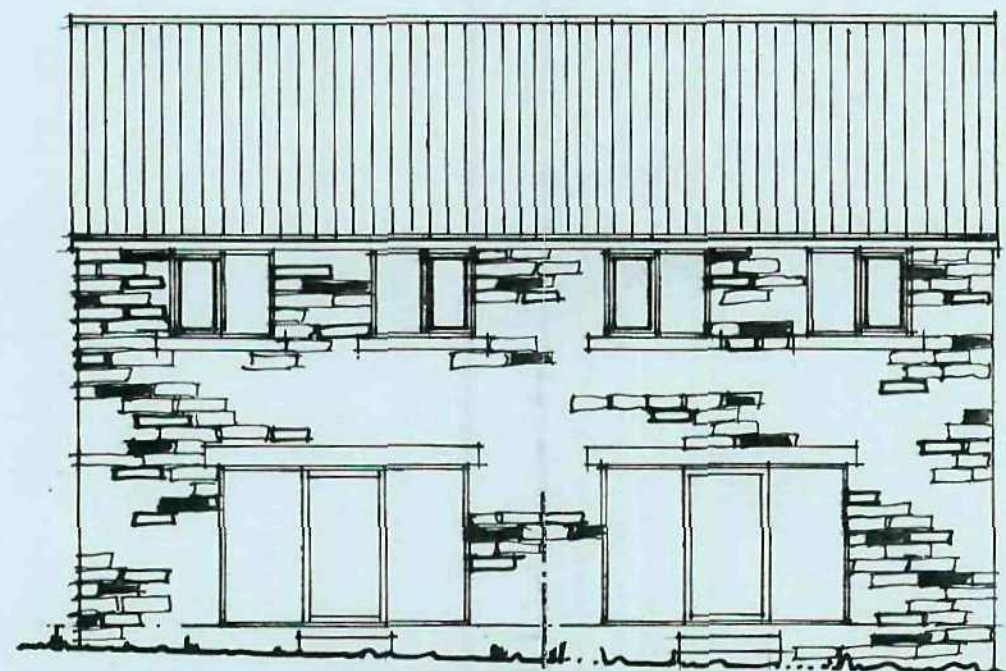


(EAST) GARDEN ELEVATION

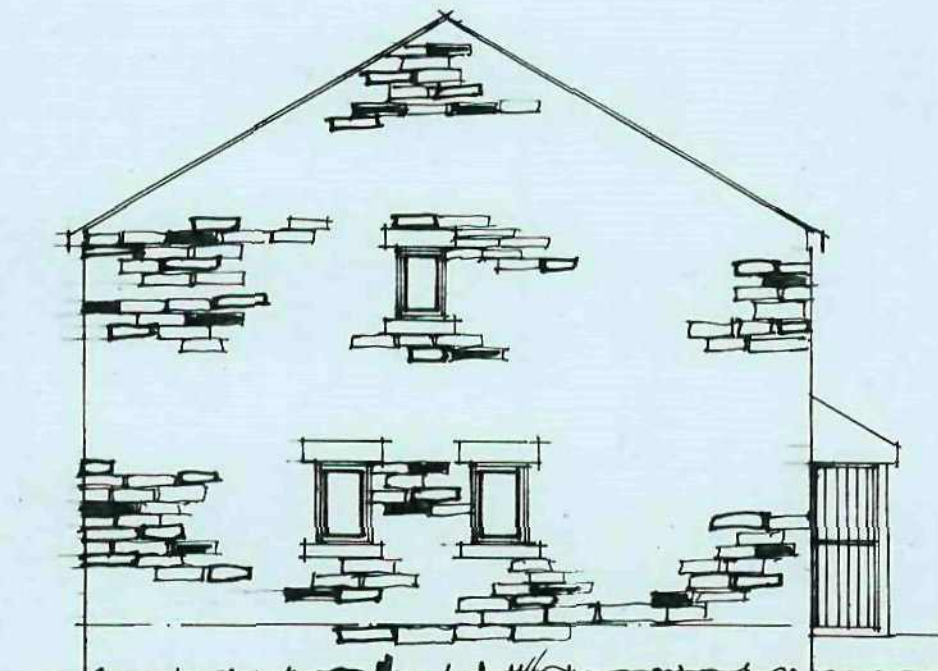


SIDE ELEVATION

NOTE:
ALL DIMENSIONS MUST BE CHECKED ON SITE AND NOT SCALED FROM THIS DRAWING.


COPYRIGHT:
THIS DRAWING IS THE PROPERTY OF THE COMPANY AND MAY NOT BE COPIED, USED OR DISCLOSED FOR ANY PURPOSE EXCEPT AS AUTHORISED IN WRITING BY THE COMPANY.

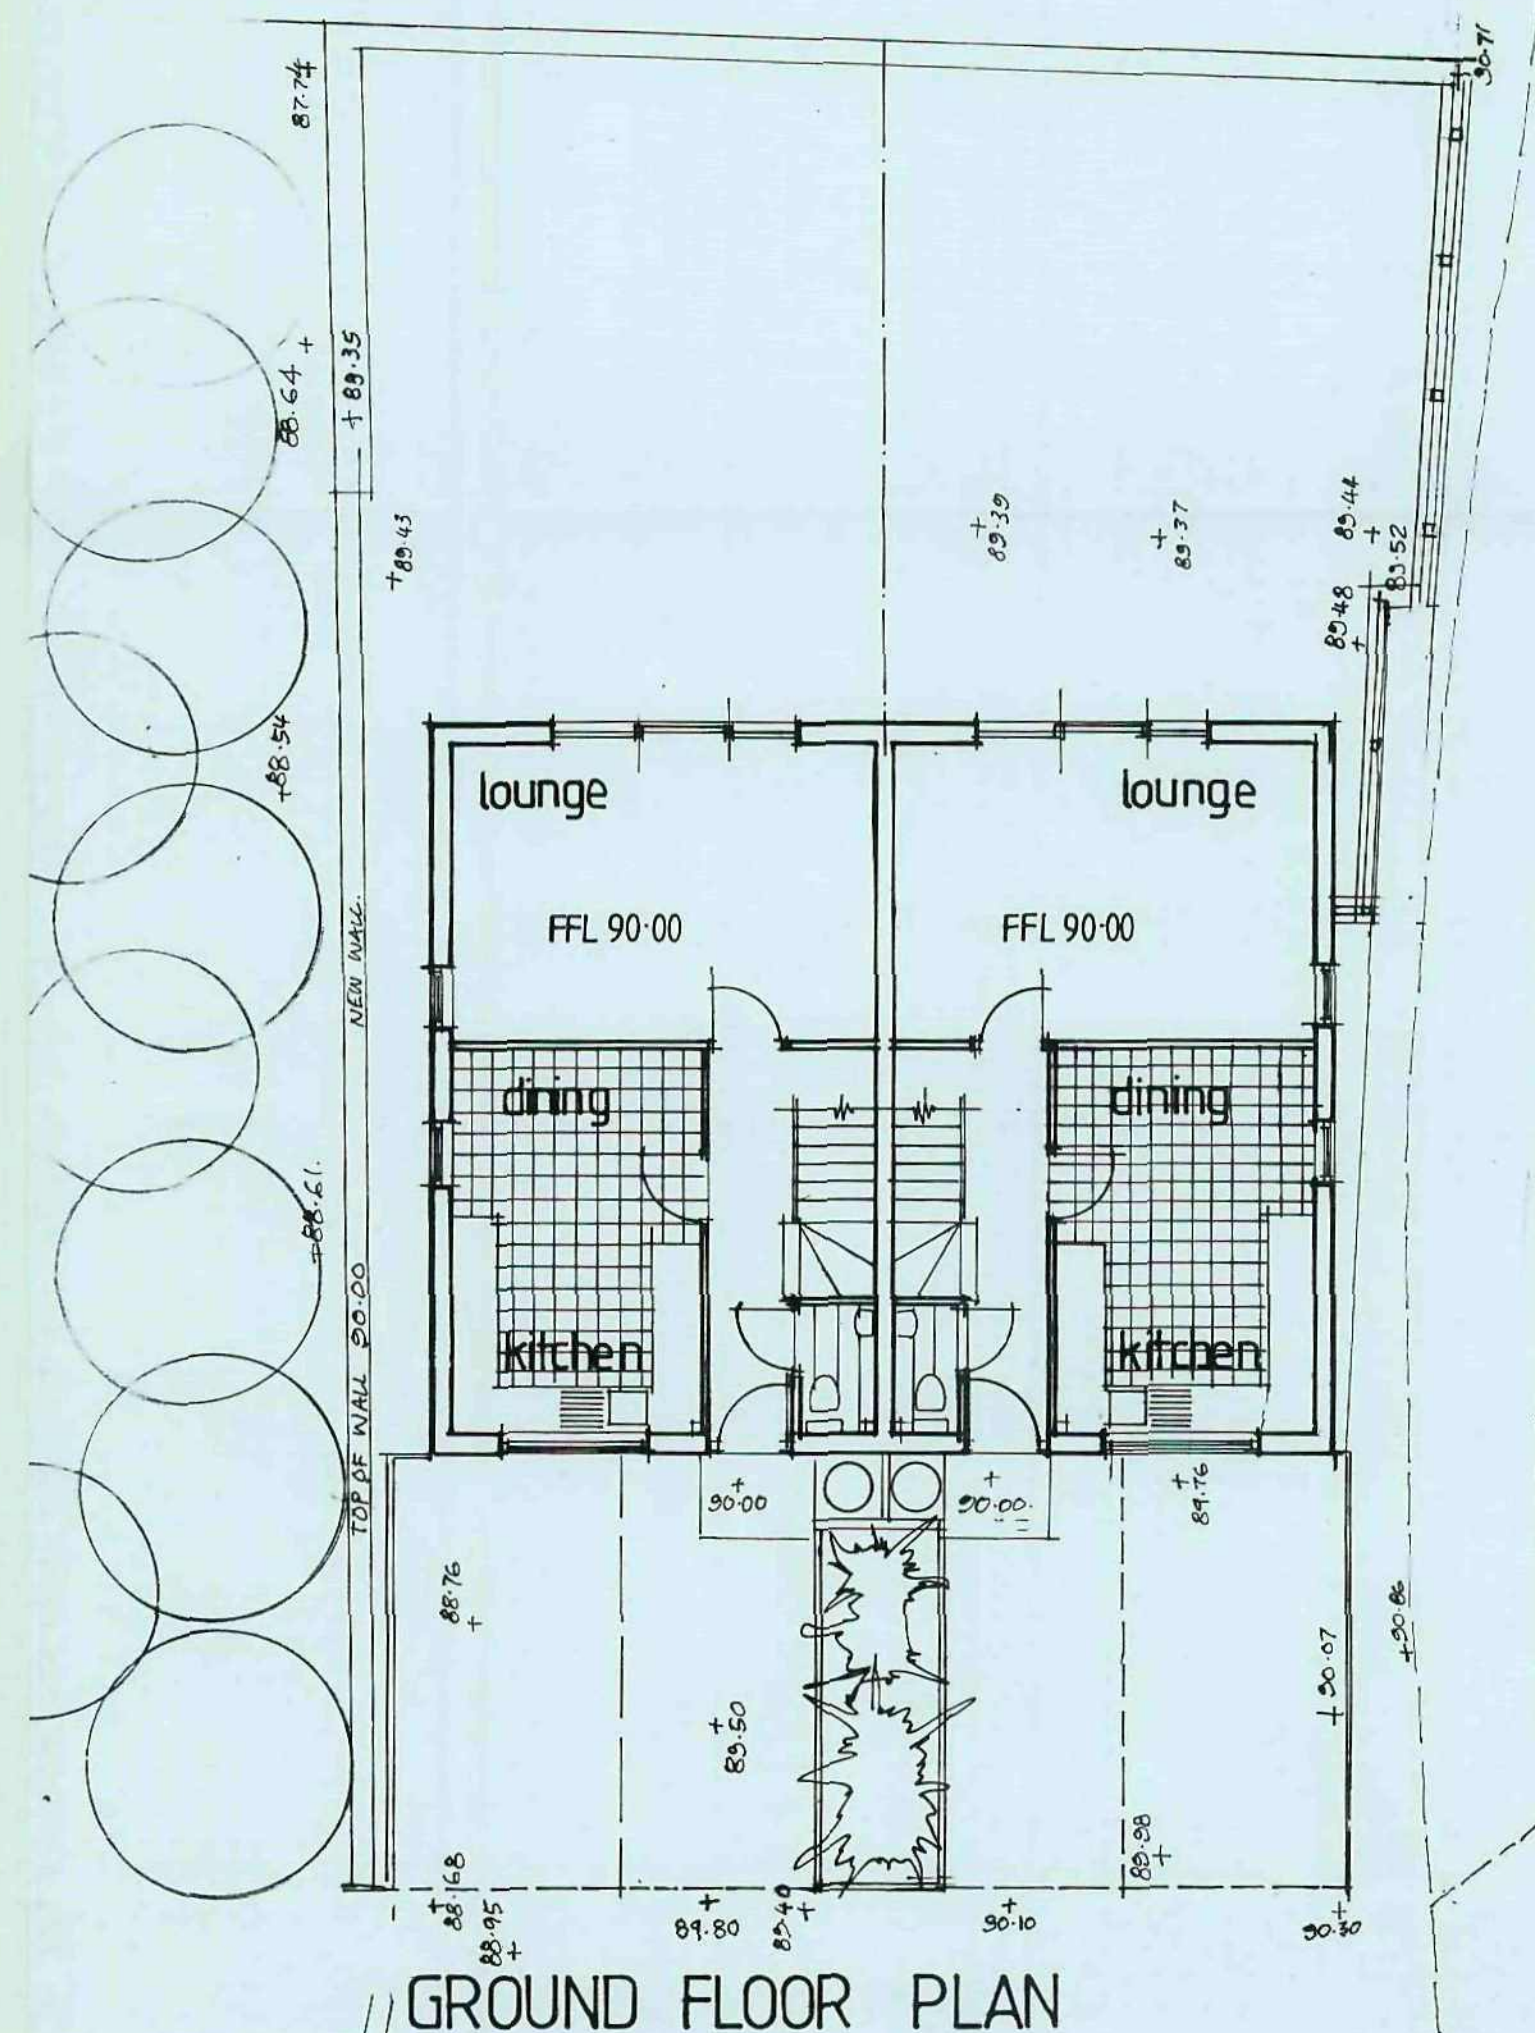


GROUND FLOOR PLAN

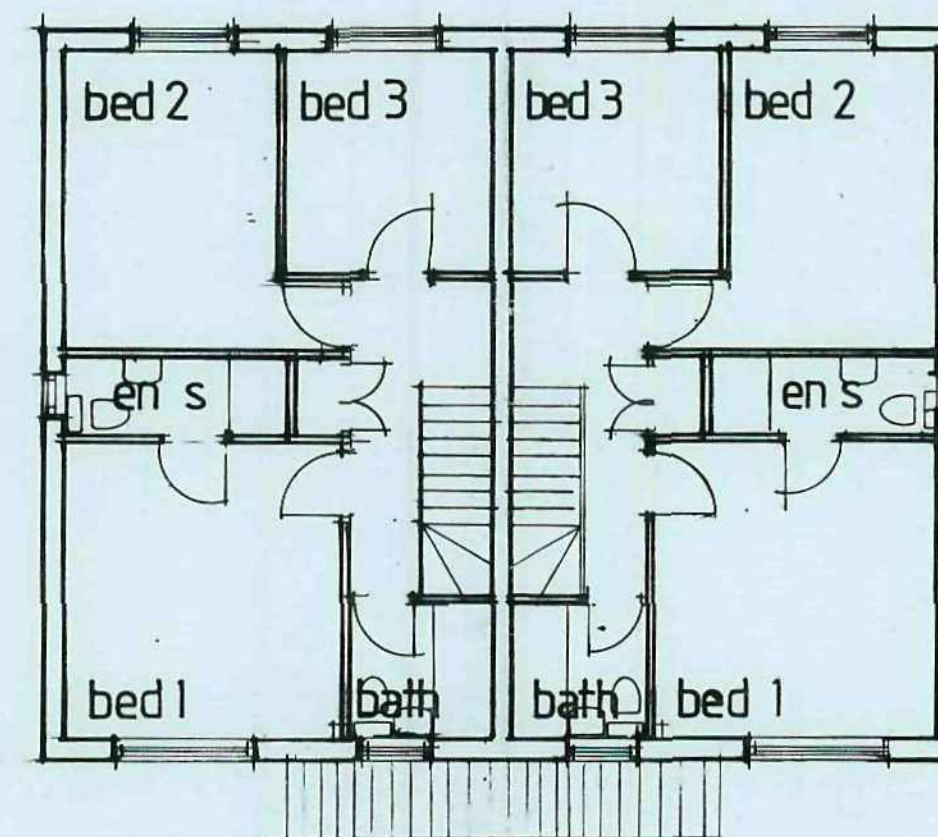


FIRST FLOOR PLAN

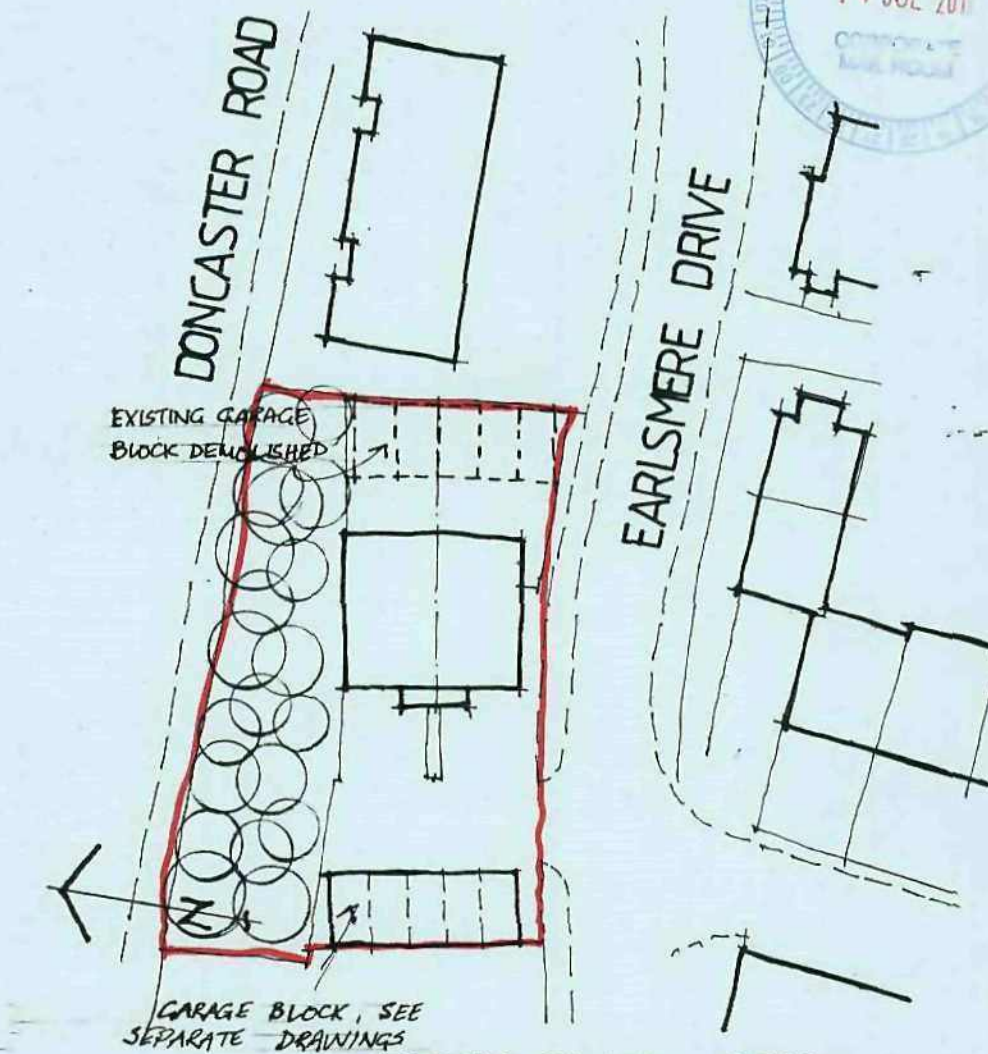

BLOCK PLAN 1:500

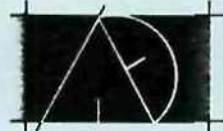
REV.	DATE	AMENDMENT
CLIENT SILKSTONE DEVELOPMENTS		
TITLE PROPOSED PAIR OF SEMI-DETACHED DWELLINGS AND RESITING / BUILDING BLOCK OF 5 GARAGES. NORTH SIDE:- EARLSMERE DRIVE ARDSLEY, BARNESLEY.		
 P. Dimelow B.A. (hons) Dip Arch. M.A. Architectural Design and Planning Consultant		
Ash Barn Finkle Street Wortley Sheffield, S35 7DH 0114 2884937		
SCALE 1:100	DATE JUNE 2011	DRAWN RD
DRAWING No. SDA - 6H-2.		REV.

RECEIVED
14 JUL 2011
CITY OF SHEFFIELD
PLANNING DEPARTMENT

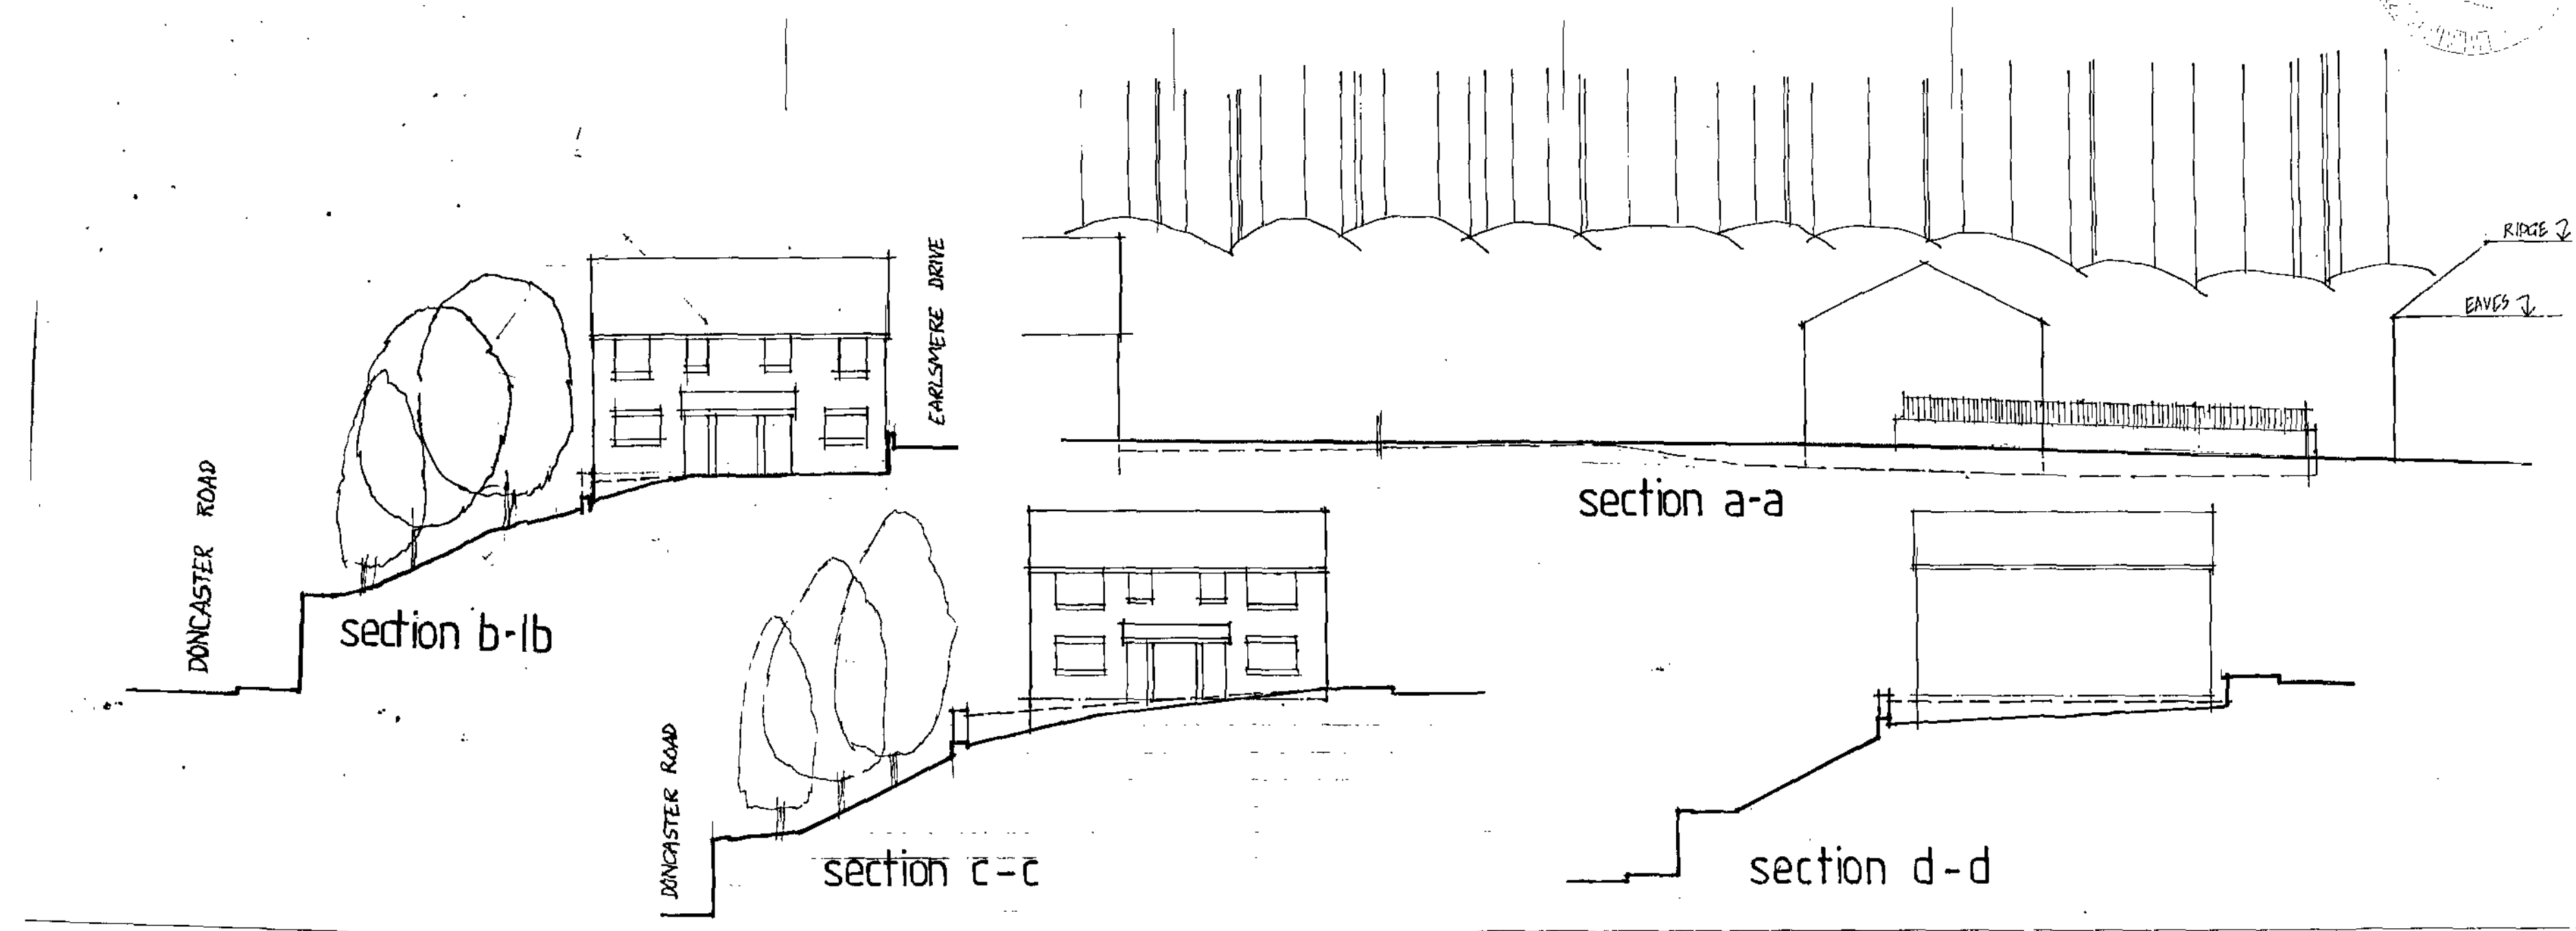


PROPOSED DEVELOPMENT SITE, EARLSMERE DRIVE
P. DIMELON.
ASH BARN, FINKLE ST, WORTLEY, SHEFFIELD

PROPOSED DEVELOPMENT SITE EARSLMERE DRIVE, ARDSLEY SILKSTONE DEVELOPMENTS

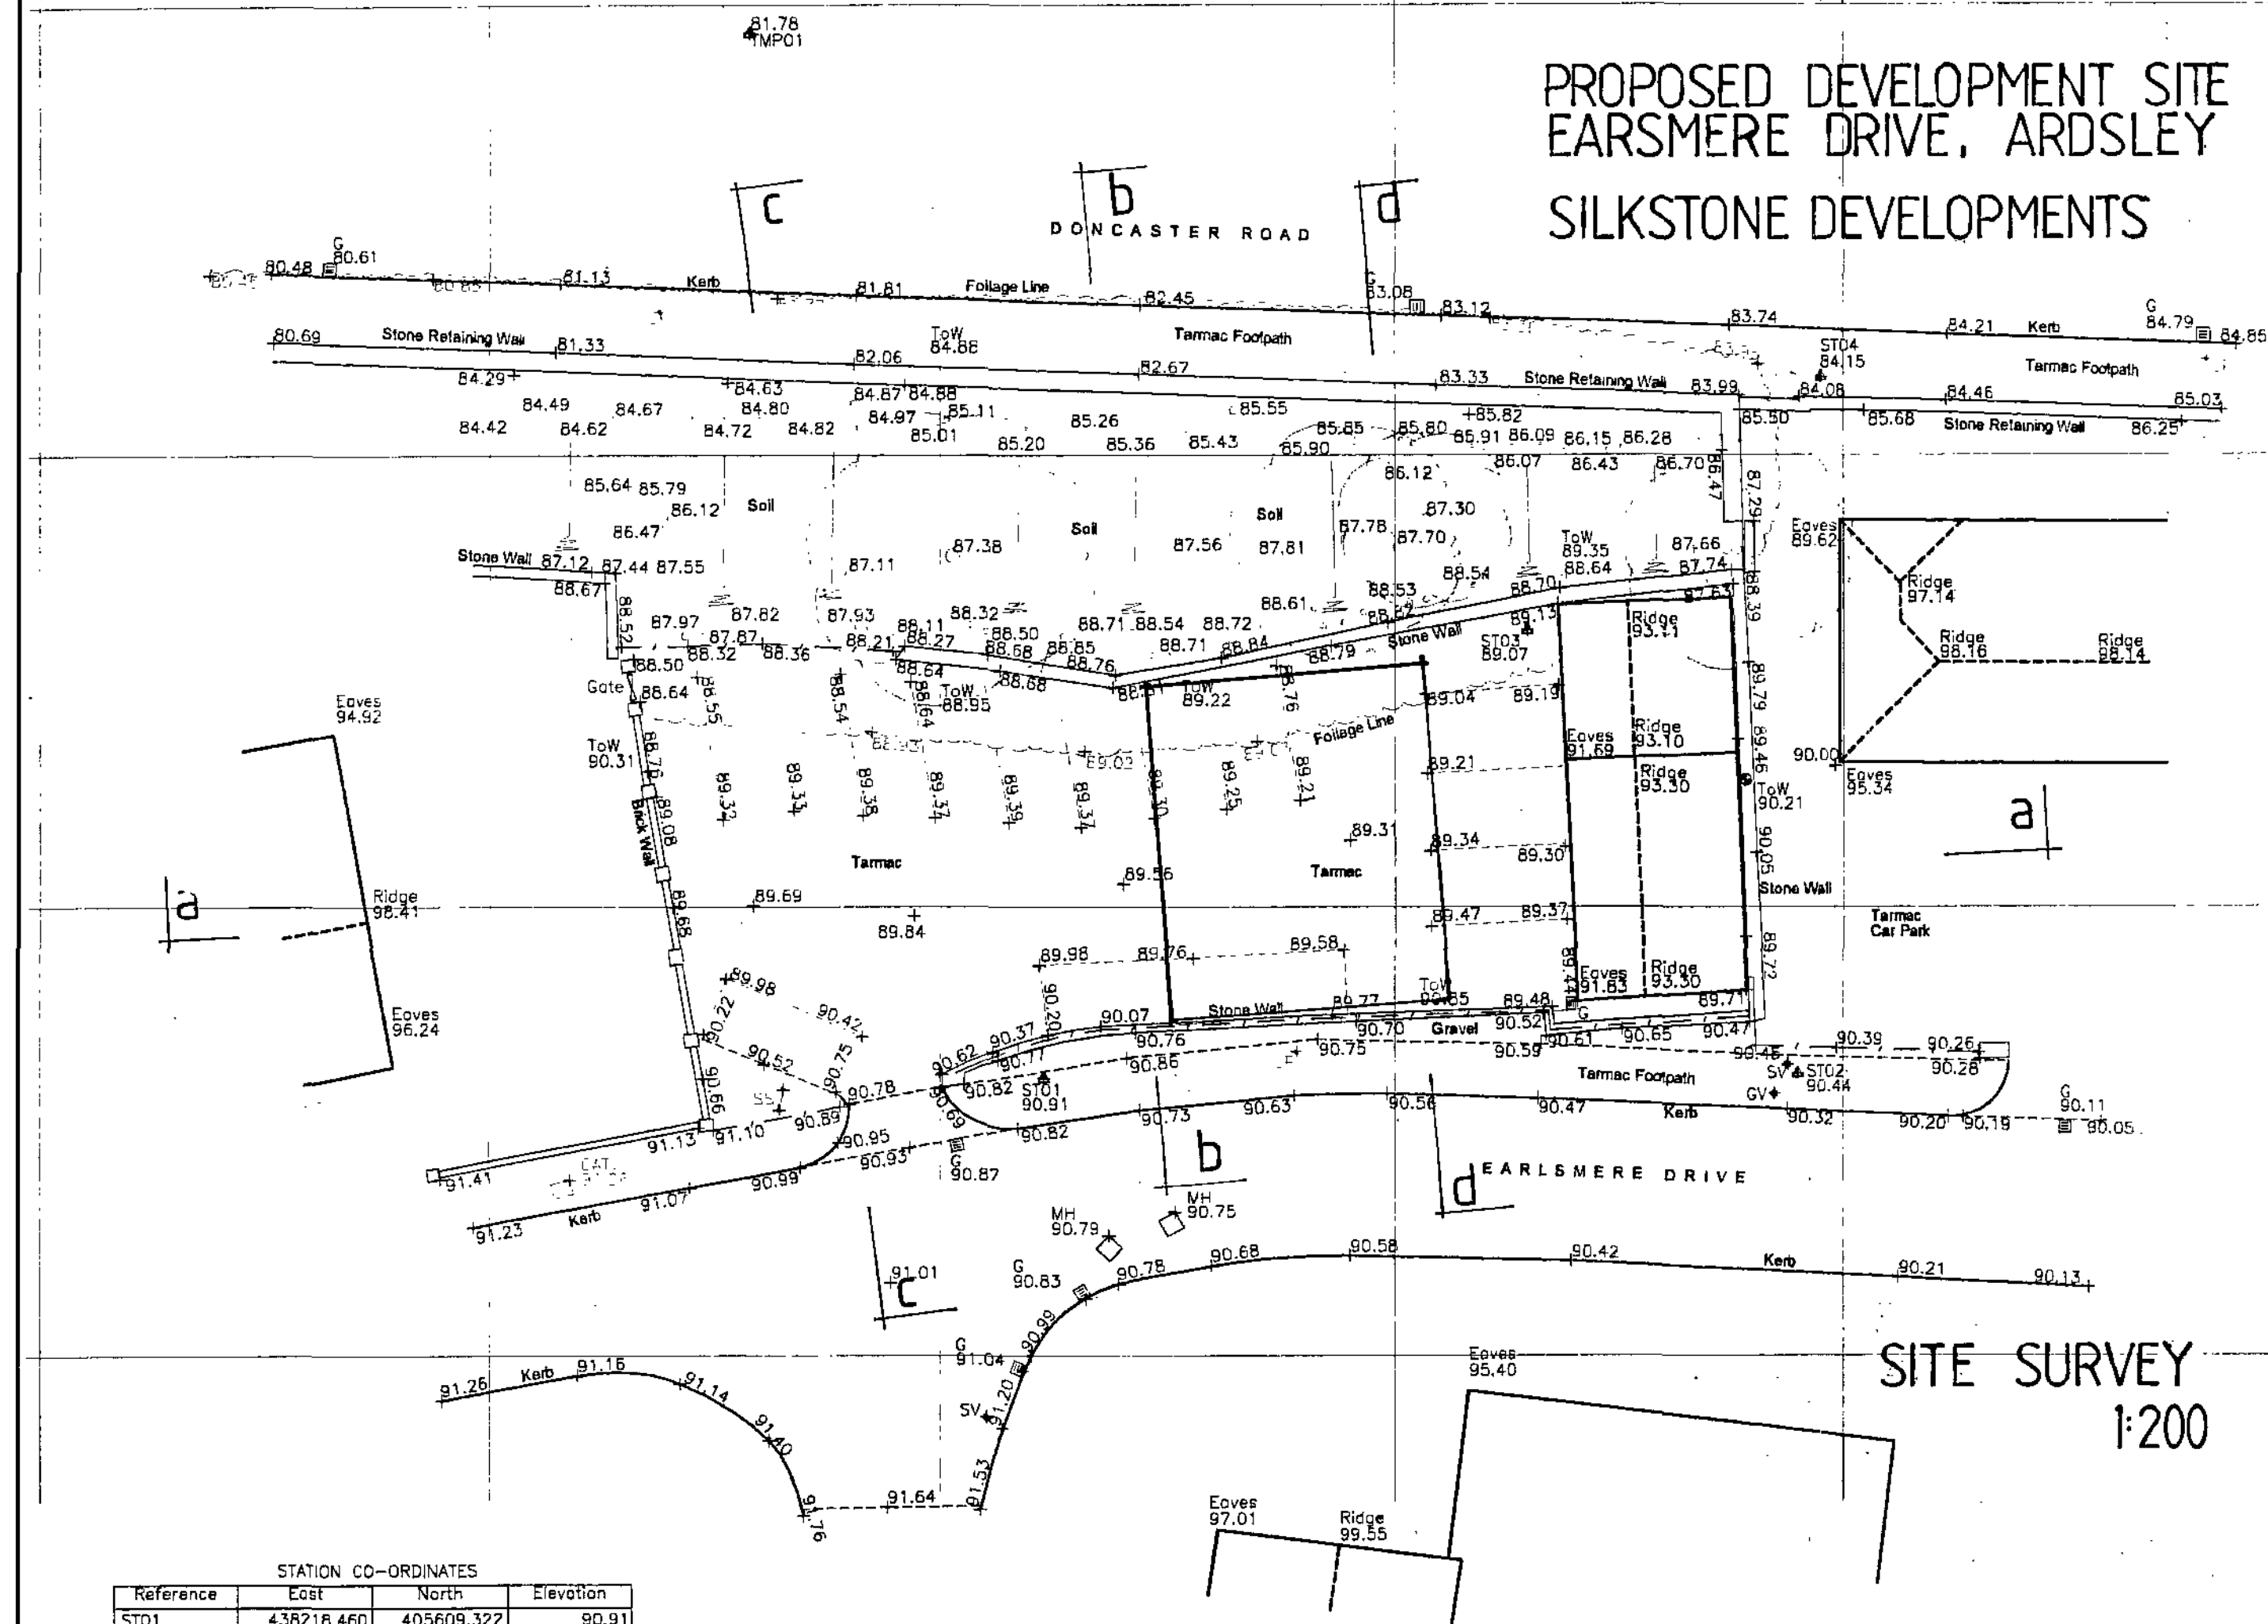

STATION CO-ORDINATES			
Reference	East	North	Elevation
STD1	438218.460	405609.322	90.91
STD2	438243.413	405609.473	90.44
STD3	438234.374	405624.171	89.07
STD4	438244.228	405632.597	84.15
TMP01	438208.662	405644.076	81.78

SITE SURVEY
1:200

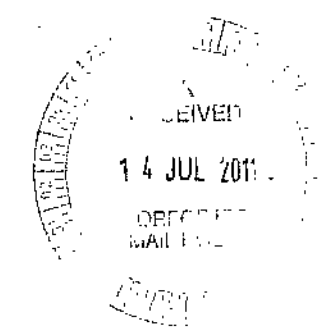

REV.	DATE	AMENDMENT
CLIENT		
TITLE SITE SURVEY EARSLMERE DRIVE ARDSLEY BARNESLEY		
 P. Dimelow BA Hons Dip Arch MA Architectural Design and Planning Consultant Ash Barn Finkle Street Waxley S35 7DH Tel: 01142 884937		
SCALE 1:200	DATE 19/01/11	DRAWN GH
DRAWING No. PD/315/SP		REV.