




1) This drawing and the design and details depicted thereon are the copyright of Peter Dimberline Chartered Architect.
 2) All dimensions on this drawing are to be checked by the Contractor and any discrepancies are to be reported to the Architect.
 3) Do not scale critical dimensions off this drawing.
 4) Contractor to ensure that all Health & Safety requirements (CDM Regulations) in relation to this project will be complied with.

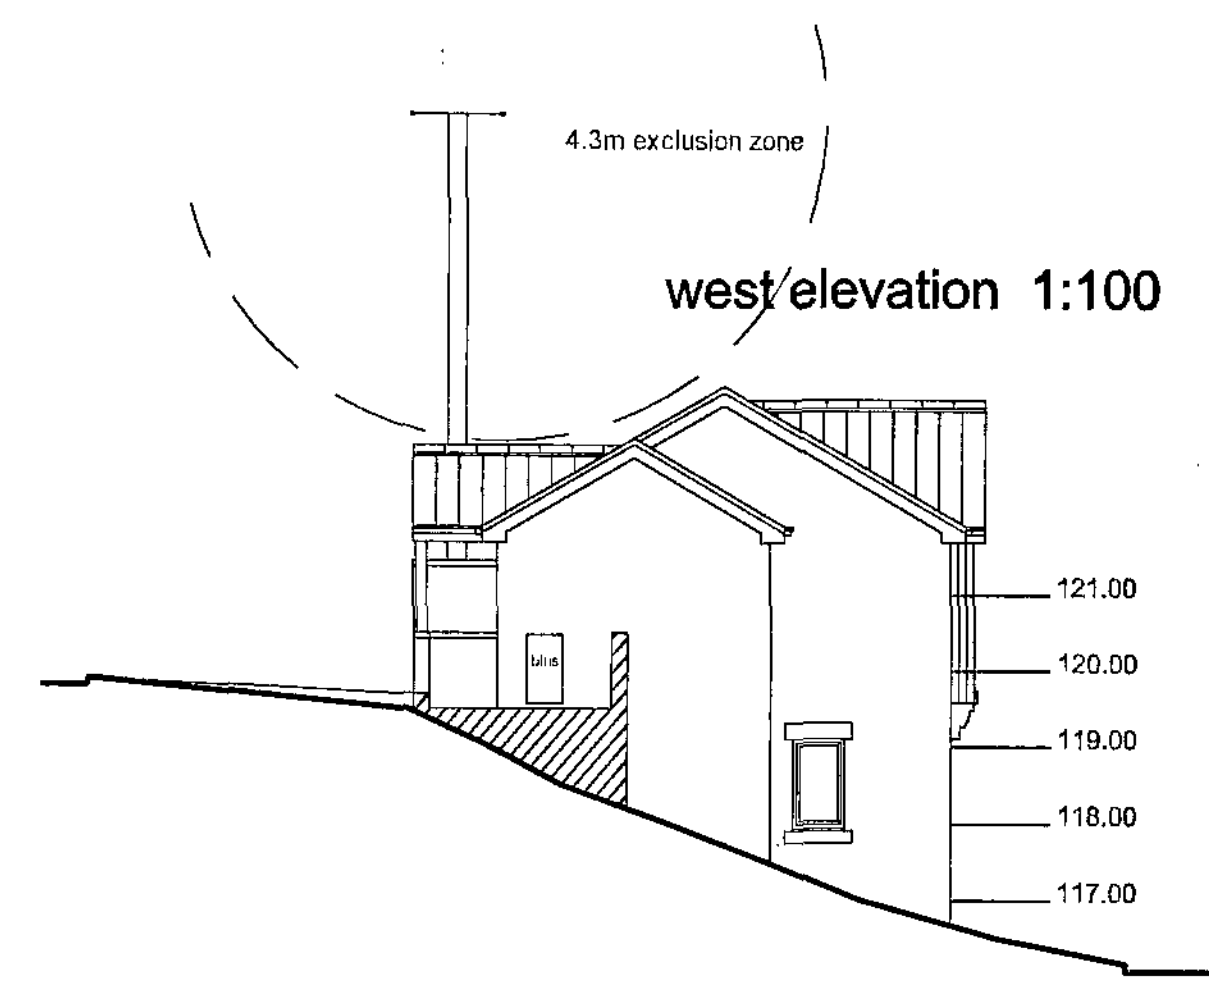


west elevation 1:100

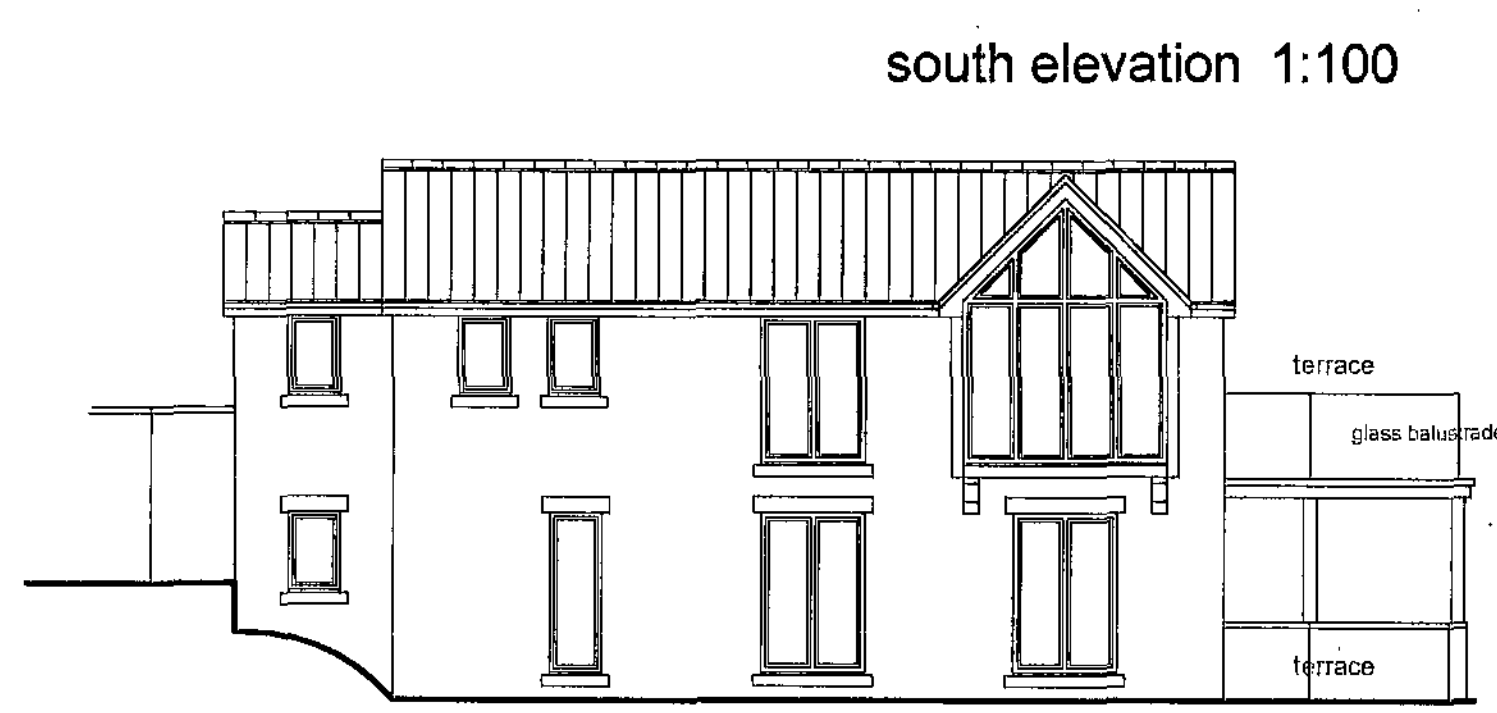

south elevation 1:100

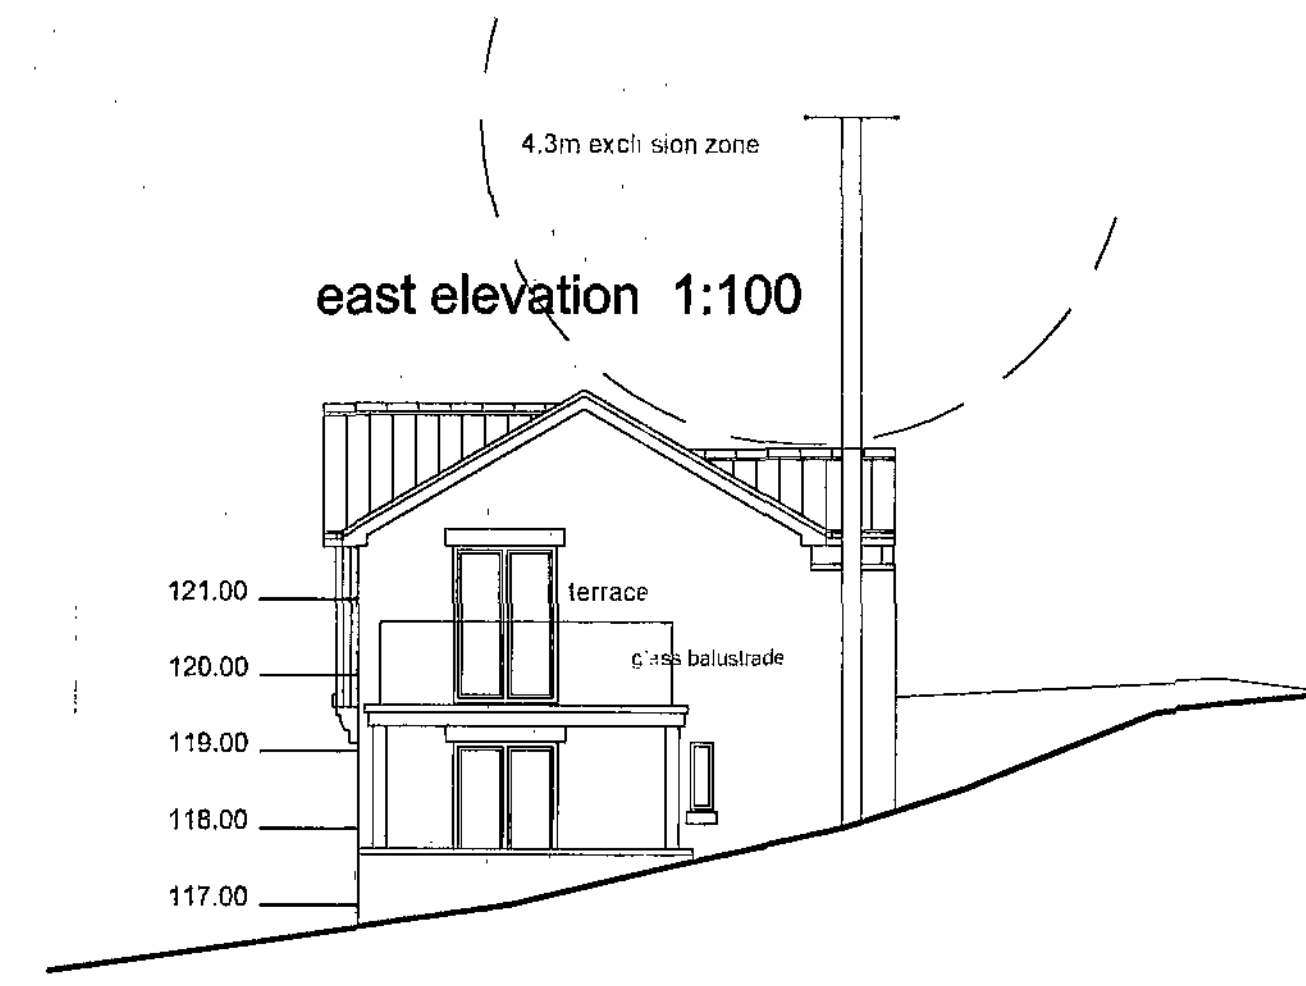


east elevation 1:100

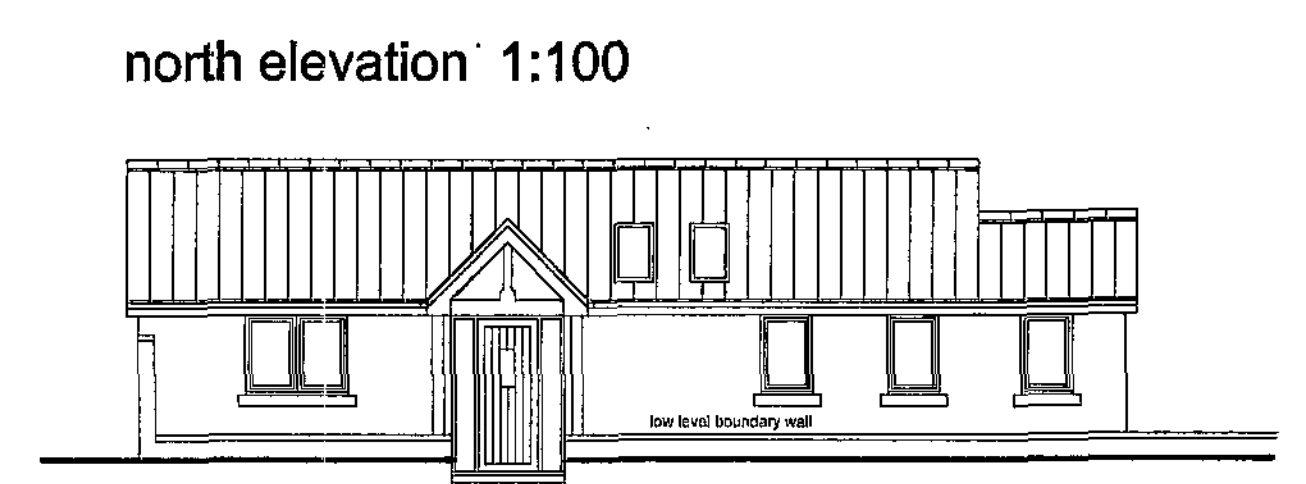

north elevation 1:100

ground floor plan 1:50

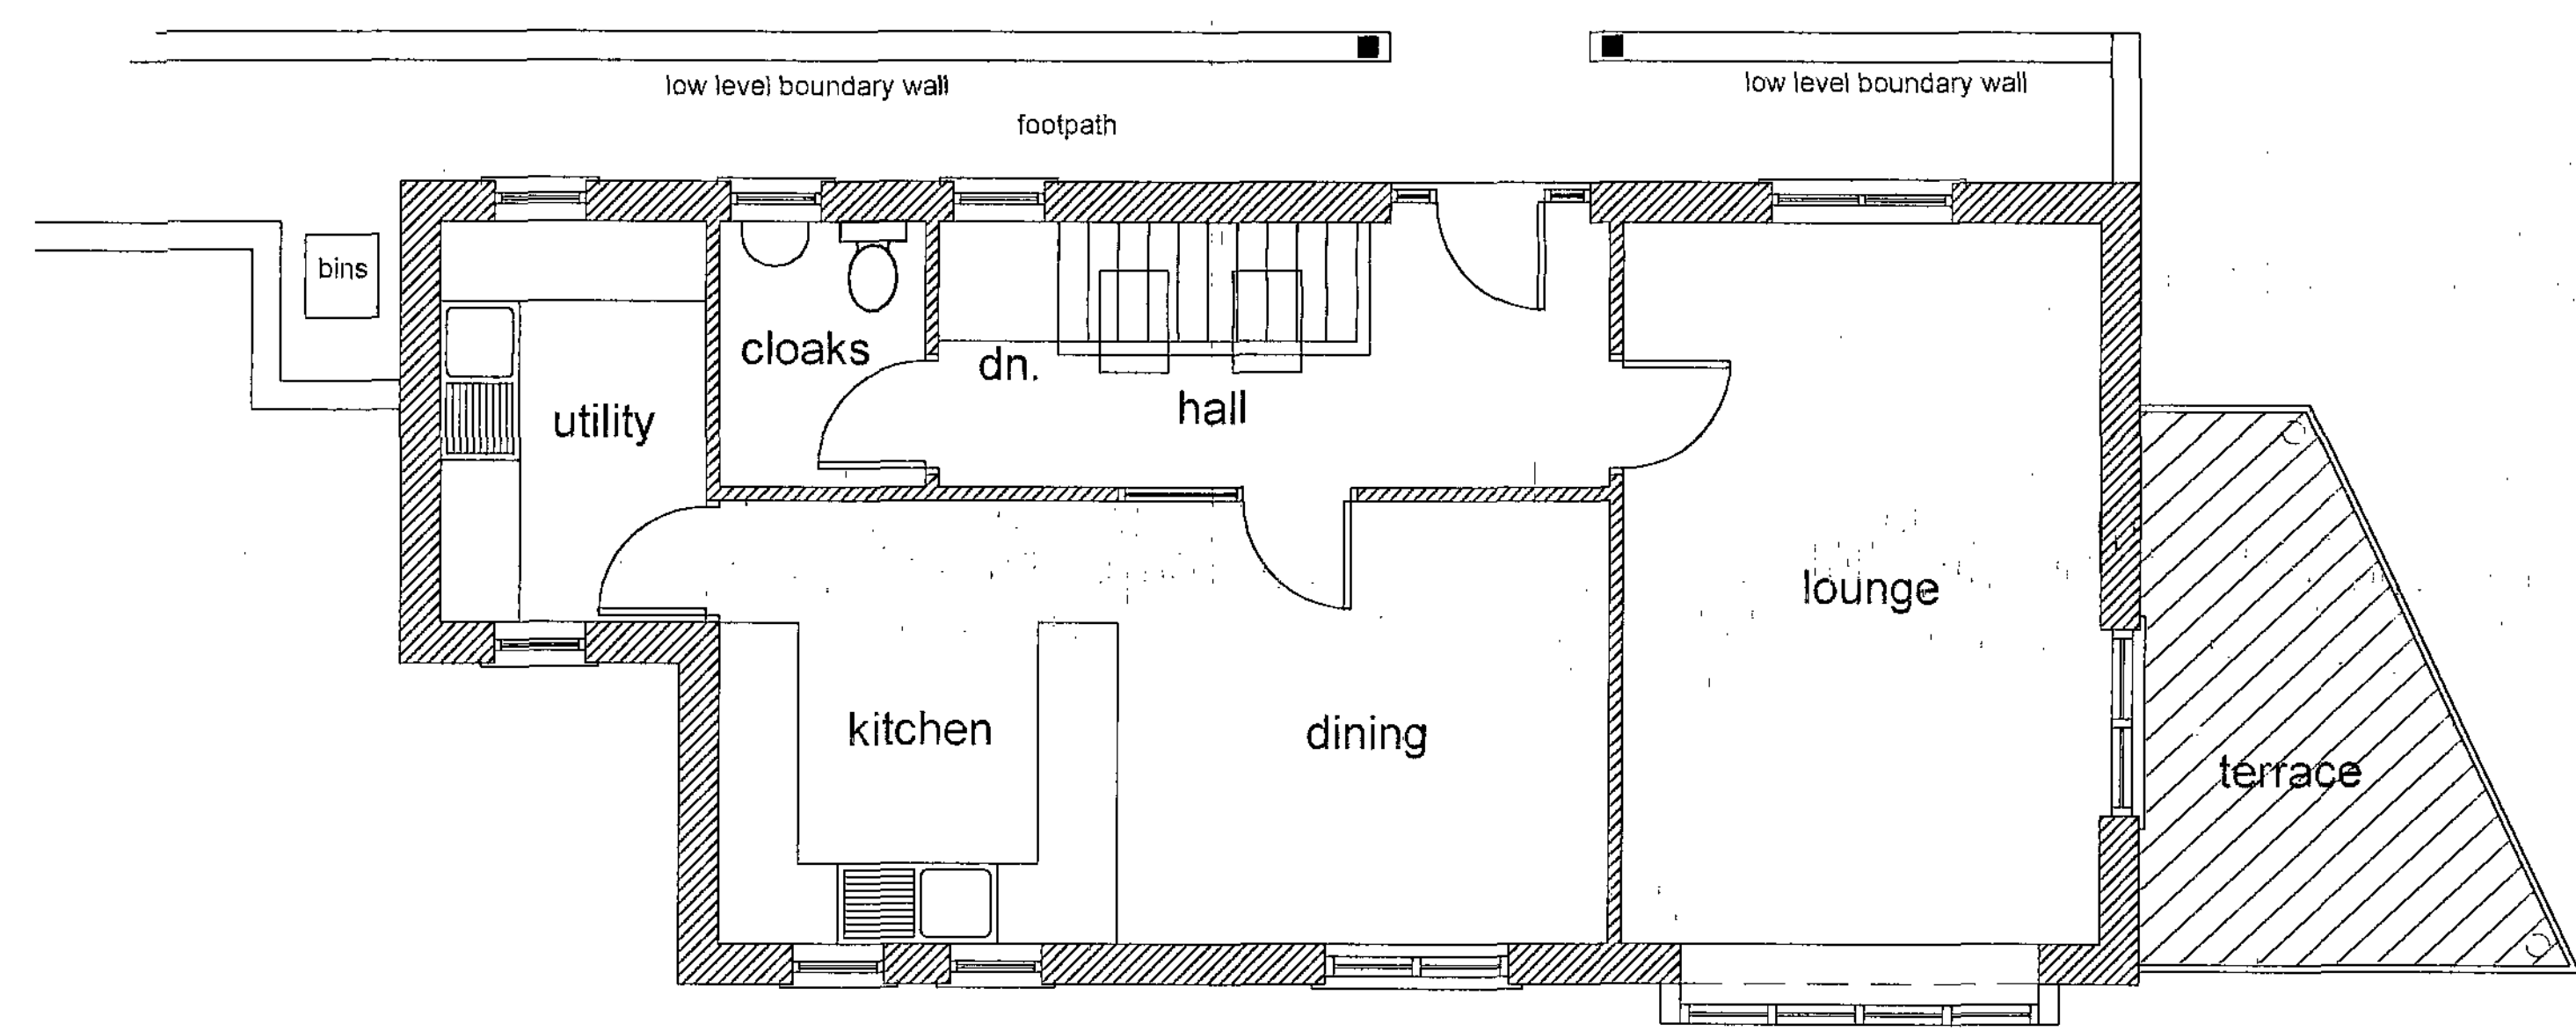


proposed external materials (subject to lpa approval)

walls: to be natural or artificial stone to harmonise with the materials on the adjacent bungalow.

roof: to consist of either natural slate or re-constituted stone or slate effect.

windows and doors: to be pvcu .


lower ground floor plan 1:50

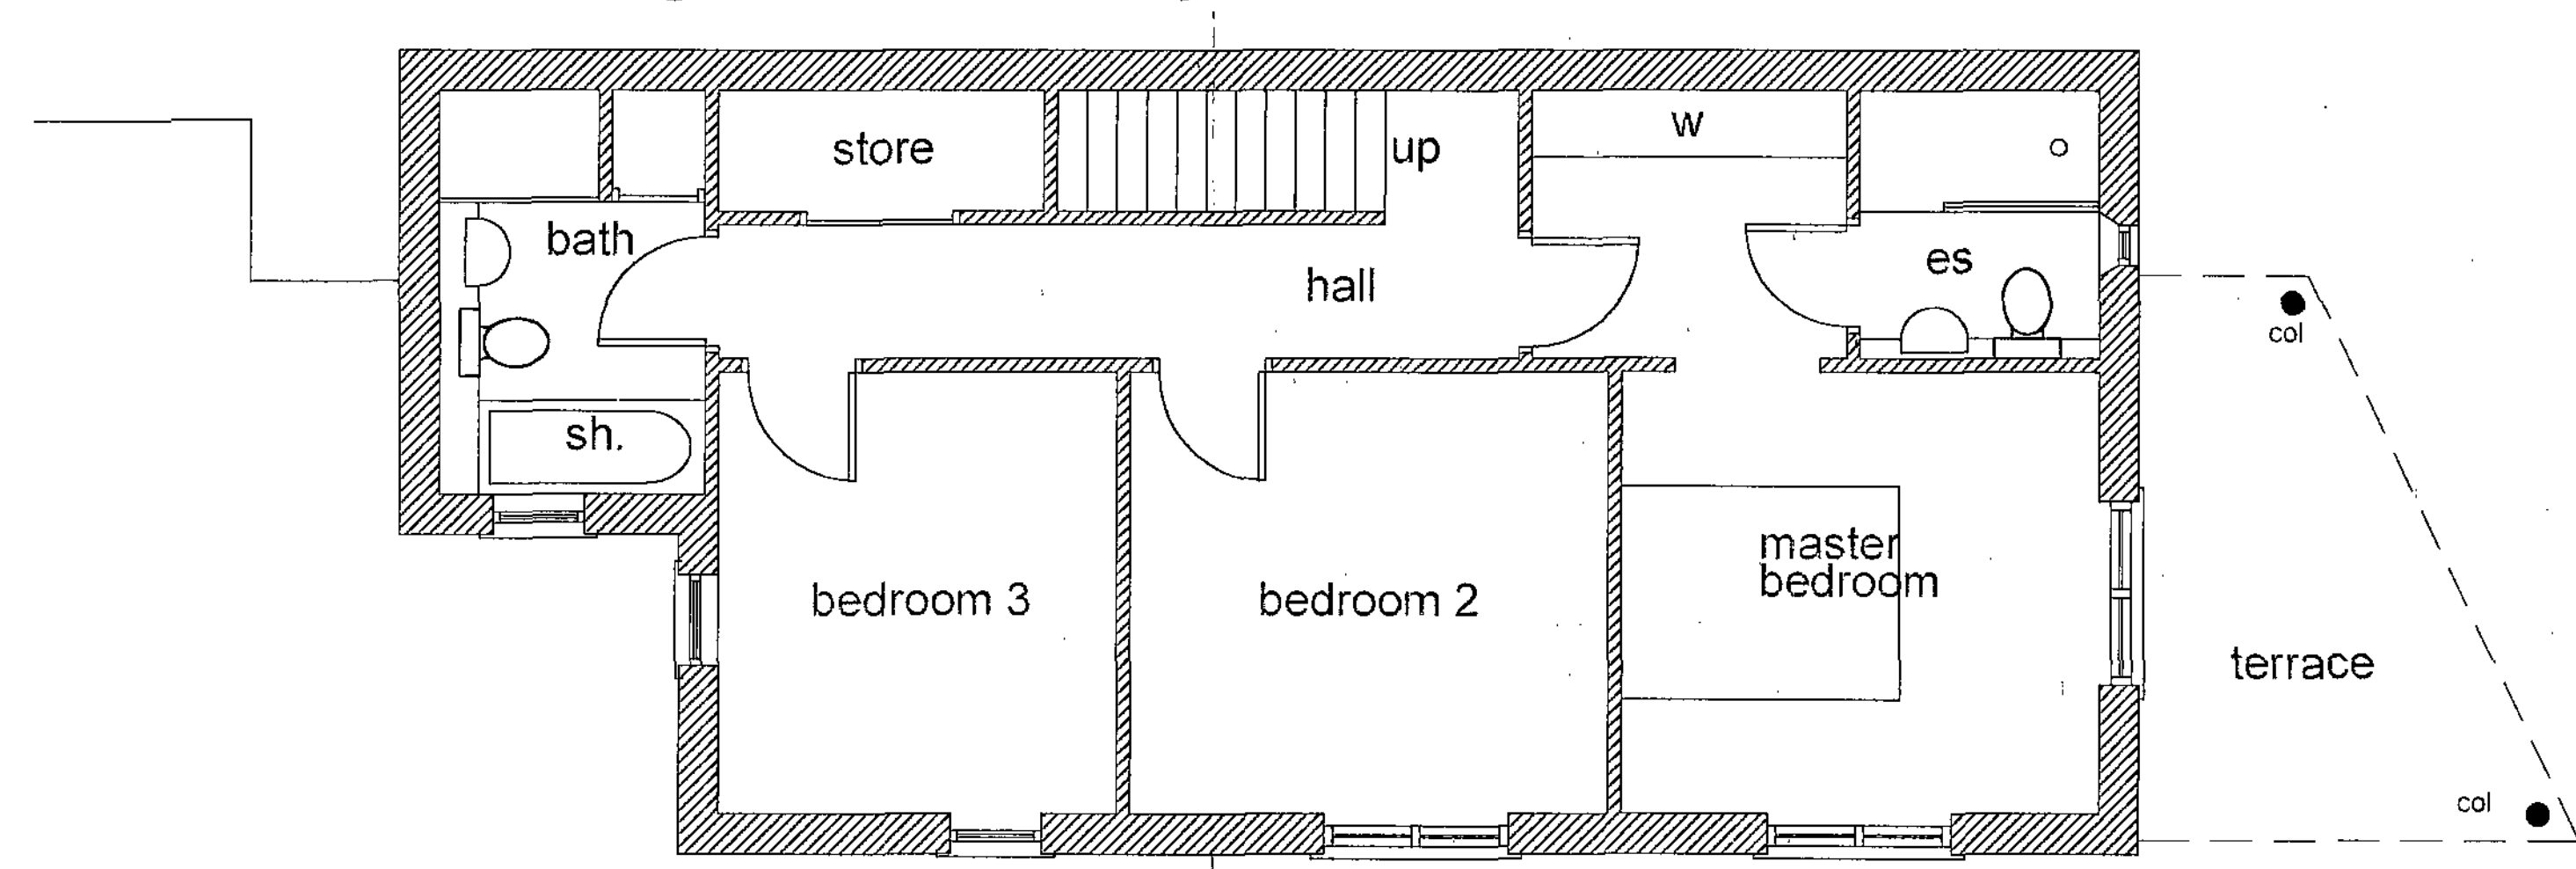

REVISIONS

PETER DIMBERLINE Dip Arch, RIBA CHARTERED ARCHITECT	
2 TIPSEY COURT, STAINCROSS BARNSELY, S75 6FZ	
tel/fax (01226) 390947 email: pdimberline@tiscali.co.uk	
CLIENT	Mr D Tasker
PROJECT	Proposed detached dwelling
LOCATION	Site off Cliffe Avenue, Crane Moor, Barnsley
DRAWING	Planning application details Dwelling plans and elevations
SCALES	1:50 and 1:100
DATE	Aug. 11
DRWG No.	2010/012/02
REV.	DRAWN BY PD

- 1) This drawing and the design and details depicted thereon are the copyright of Peter Dimberline Chartered Architect.
- 2) All dimensions on this drawing are to be checked by the Contractor and any discrepancies are to be reported to the Architect.
- 3) Do not scale critical dimensions off this drawing.
- 4) Contractor to ensure that all Health & Safety requirements (CDM Regulations) in relation to this project will be complied with.

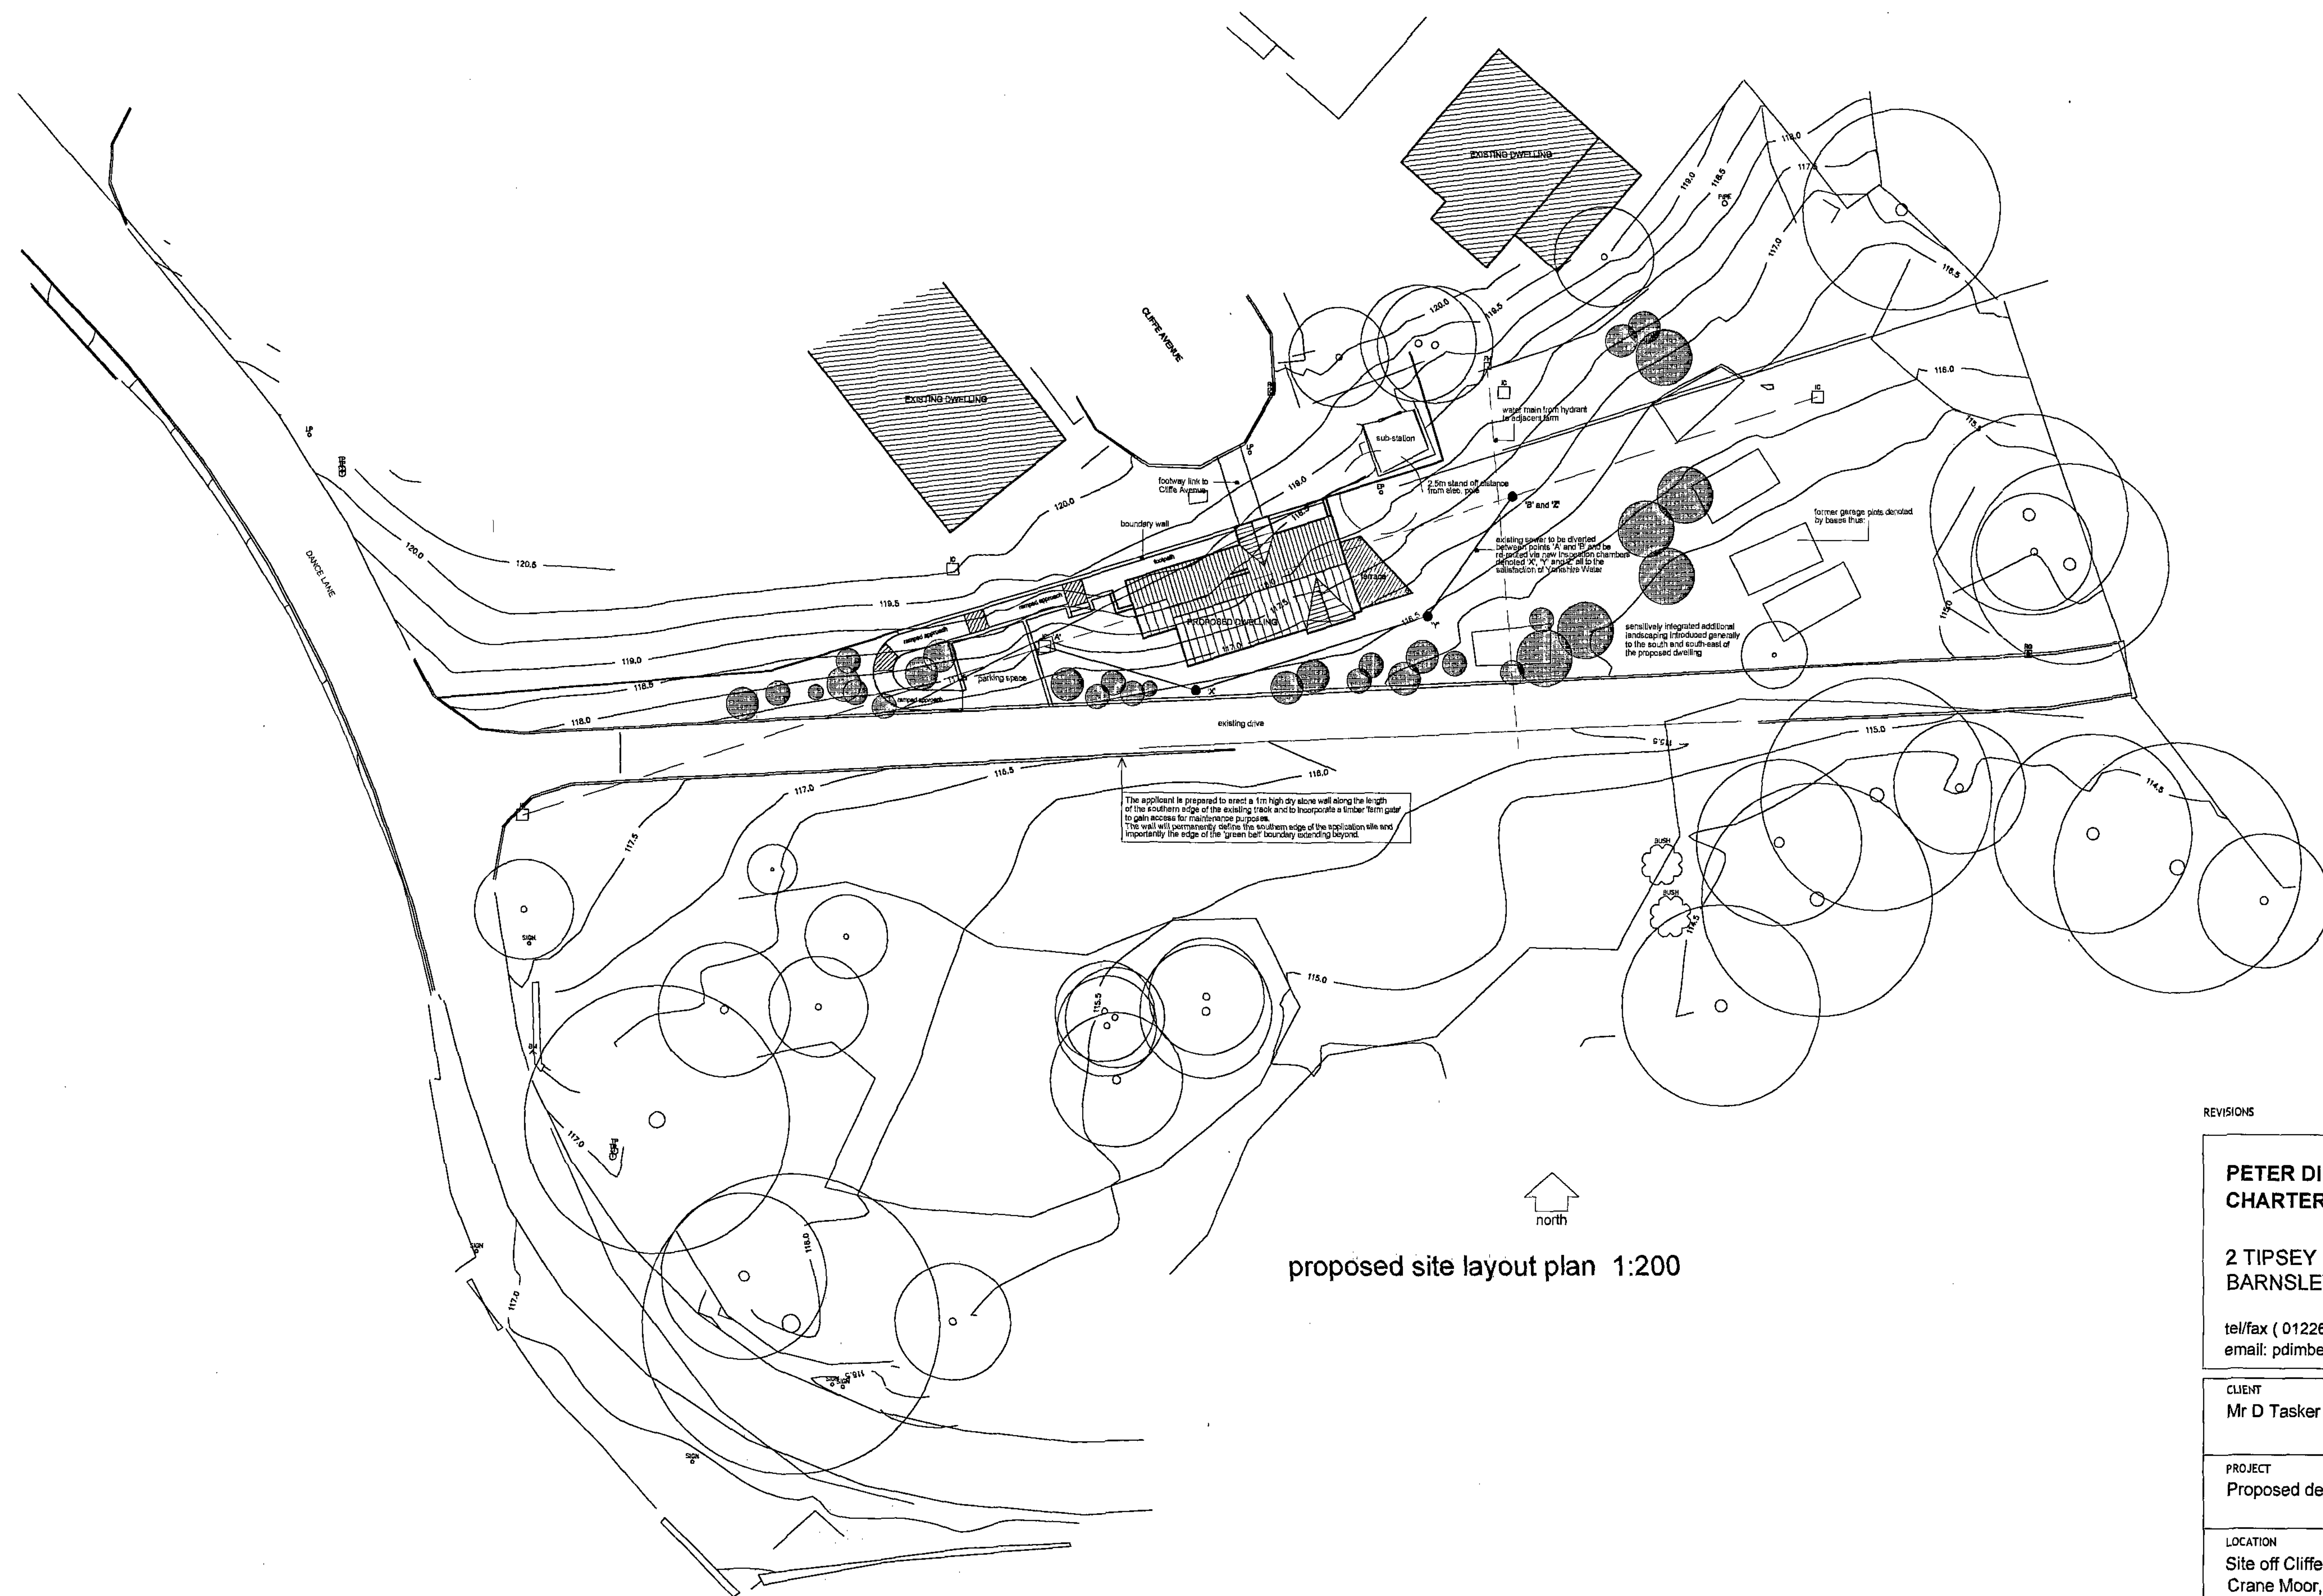

REVISIONS

PETER DIMBERLINE Dip Arch, RIBA
CHARTERED ARCHITECT

**2 TIPSEY COURT, STAINCROSS
 BARNSELY, S75 6FZ**

tel/fax (01226) 390947
 email: pdimberline@tiscali.co.uk

CLIENT
Mr D Tasker

PROJECT
Proposed detached dwelling

LOCATION
**Site off Cliffe Avenue,
 Crane Moor, Barnsley**

DRAWING
**Planning application details
 Topographical site layout**

SCALE 1:200

DATE Aug. 11

DRWG No. 2010/012/01

DRAWN BY
PD

REV.