




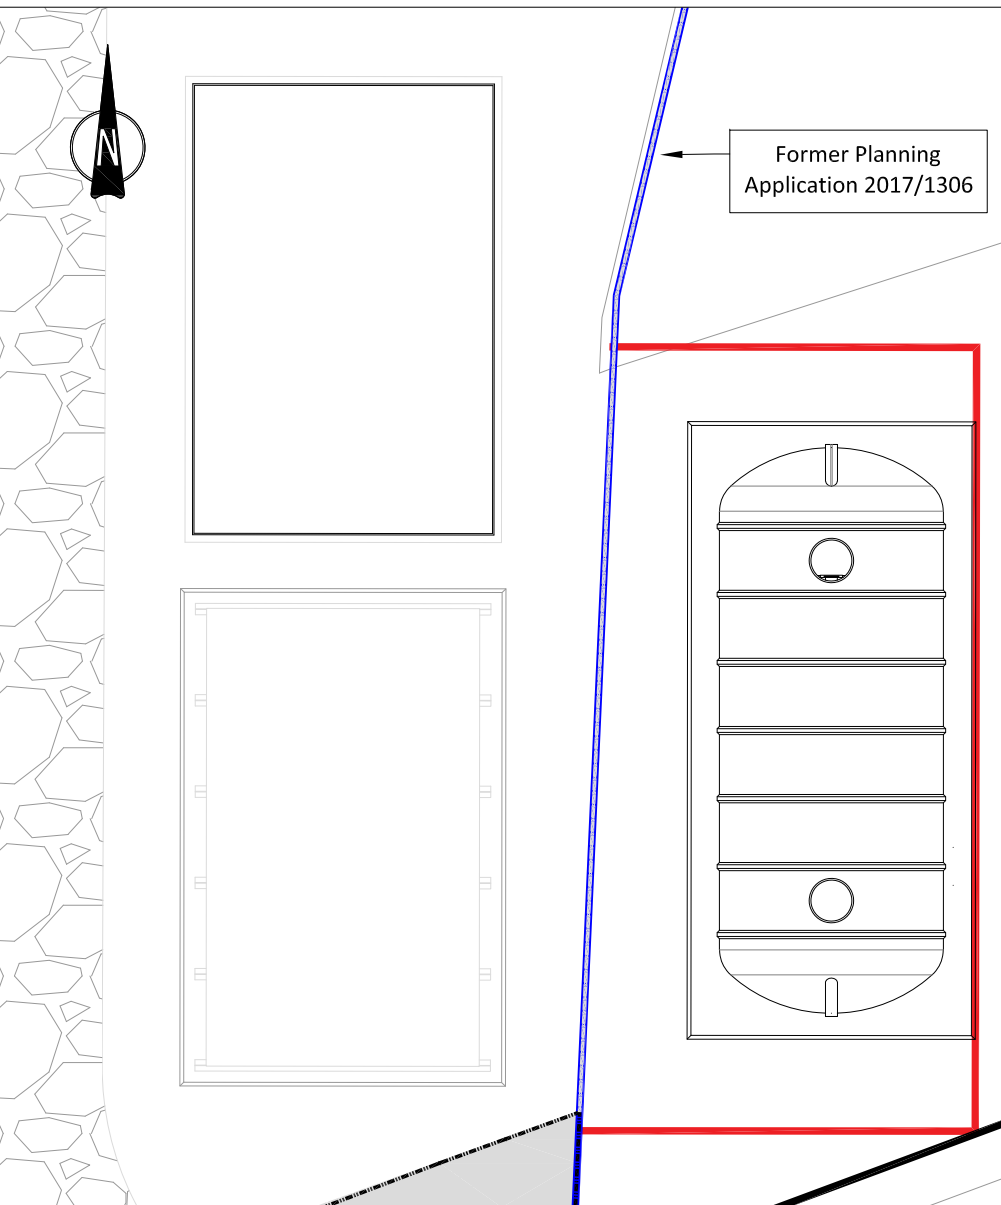


1 Proposed Site Plan
Scale : 1:500 @ A3

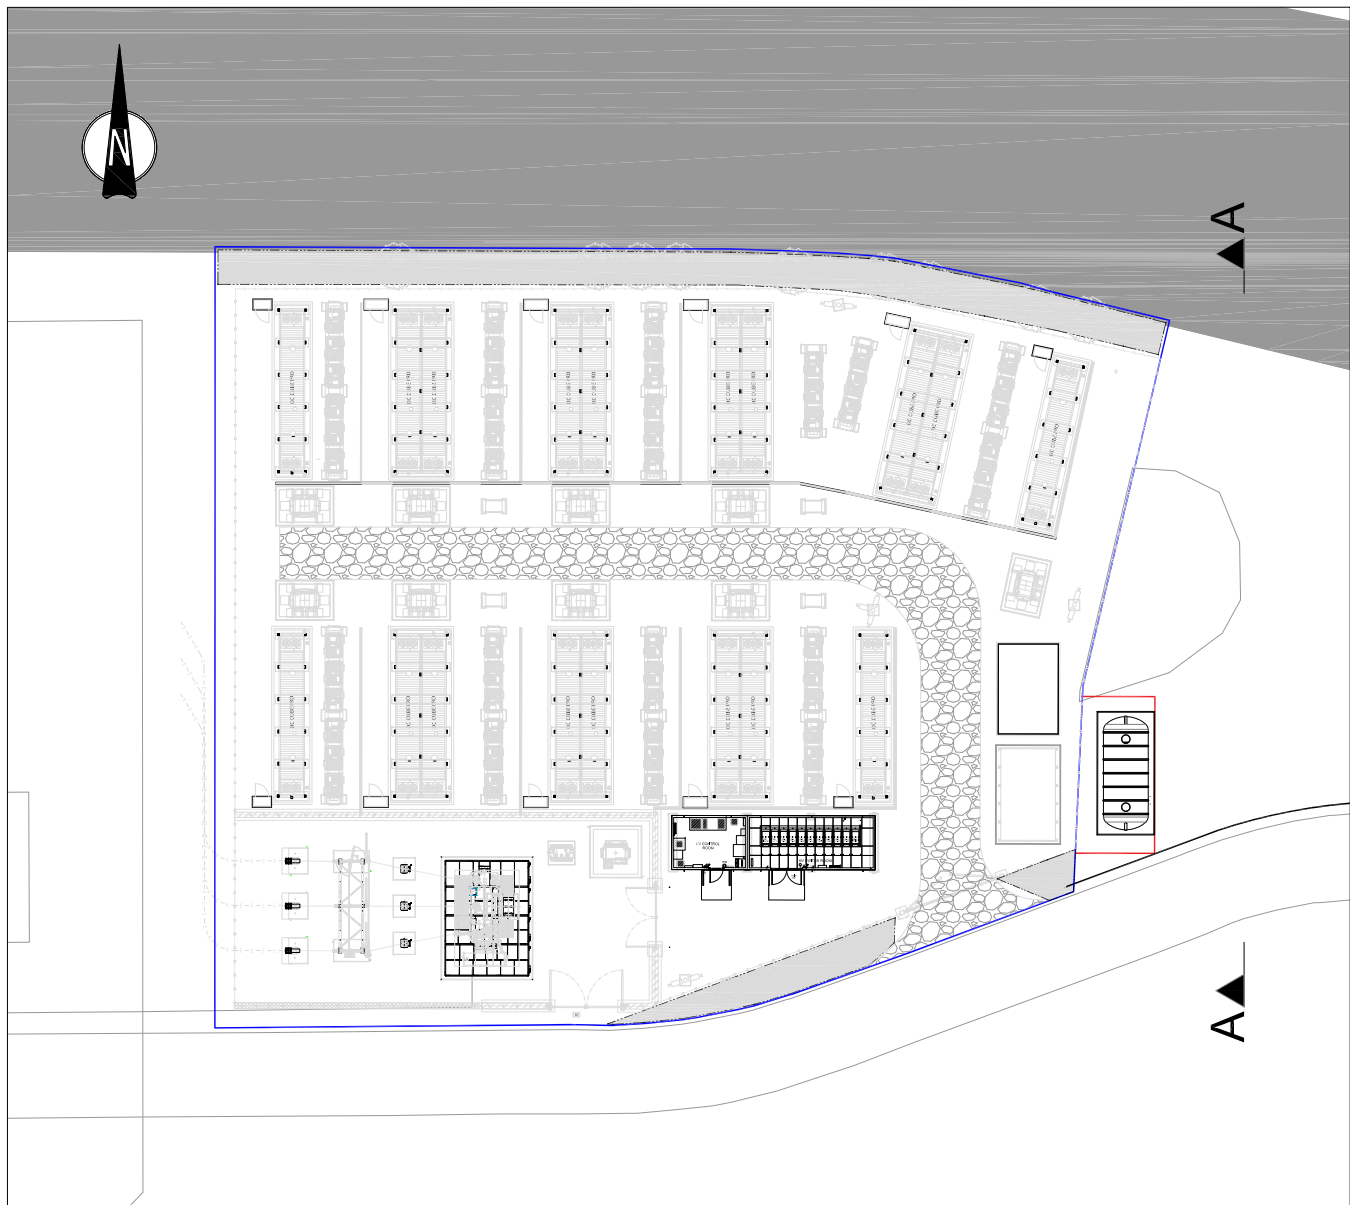

2 Zoomed Drainage Tank Plan
Scale : 1:100 @ A3

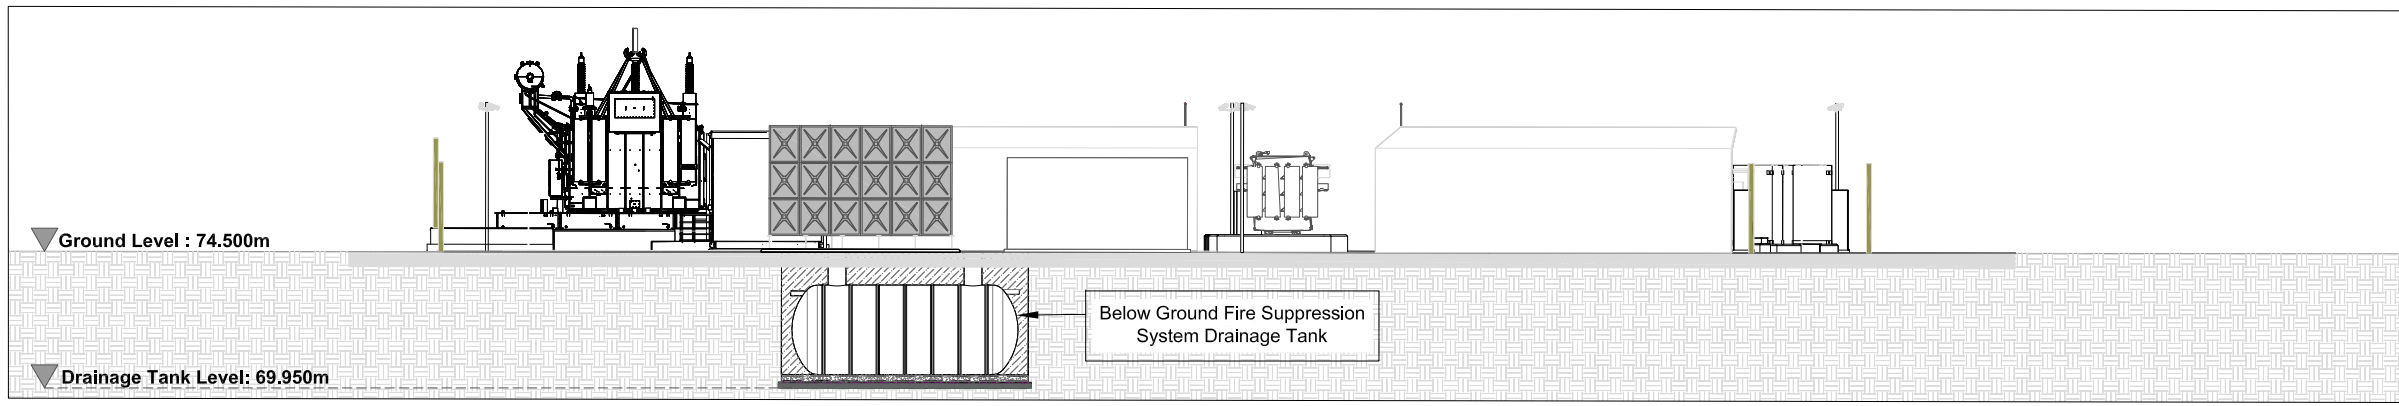

3 Section A
Scale : 1:250 @ A3

 

Notes:

All measurements in meters unless specified otherwise

LEGEND

- Lease Boundary
- Land under SMS' Ownership

Revision	Rev Date	Revision Description	Dm	Ckd	Appd
C	02.06.2022	Site Plan & Details Amended	SH	SF	EG
B	24.06.2022	Site Layout Amended	SH	SF	EG
A	06.06.2022	Surrounding Site Greyed Out	SH	SF	EG
O	12.05.2022	Original	SH	SF	EG

All reasonable care and diligence has been taken in the accuracy & content of this drawing, g2 Energy advises that care is taken if you should scale items from this drawing, g2 Energy should be consulted prior to the re-use of this drawing.

No part of this drawing may be reproduced, transcribed, stored in a retrieval system or transmitted in any form or by any means either electronic, mechanical, photocopying, recording or otherwise without the prior written permission of the copyright owner.

© 2022 Copyright of g2 Energy Limited. All Rights Reserved.



Olney Office Park, 1 Osier Way Olney, Buckinghamshire MK46 5FP United Kingdom
Telephone: 01234 482 482 Fax: 01234 241 312
Web: www.g2energy.co.uk e-mail: enquiries@g2energy.co.uk

Project Number: P3019

Project Title: Barnsley Battery Storage

Client(s): SMS

Project Issue Date: October 2020

Drawn By: SH Checked By: SF Approved By: EG

Drawing Number: P3019-175-21 Rev: C

Drawing Name: Hunningley Drainage Tank Plan & Section - Land off Hopewell Street, Barnsley

Sheet Print Stamp:

Scale: As Shown @ Paper Size: A3

Drawing Status:

FOR PLANNING