



Drawing No.	Rev No.
MCG004 -004	

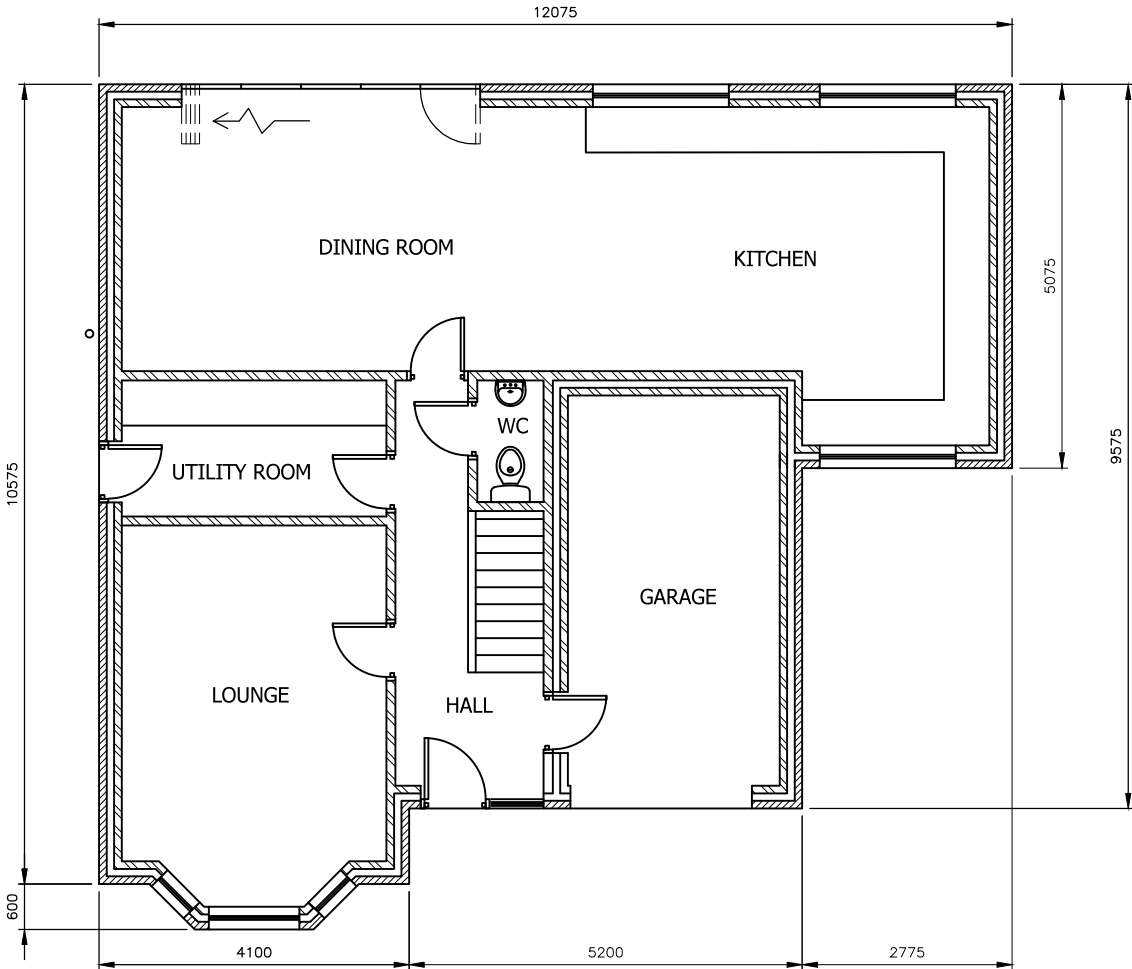

PROPOSED GROUND FLOOR PLAN
SCALE 1:100 AT A3

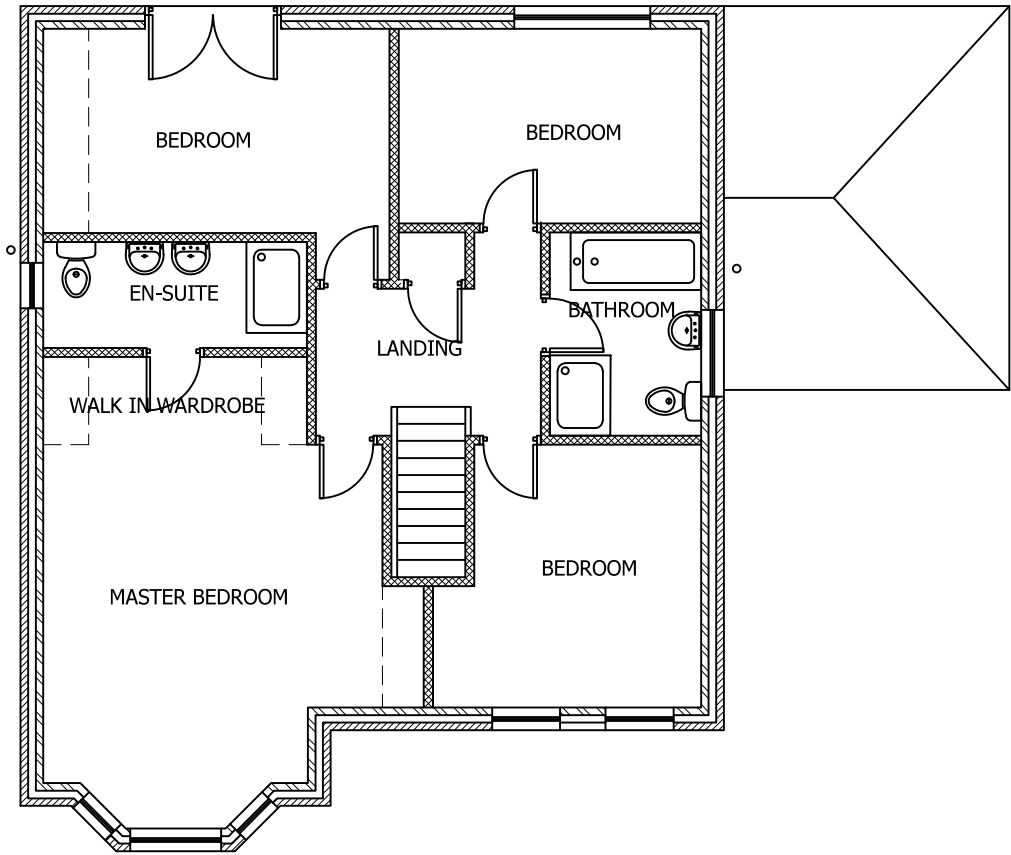

PROPOSED FIRST FLOOR PLAN
SCALE 1:100 AT A3

DO NOT SCALE: Contractor to check all dimensions and report any omissions or errors

NOTES

Rev	Description	By	Chk	App	Date
JRB DESIGNS Ltd 1 Saville Road Cudworth Barnsley S72 8LT Tel: 01226 383542 Fax: 01226 380078 Mob: 07970 541192 Email: john@jrbdesigns.co.uk This drawing is copyright. © jrbdesigns Ltd.					
Client		MR. C GOLDIE			
Drawing Title		PROPOSED PLANS			
Address		7 CLAYCLIFFE AVENUE REDBROOK BARNLEY S75 1HJ			
Project Title:		PROPOSED NEW DETACHED DWELLING			
Purpose of Issue:		PLANNING			
Drawing Status		FIRST ISSUE			
Scale at A3 AS SHOWN	Drawn By JRB	Date 11/03/2021			
Checked By	Date 11/03/2021	Approved By	Date 11/03/2021		
Project No. MCG004		Drawing No. 004		Revision	
APPROVAL ☒ INFORMATION ☐ TENDER ☐ CONTRACT ☐ CONSTRUCTION ☐					