



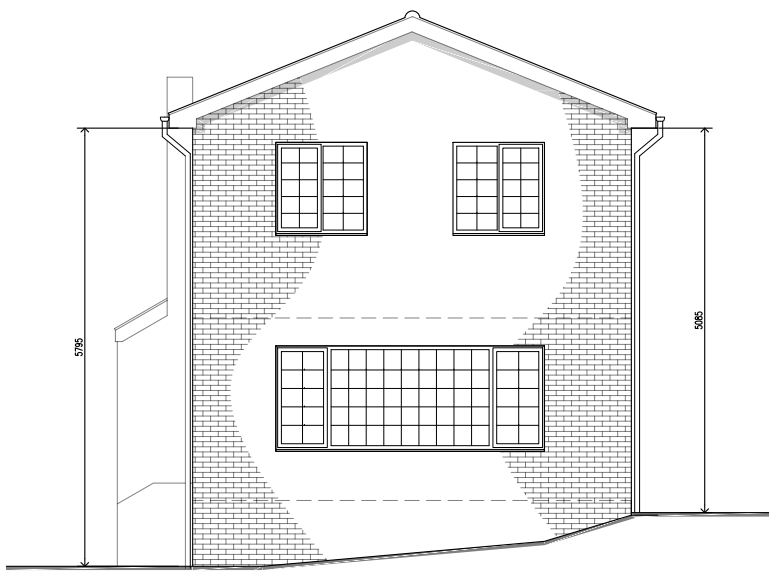


FRONT ELEVATION
Scale 1:100

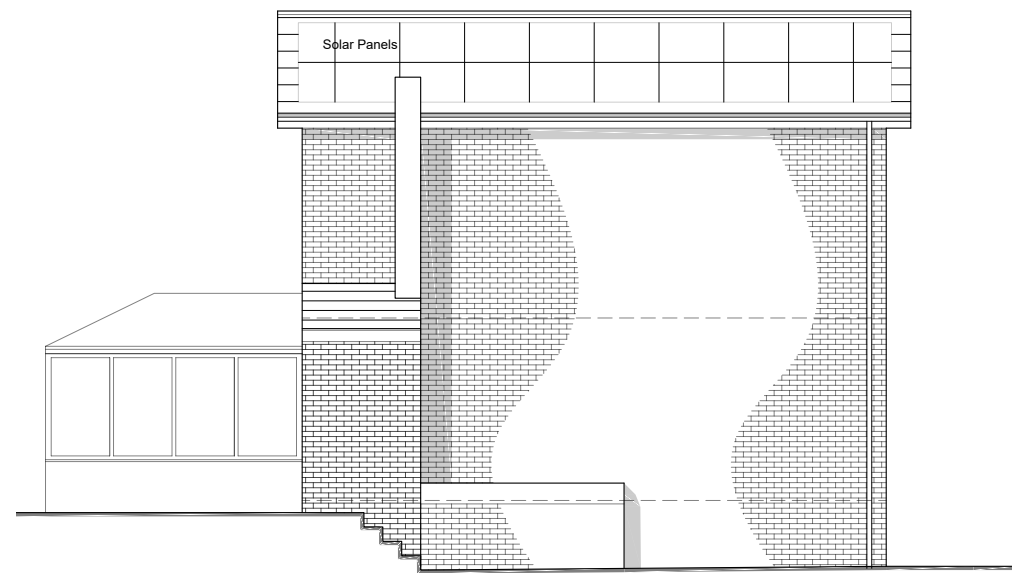


SIDE ELEVATION (L)
Scale 1:100




FRONT ELEVATION
Scale 1:100

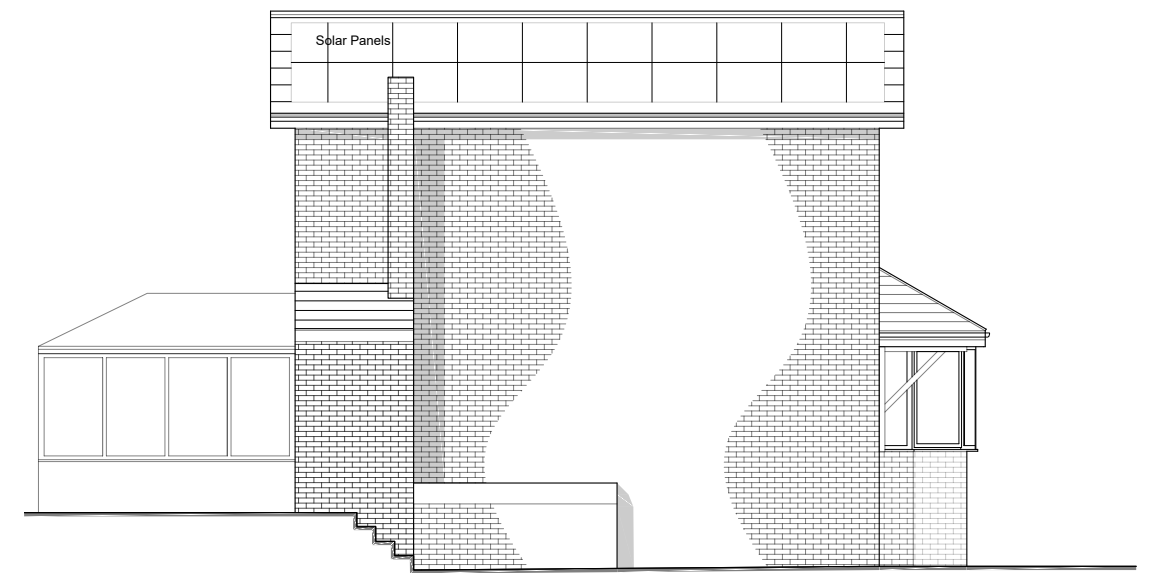


SIDE ELEVATION (L)
Scale 1:100

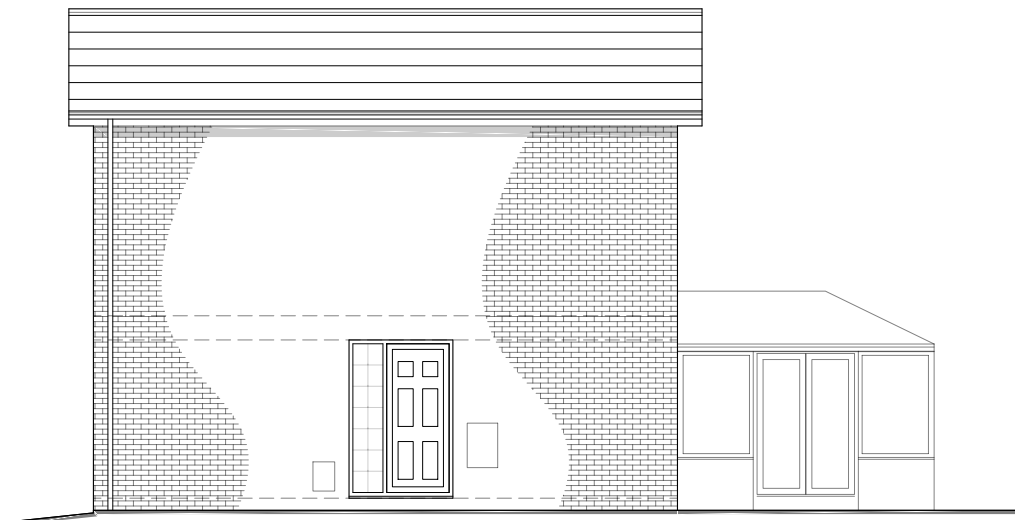

SIDE ELEVATION (R)
Scale 1:100

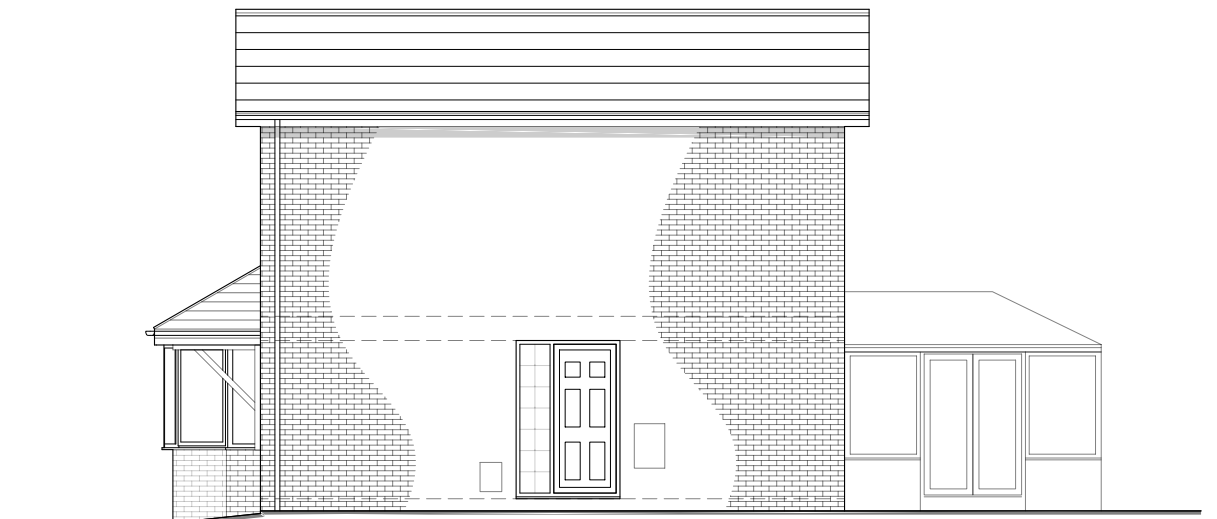


SIDE ELEVATION (R)
Scale 1:100

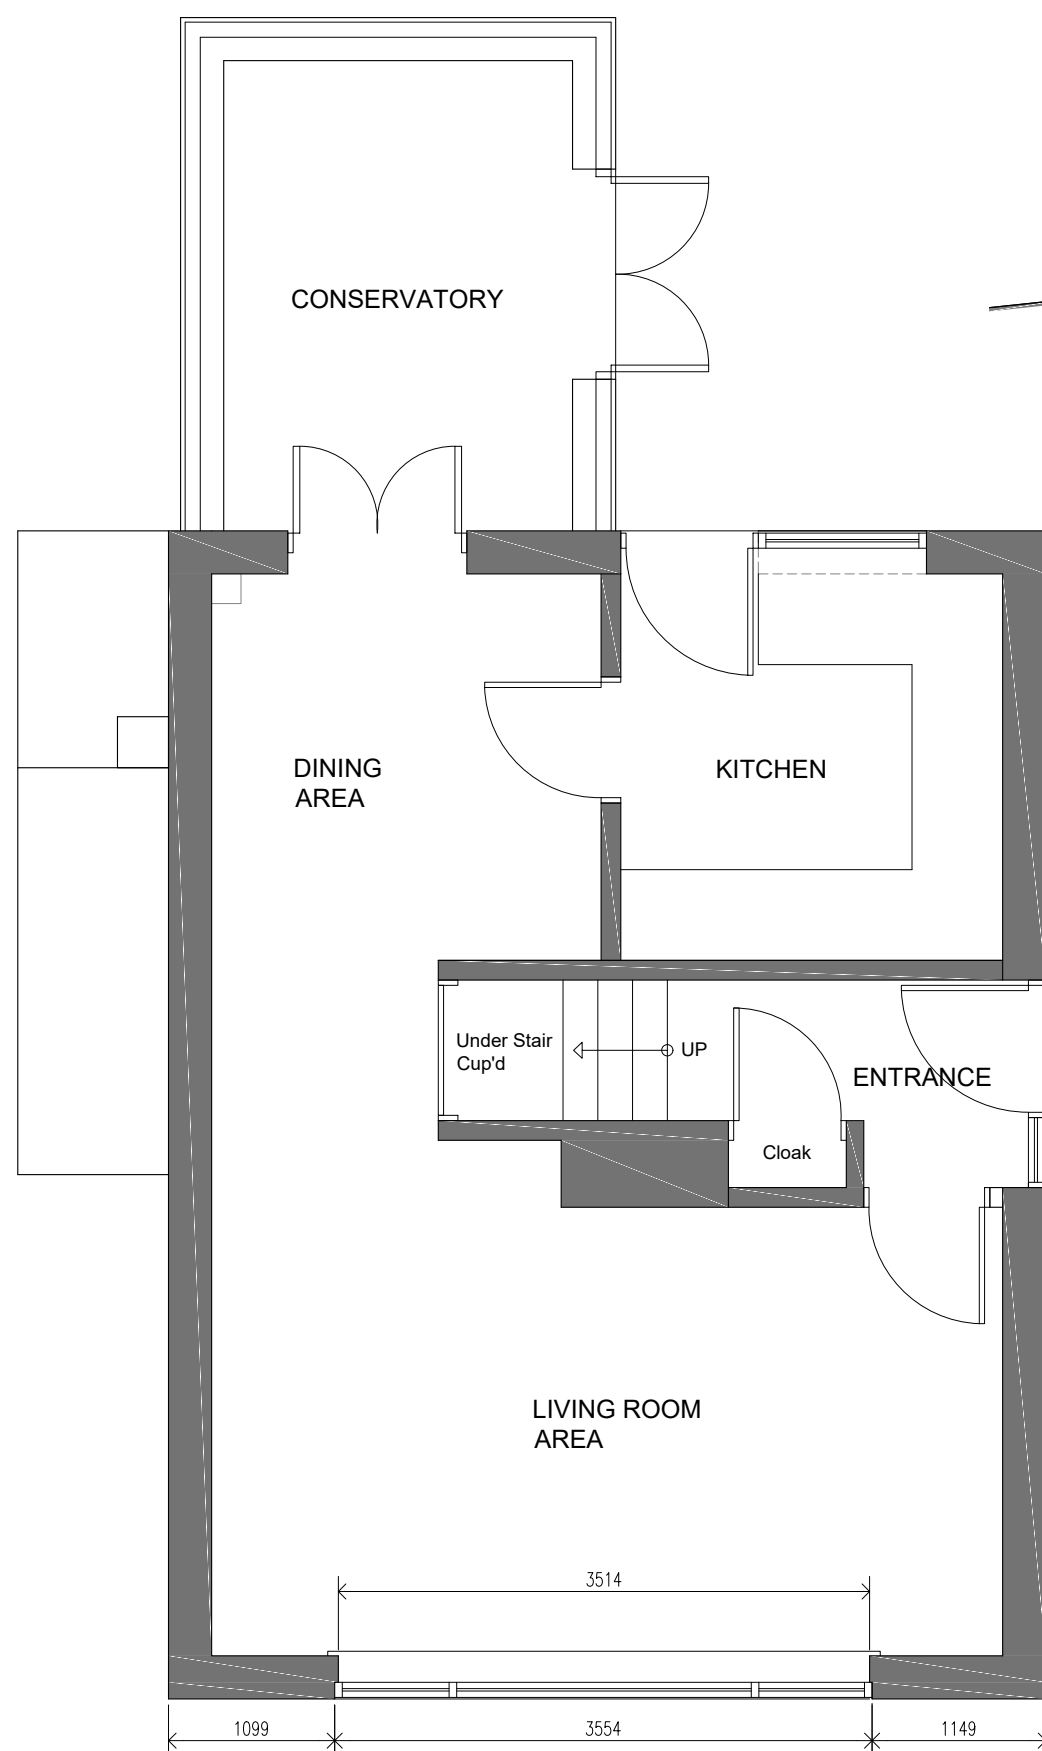

GROUND FLOOR PLAN
Scale 1:50

EXISTING

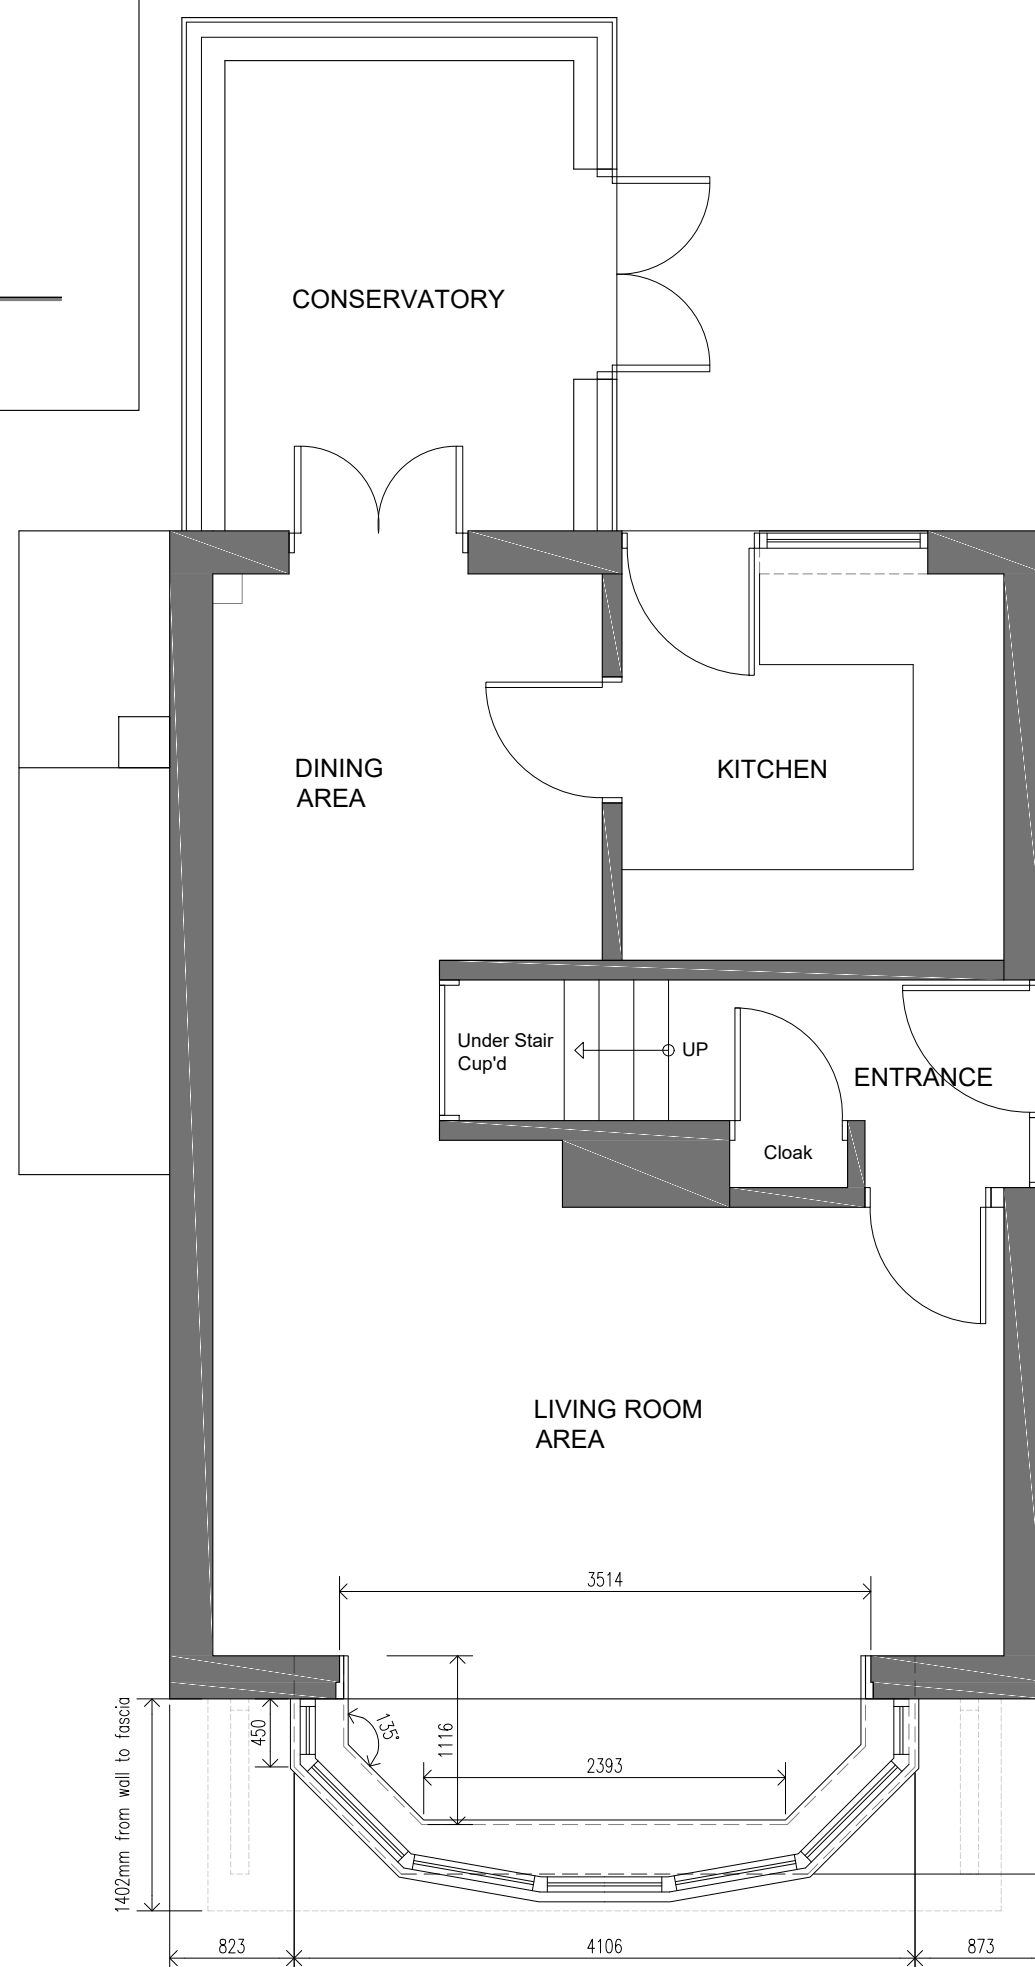

GROUND FLOOR PLAN
Scale 1:50



PERSPECTIVE 1



PERSPECTIVE 2

PROPOSED

Notes:

WALLS:
Walls to be facing brick in red to match existing house.

ROOF:
To be concrete roof tiles to match
existing roof or similar suitable for roof
pitches up to 30°

WINDOWS:
White uPVC double glazed windows and

GUTTERS & DOWNPIPES:
New white uPVC fascias and soffits and gutter and square downpipes.

Rev:	Date:	Description:	By:
			
15 Medway Close Banagh Green Barnsley S75 1NY			
Purpose: PRELIMINARY			
Status: EXISTING & PROPOSED Dwg of: Plans & Elevations			
Client: Mr & Mrs Hallam			
Site Address: 9 Orchard Close, Staincross Barnsley, S75 6HX			
Project: Proposed Bay Window Extension			
Drawn by: SH	Date: 24/04/2018		Rev:
Scale: As Shown	Dwg No: 1813 102		