


FLOOR PLANS AS EXISTING


PROPOSED RESIDENTIAL CONVERSION
EBENEZER BUILDING, BARNSELEY ROAD, CUDWORTH, S72 8UU
DWG No. 641-A01 revA
SCALE 1:100@A3 SEPTEMBER 2022

REV DATE ITEM
A 12/06/23 MINOR ALTS

AUTH
ID

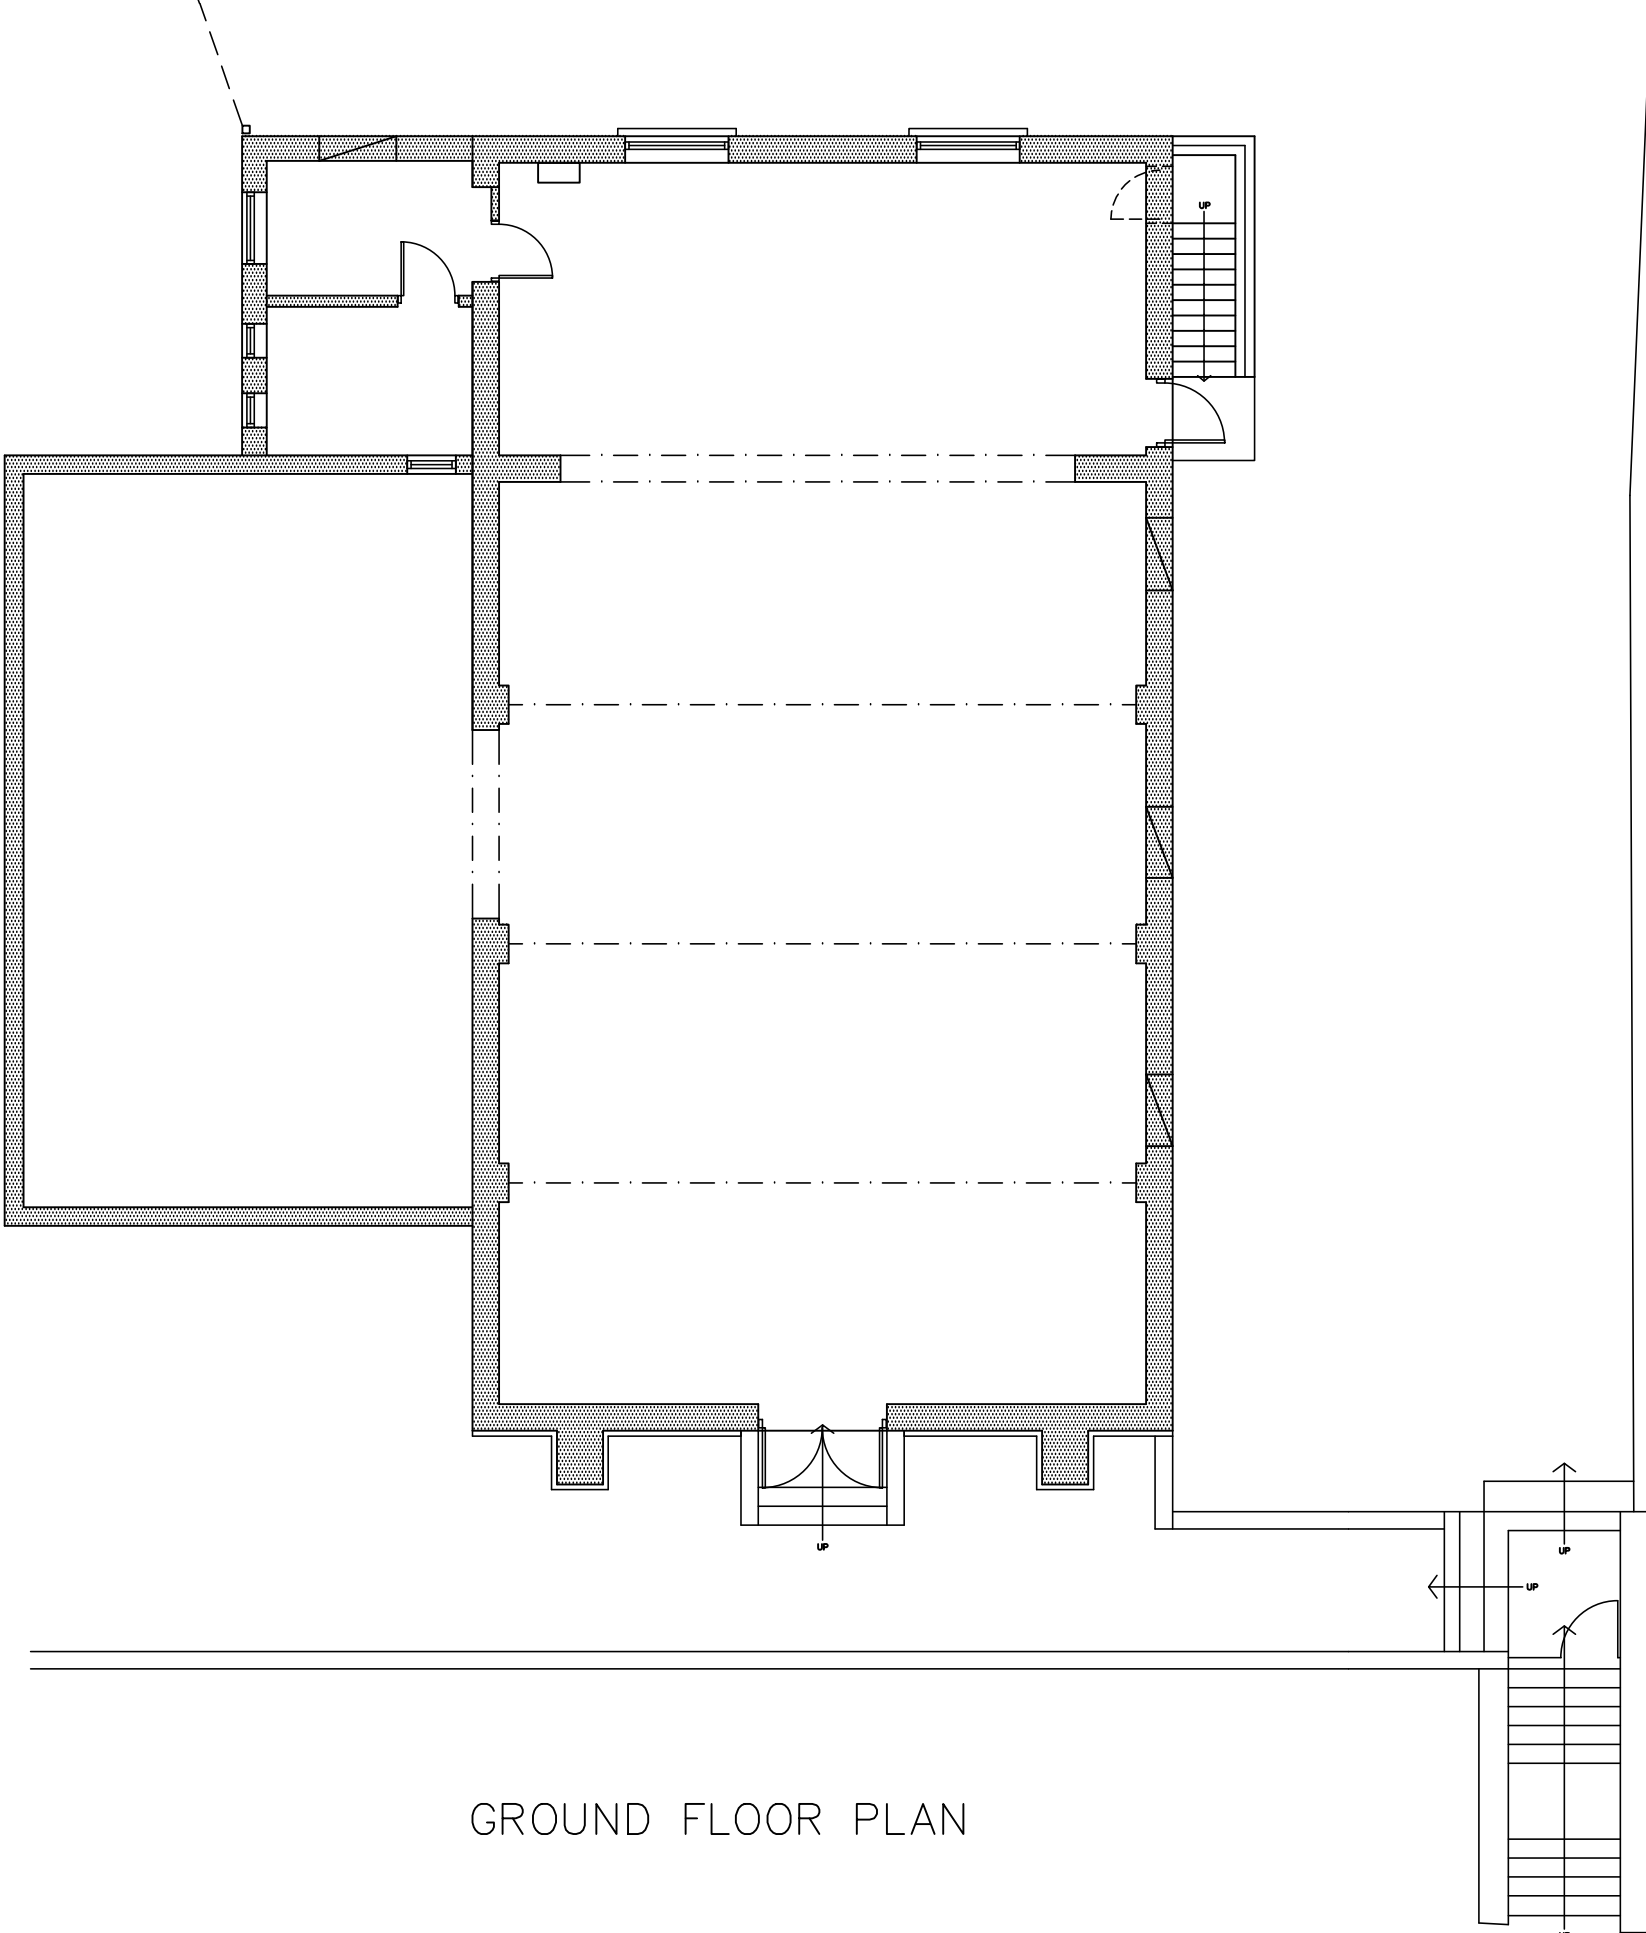

GROUND FLOOR PLAN

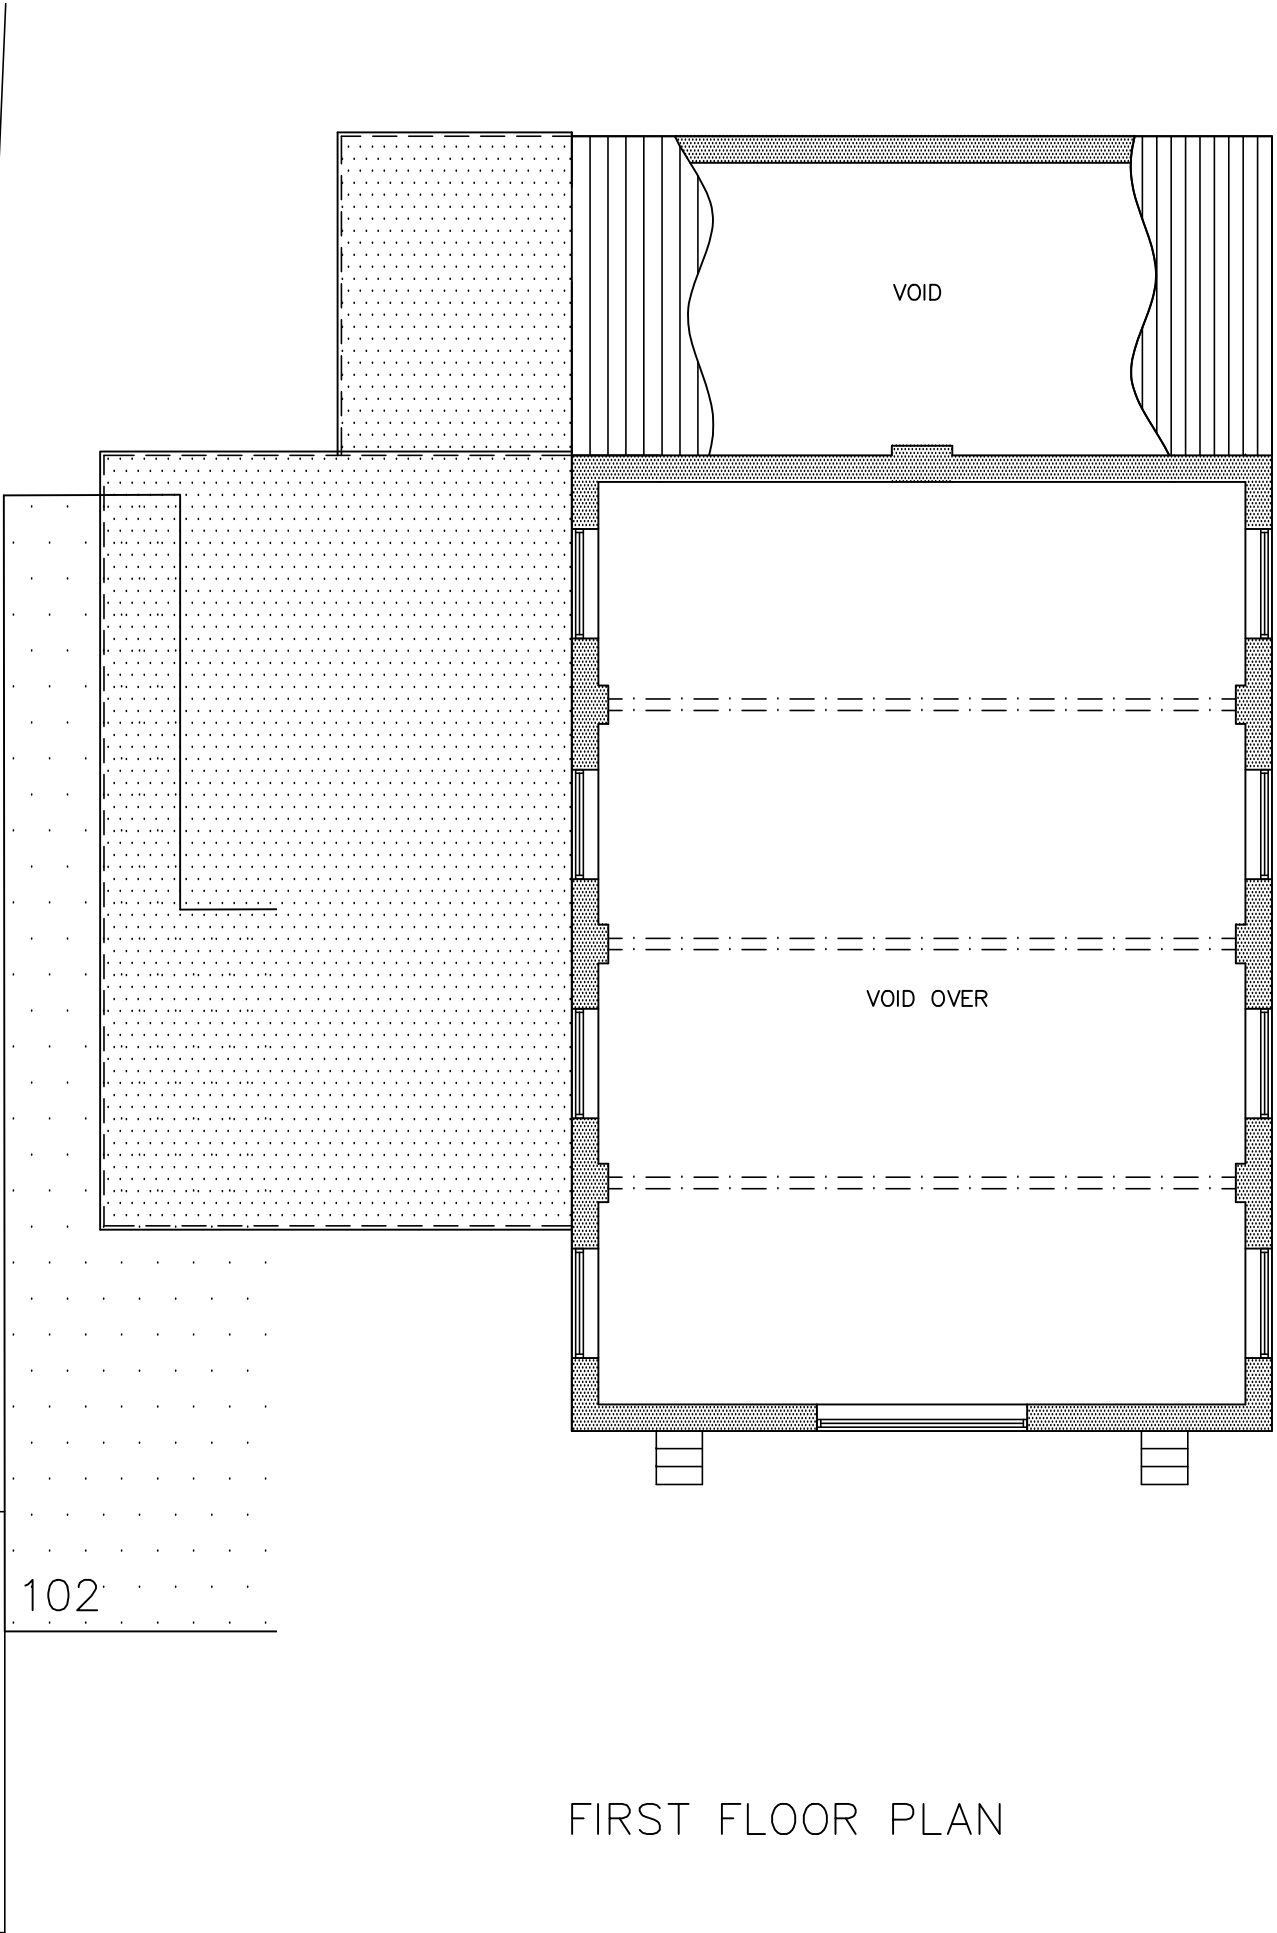

FIRST FLOOR PLAN