



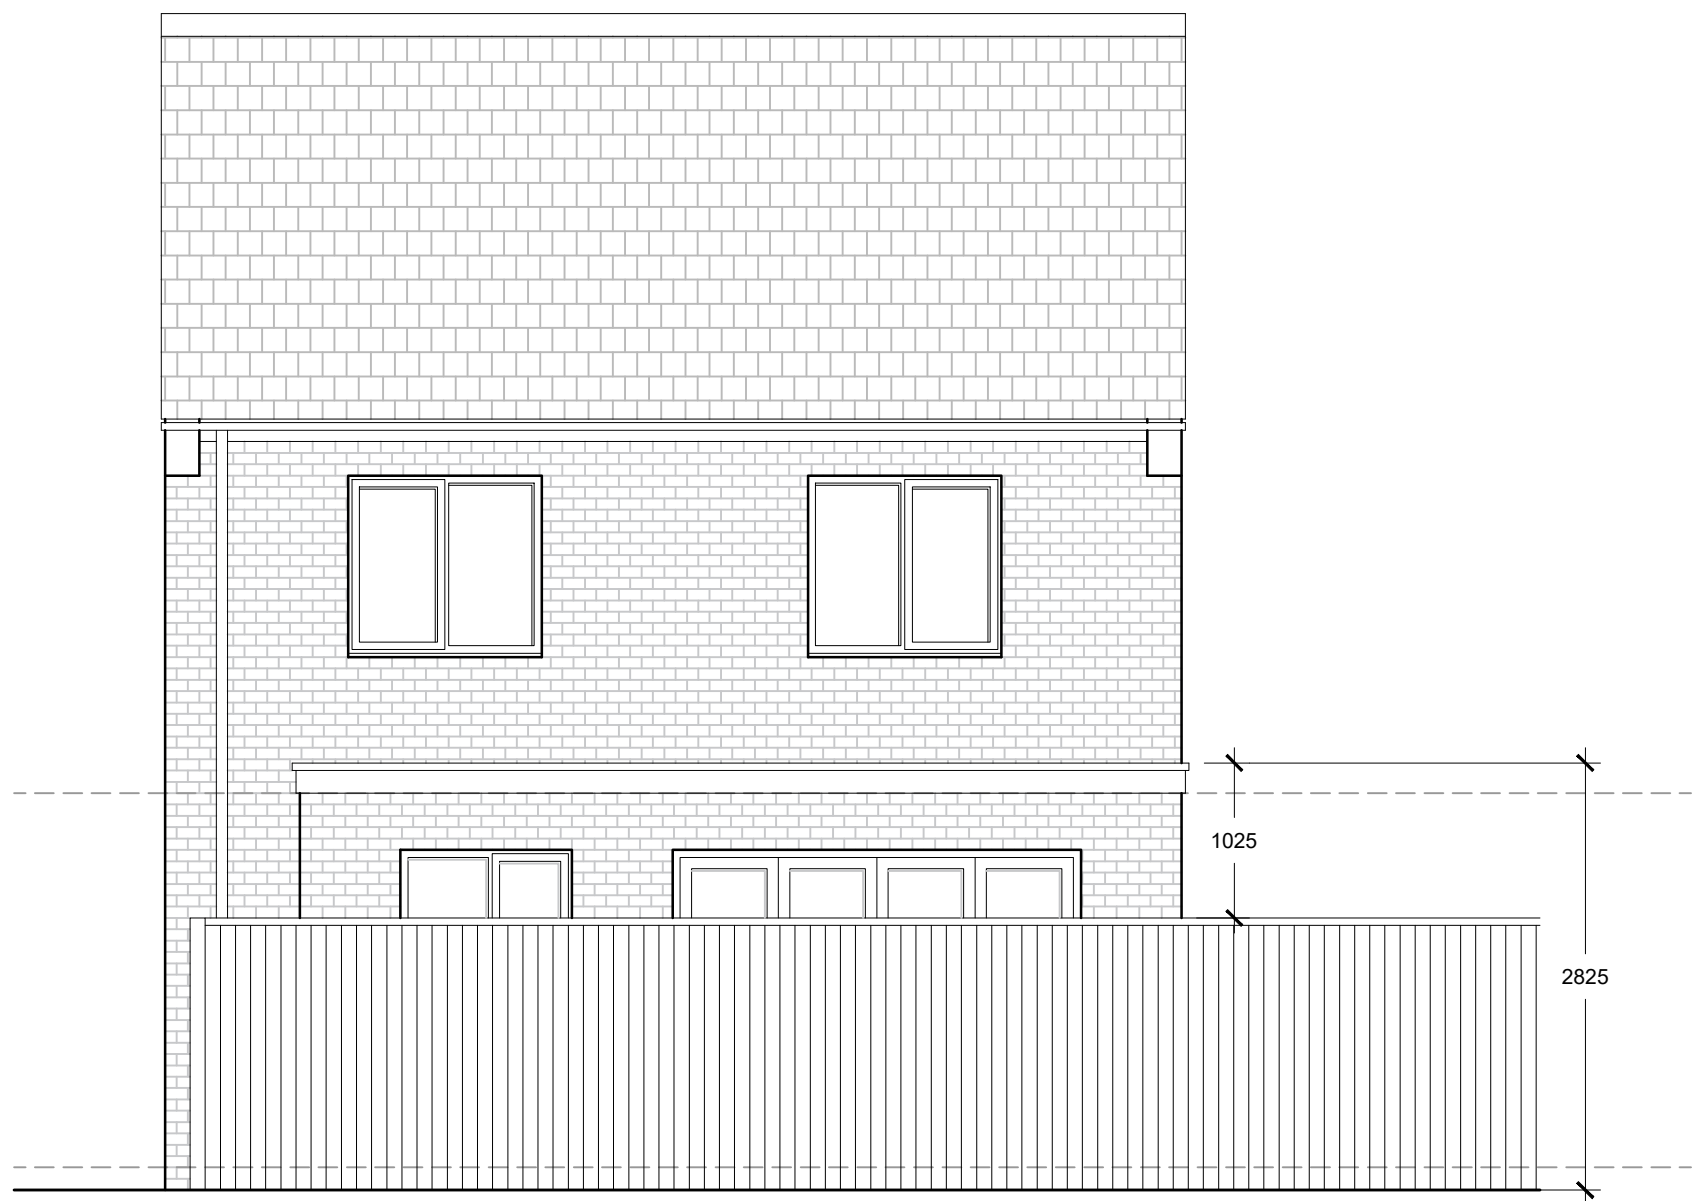

PROPOSED NORTH ELEVATION
SCALE: 1/50

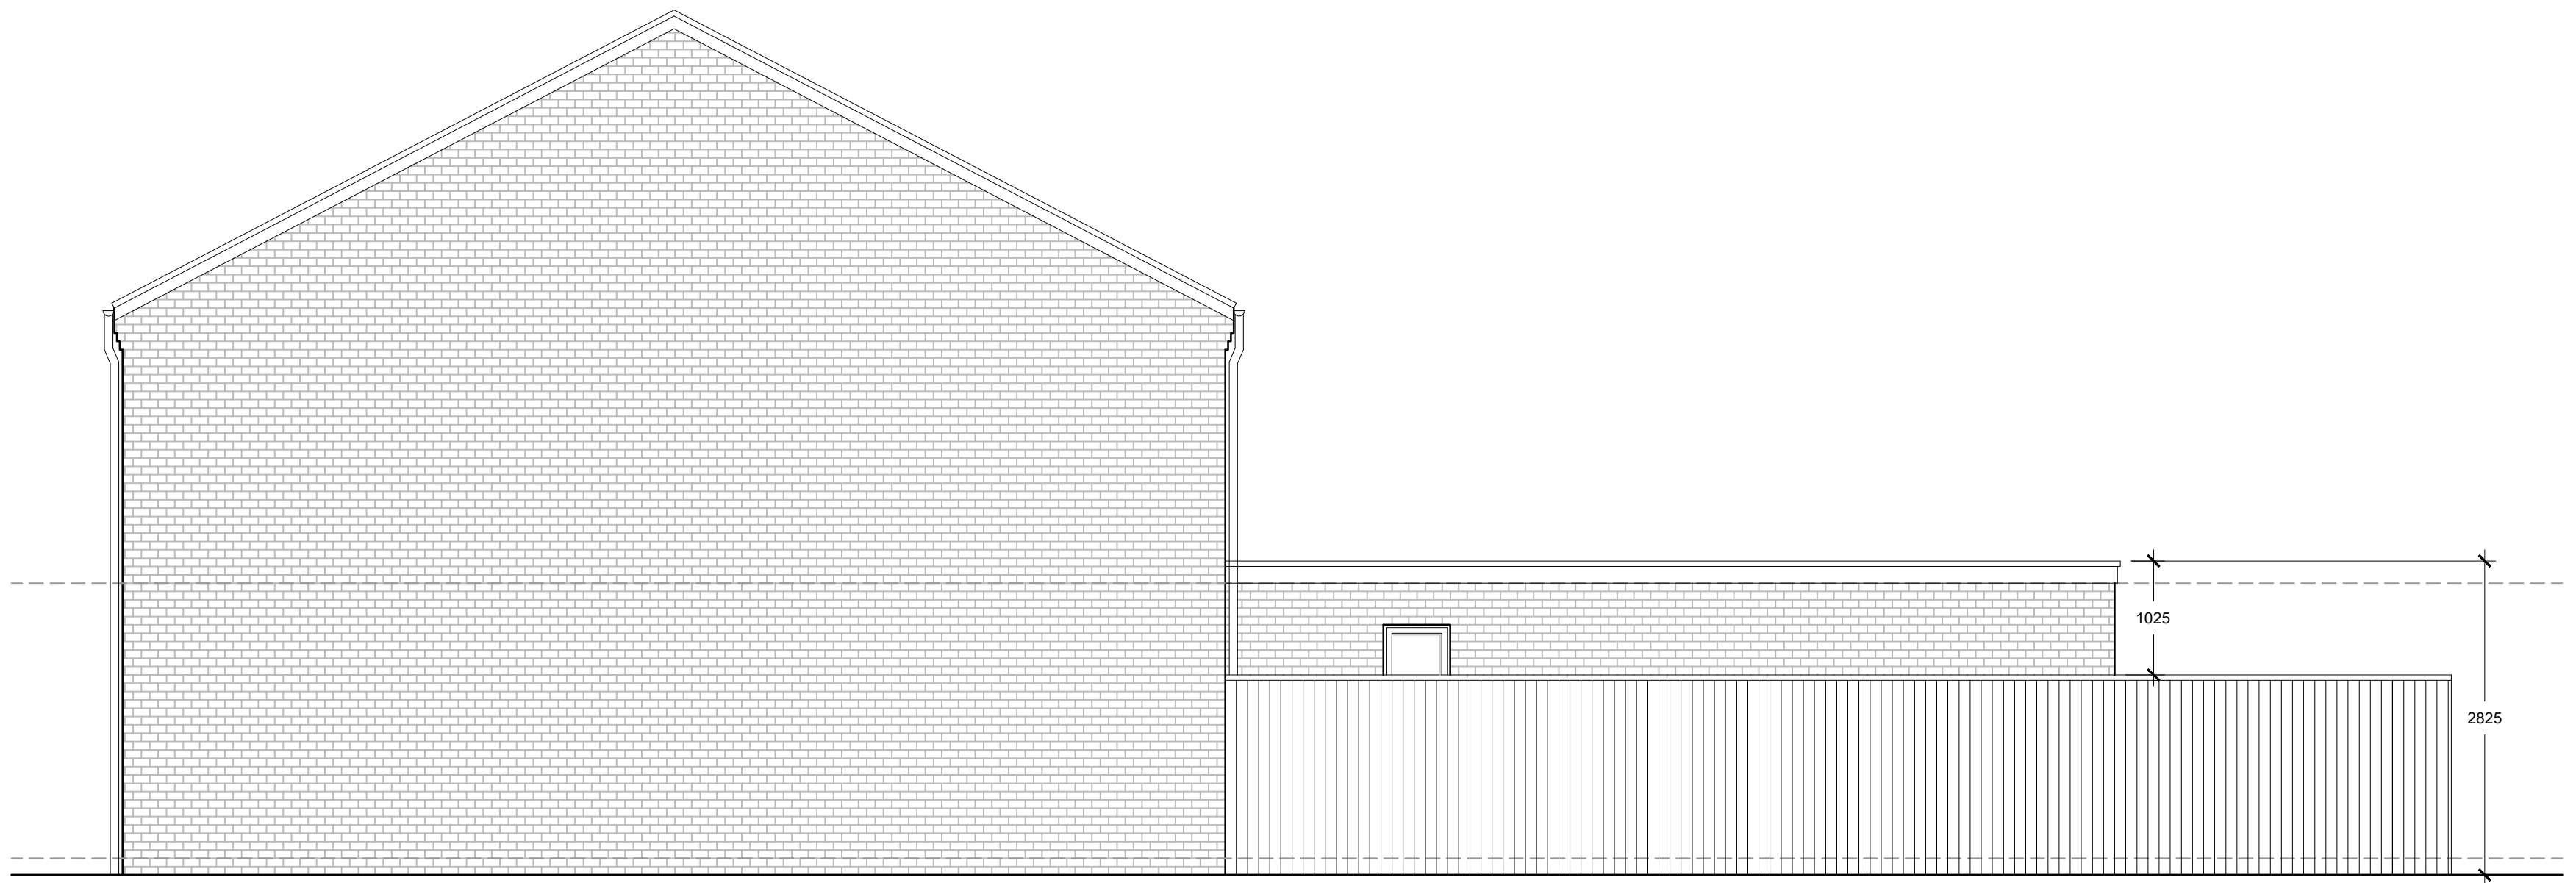


PROPOSED EAST ELEVATION
SCALE: 1/50



PROPOSED SOUTH ELEVATION
SCALE: 1/50



PROPOSED WEST ELEVATION
SCALE: 1/50

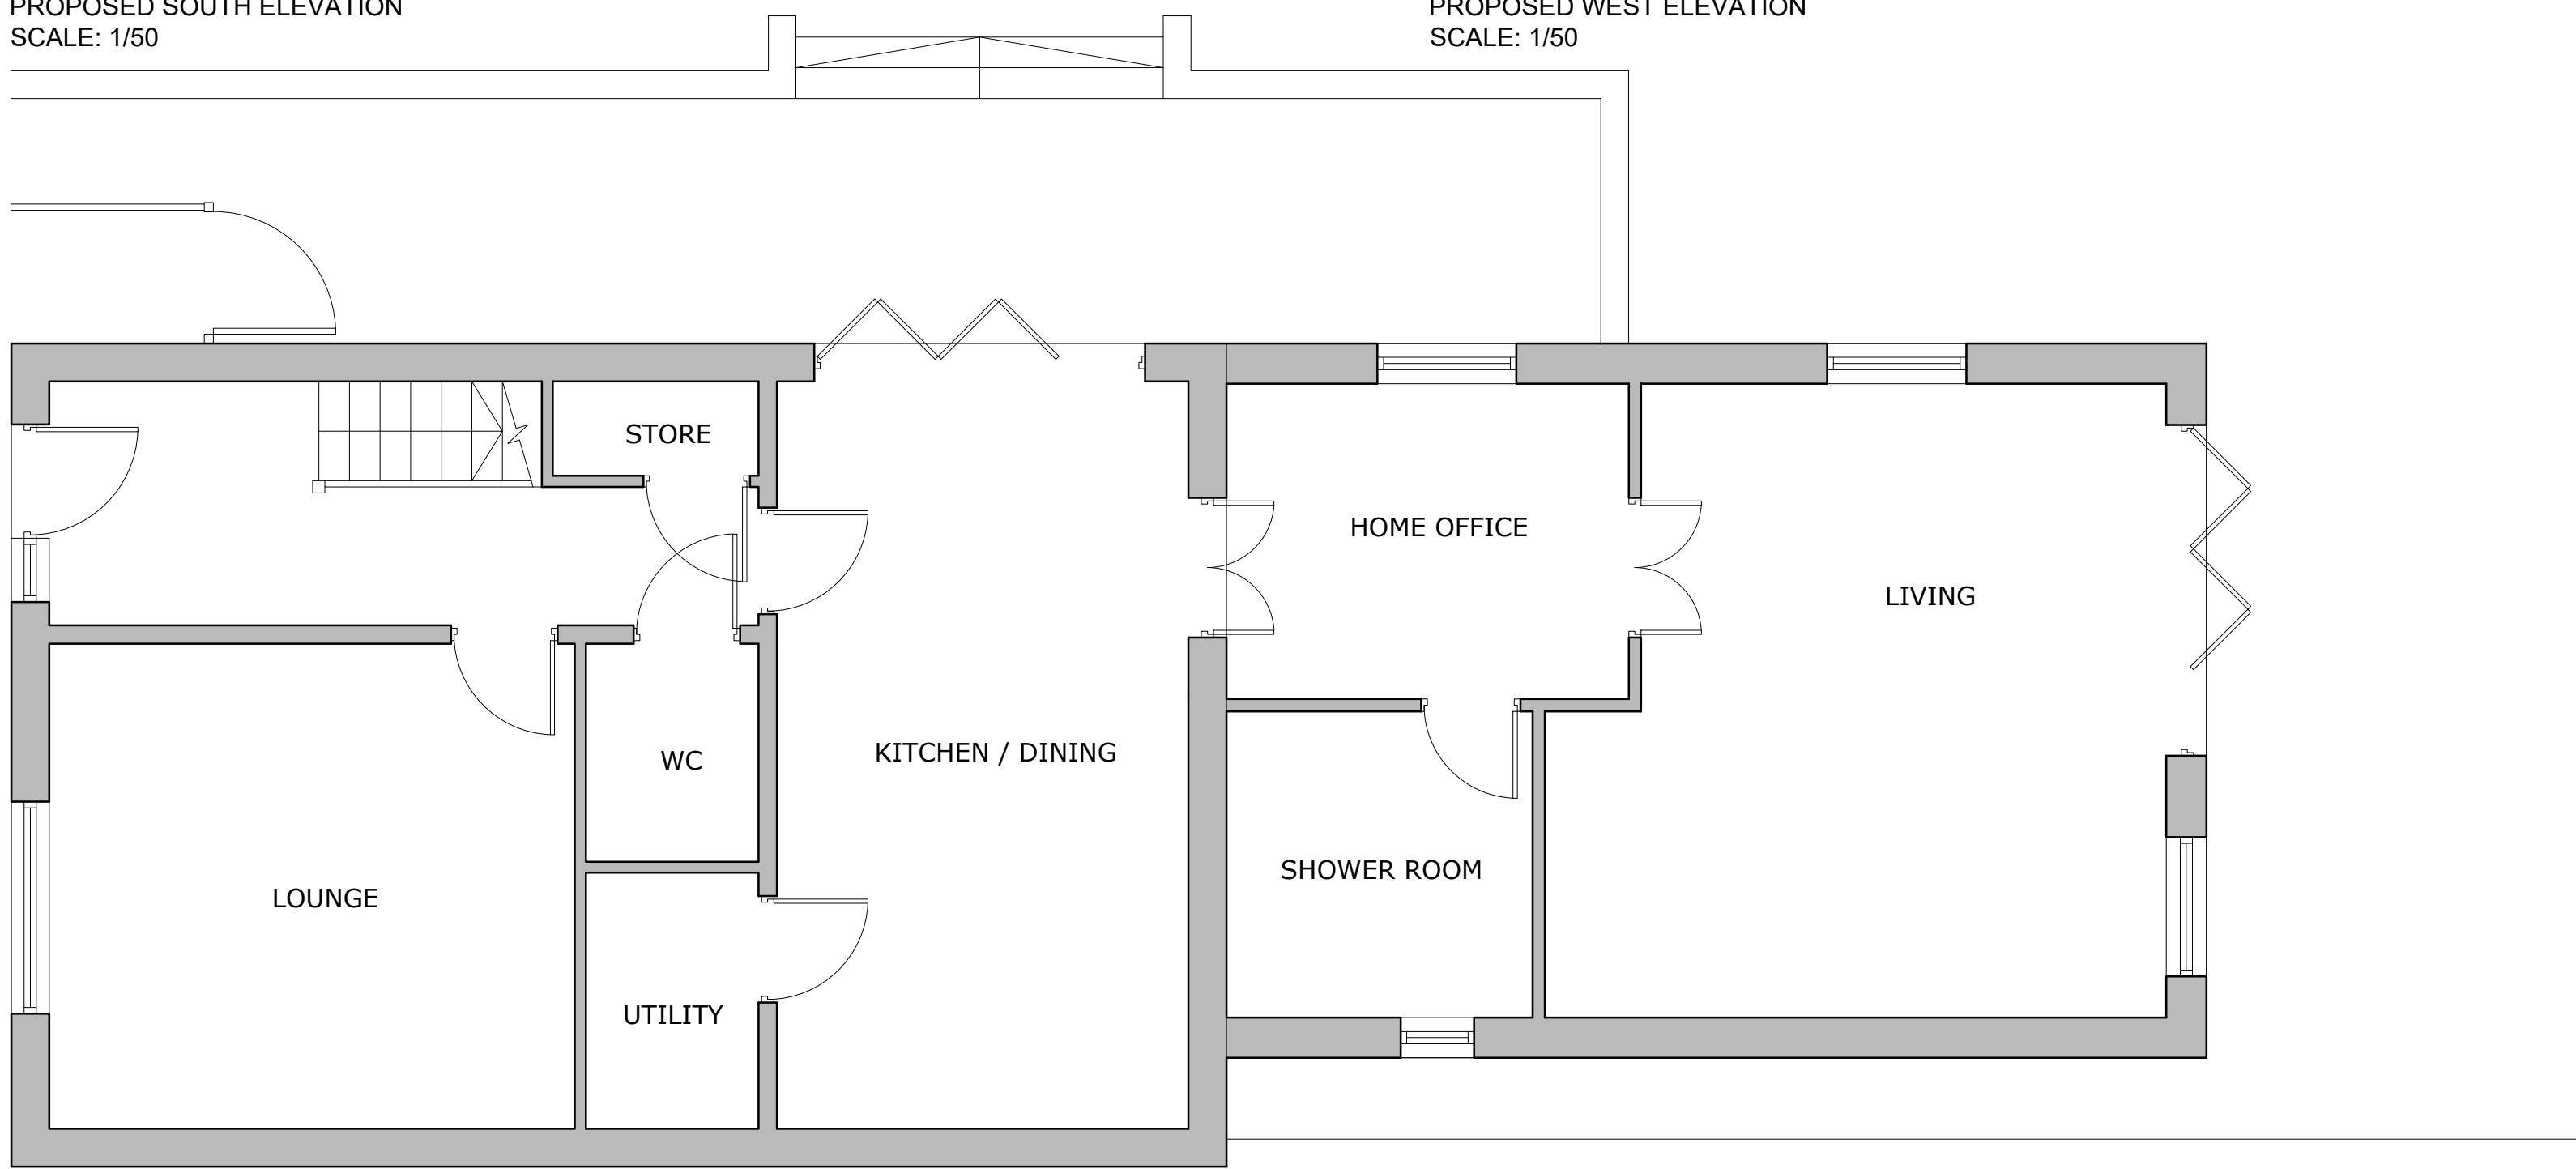

PROPOSED GROUND FLOOR PLAN
SCALE: 1/50

Do not scale from this drawing. All drawings to be checked on site. If in doubt, please ask.

Rev: A Date: 05/10/2021
Drawing revised following client comments.
Rev: B Date: 06/10/2021
Drawing revised following client comments.
Rev: C Date: 14/12/2021
Proposals revised following comments for planning department.
Rev: D Date: 04/01/2022
Proposals revised following comments for planning department.

CHETWYND ARCHITECTS

Address: Flat 20 Penistone House, 5 Adelaide Lane, Sheffield, S3 8BJ
Tel: 07891586373
Email: andrew@chetwyndarchitects.co.uk
Instagram: a_chetwynd

Client:
Mr I Bird

Project:
22 Windmill Close

Worsbrough Common

Barnsley

S70 4BY

Drawing Title:
Proposed Ground Floor Plan and Elevations

Drawing Status:	
Information	
Scale:	Paper Size:
1:50	A1
Date:	DWG No:
27/09/2021	2122_02D