




EXISTING FRONT ELEVATION
SCALE 1:100

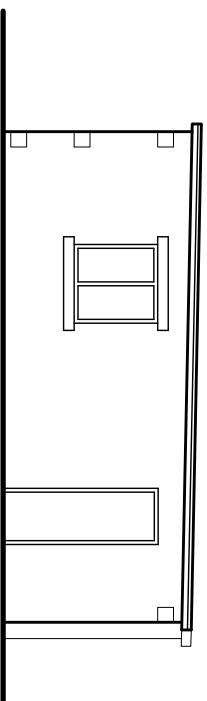


EXISTING SIDE ELEVATION
SCALE 1:100

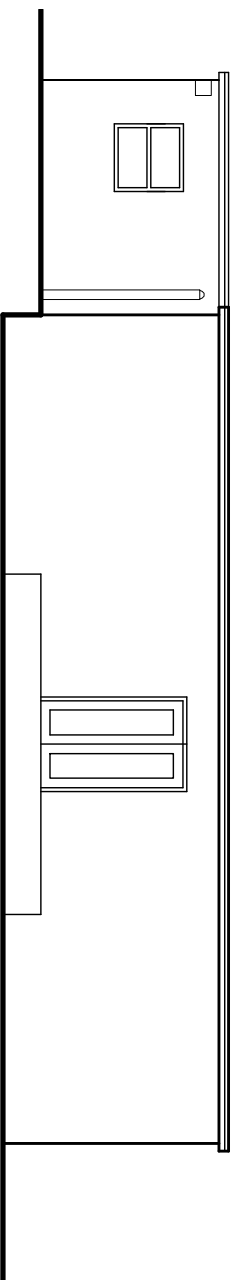


EXISTING REAR ELEVATION
SCALE 1:100

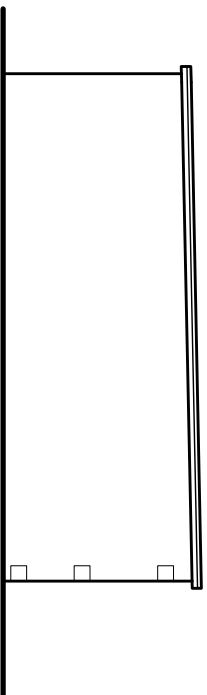


EXISTING SIDE ELEVATION
SCALE 1:100

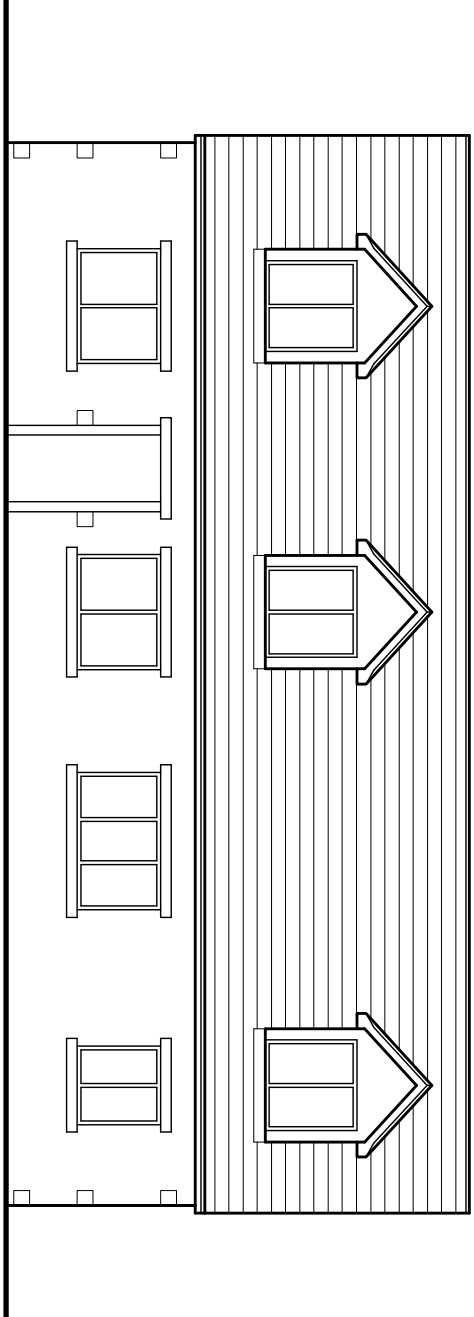


PROPOSED FRONT ELEVATION
SCALE 1:100

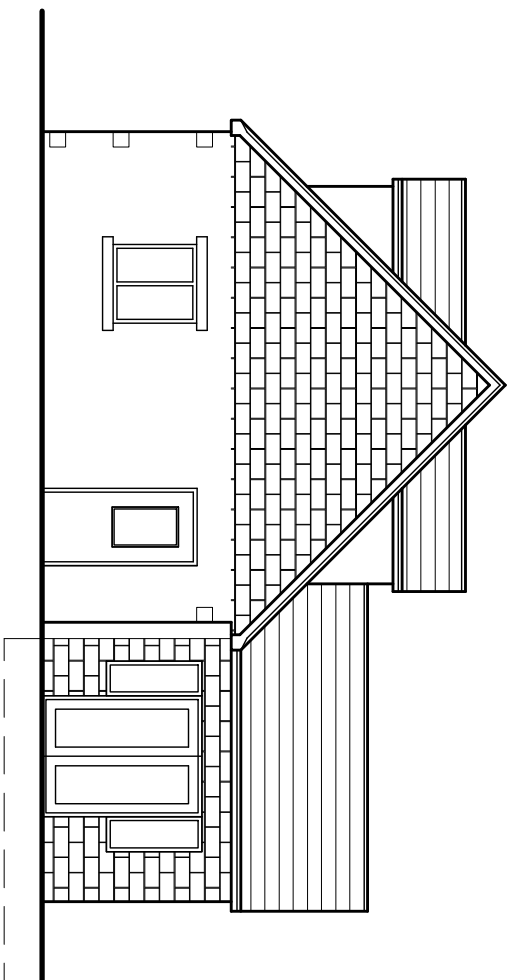


PROPOSED SIDE ELEVATION
SCALE 1:100

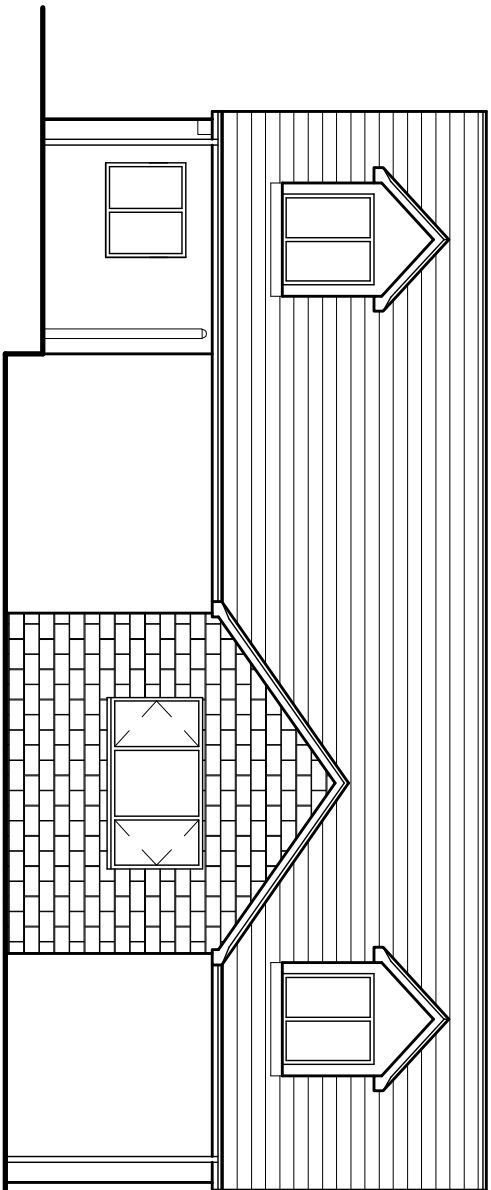


PROPOSED REAR ELEVATION
SCALE 1:100

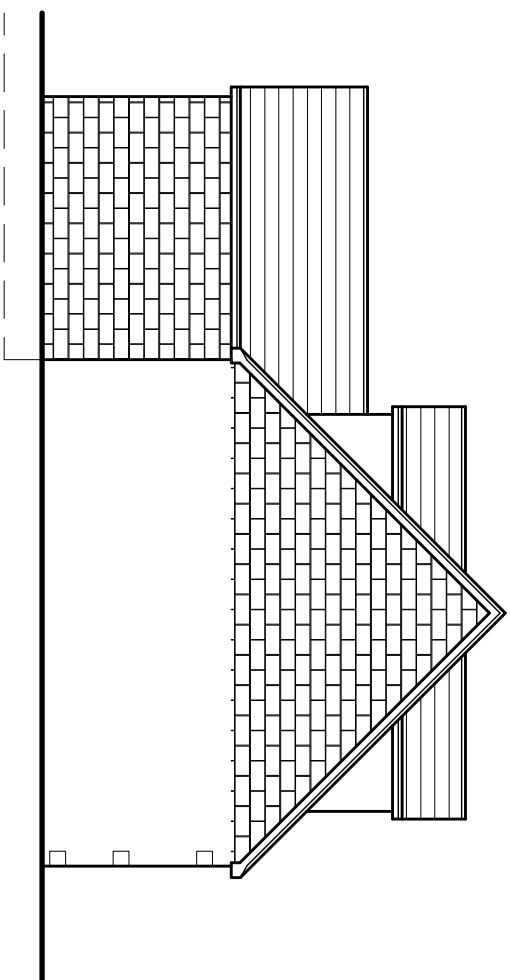


PROPOSED SIDE ELEVATION
SCALE 1:100

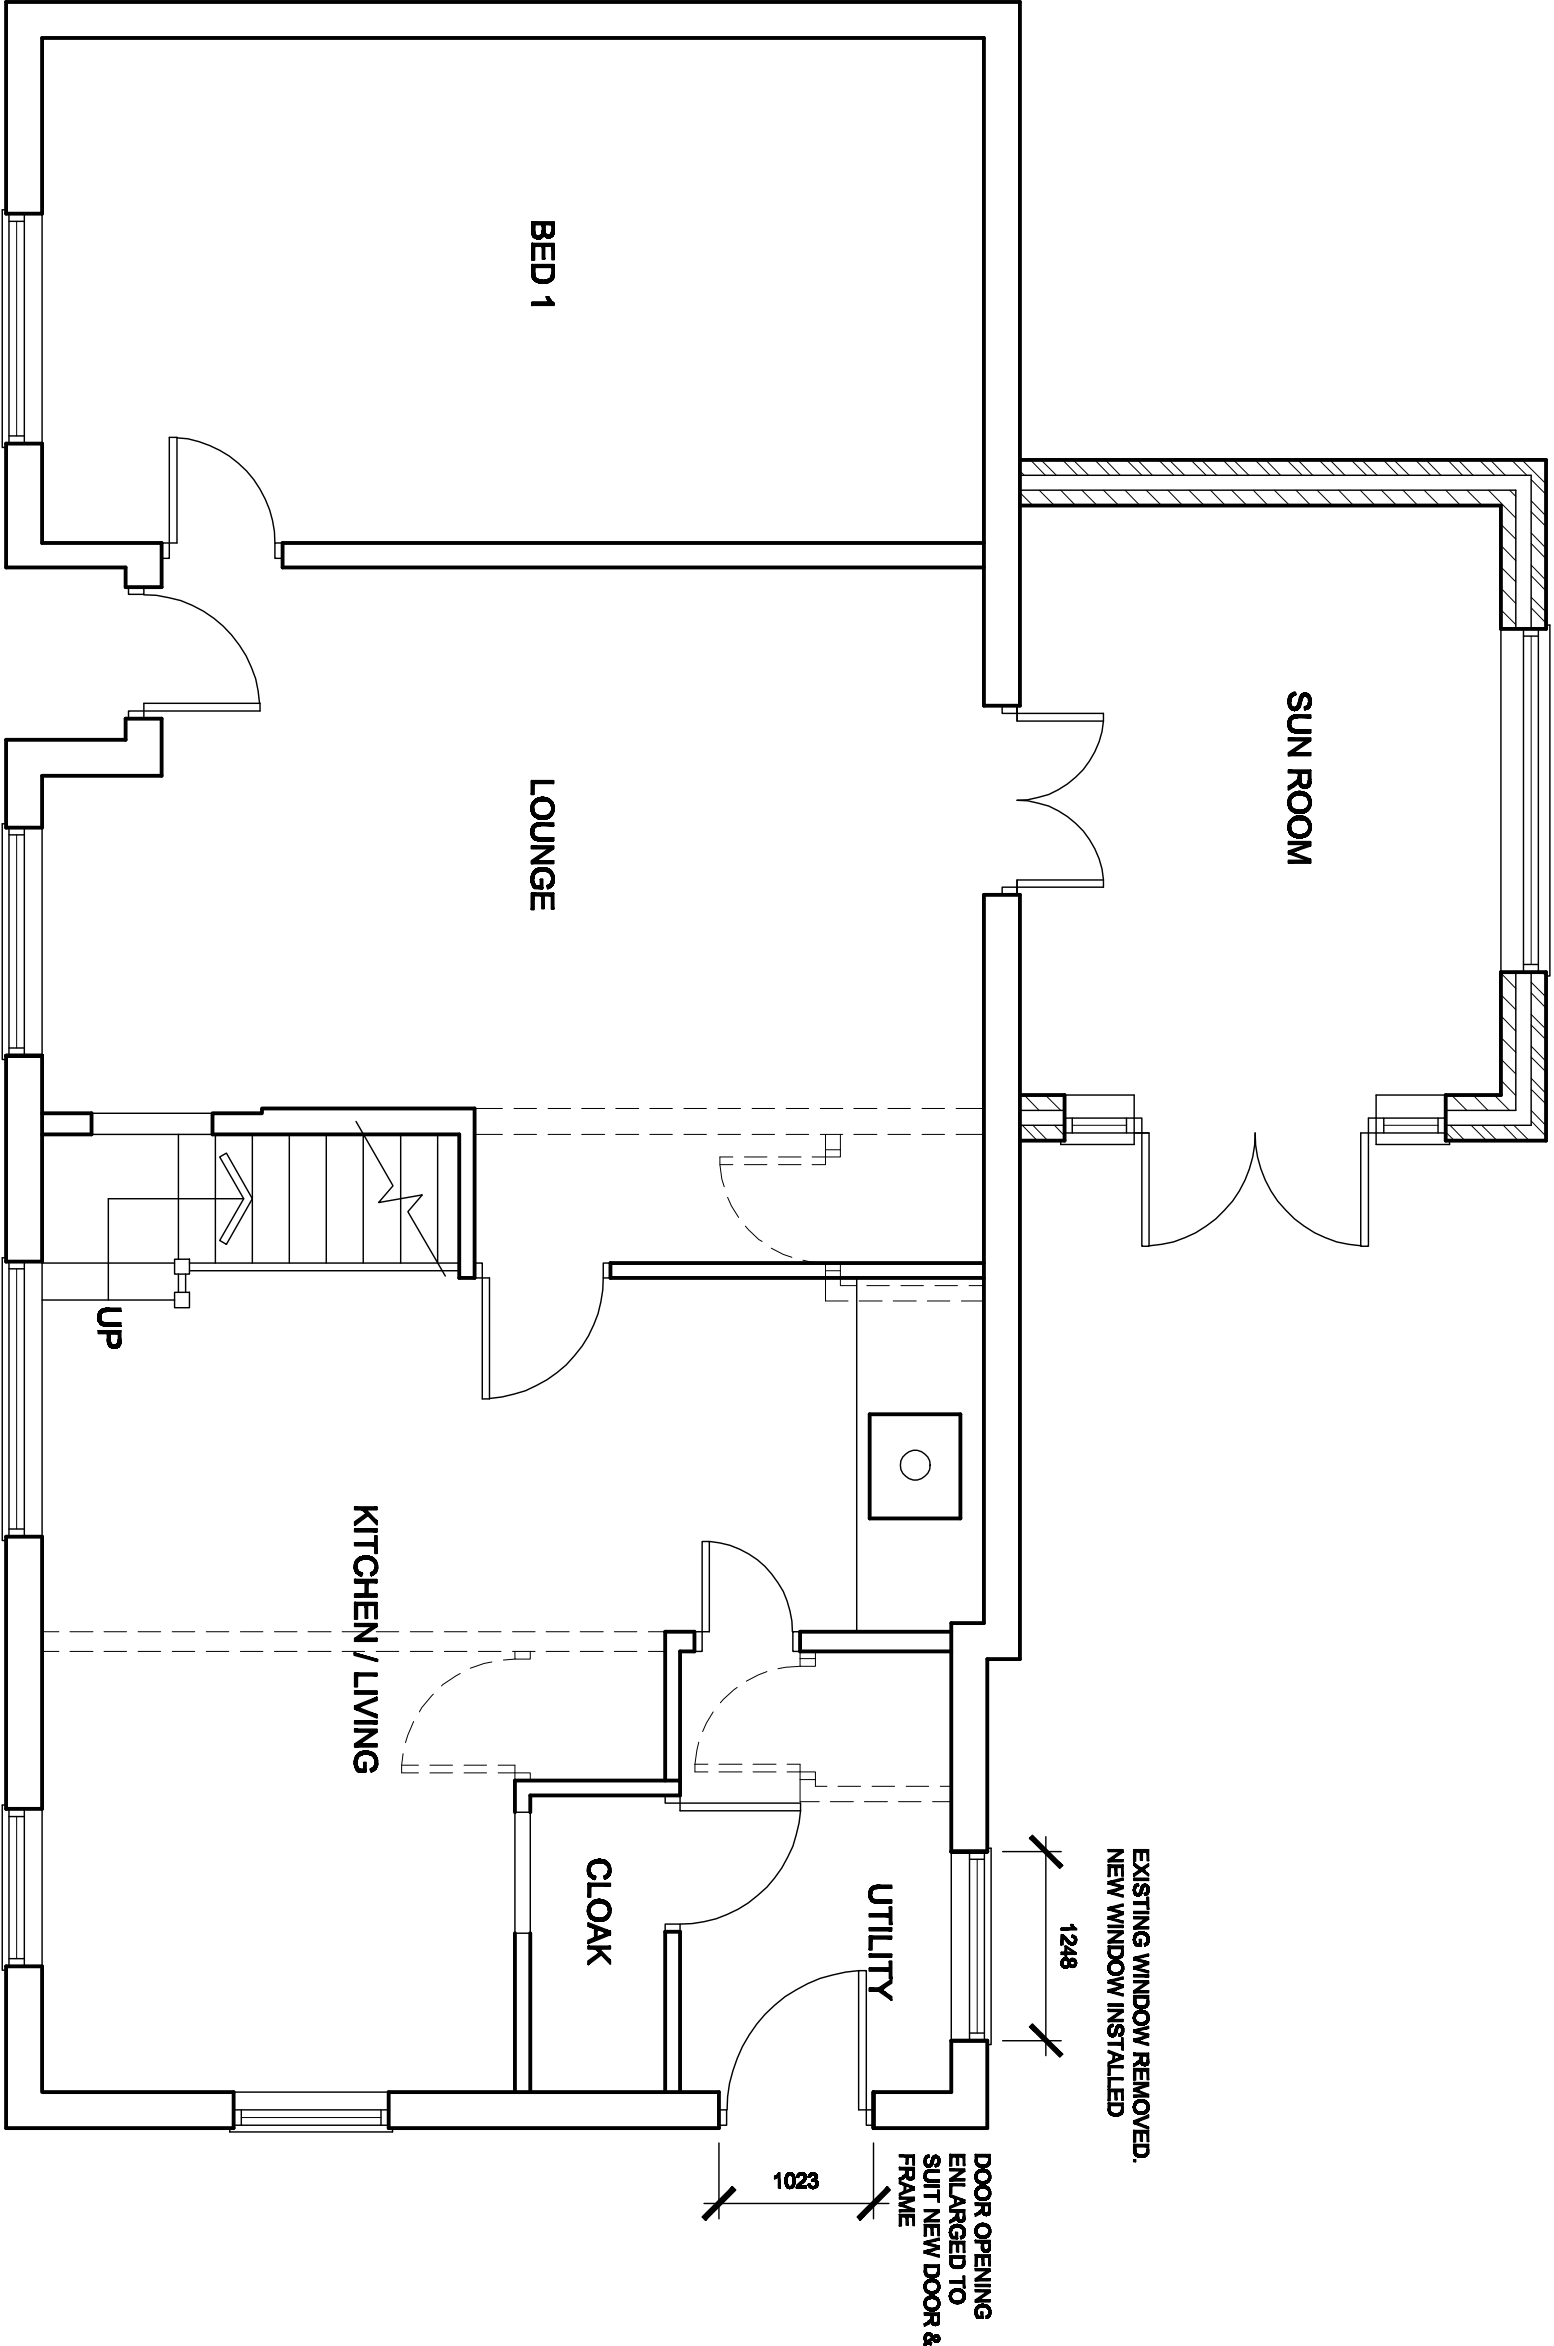

PROPOSED GROUND FLOOR PLAN
SCALE 1:100

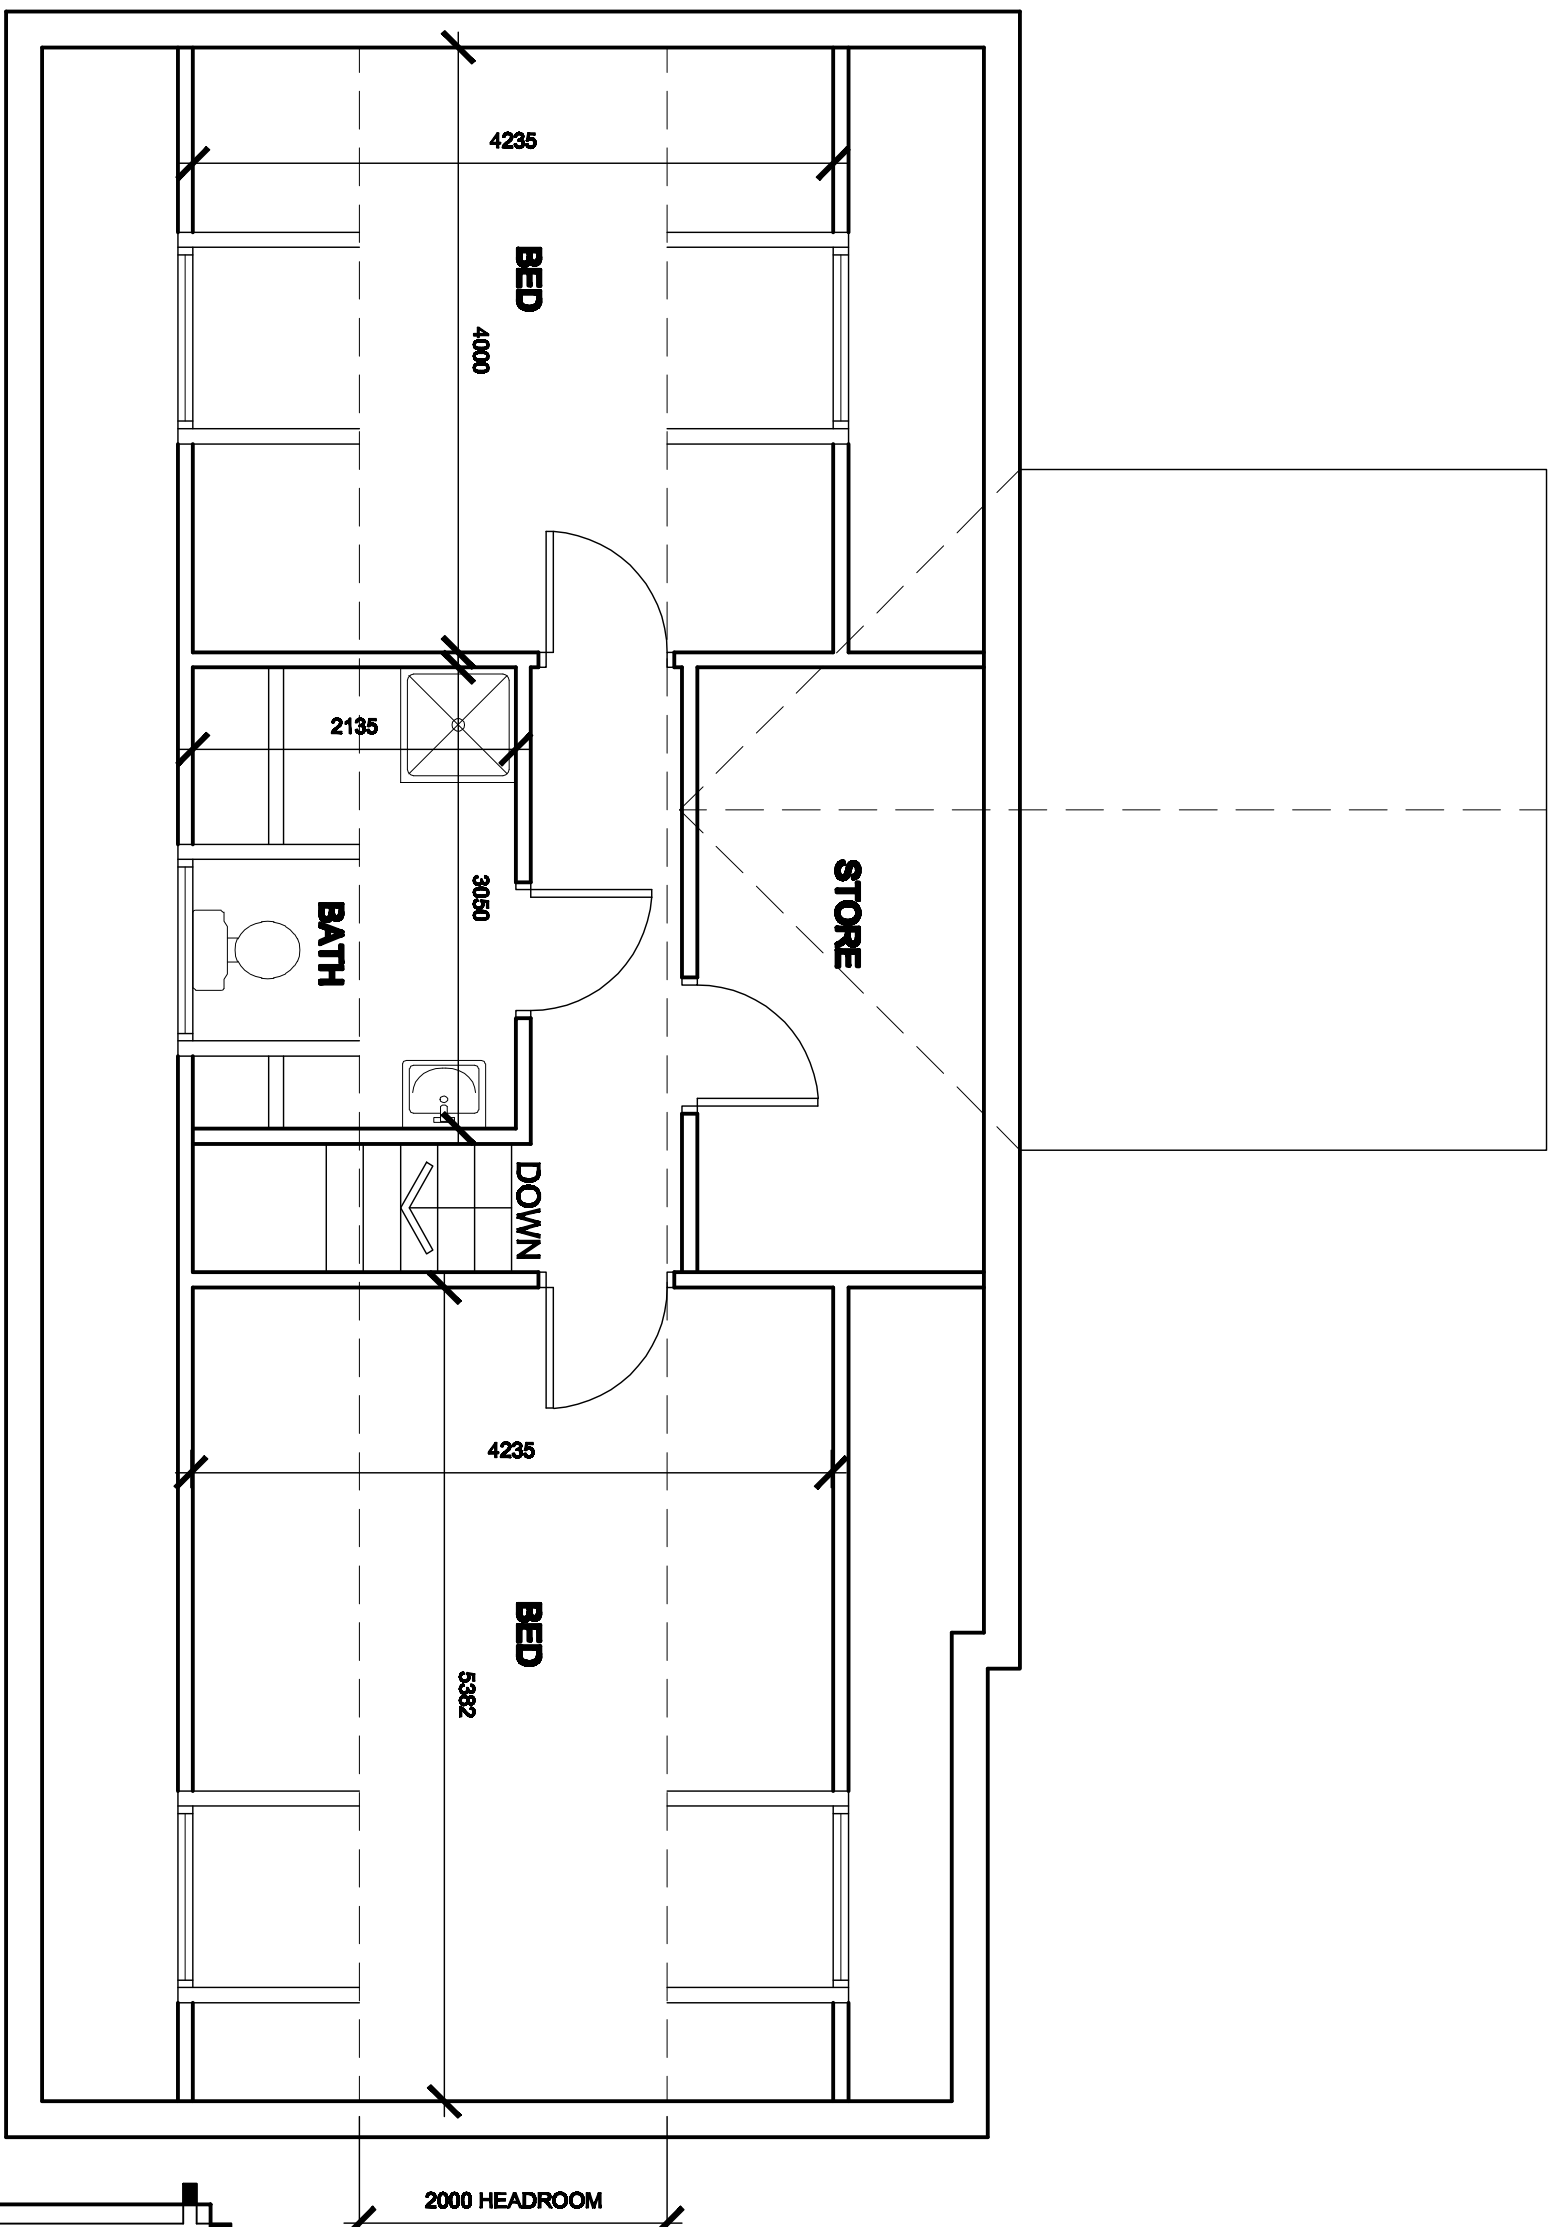

PROPOSED FIRST FLOOR PLAN
SCALE 1:100

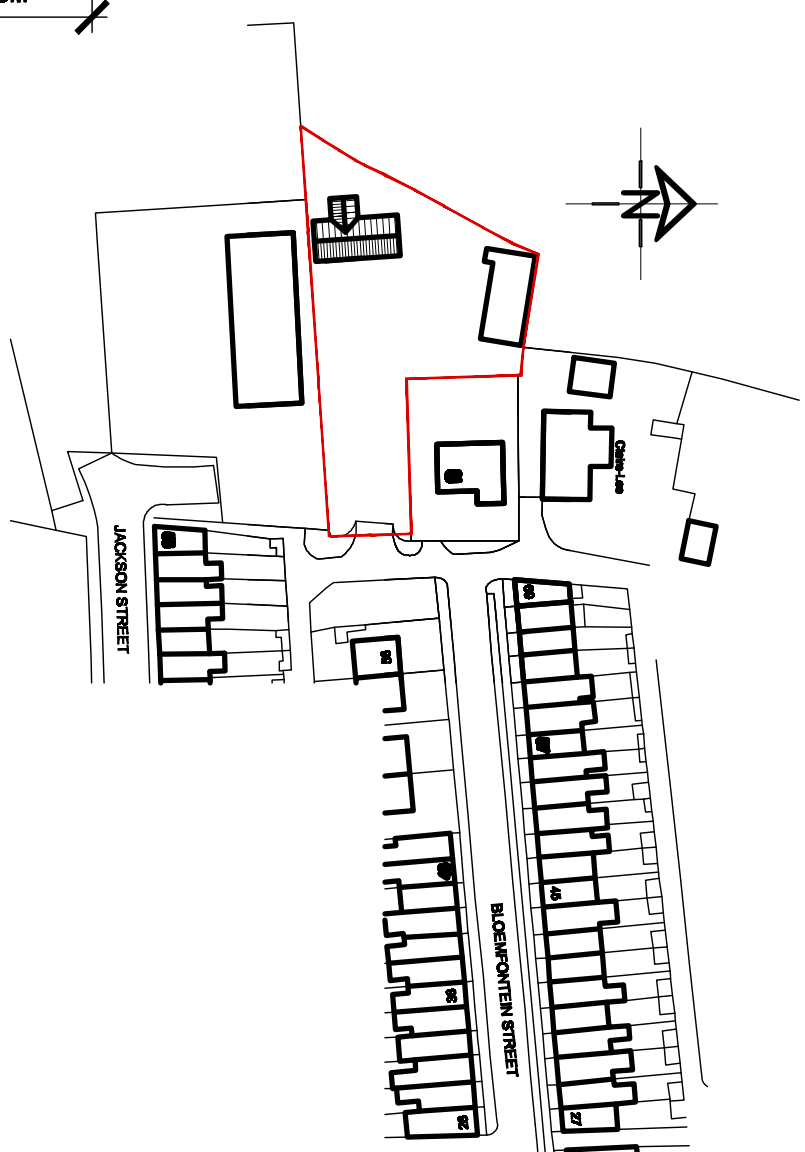

LOCATION PLAN
SCALE 1:1250

White Agus Partnership				Project: ROOF ALTERATION & EXTENSION BLOEMHOUTEN STREET CUDWORTH, BARNSLEY			
PROVIDENCE VILLA, 42 SACKVILLE STREET, BARNSLEY, S70 2DB				Client: MR P. AYRES			
SURVEYORS AND BUILDING DESIGN CONSULTANTS				Drawing Title: PLANS & ELEVATIONS			
Date	14/01/12	Scale	1:50 & 1:100	Date	11/03/17	Scale	1:50 & 1:100
Author	A	Revised To Client Requirements		Ref.	11-037	Dwg. No.	01
Checker	C	Revised To Client Requirements		Rev.			E
Drawn	E	Drawn To Client Requirements					