
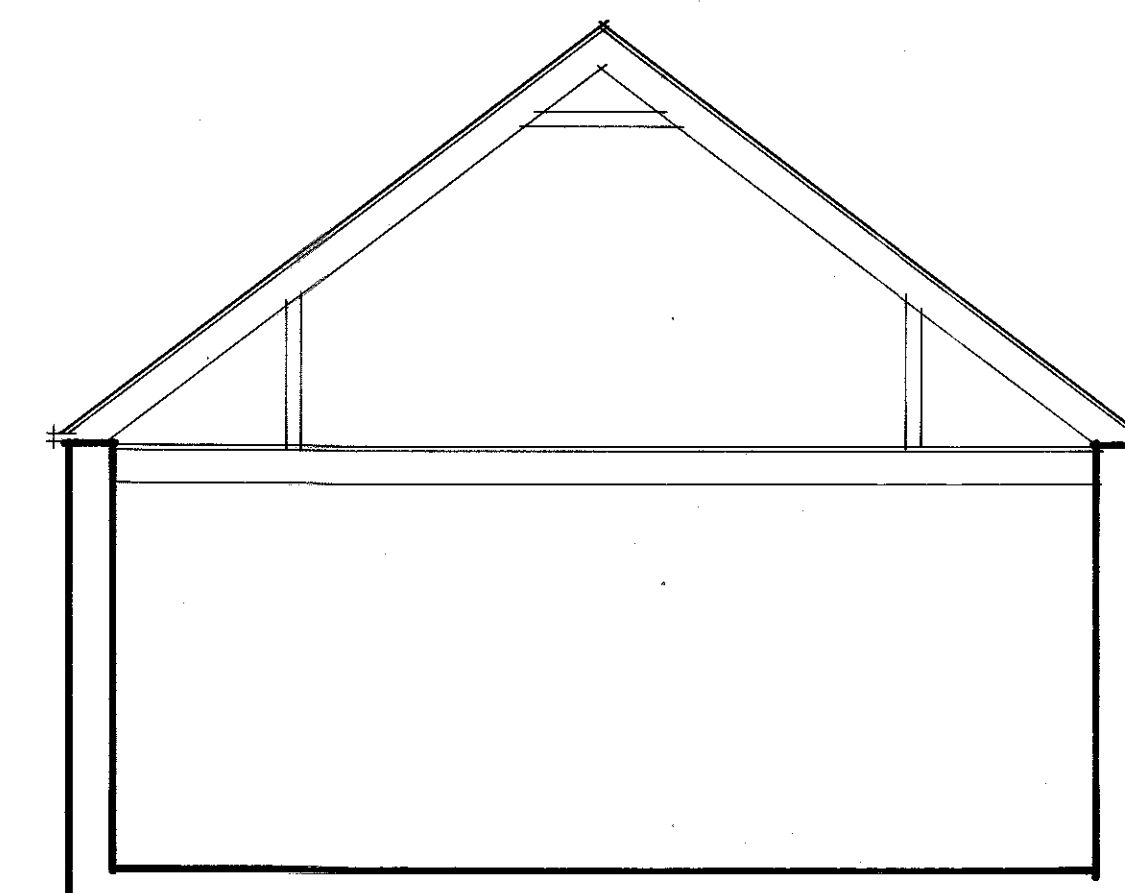
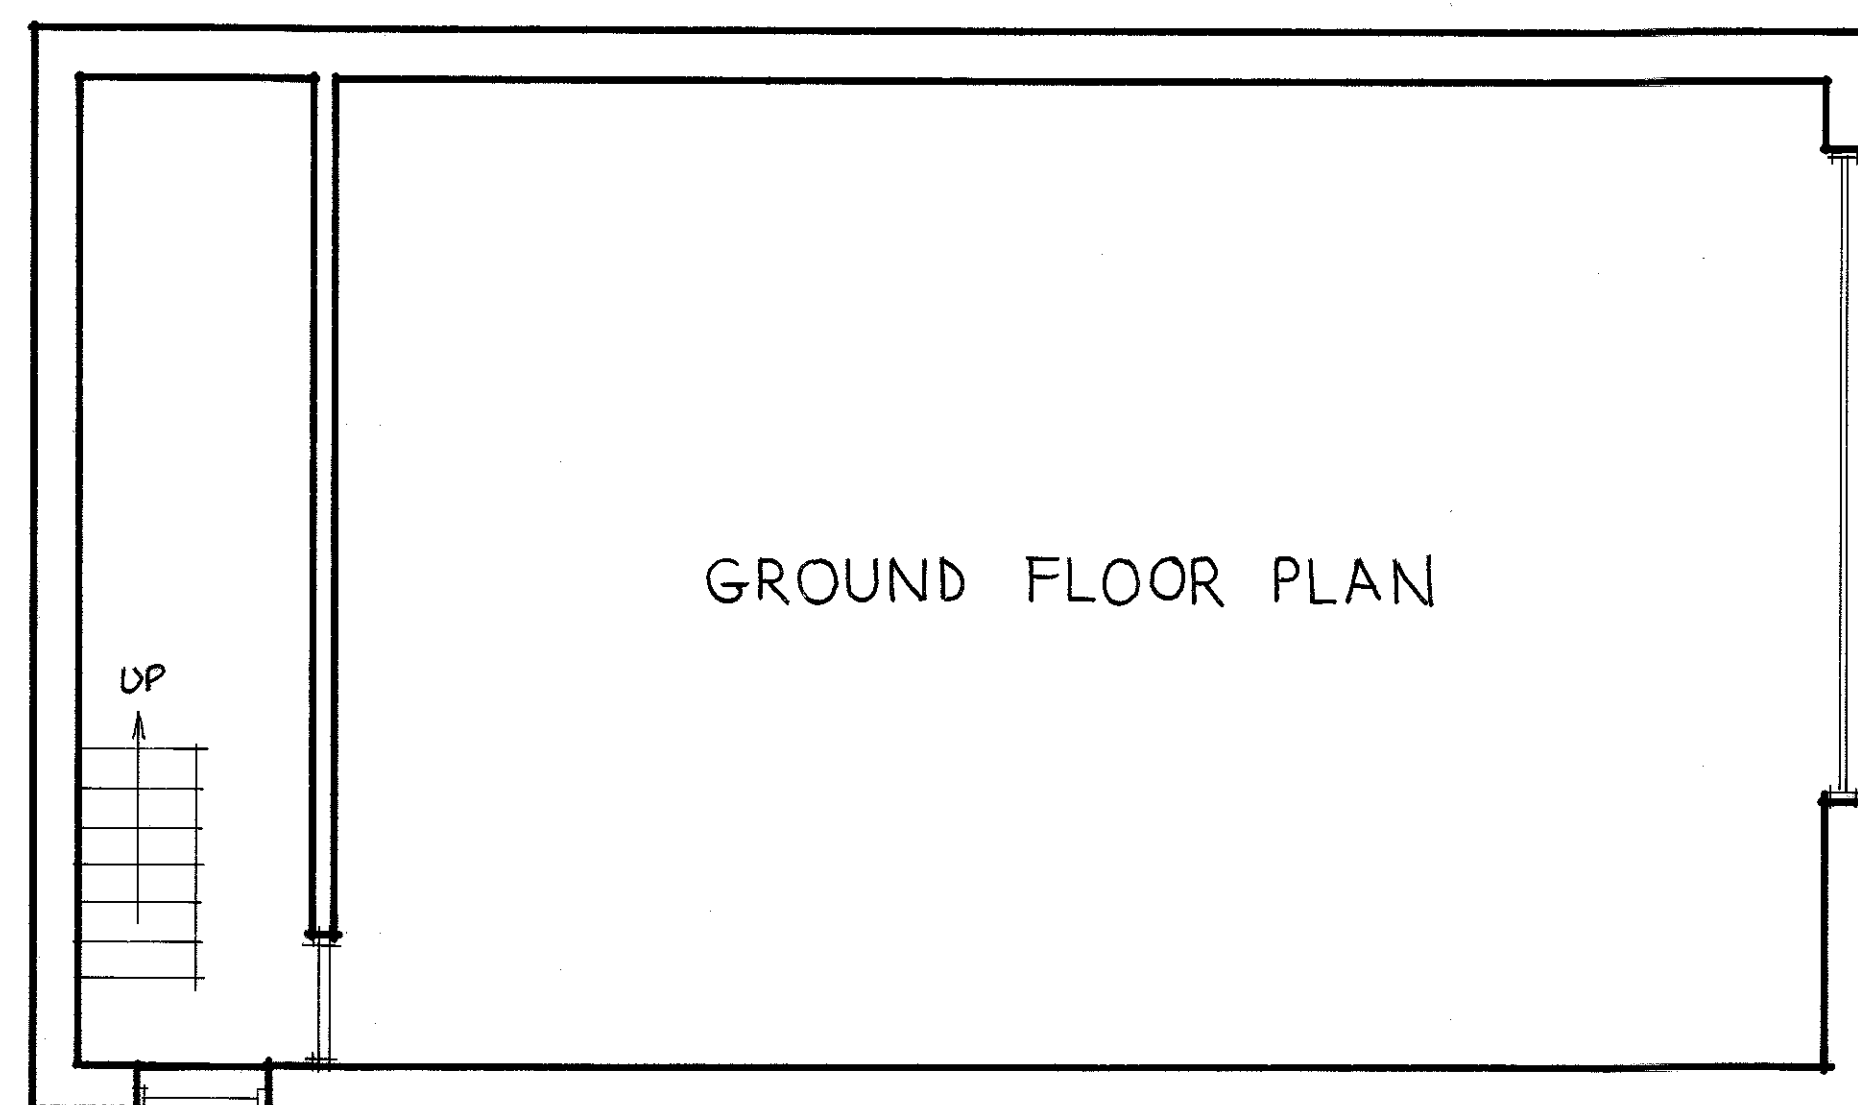
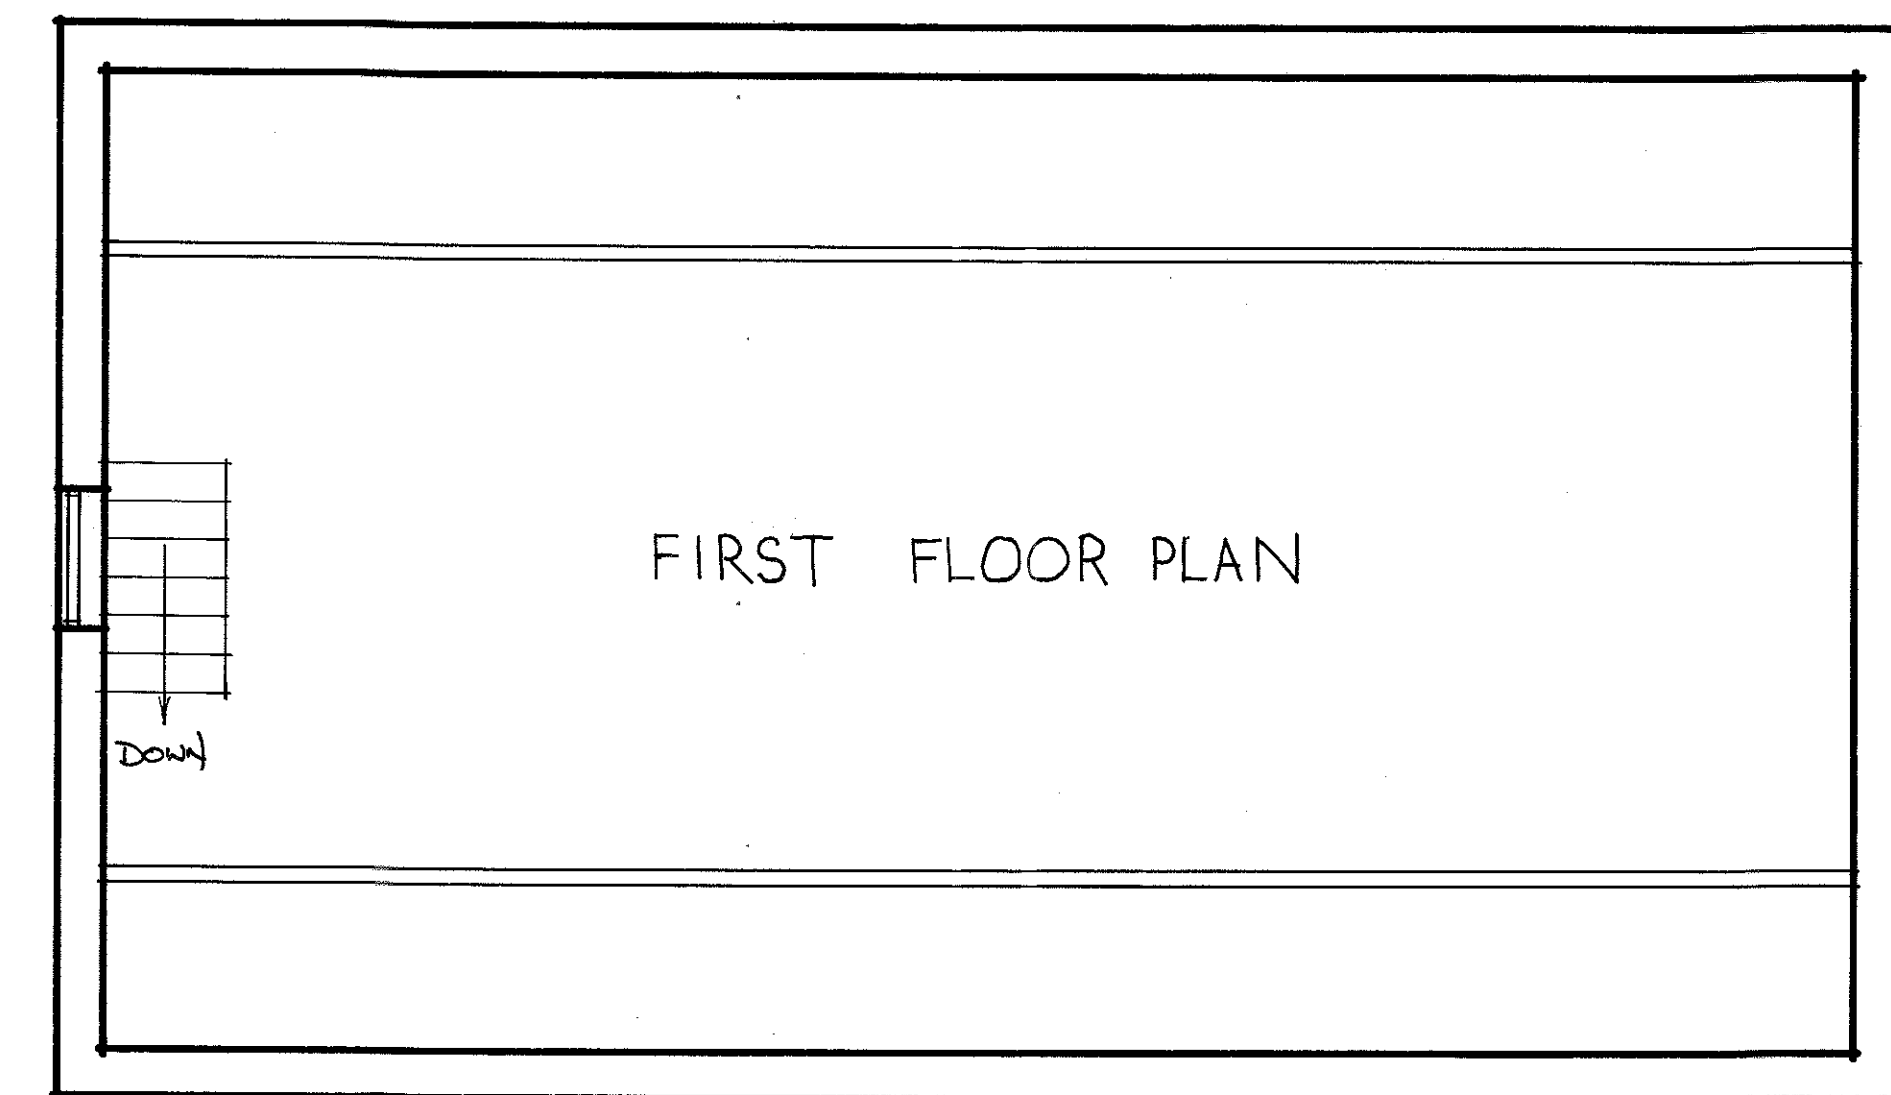


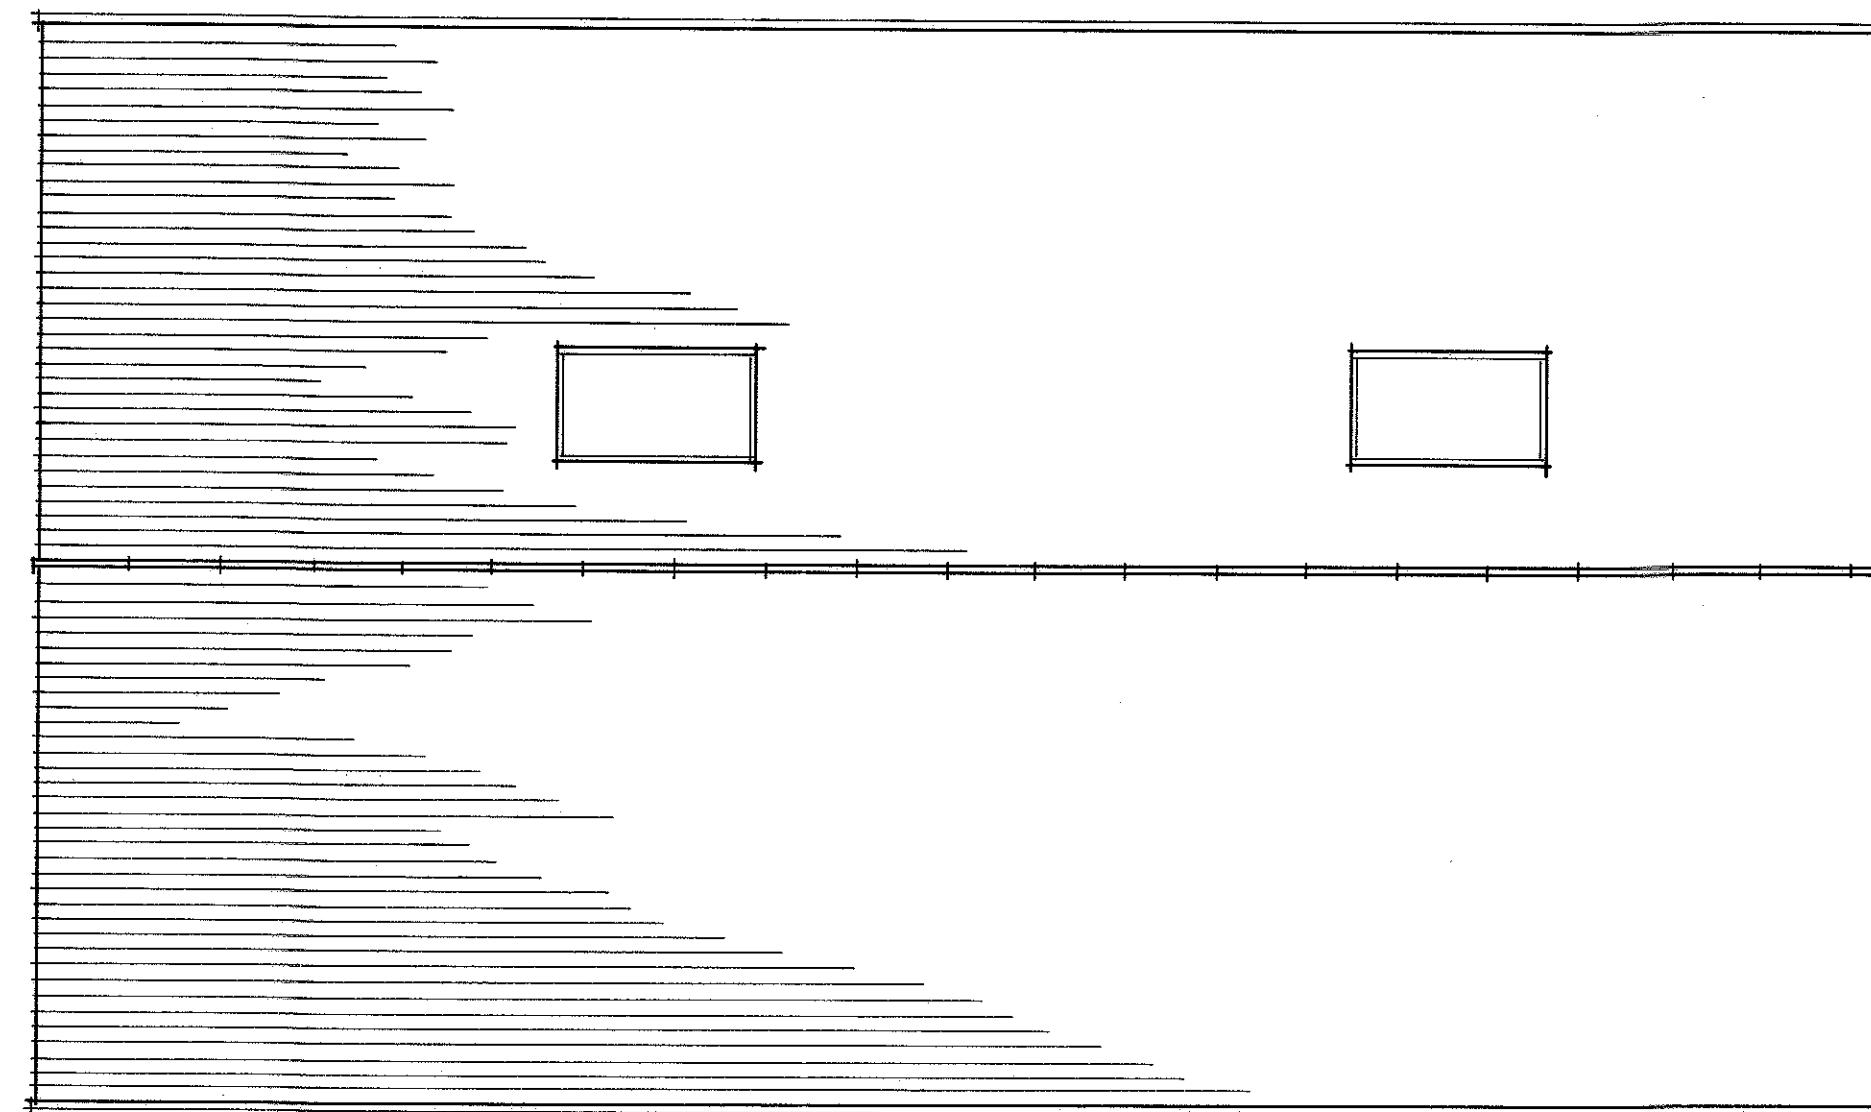

Philip Hodgson Bespoke Conservatories & Fine Joinery	
Fine Timber & Glass Buildings	
91-93 Loxley New Road, Malin Bridge, Sheffield S6 4NF	
Tele: (0114) 2855817 Fax: (0114) 2347200	
Email: info@philiphodgson.co.uk www.philiphodgson.co.uk	
Client:	MR, MRS R. LOW
Address:	HUTTHWAITE BANK FARM OLD MILL LANE TAVESGOLAND SHEFFIELD S35 7EG
Dwg. Title:	ROOF PLAN, FLOOR PLANS
Scale:	1:50
Page No.:	
Drawn By:	PA
Date:	30th August 2012
Revisions:	
Dwg. No.:	
This Drawing may not be reproduced in part or whole Copyright Philip Hodgson Fine Joinery 2011.	