




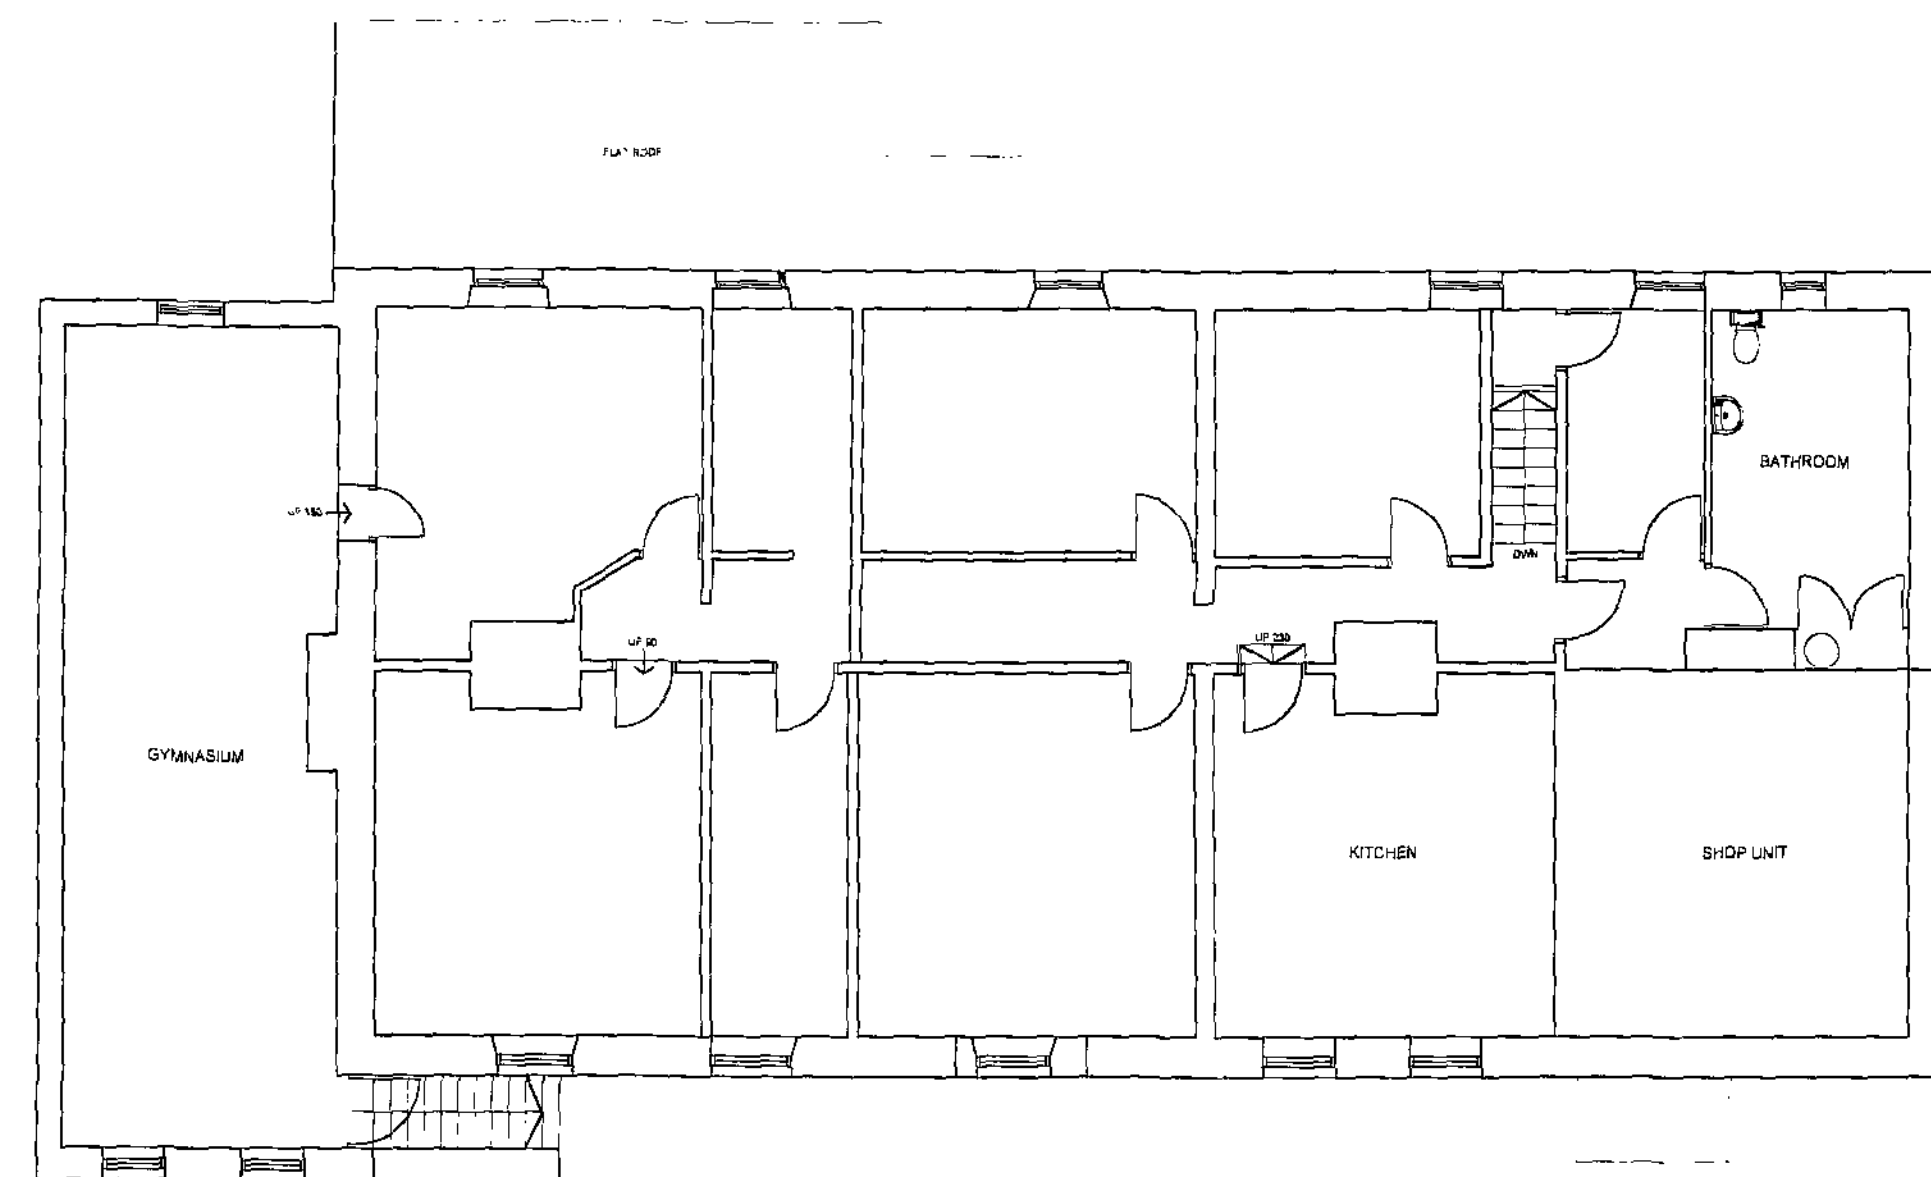


EXISTING FIRST FLOOR PLAN

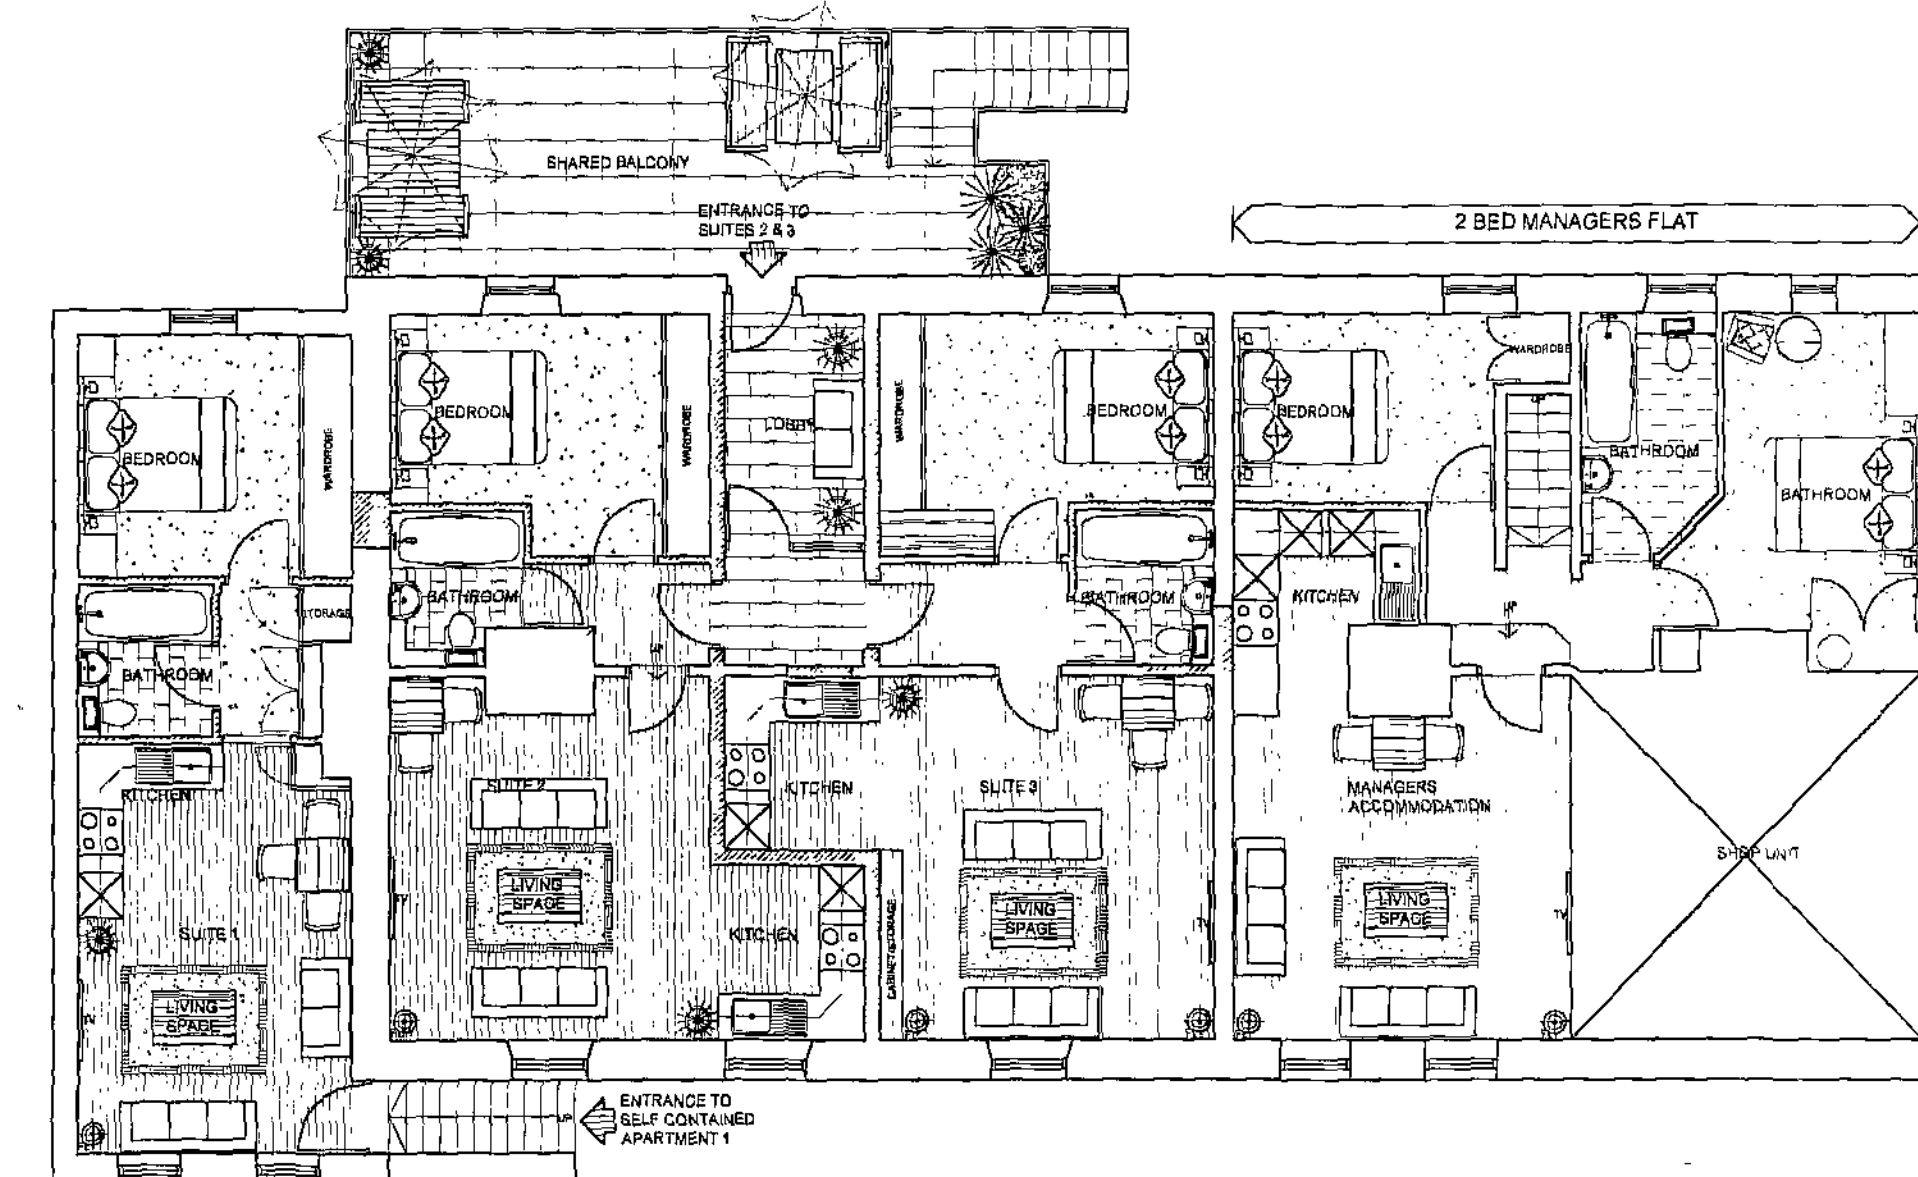

PROPOSED FIRST FLOOR PLAN

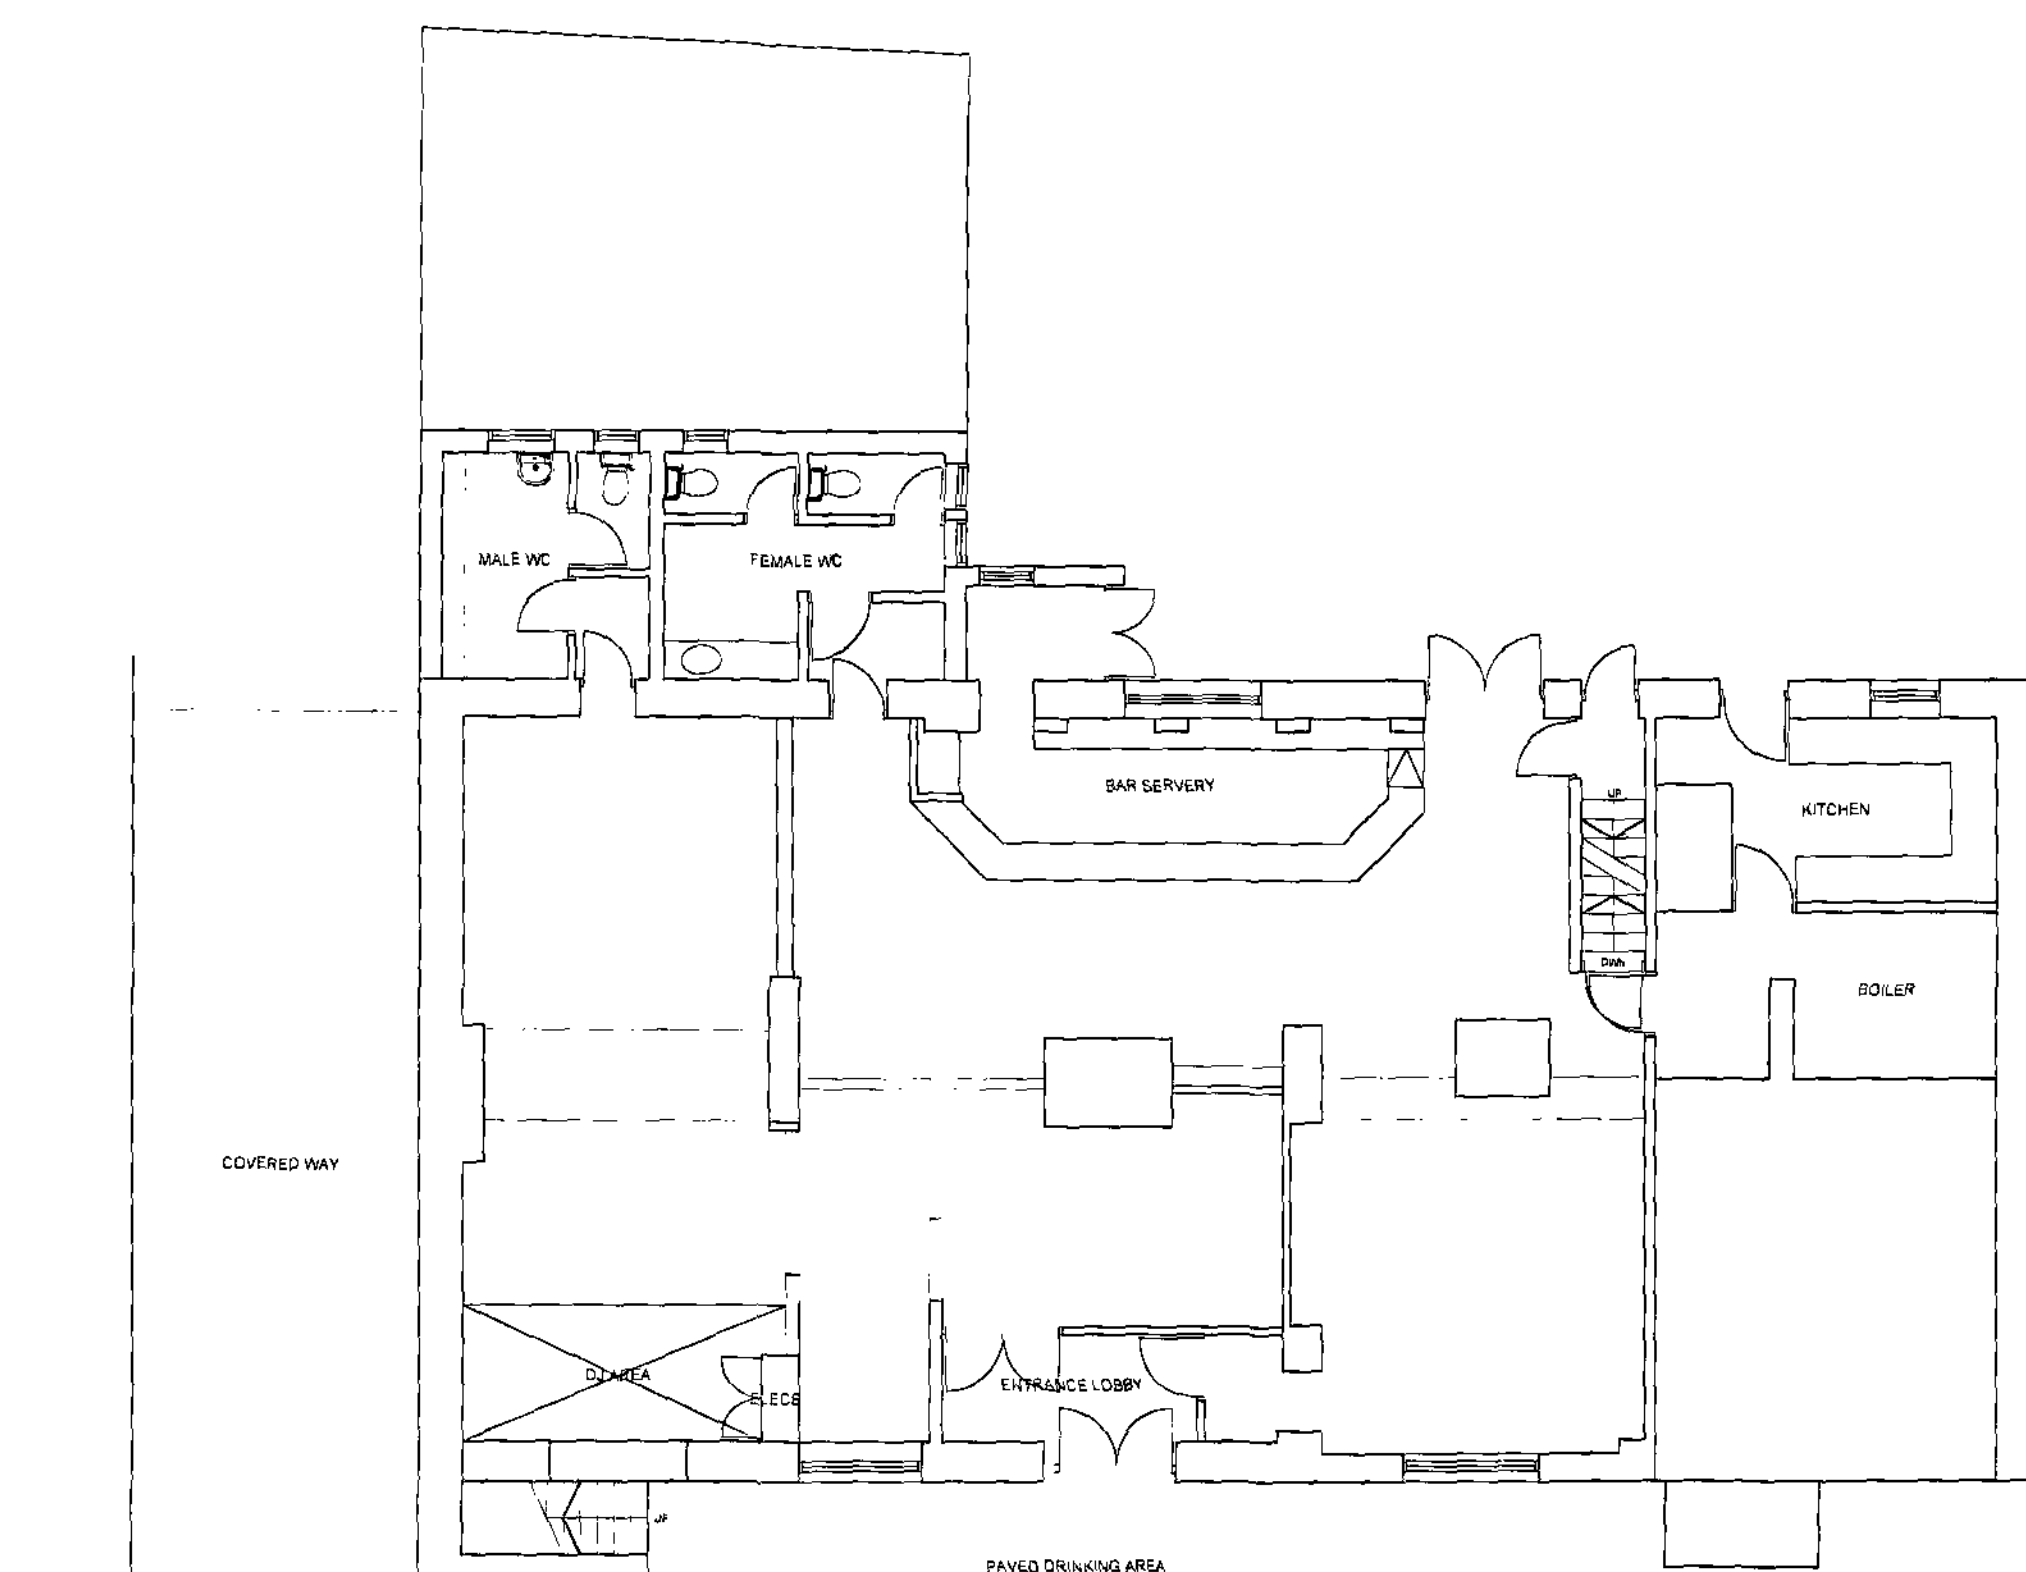

EXISTING GROUND FLOOR PLAN

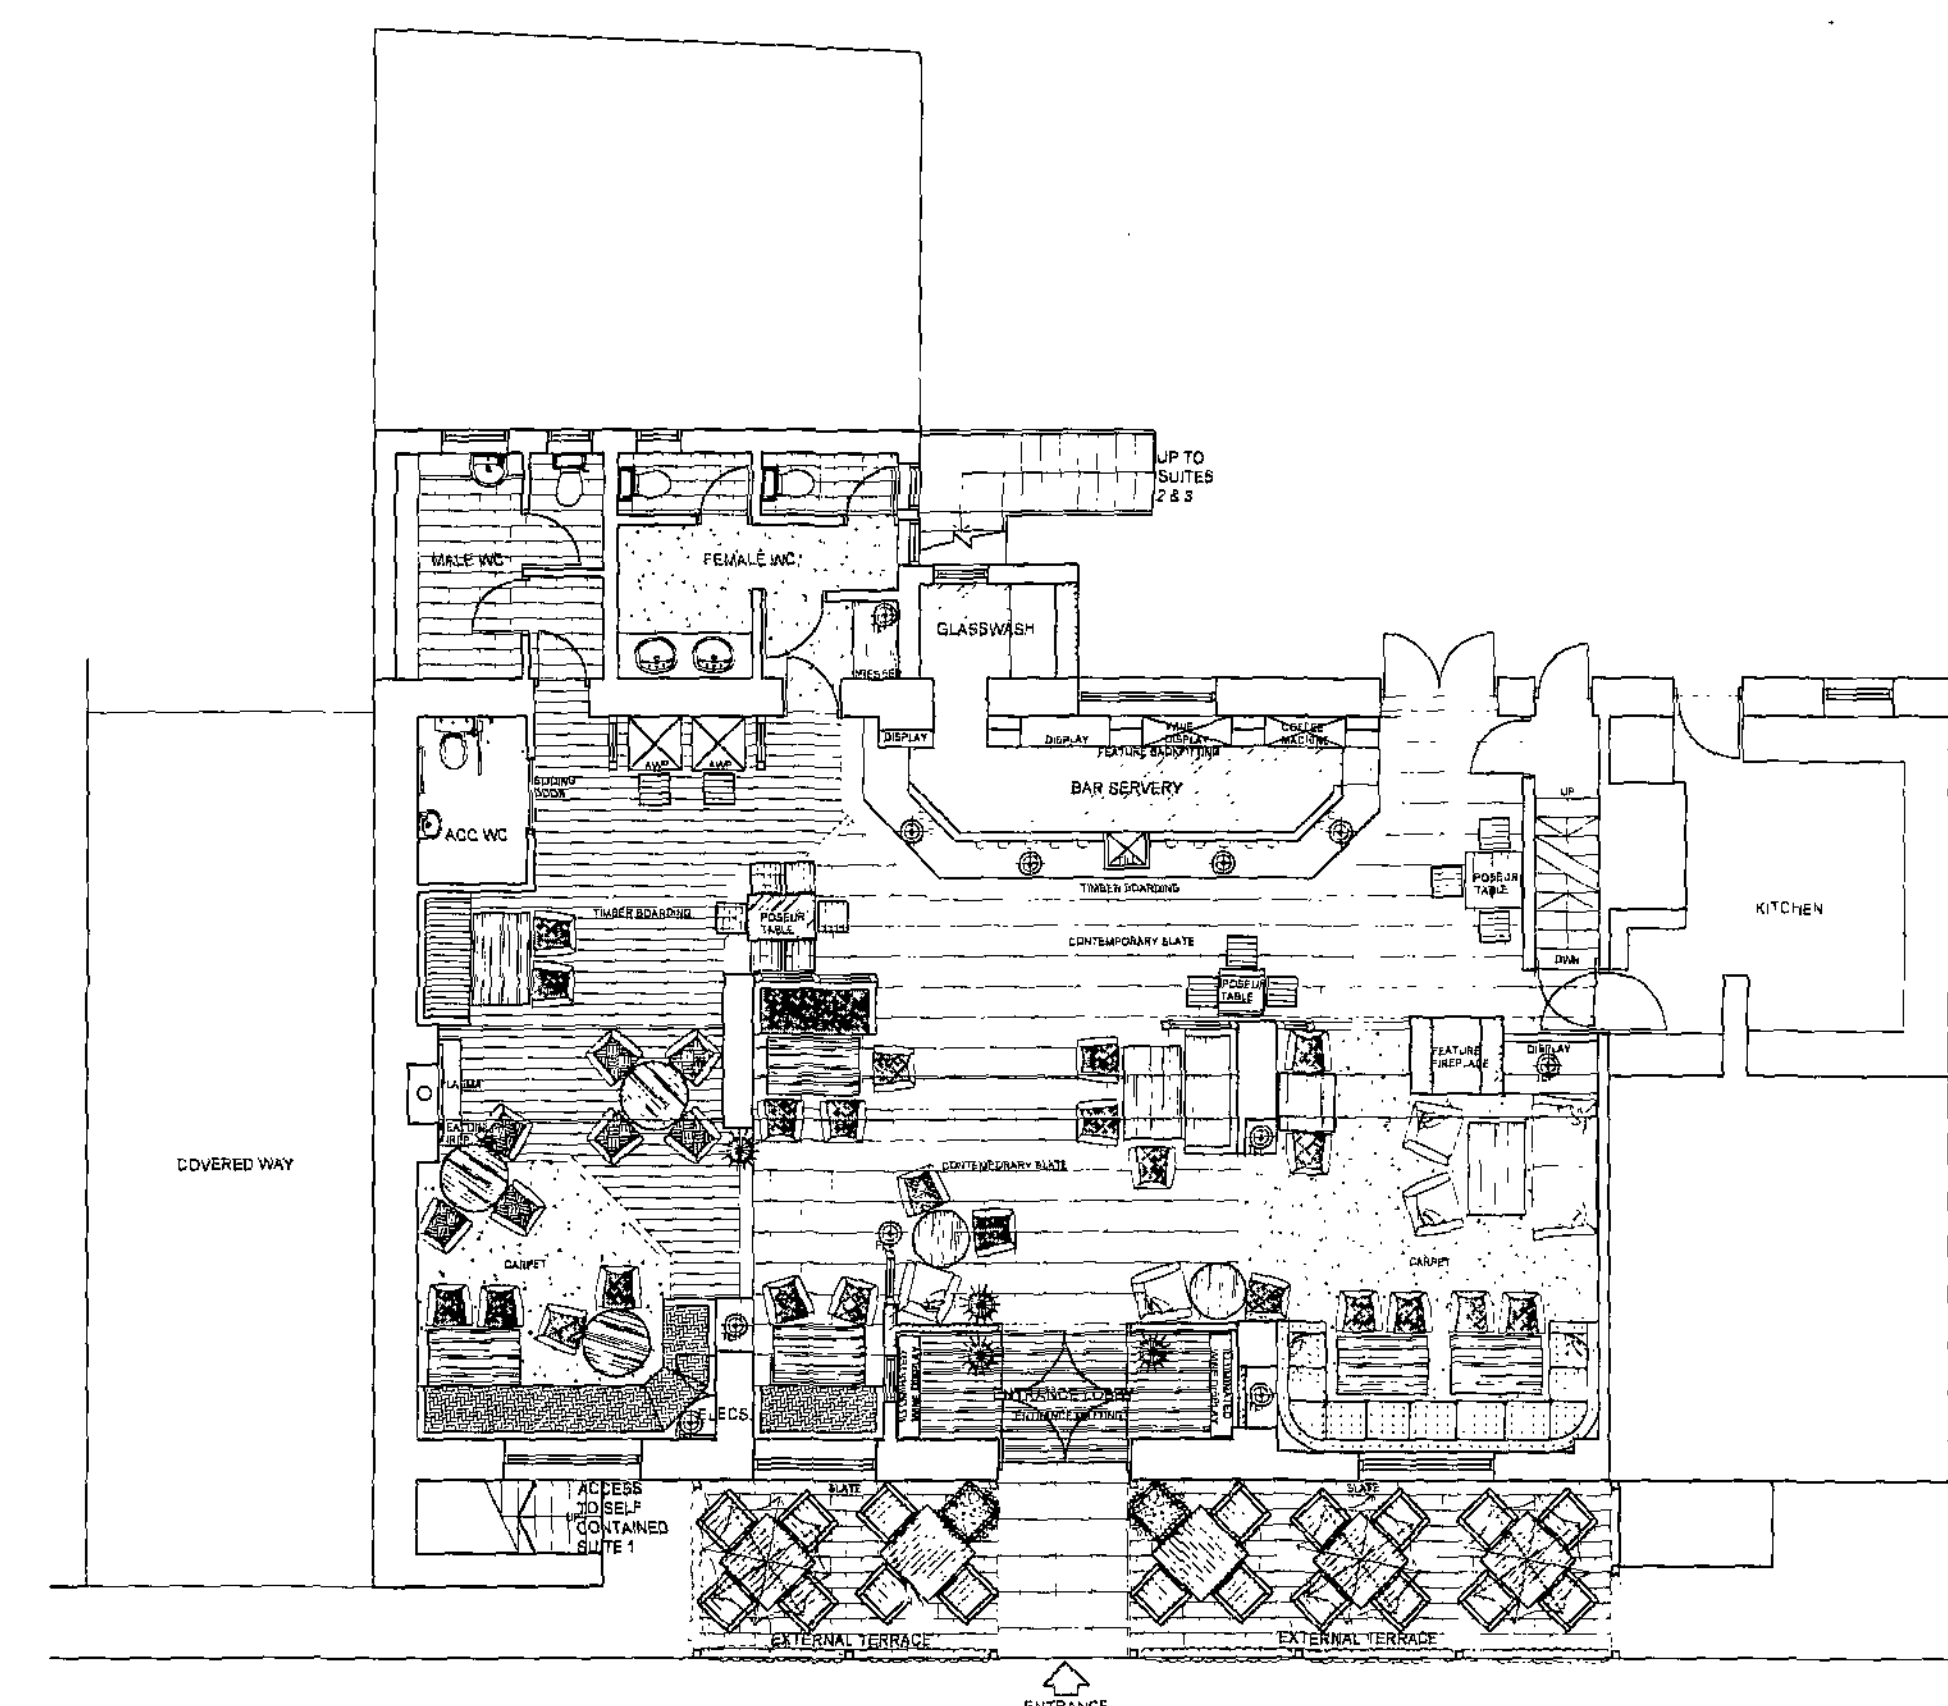

PROPOSED GROUND FLOOR PLAN


SUBJECT TO ALL LOCAL AUTHORITY APPROVALS AND FURTHER SITE SURVEY

jsd the jsdesign partnership
 architects surveyors and interior designers
 Unit 5, Peel House, Trauman Street, Shipley, Bradford, W. Yorks, BD8 3NA
 telephone: 01274 533022 fax: 01274 533101
 email: info@jsdesignpartnership.co.uk


client
ROBERT JANE
 address
 BAR 34
 34 - 36 SHEFFIELD ROAD
 HOYLAND COMMON
 BARNESLEY S74 0DQ

drawing title
**EXISTING AND PROPOSED GROUND
 AND FIRST FLOOR PLANS**


drawing no	rev	date	scale @ A1
7007 - 02		APR '10	1:100

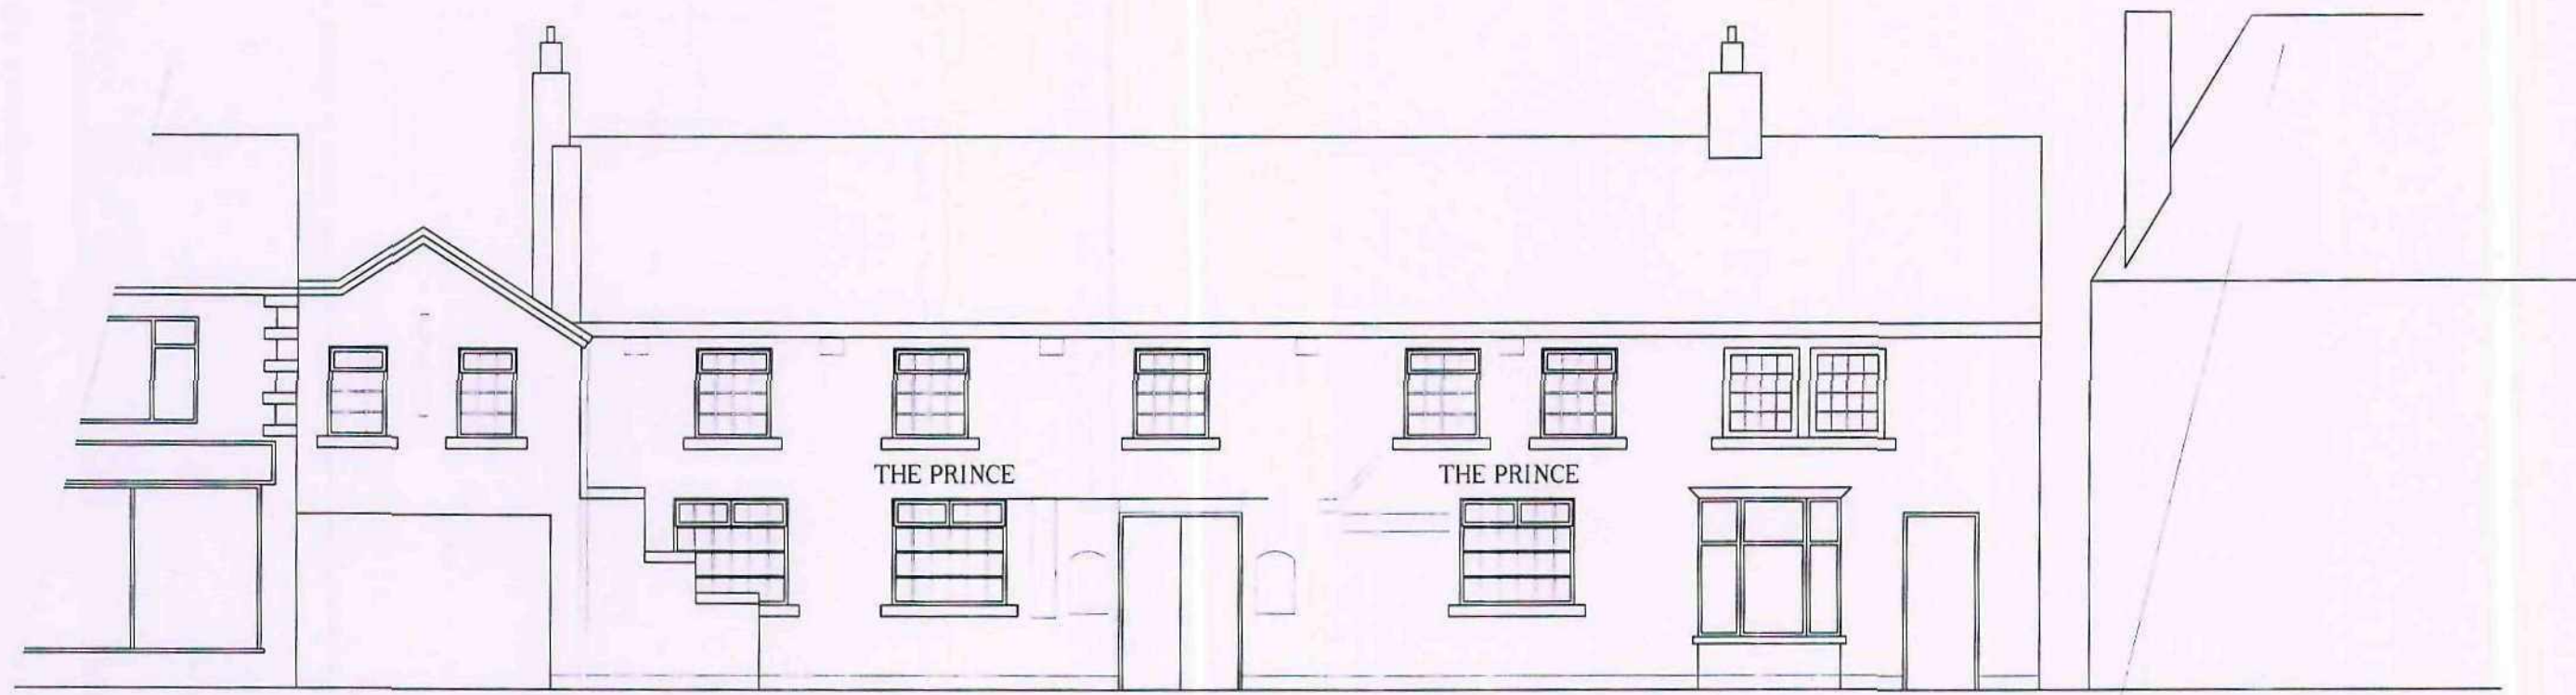


EXISTING FRONT ELEVATION, SCALE 1:100

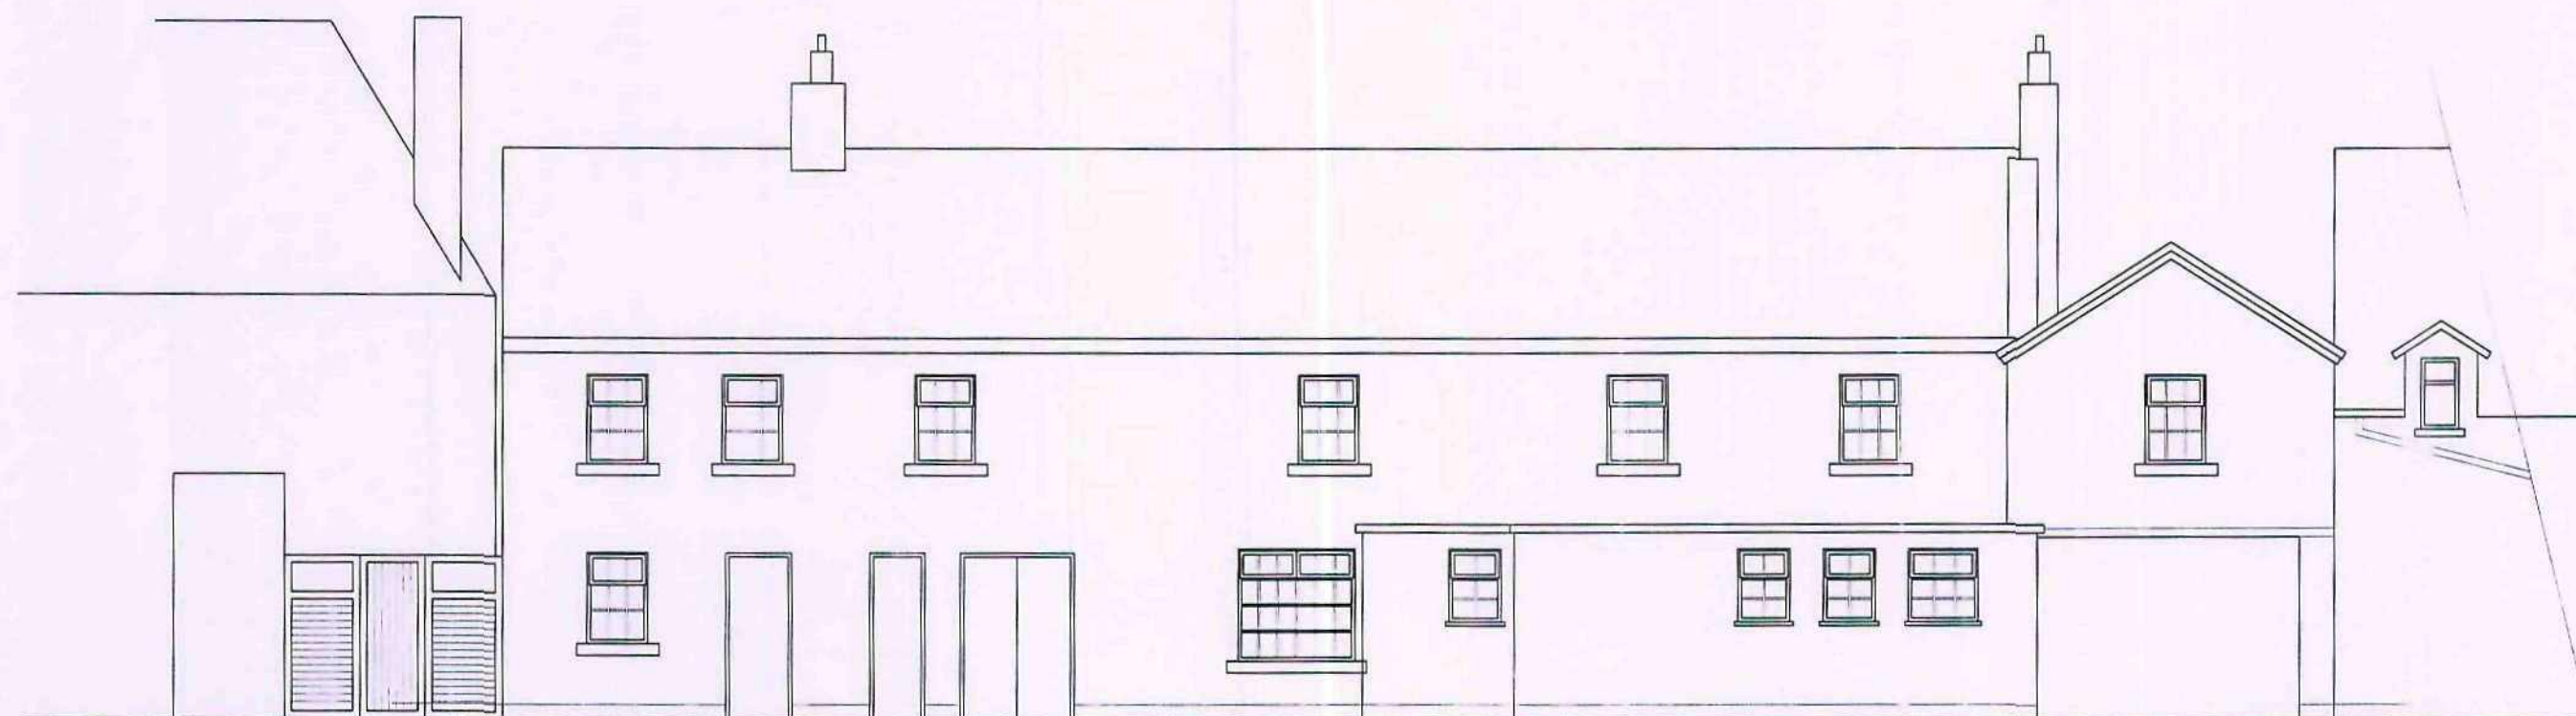


EXISTING REAR ELEVATION, SCALE 1:100

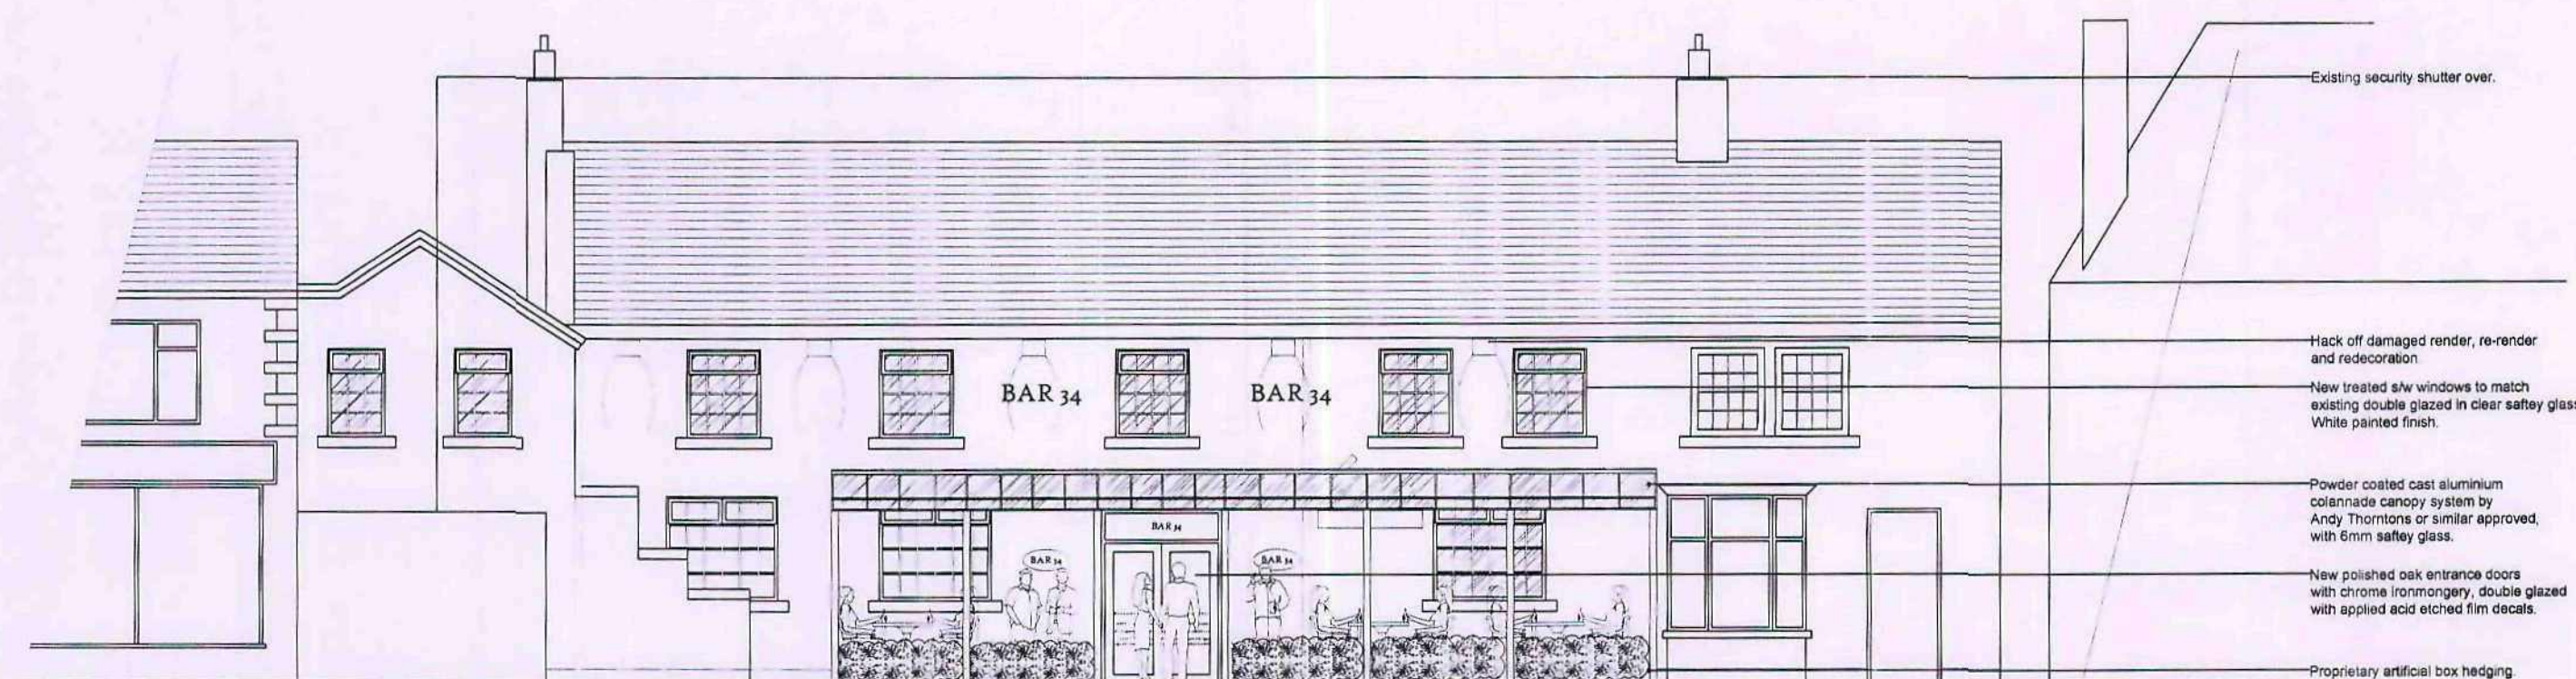


PROPOSED FRONT ELEVATION, SCALE 1:100

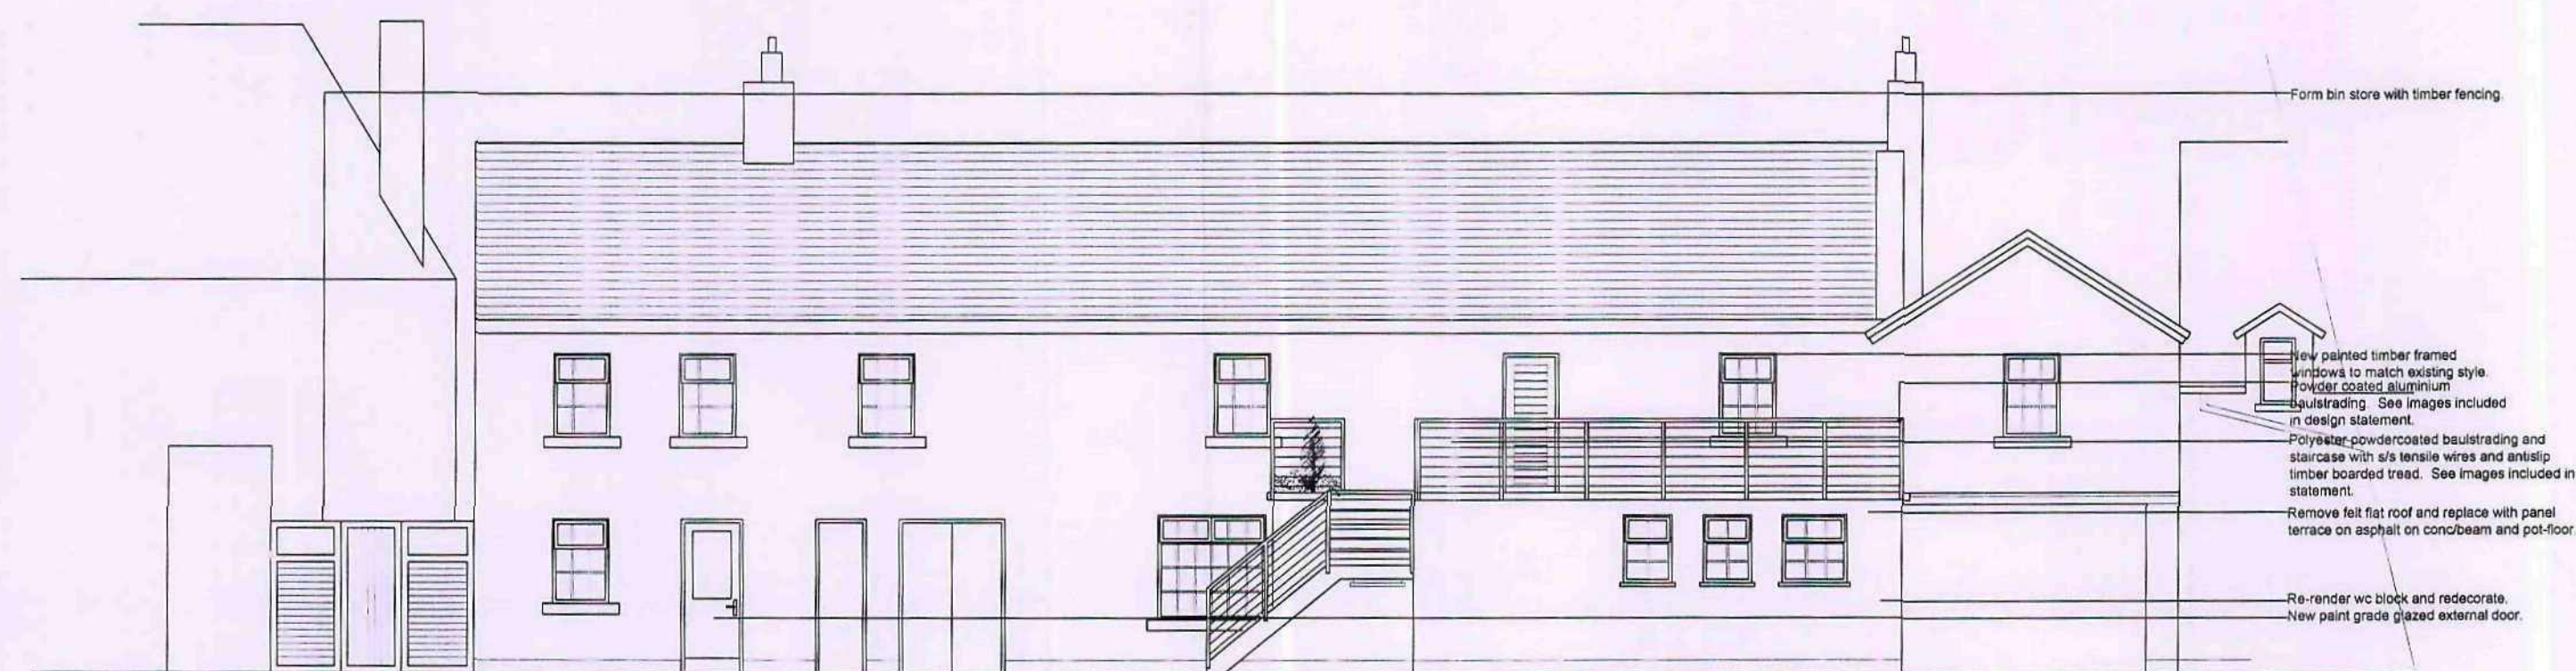

PROPOSED REAR ELEVATION, SCALE 1:100

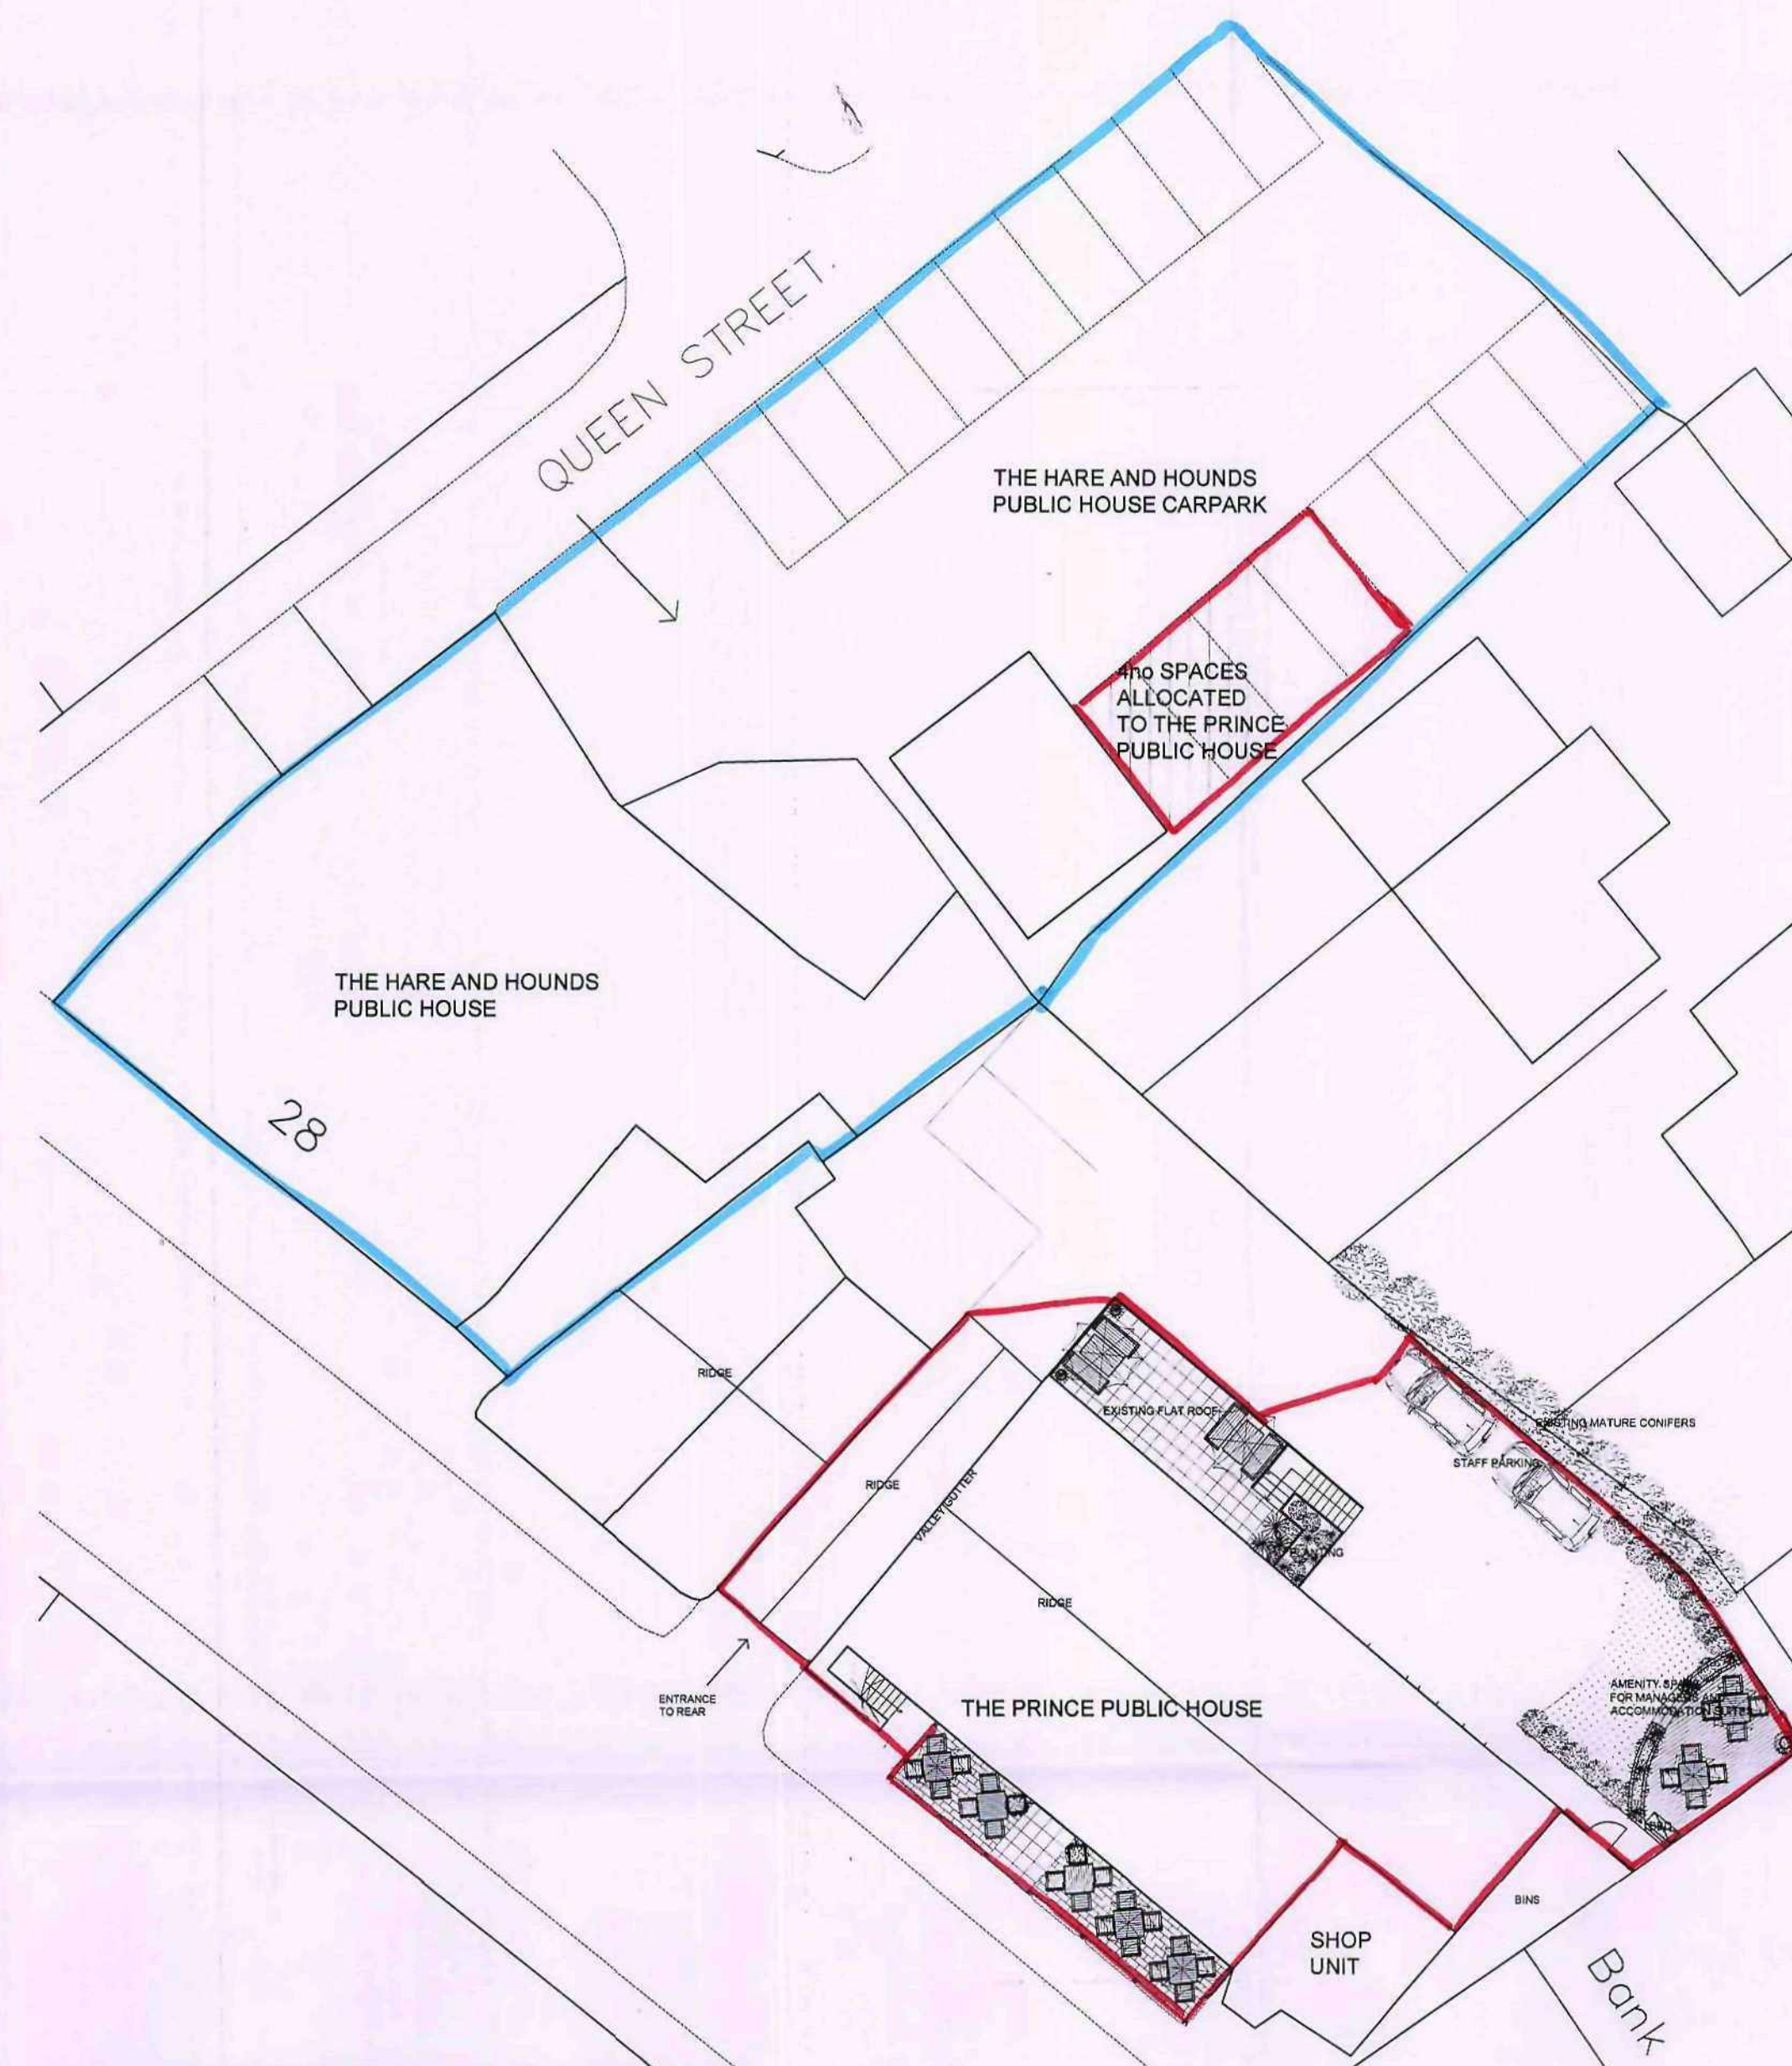


PROPOSED SITE PLAN, SCALE 1:200

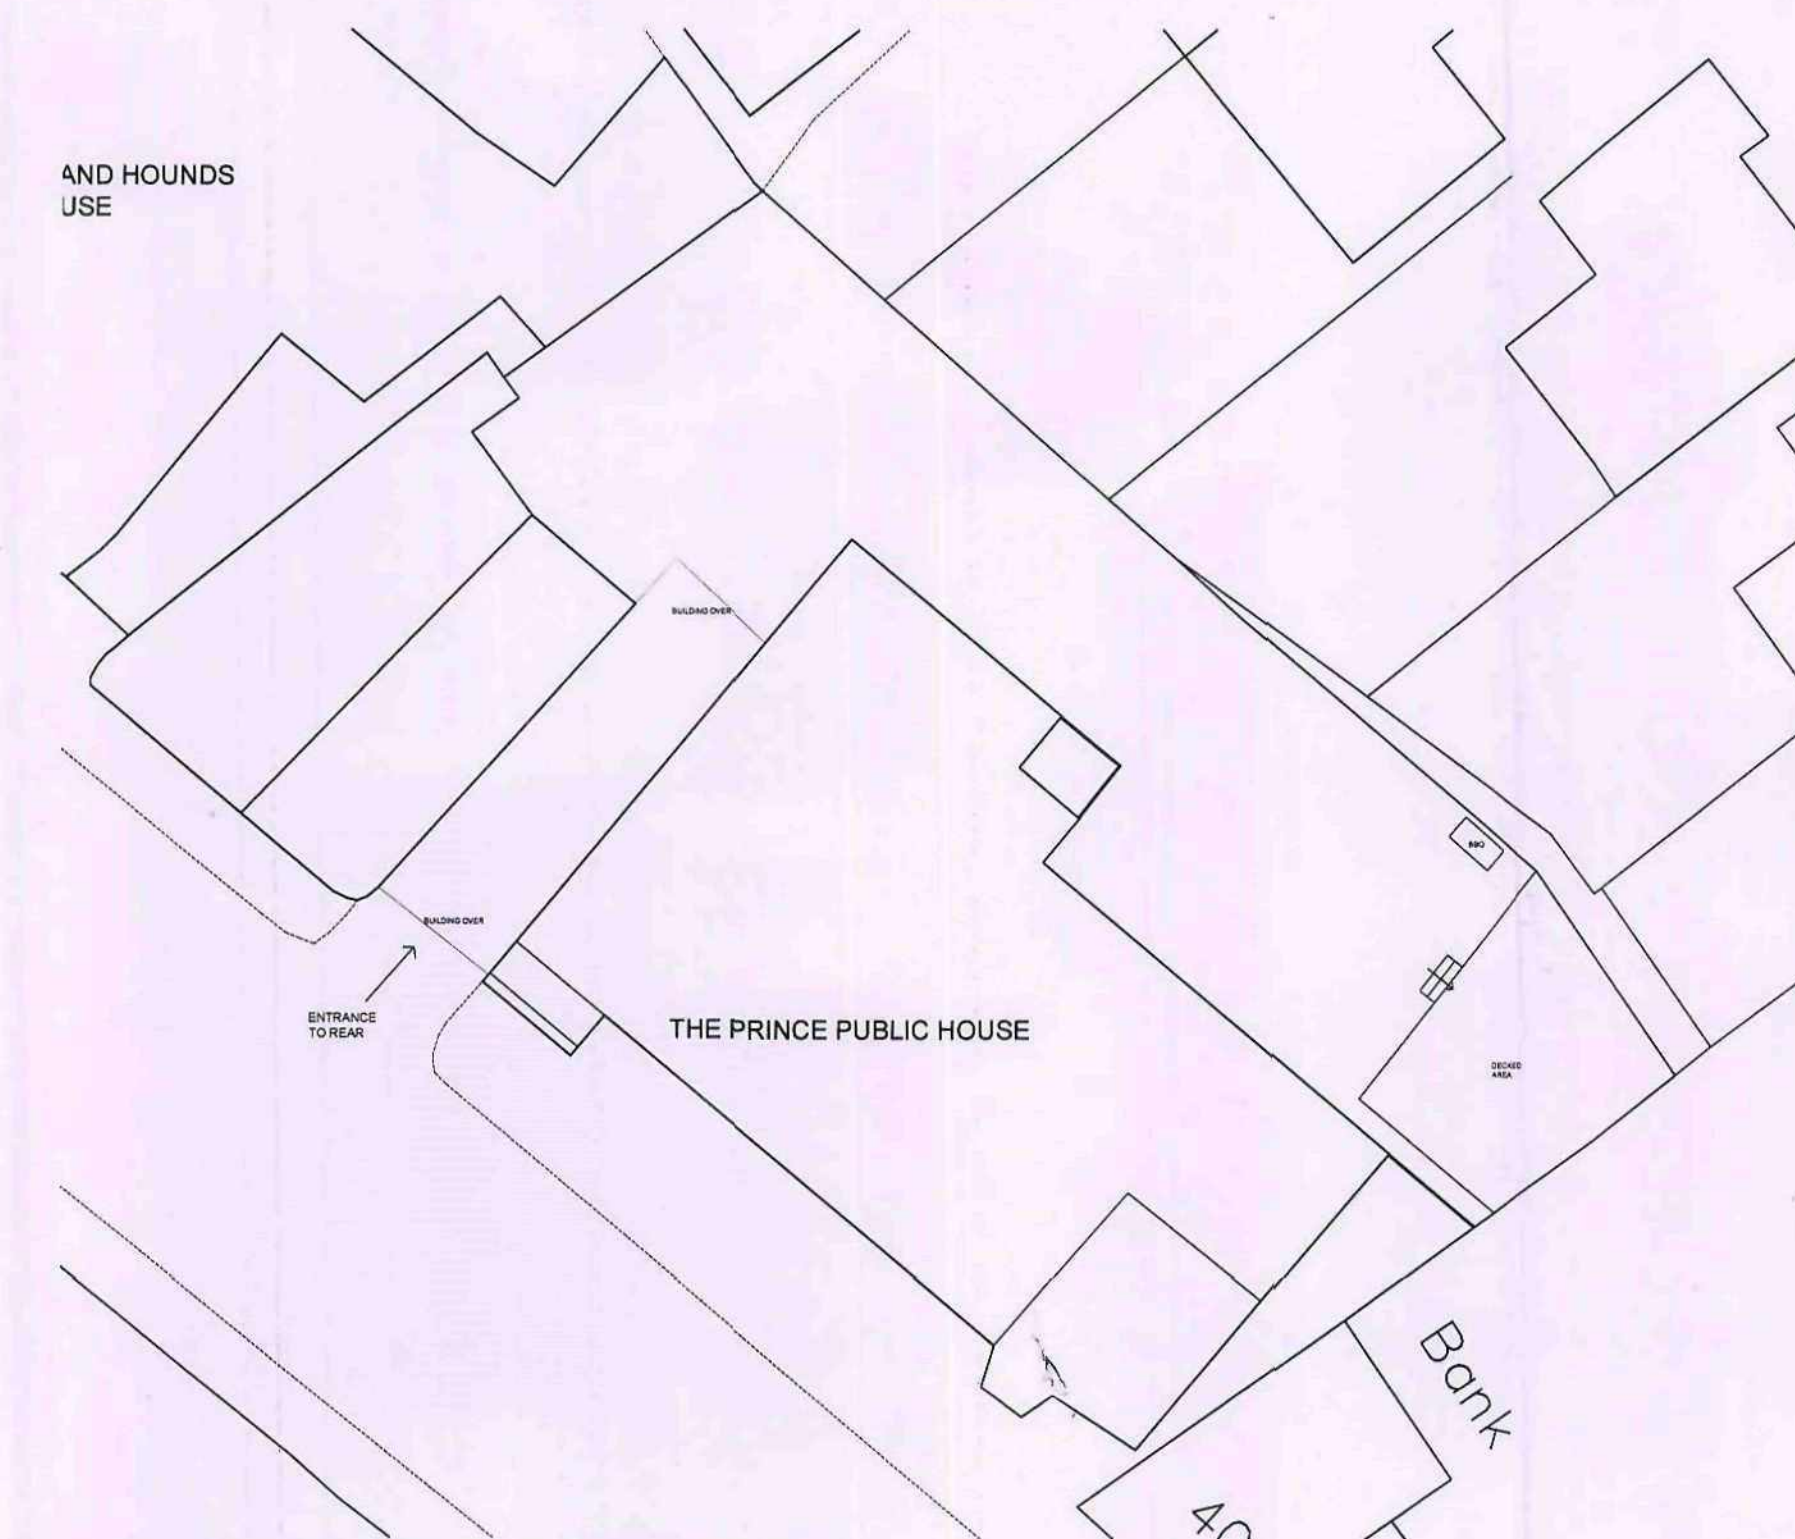

EXISTING SITE PLAN, SCALE 1:200

do not scale dimensions from this drawing. if in doubt refer to js design
this drawing remains the copyright of the js design partnership alone
all materials specified must be used in accordance with the
manufacturers recommendations and all relevant current codes of practice

rev date note

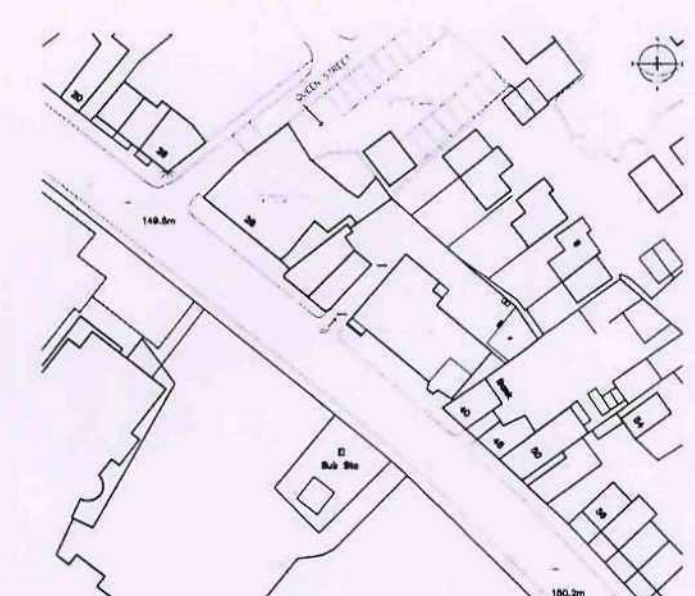

LOCATION PLAN, SCALE 1:1250



SUBJECT TO ALL LOCAL AUTHORITY APPROVALS AND FURTHER SITE SURVEY

jsd the jsdesign partnership
architects surveyors and interior designers
Unit 5, Peel House, Taunton Street, Shipley, Bradford, W. Yorks, BD18 3NA,
telephone: 01274 533022 facsimile: 01274 533101
email: info@jsdesignpartnership.co.uk

client
ROBERT JANE

project & address
BAR 34
34 - 36 SHEFFIELD ROAD
HOYLAND COMMON
BARNLEY S74 0DQ

drawing title
**EXISTING AND PROPOSED
SITE PLANS / ELEVATIONS**

date APR '10	drawing no 7007 - 02	Scale @ A1 1:100
-----------------	-------------------------	---------------------