



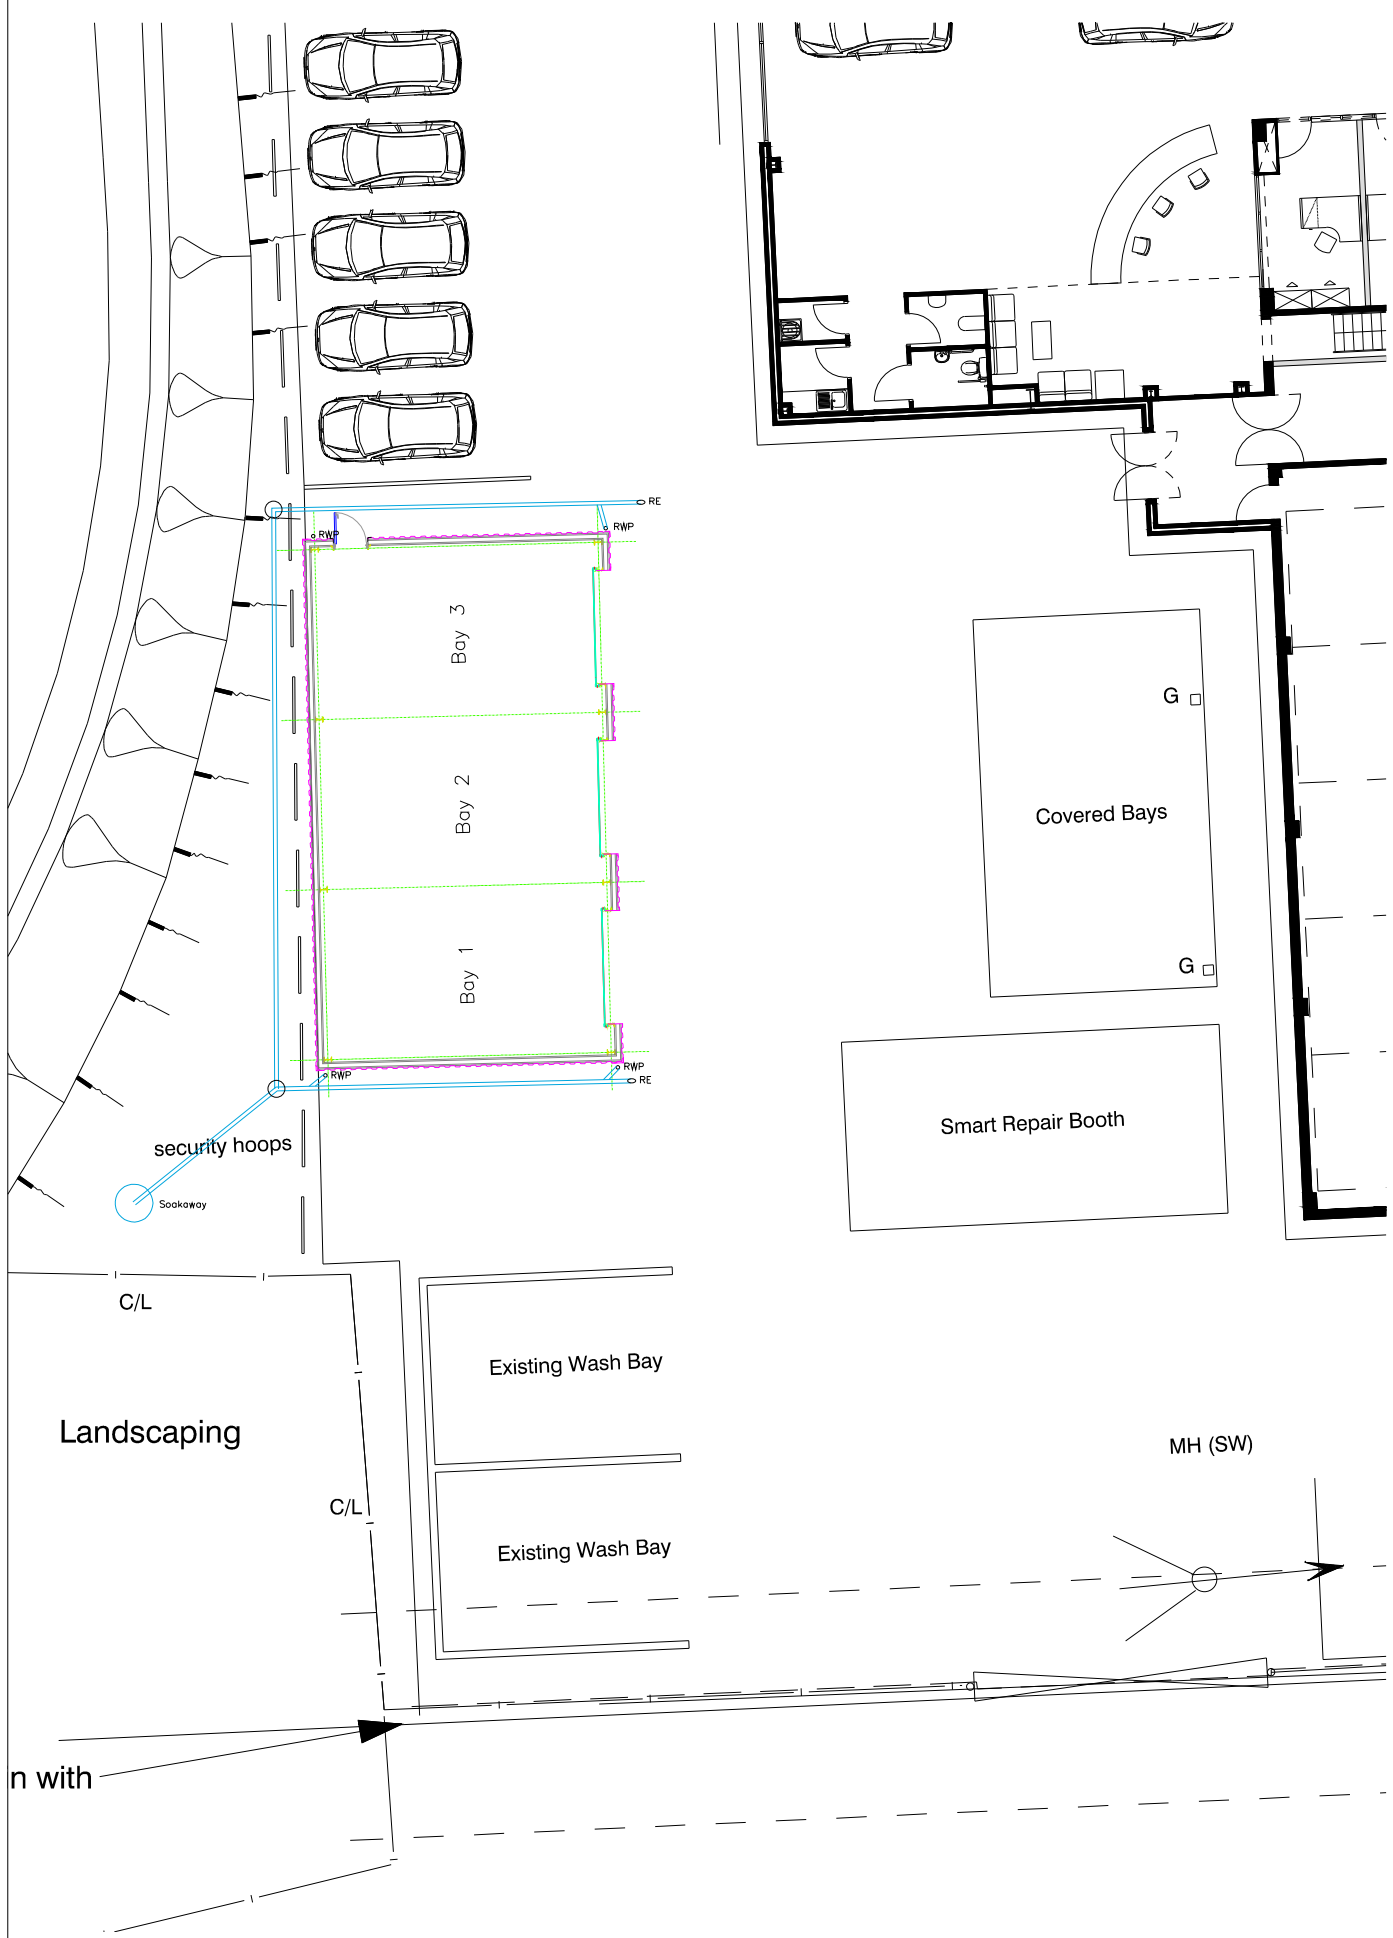

Proposed Site Plan (Part) 1:200@A2

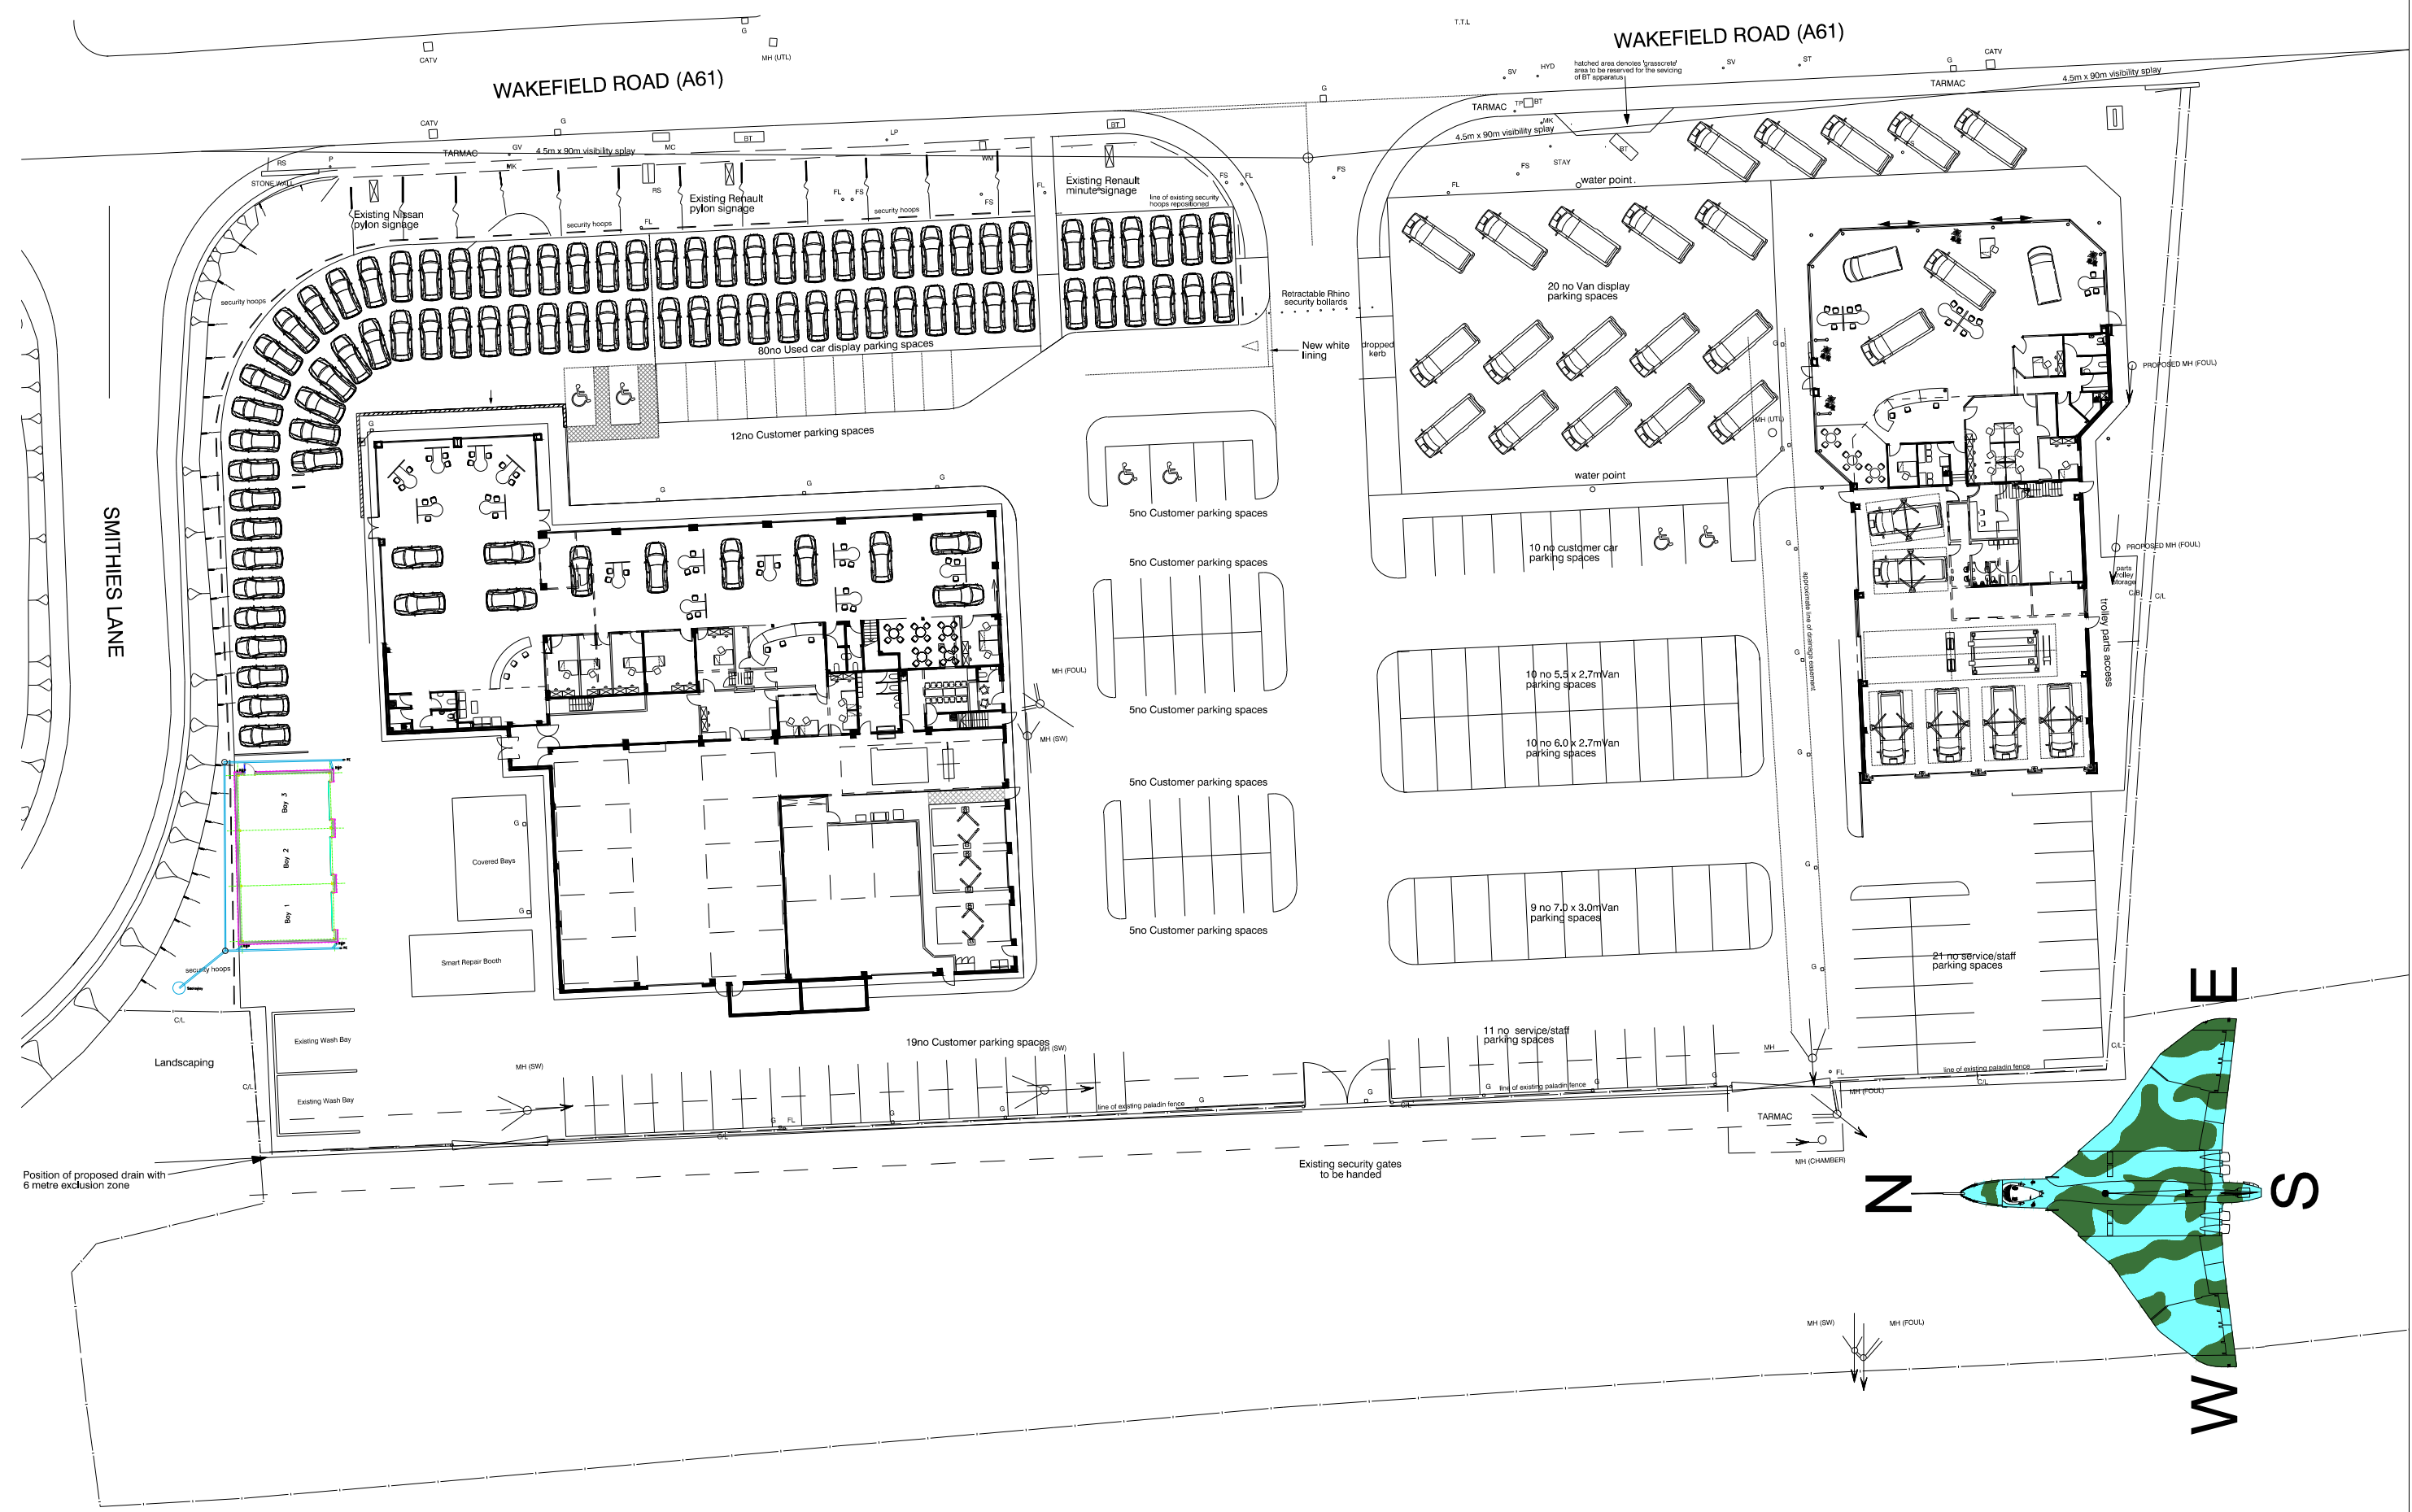

Overall Site Plan 1:500@A2

KENNEDY
DESIGN LTD.

CAVANGROVE HOUSE
153 DONCASTER ROAD
GOLDTHORPE
ROTHERHAM
SOUTH YORKSHIRE
S63 9JA
TEL - 01709 896393
FAX - 01709 891334
E-MAIL - info@kdesignuk.com
www.kdesignuk.com

CLIENT:	TrustFord Barnsley Transit Centre
PROJECT:	Proposed Dry Valet Building Transit Centre Wakefield Road Barnsley S71 3FW
TITLE:	Proposed Site Plan
SCALE:	1:500@A2
JOB NUMBER:	W20-01
DATE:	Jan 2023
STATUS:	REV: —
DRAWN BY:	