




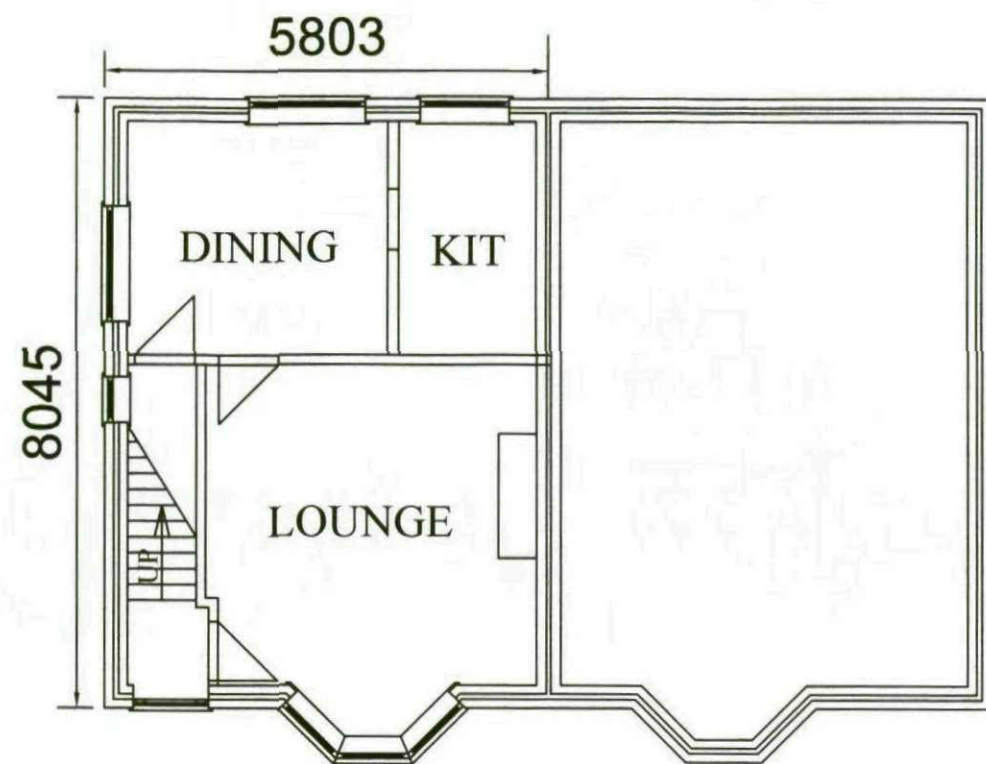


EXISTING GROUND FLOOR

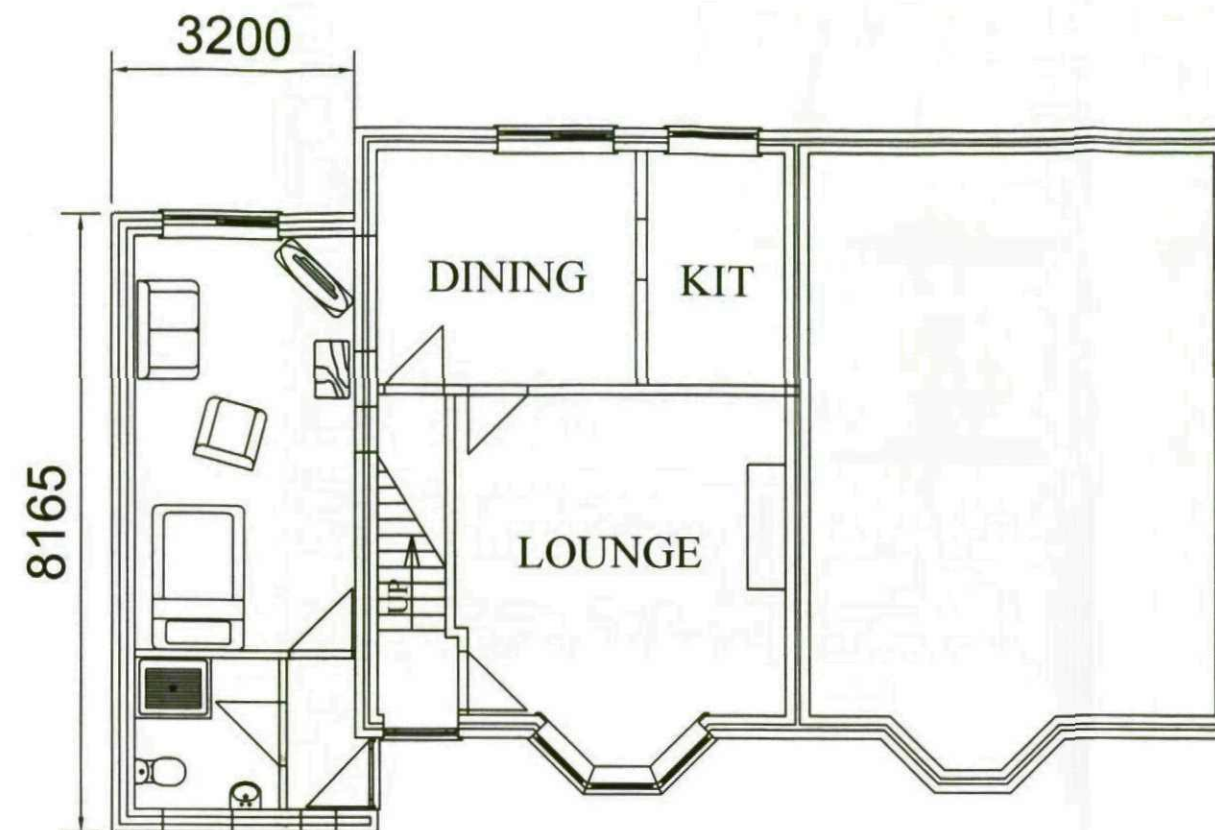

PROPOSED NEW GROUND FLOOR

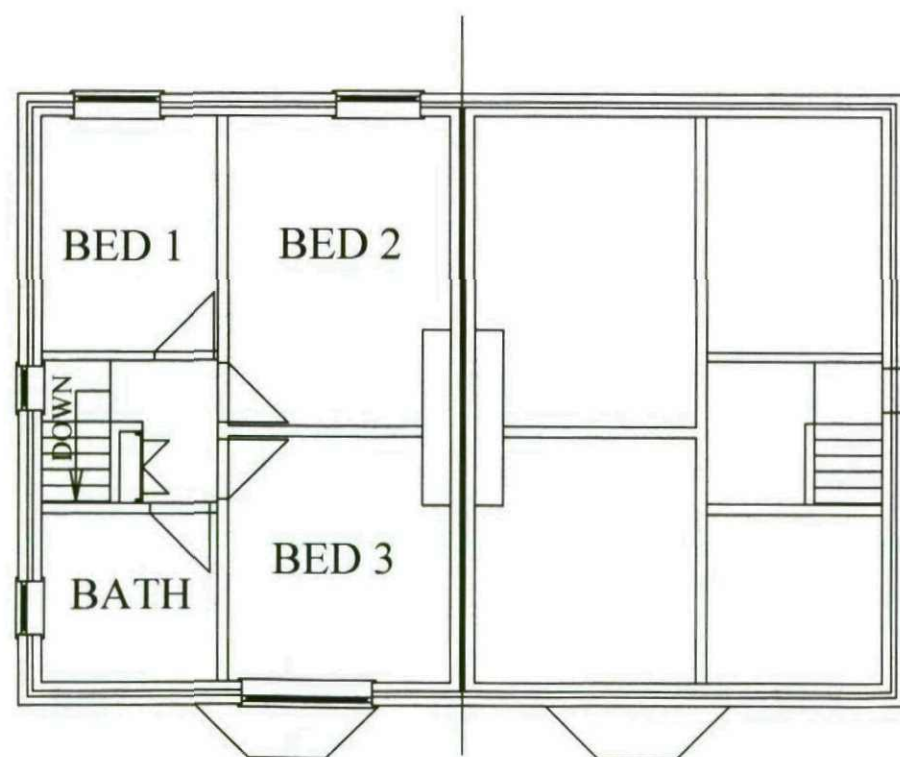


EXISTING FIRST FLOOR

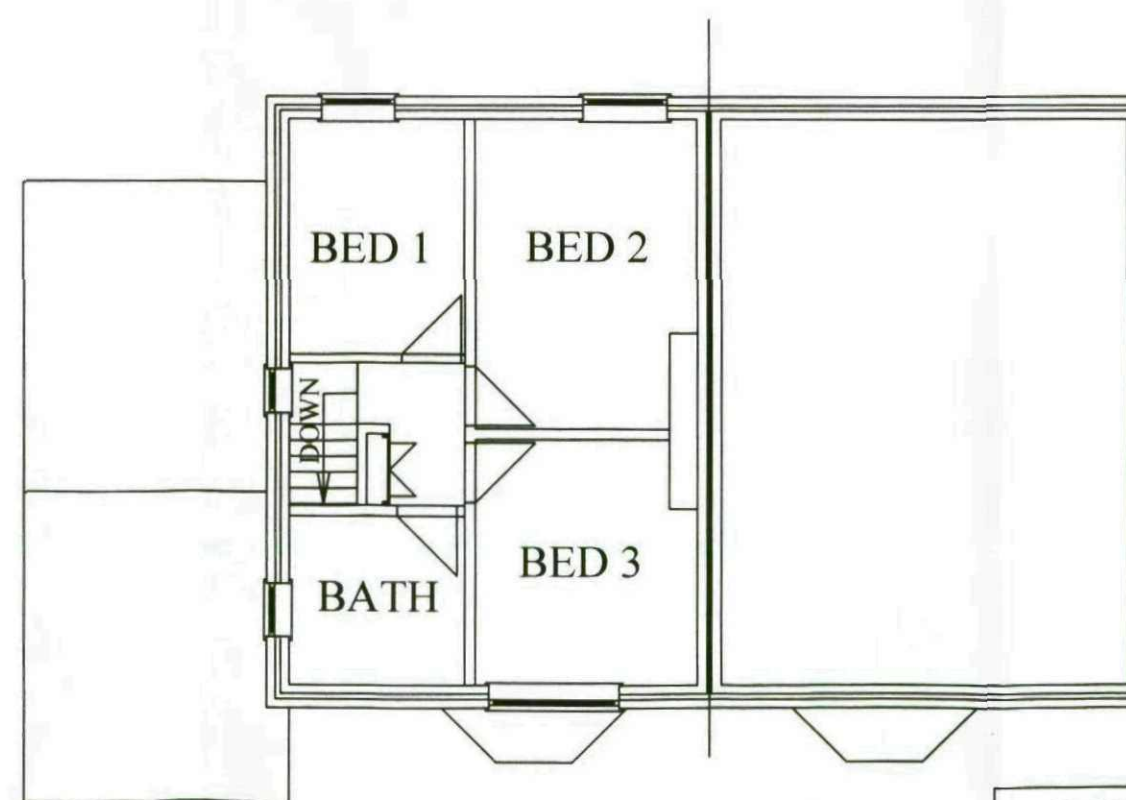


PROPOSED NEW FIRST FLOOR

PROPOSED SINGLE STOREY EXTENSION	
CLIENT : Mr. S. DARBY	DATE 05/07/2011
DRAWING No. SD 01	11, WENTWORTH ROAD,
PLAN LAYOUTS	DARTON,
SCALE 1:100 @ A3	BARNLEY
	S. YORKS. S75 5LB

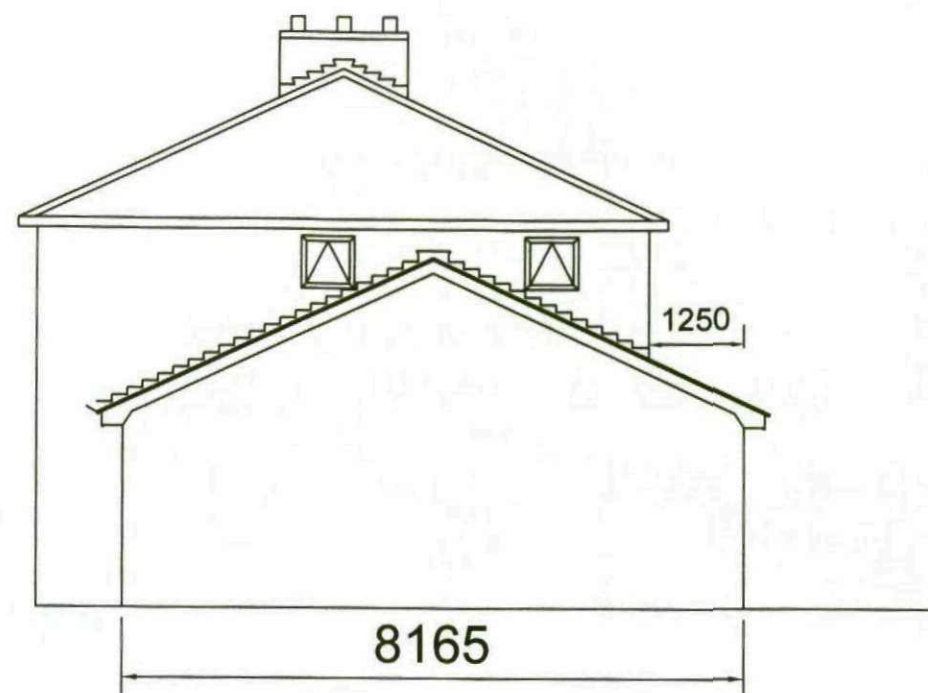


PROPOSED END ELEVATION

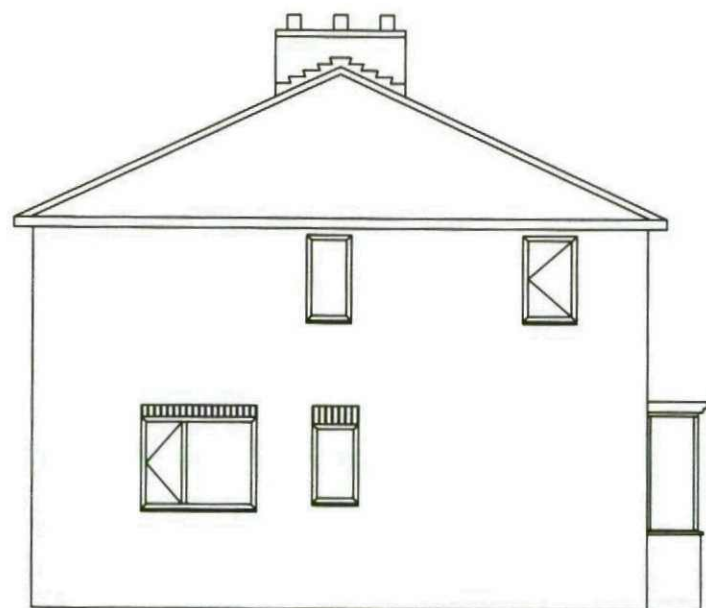

EXISTING END ELEVATION


SCALE 1 : 100 @ A3

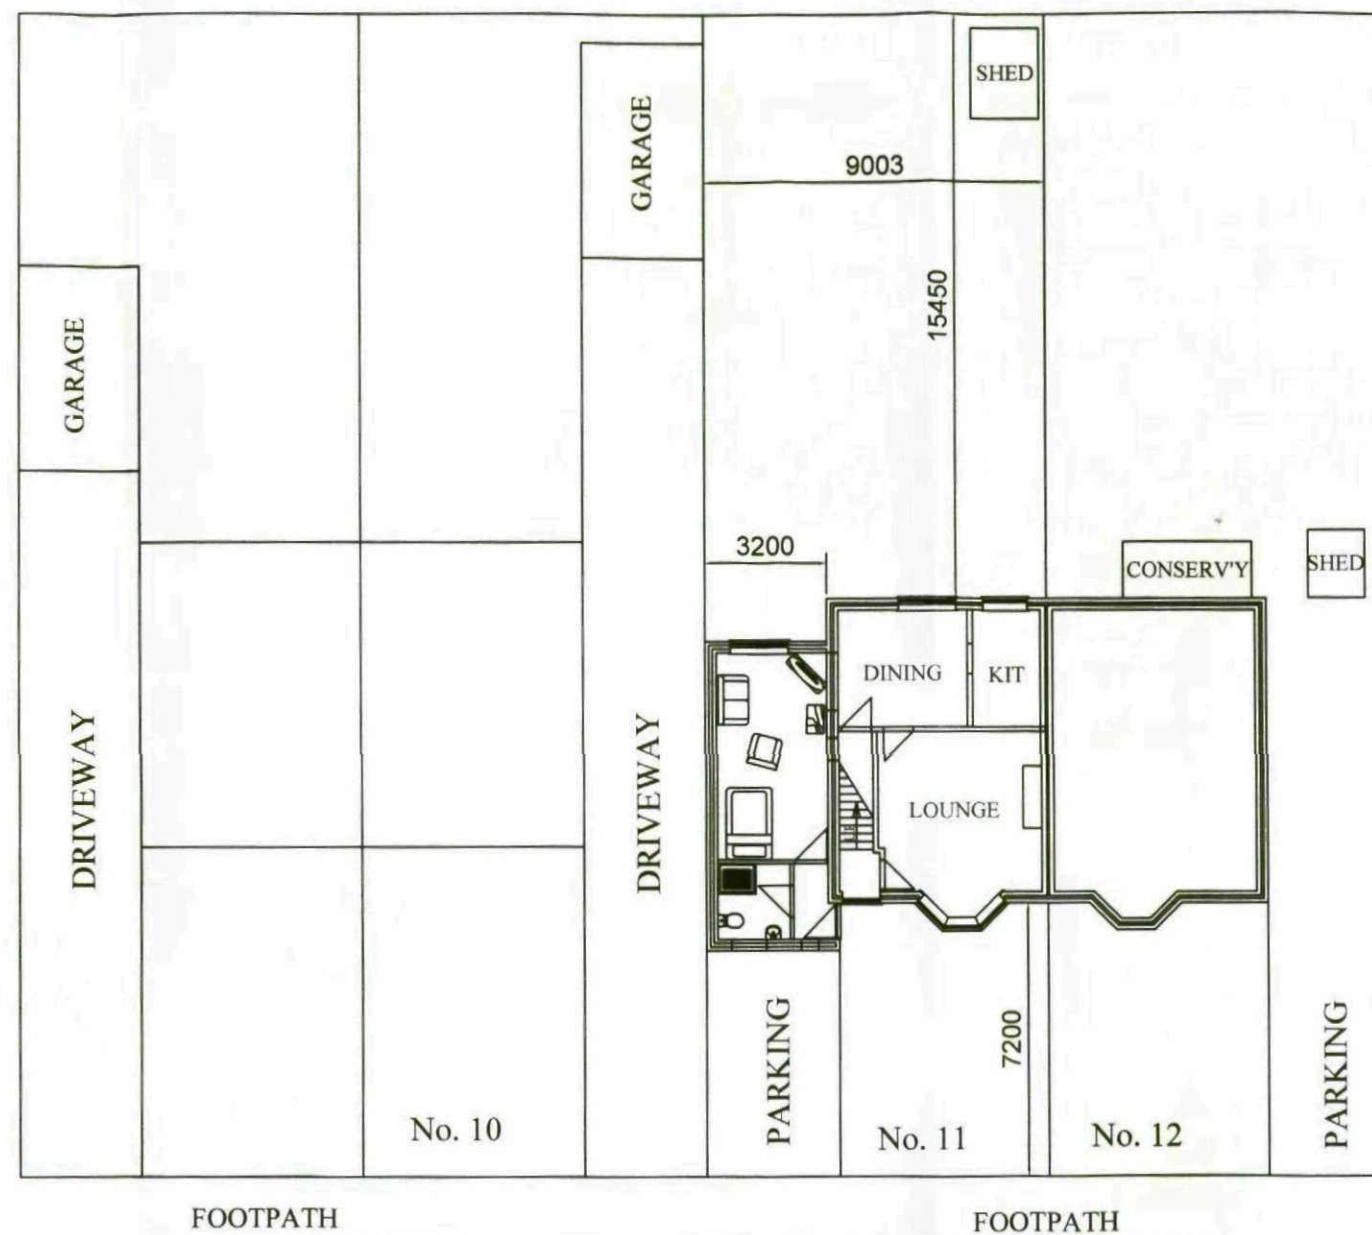

WENTWORTH ROAD

SITE PLAN SCALE 1 : 200 @ A3


PROPOSED SINGLE STOREY EXTENSION	
CLIENT : Mr. S. DARBY	DATE 05/07/2011
DRAWING No. SD 03	11, WENTWORTH ROAD
ELEVATIONS - SITE PLAN	DARTON,
SCALE 1:100 @ A3 &	BARNSELEY
1: 200 @ A3	S. YORKS. S75 5LB

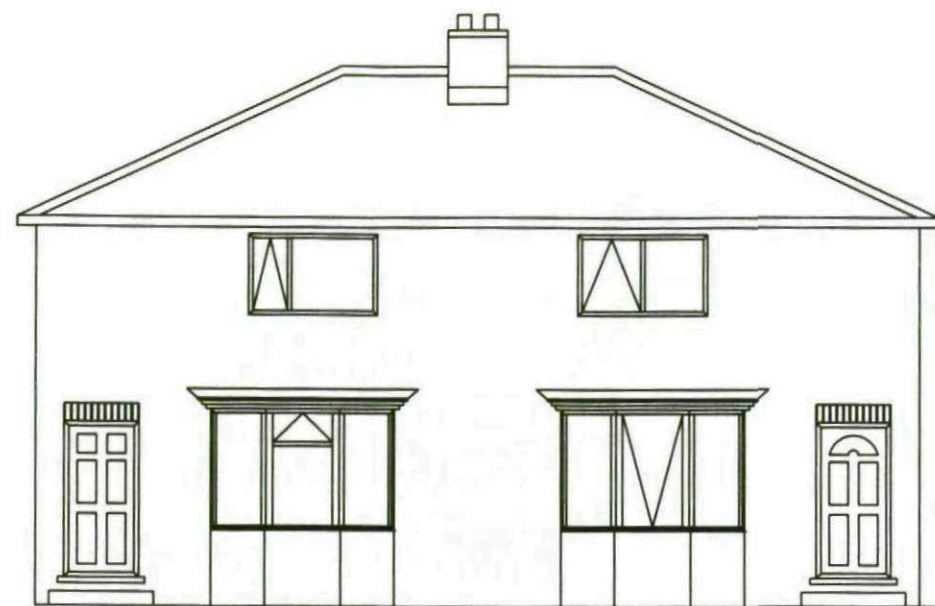

EXISTING FRONT ELEVATION



PROPOSED FRONT ELEVATION

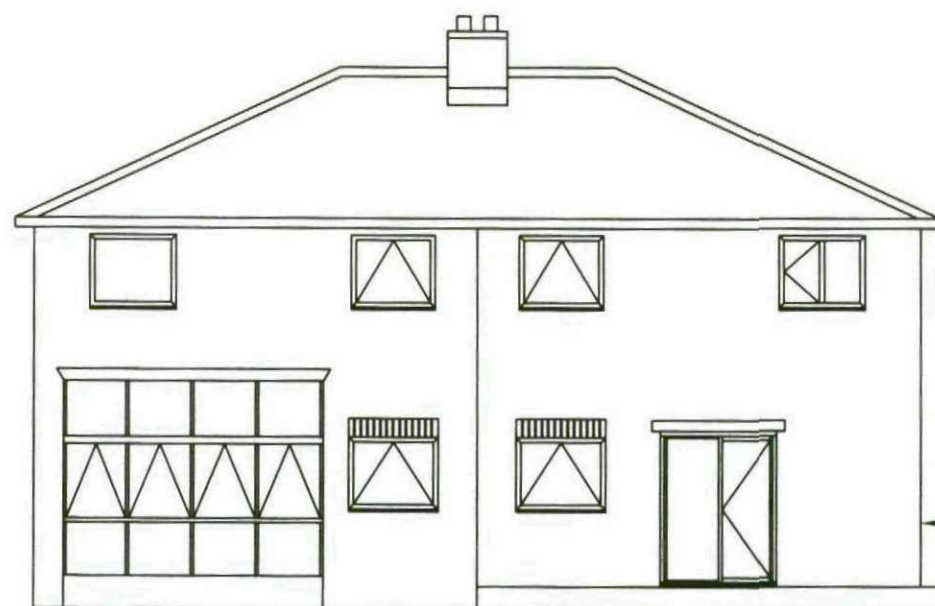

EXISTING REAR ELEVATION



PROPOSED REAR ELEVATION

PROPOSED SINGLE STOREY EXTENSION	
CLIENT : Mr. S. DARBY	DATE 05/07/2011
DRAWING No. SD 02	11, WENTWORTH ROAD,
ELEVATIONS	DARTON,
SCALE 1:100 @ A3	BARNSELY
	S. YORKS. S75 5LB