




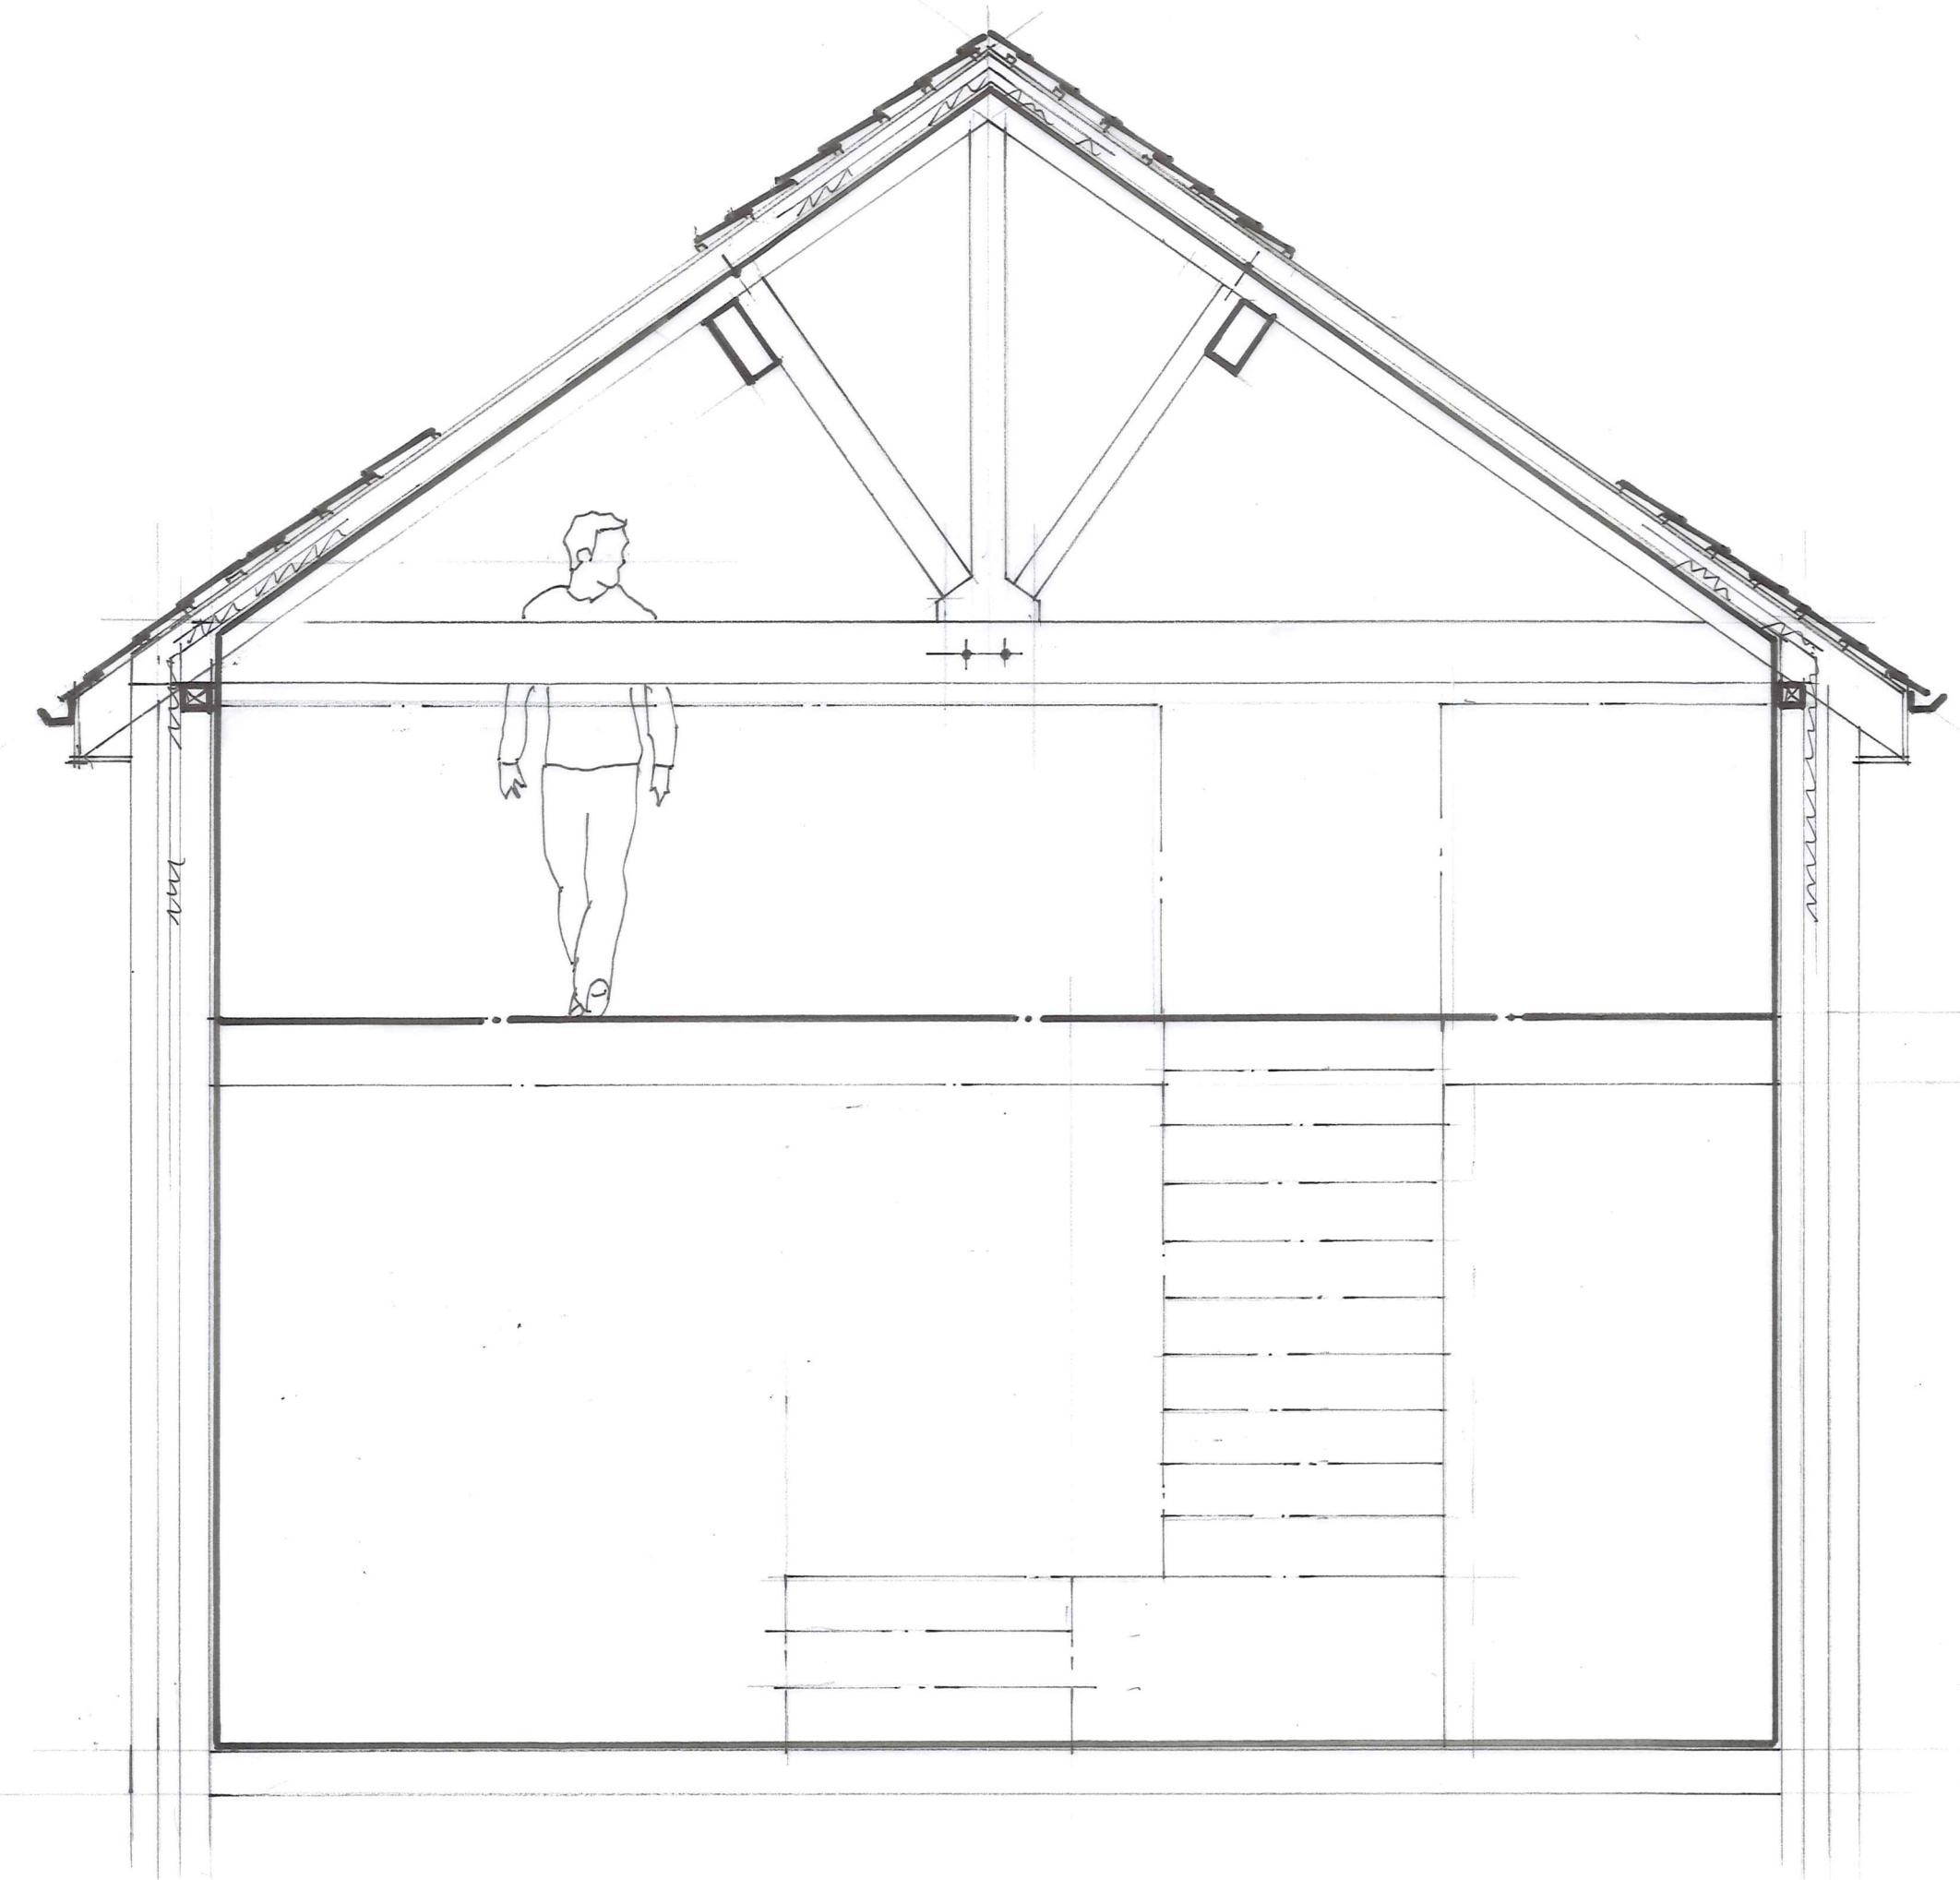


Typical Section A - A

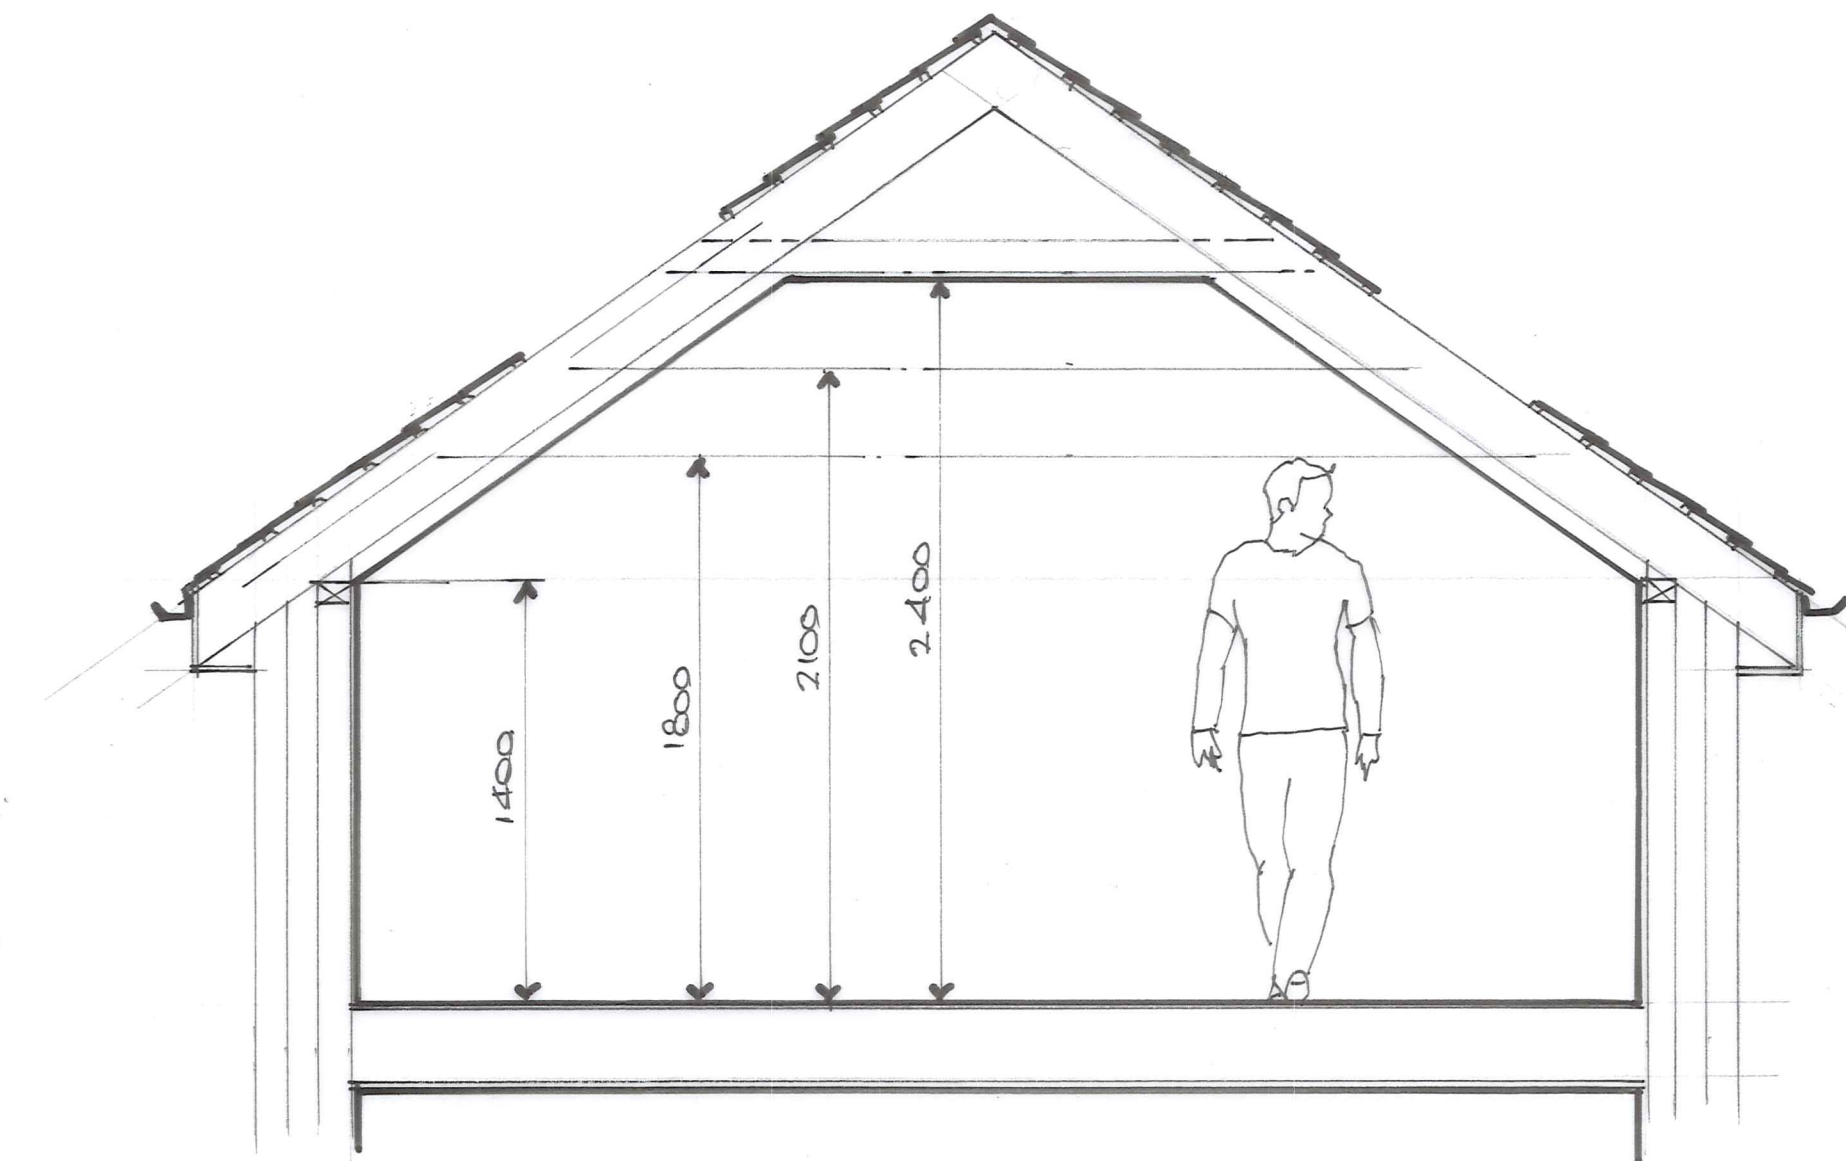

Typical Section B - B

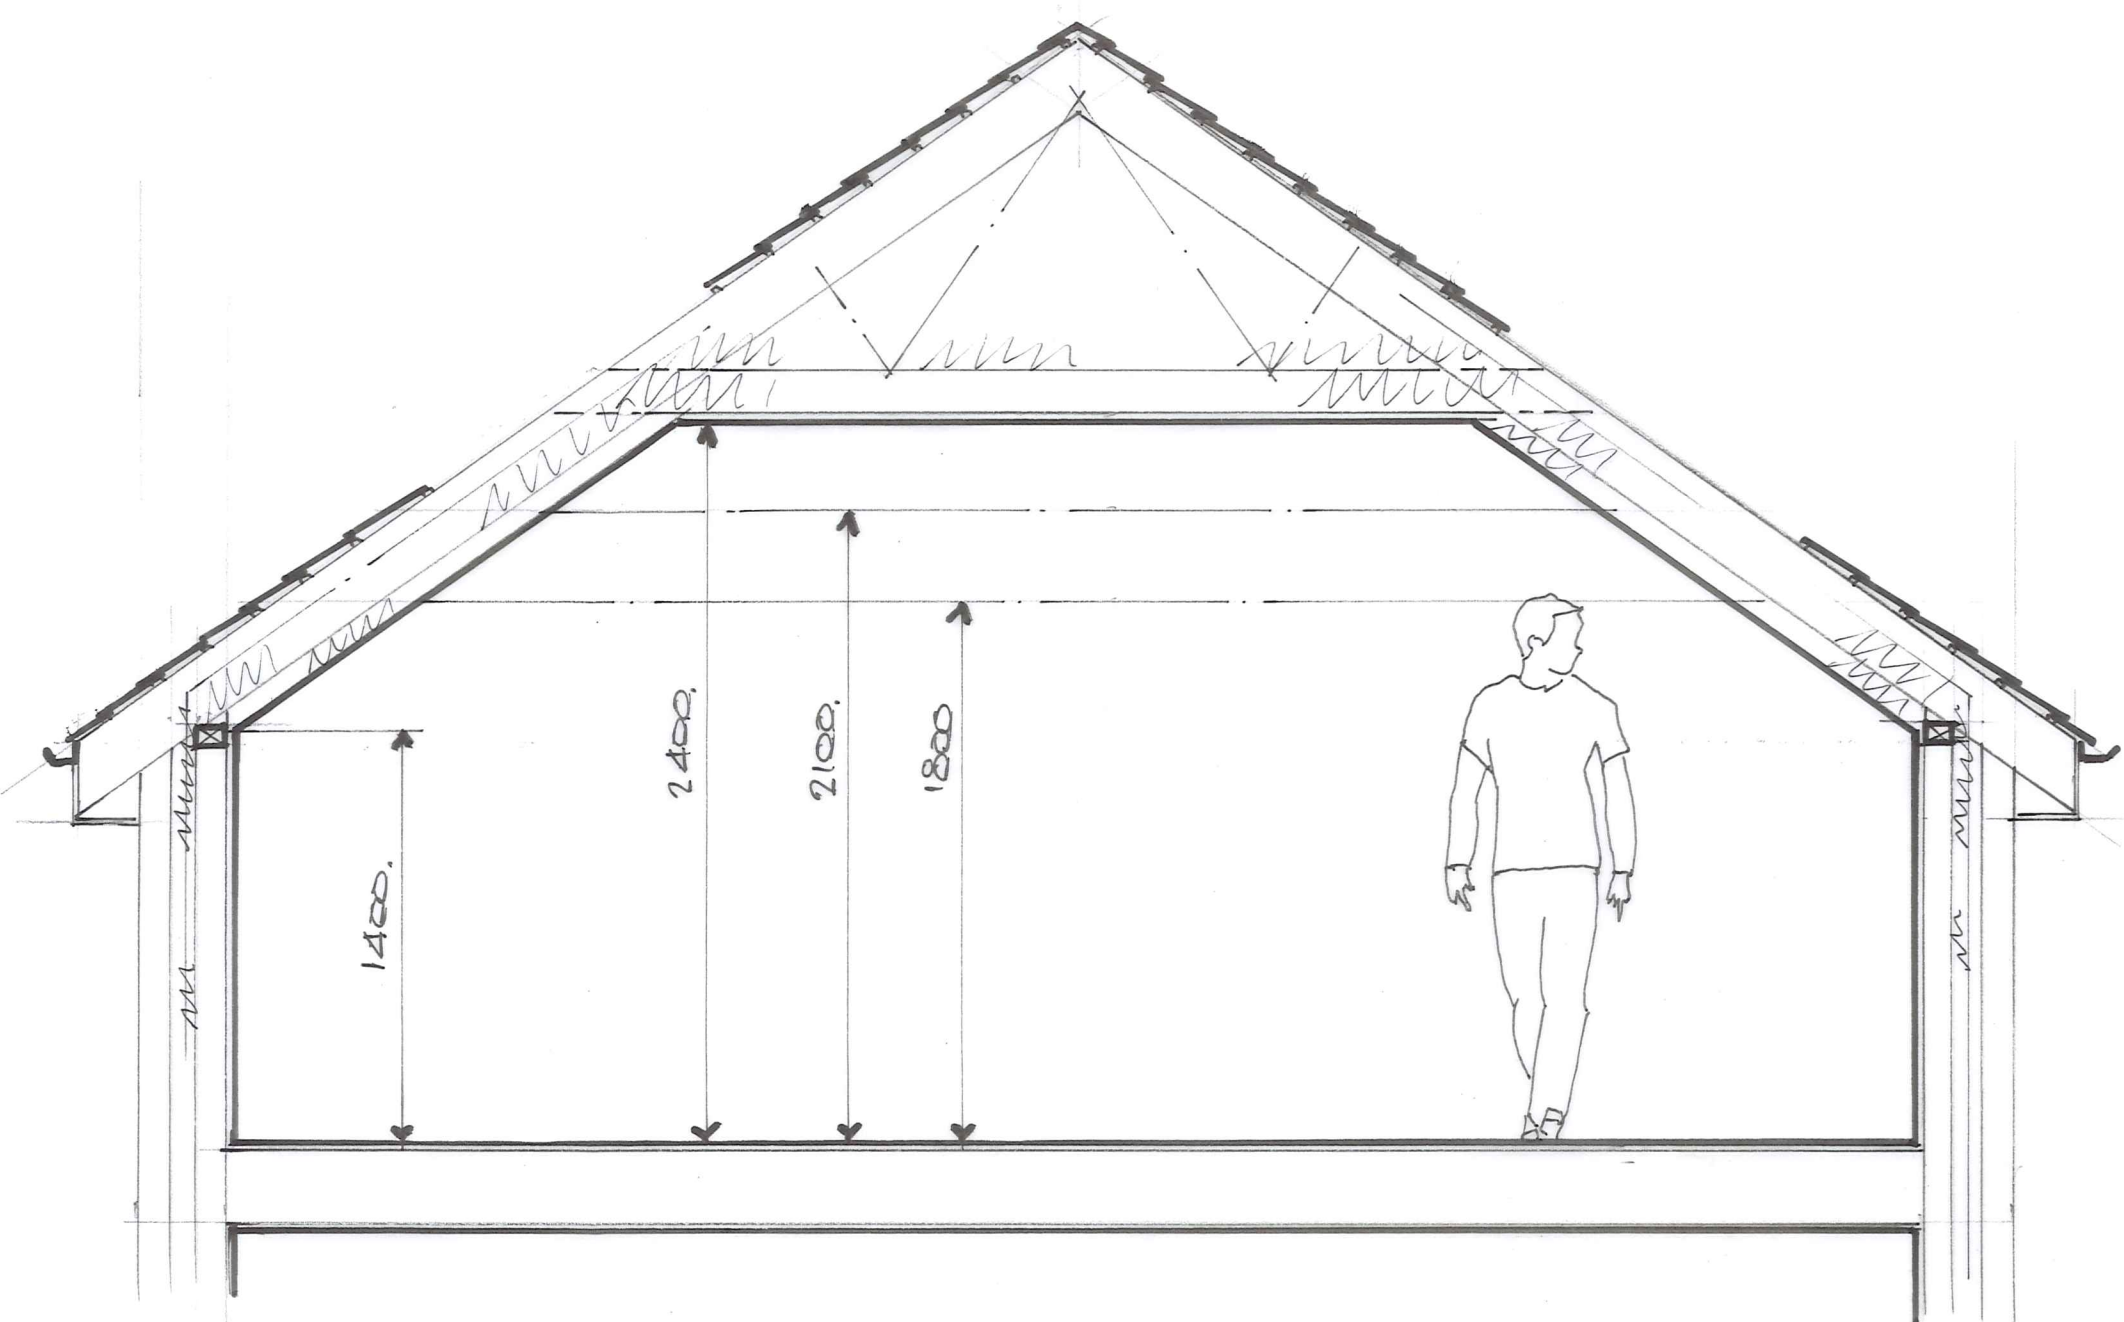

Typical Section C - C

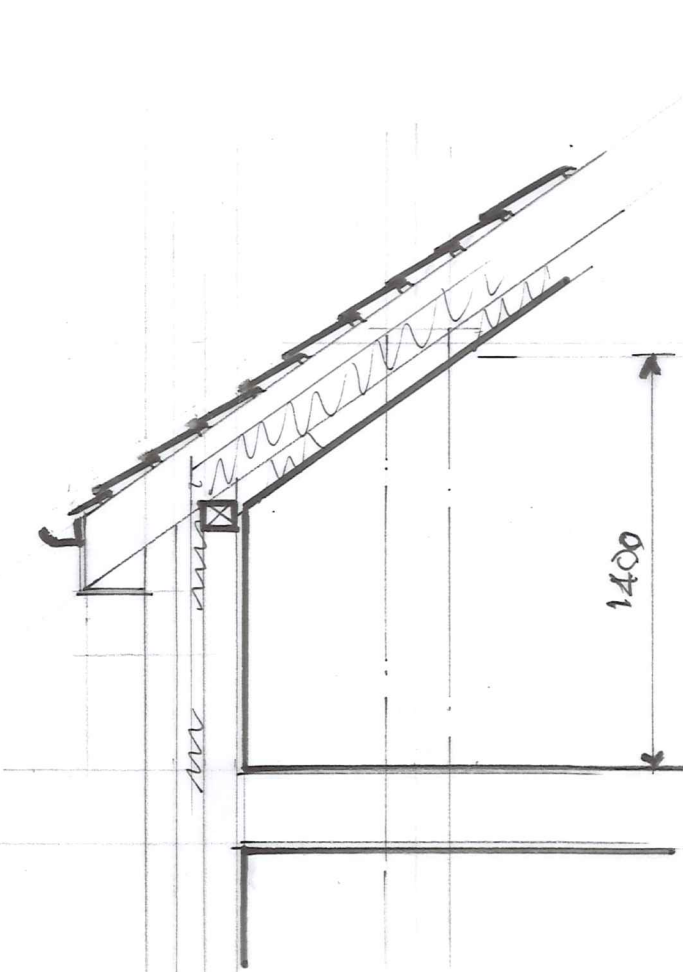

Typical Section D - D

NOTES:
All dimensions must be checked on site and not scaled from this drawing.

E		
D		
C		
B		
A		
	Date	Revisions

© copyright

Andy England
No 1 Horncroft
Cawthorne
Barnsley
S75 4HS

Client

Job Title

General internal modifications +
Raising and creation of first floor
accommodation.

Drawing Title

Typical Sections Through

"Planning"

Scale 1:25


Date 20.9.18

Drawn by S.C.

Drg. No.

AE/ 07

Rev.

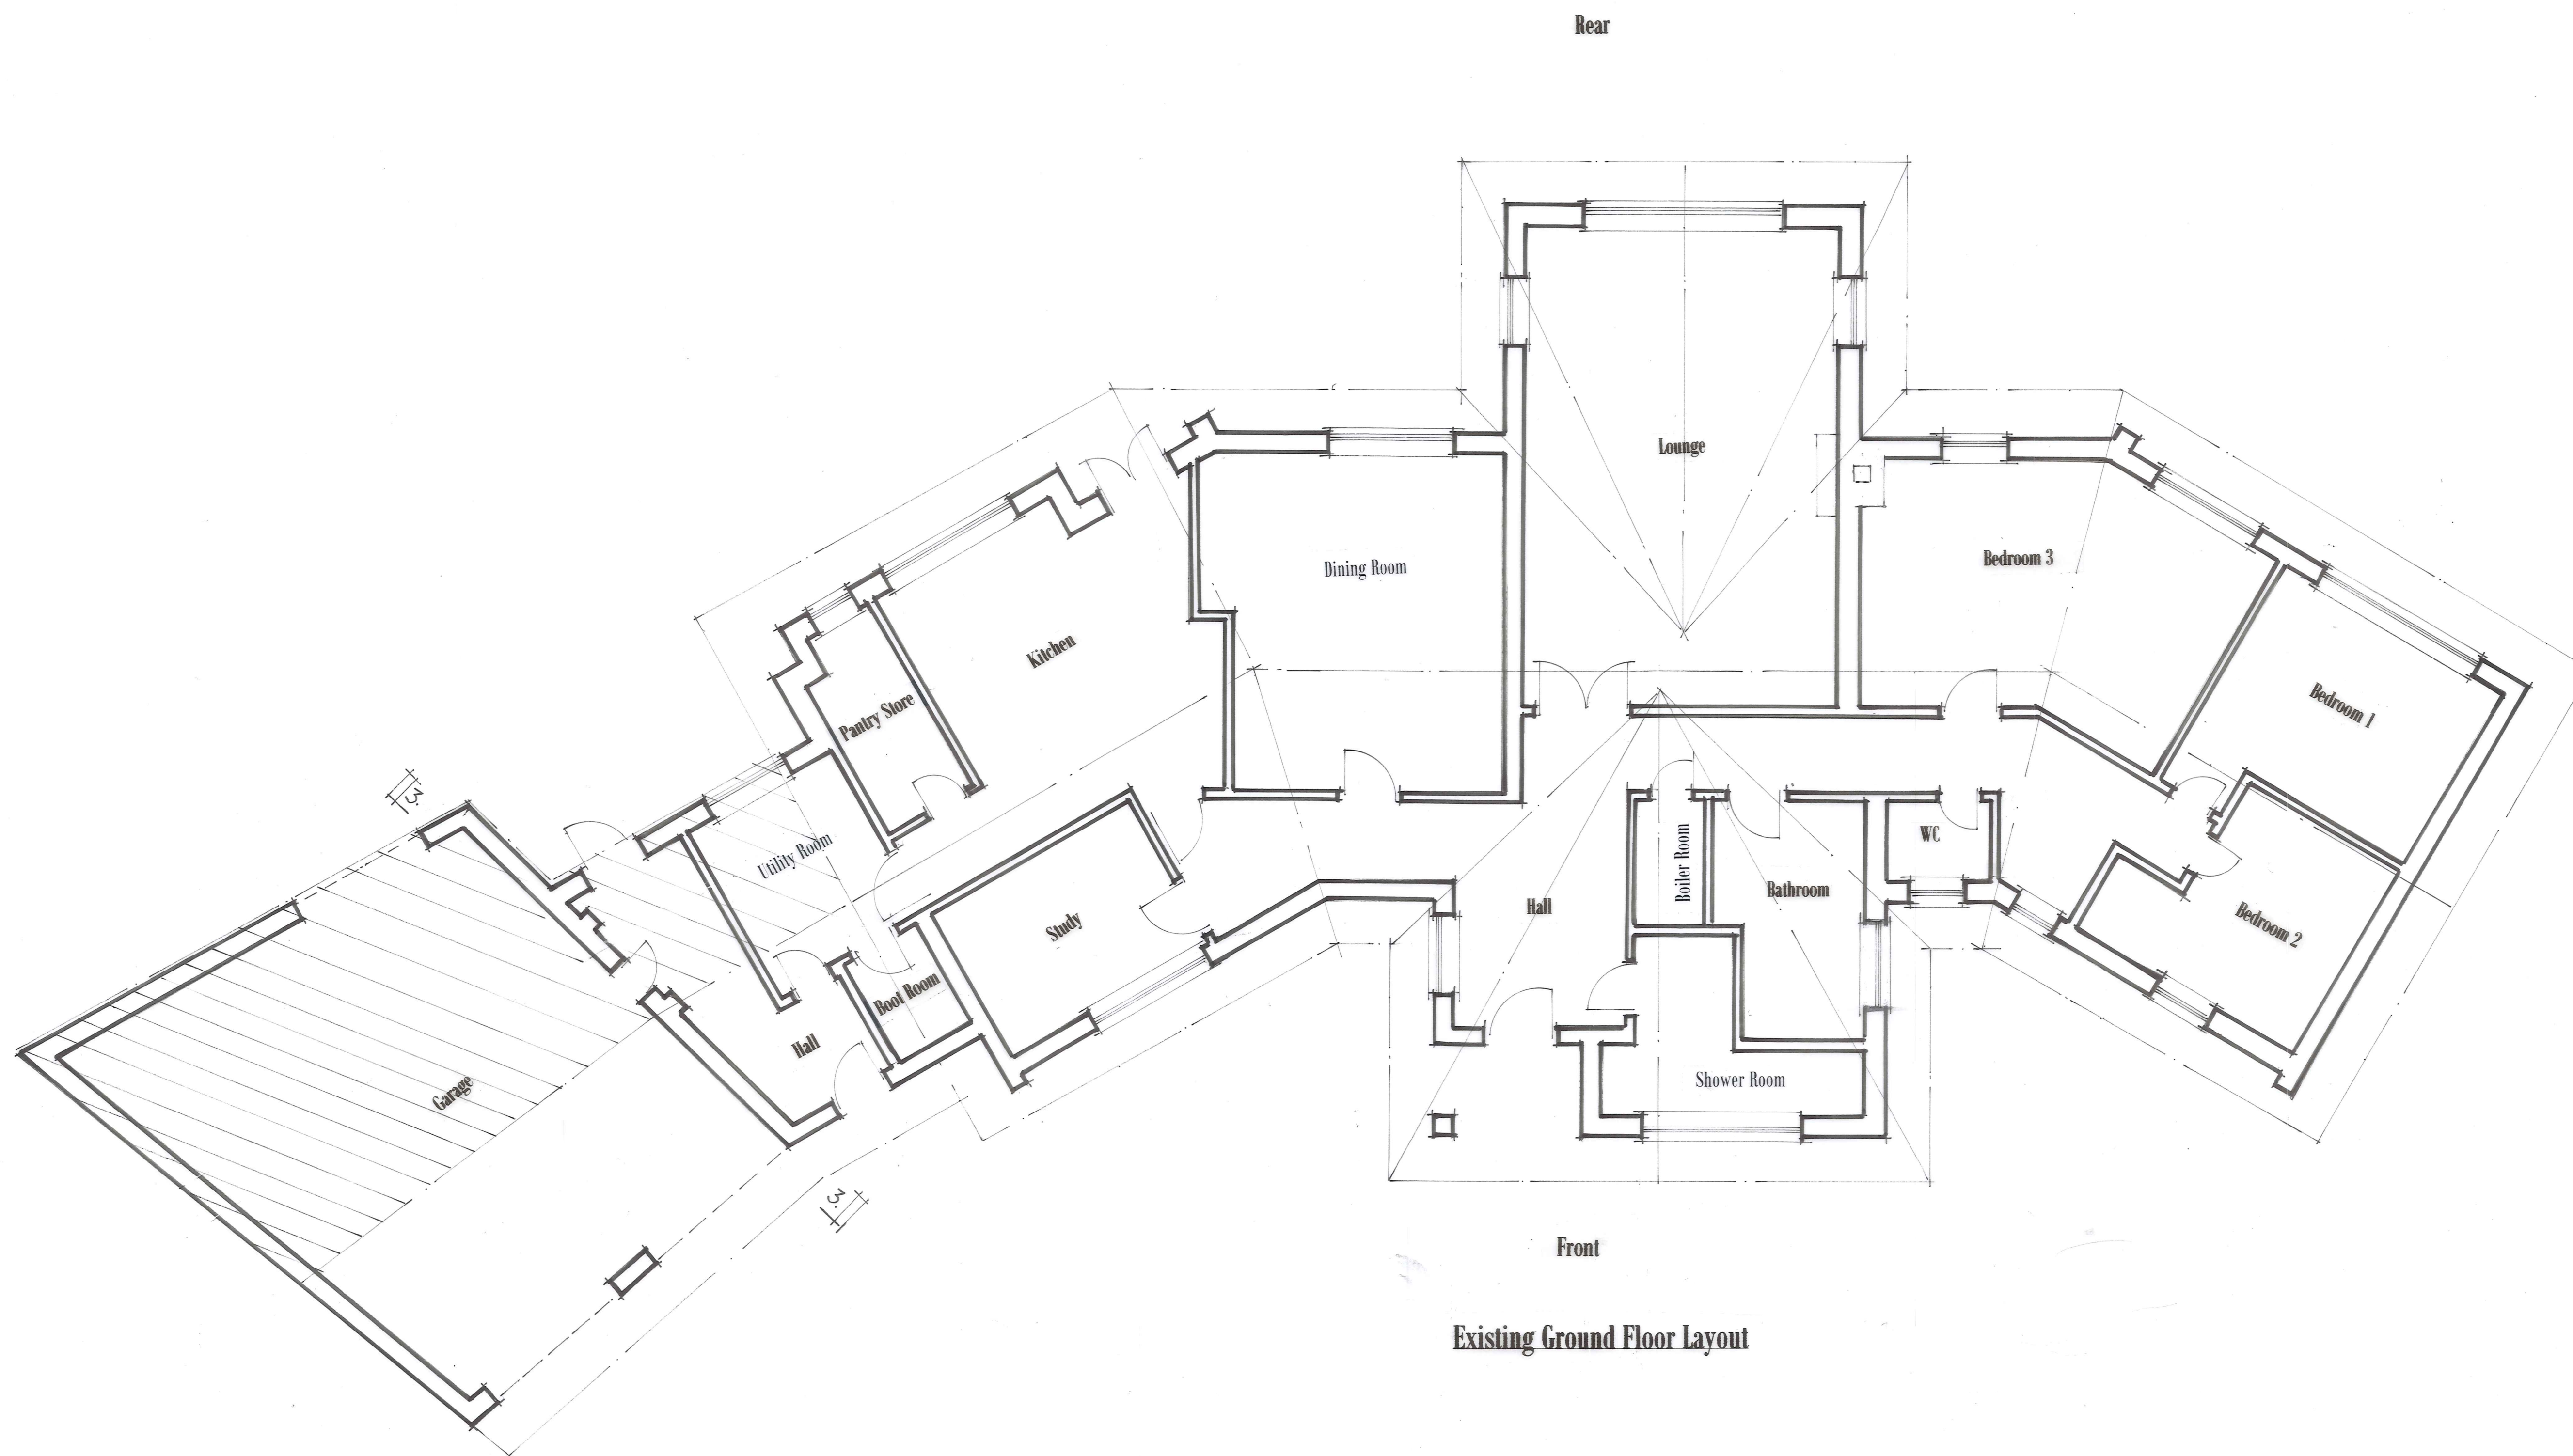

Existing Ground Floor Layout

NOTES:
All dimensions must be checked on site and not scaled from this drawing.

E		
D		
C		
B		
A	25.11.18	LOUNGE CUMINET ADDED
	Date	Revisions

© copyright

Andy England
No 1 Horncroft
Cawthorne
Barnsley
S75 4HS

Client

Job Title

General internal modifications +
Raising and creation of first floor
accommodation.

Drawing Title

Existing Ground Floor Plan


"Planning"

Scale 1:50


Date 20.9.18 Drawn by S.C.

Drg. No.	Rev.
AE/ 01	A.


NOTES:
All dimensions must be checked on site and not scaled from this drawing.

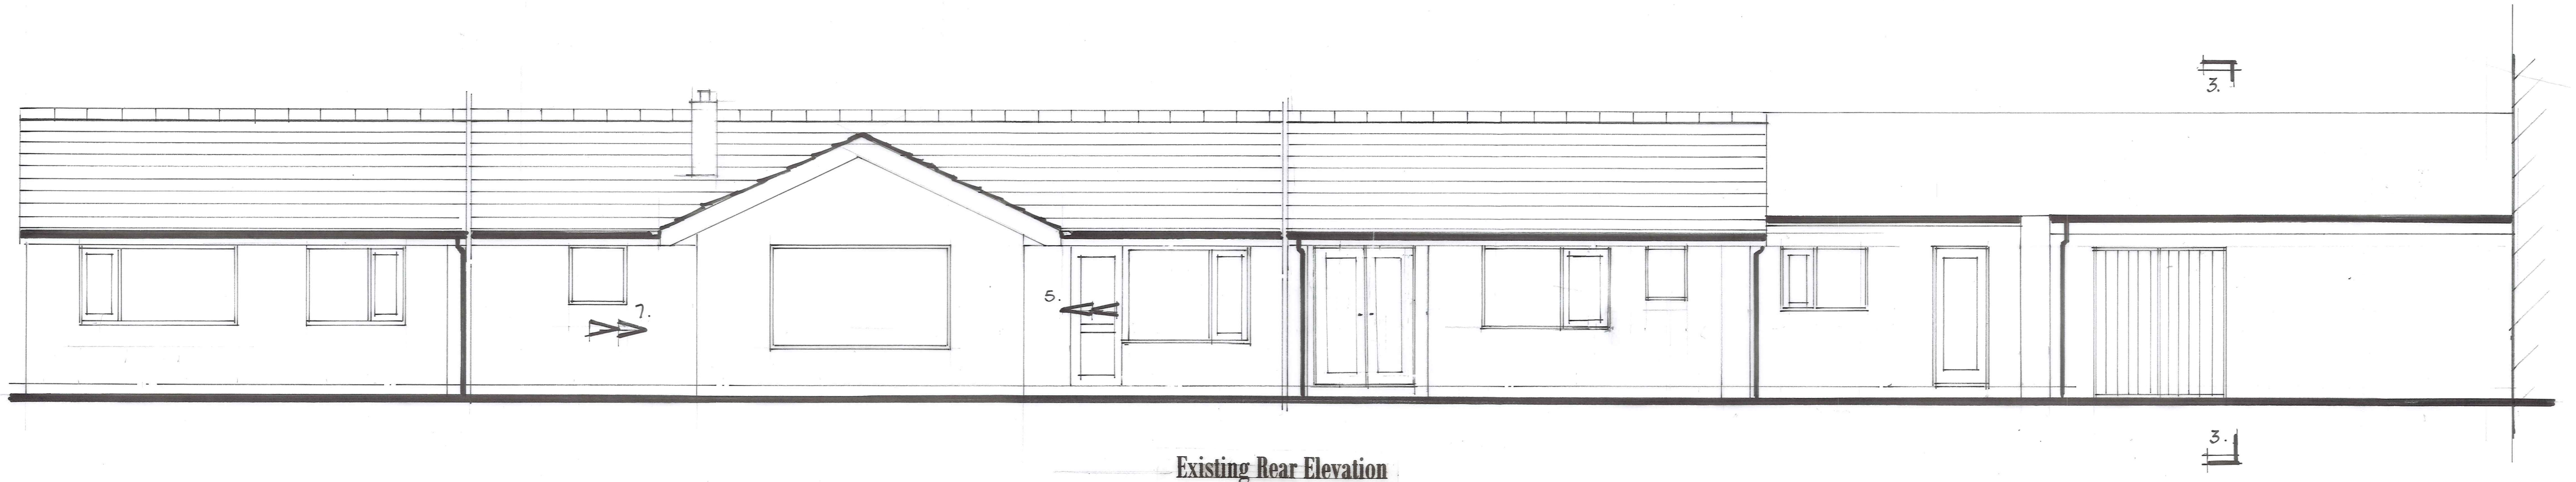

Existing Rear Elevation

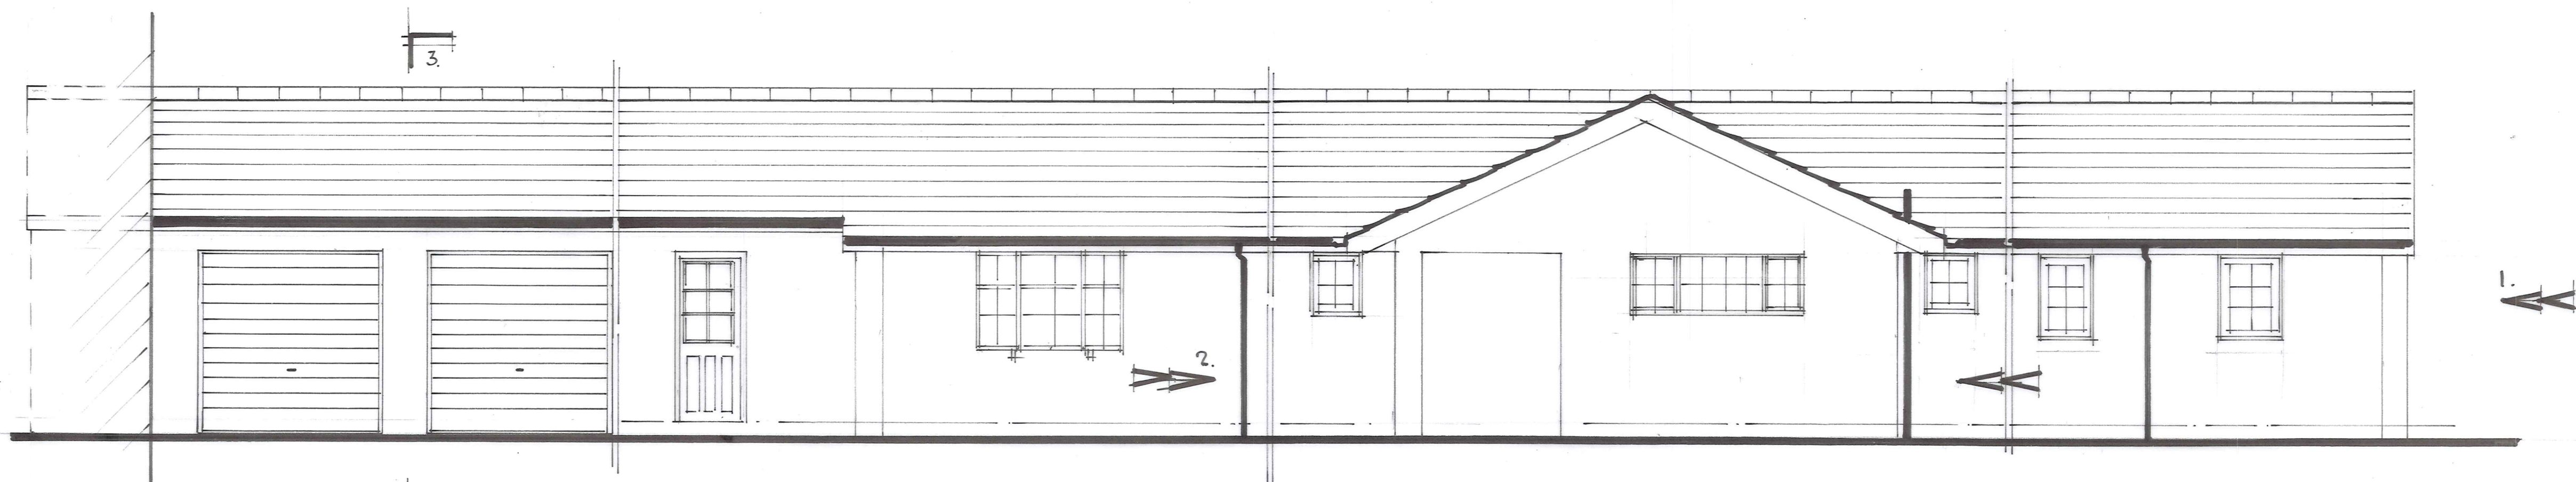

Existing Front Elevation

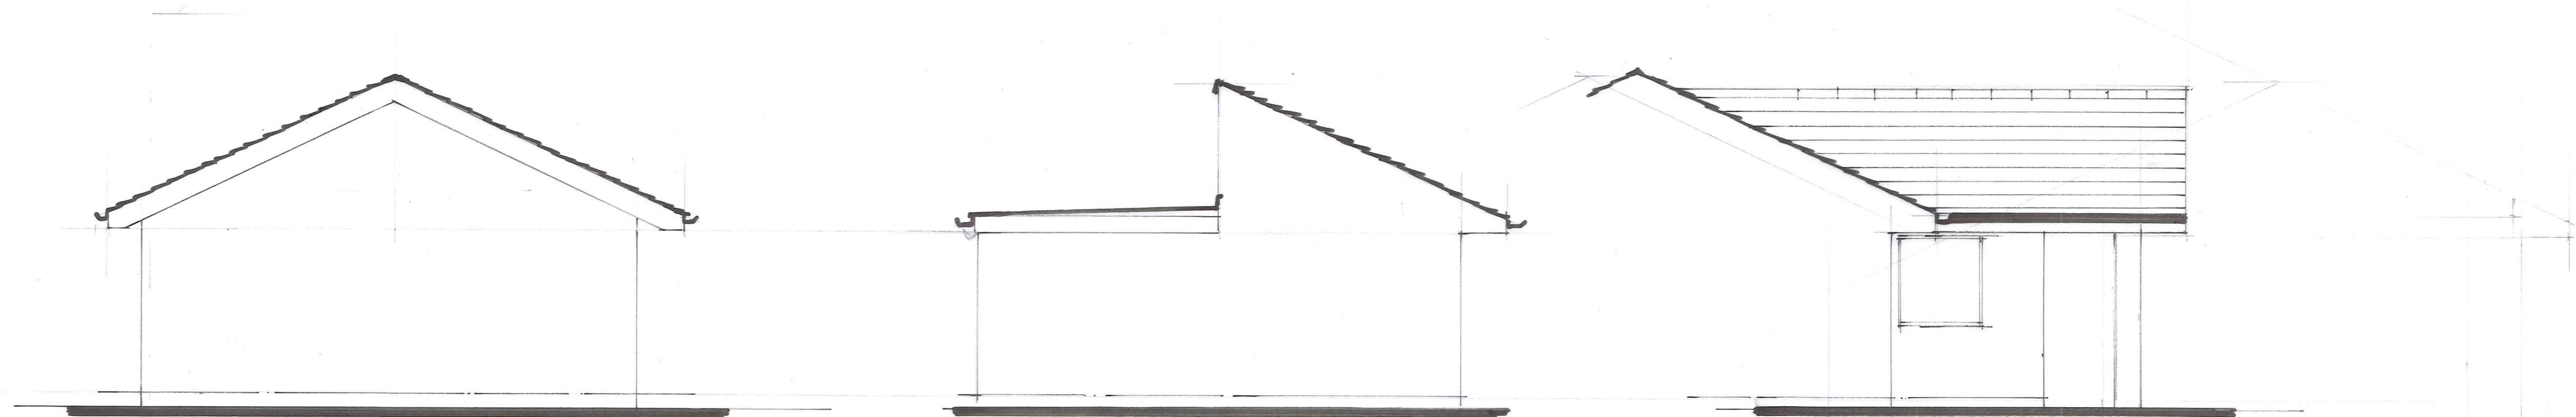

Existing Side Elevation On 1

Existing Sectional Elevation On 3

Existing Side Elevation On 2

E		
D		
C		
B		
A	25.11.18	EXIST CHIMNEY ADDED.
	Date	Revisions

© copyright

Andy England
No 1 Horncroft
Cawthorne
Barnsley
S75 4HS

Client

Job Title

General internal modifications +
Raising and creation of first floor
accommodation.

Drawing Title

Existing Elevations

"Planning"

Scale 1:50

Date 20.9.18


Drawn by

Drg. No.

AE/ 04

Rev.


A.

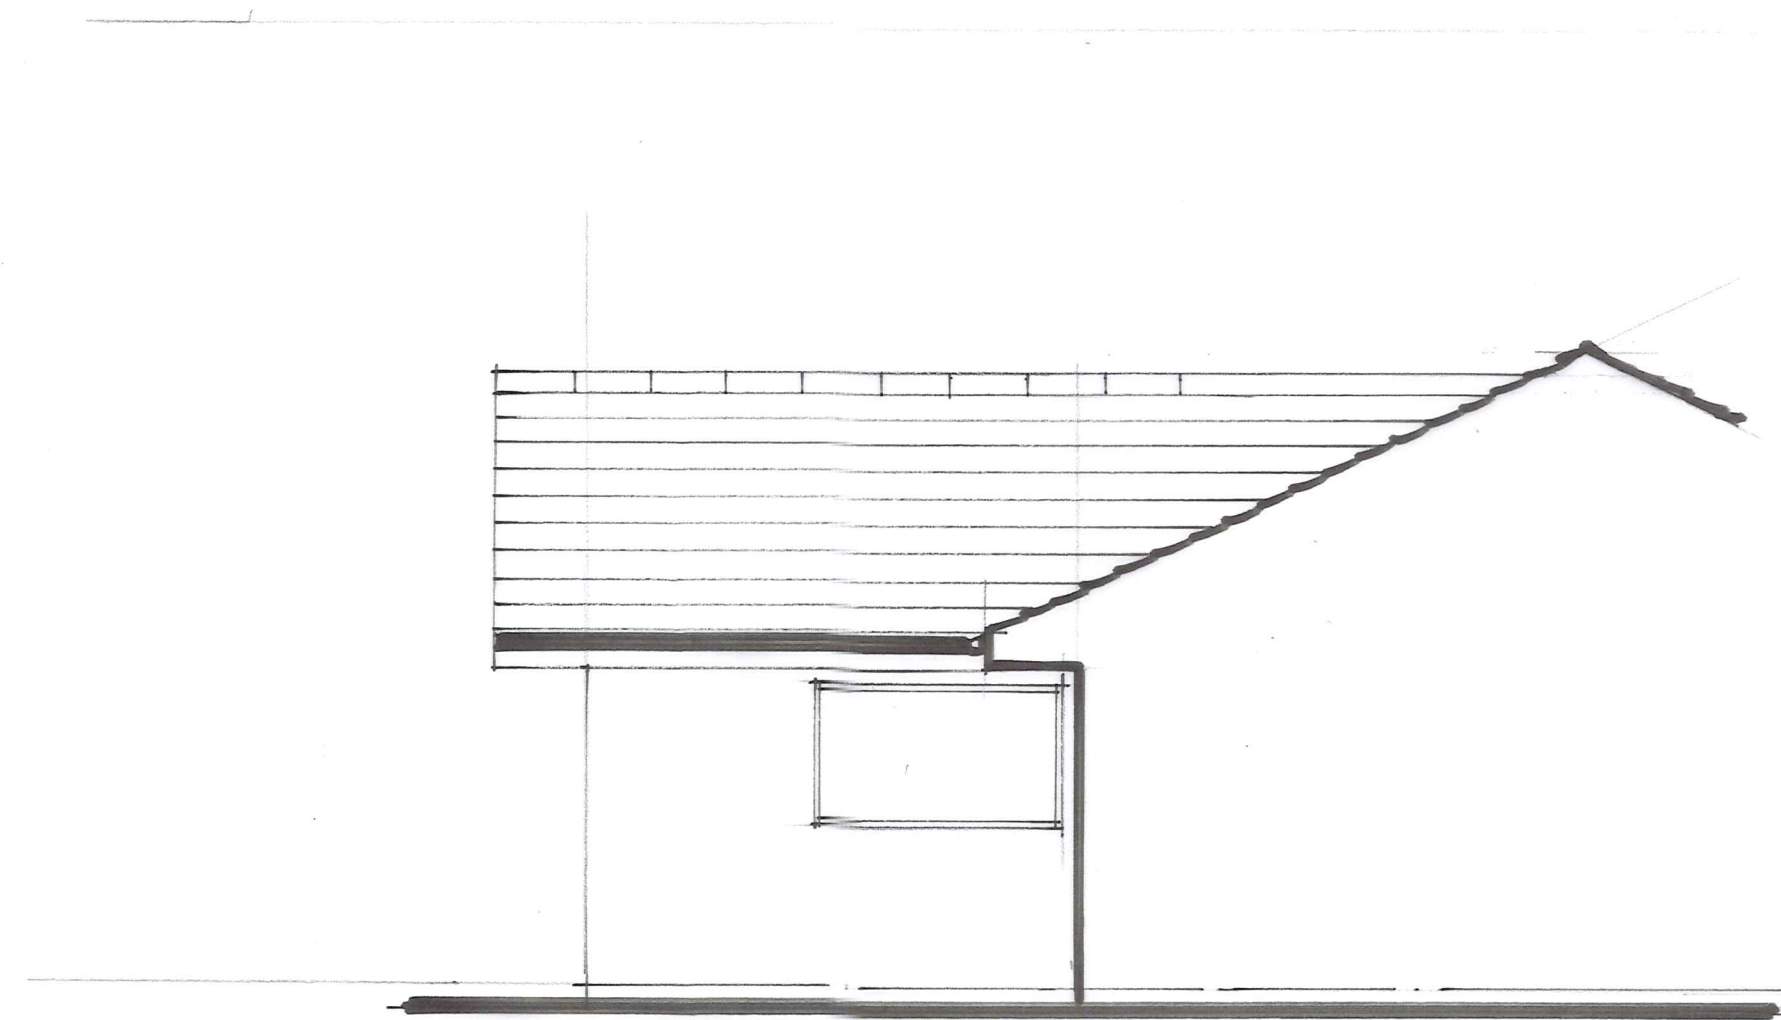

Existing Sectional Elevation On 4



Proposed Sectional Elevation On 4

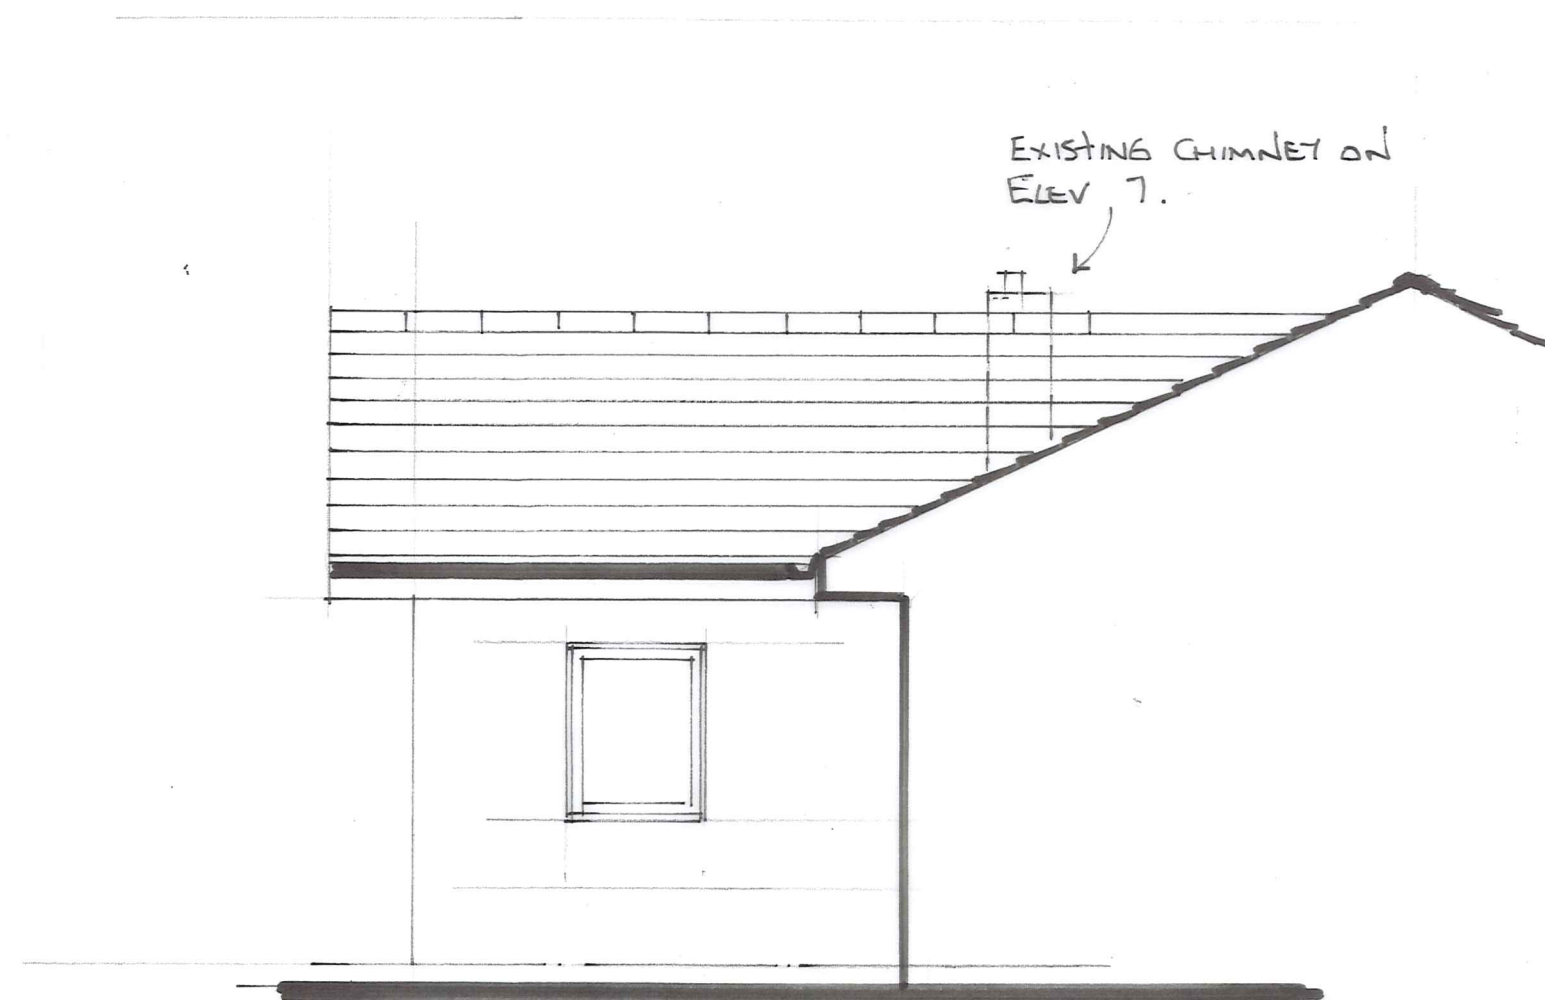

Existing Sectional Elevation On 5

EXISTING SECTIONAL ELEVATION 07
AS ON 5 BUT HANDLED.



Proposed Sectional Elevation On 5

PROPOSED SECTIONAL ELEVATION ON 7
AS ON 5 BUT HANDLED.

NOTES:
All dimensions must be checked on site and not
scaled from this drawing.

E		
D		
C		
B		
A	25.11.18	EXIST CHIMNEY ADDED
	Date	Revisions

© copyright

Andy England
No 1 Horncroft
Cawthorne
Barnsley
S75 4HS

Client

Job Title

General internal modifications +
Raising and creation of first floor
accommodation.


Drawing Title
Proposed and Existing Elevations
"Planning"

Scale 1:50

Date 20.9.18

Drawn by S.C

Drg. No.	Rev.
AE/ 06	A

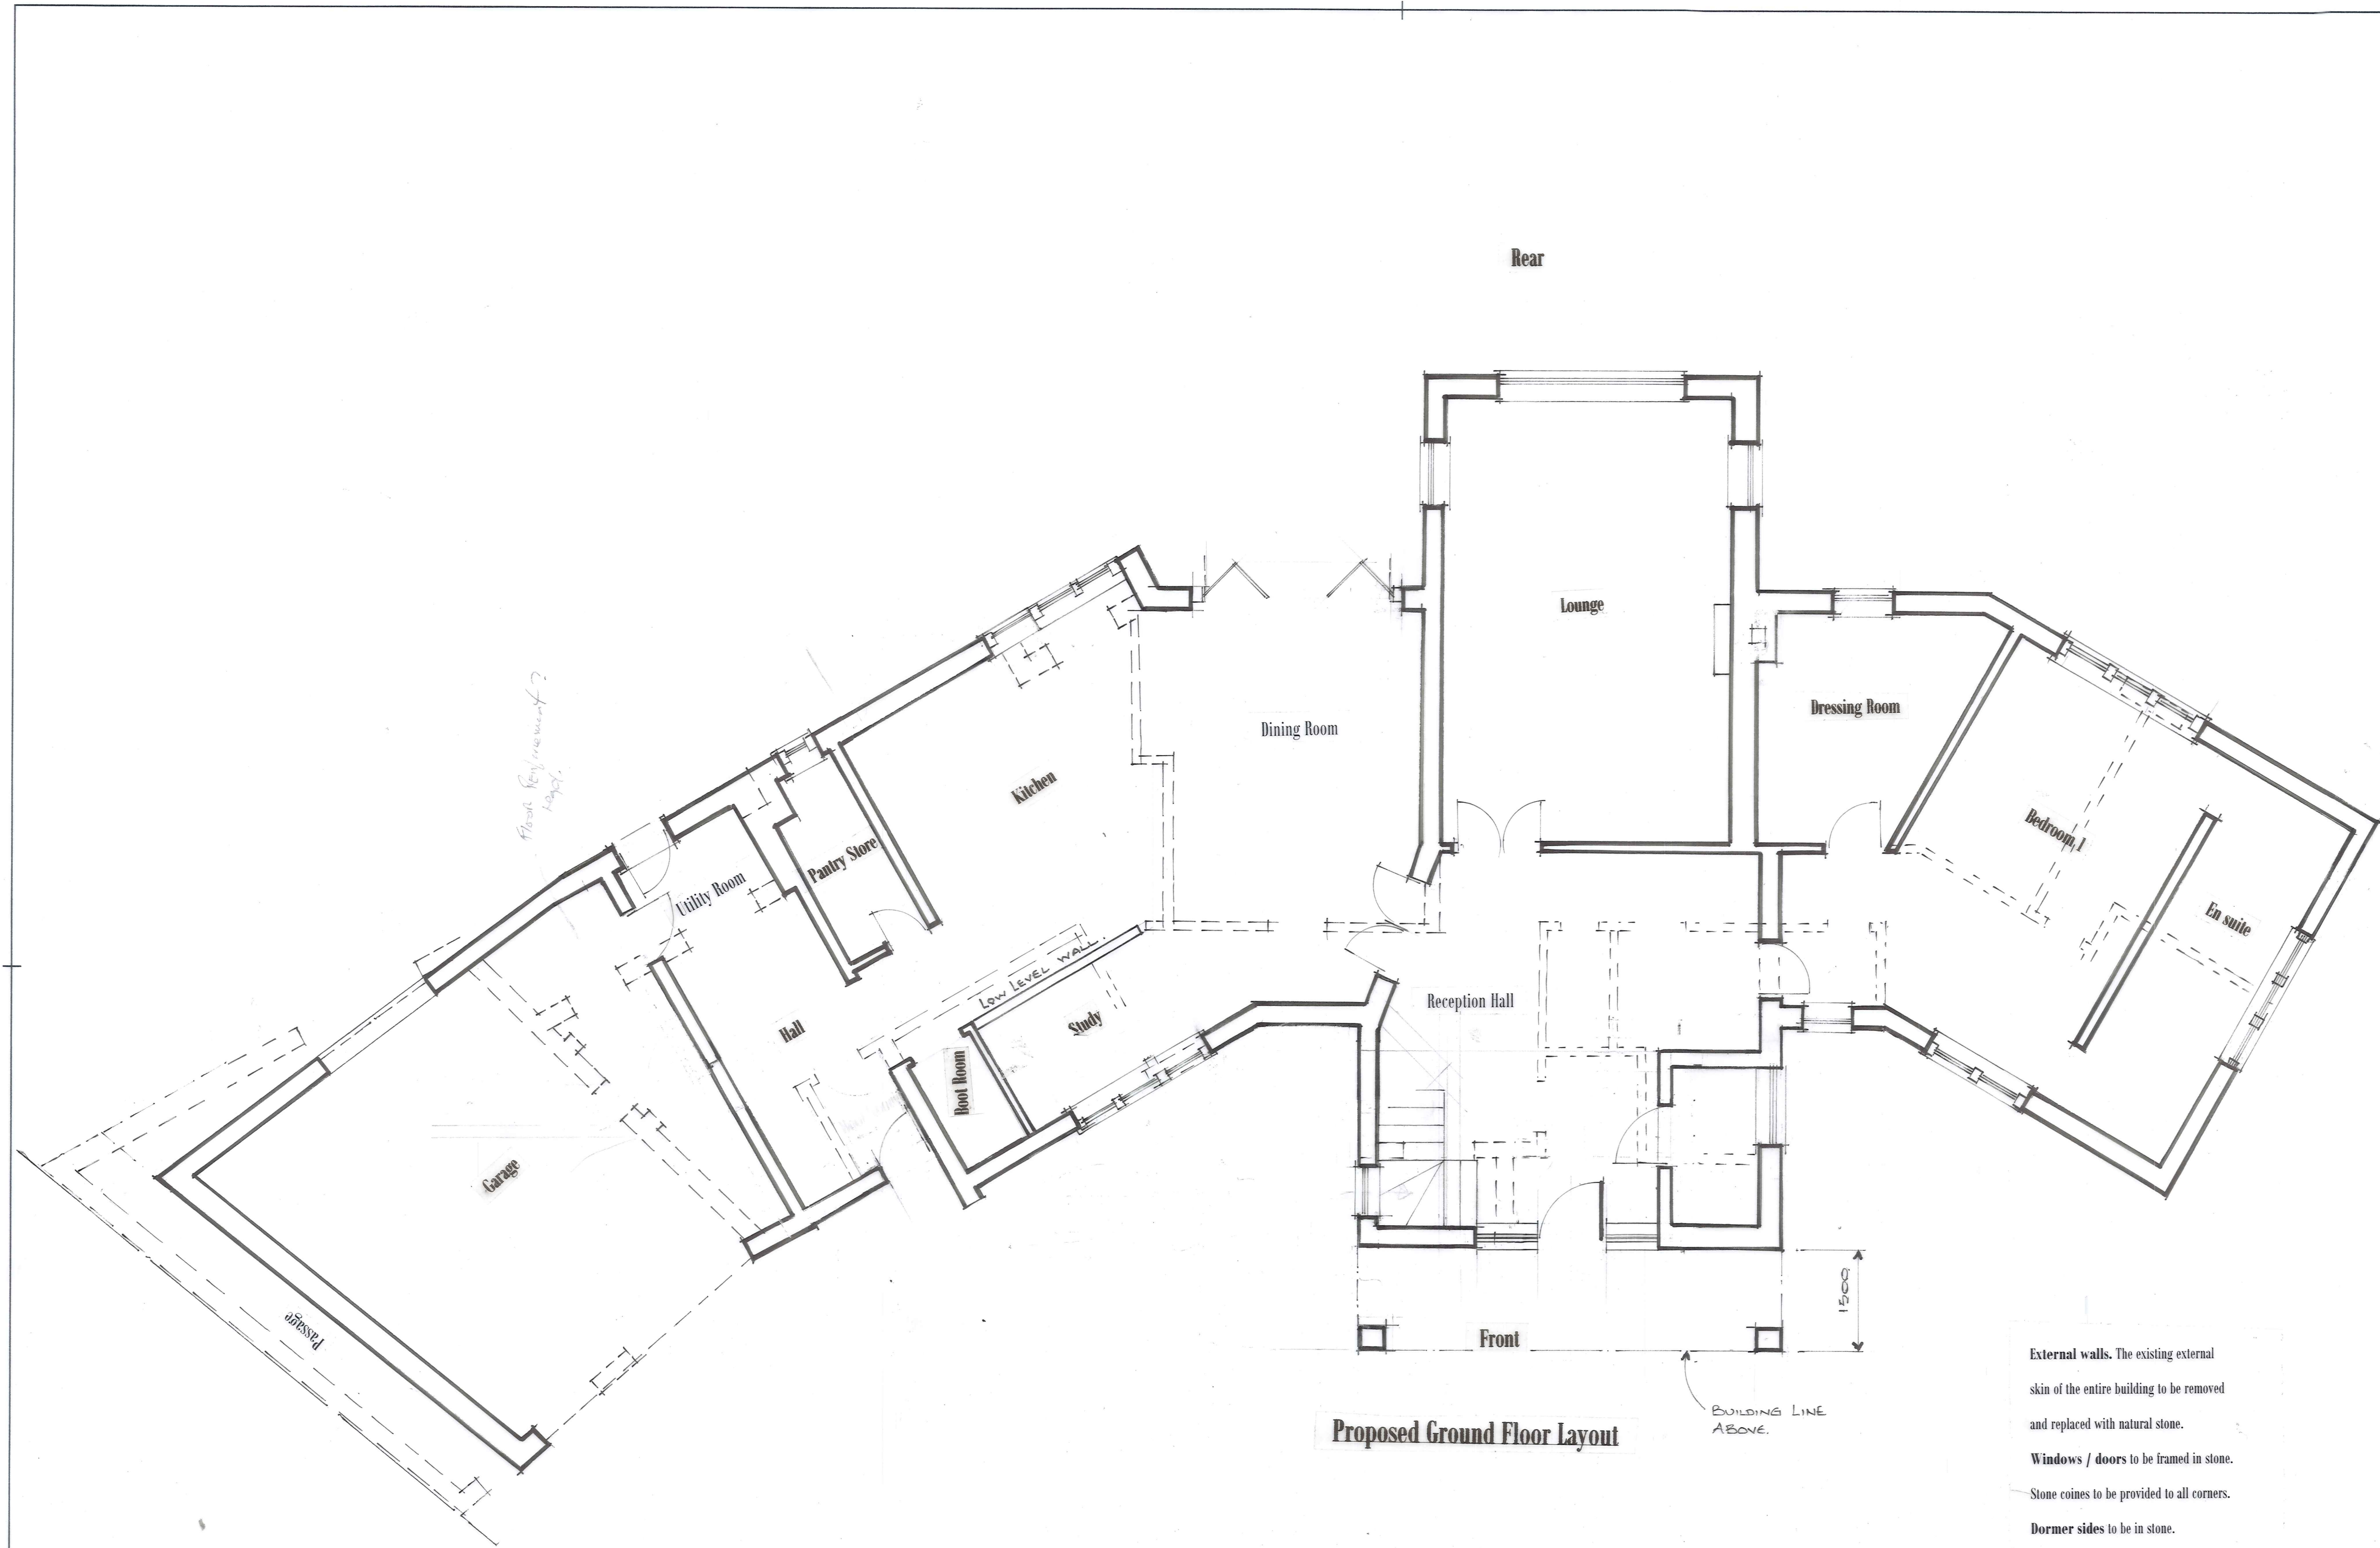

Proposed Ground Floor Layout

- External walls.** The existing external skin of the entire building to be removed and replaced with natural stone.
- Windows / doors** to be framed in stone.
- Stone coirnes to be provided to all corners.
- Dormer sides** to be in stone.
- Roof** to be stone or artificial stone tiles.
- Windows to be aluminium — colour to be decided.
- Doors** to be either Aluminium or oak style, depending on location.
- Foul / Surface water** drainage to be connected to the existing system.

NOTES:
All dimensions must be checked on site and not scaled from this drawing.

E		
D		
C		
B		
A	25.11.18	GENERAL REVISIONS
	Date	Revisions

© copyright

Andy England
No 1 Horncroft
Cawthorne
Barnsley
S75 4HS

Client

Job Title

General internal modifications +
Raising and creation of first floor
accommodation.

Drawing Title

Proposed Ground Floor Plan

"Planning"

Scale

1:50

Date

20.9.18

Drawn by


SE

Drg. No.

AE/ 02

Rev.

A.

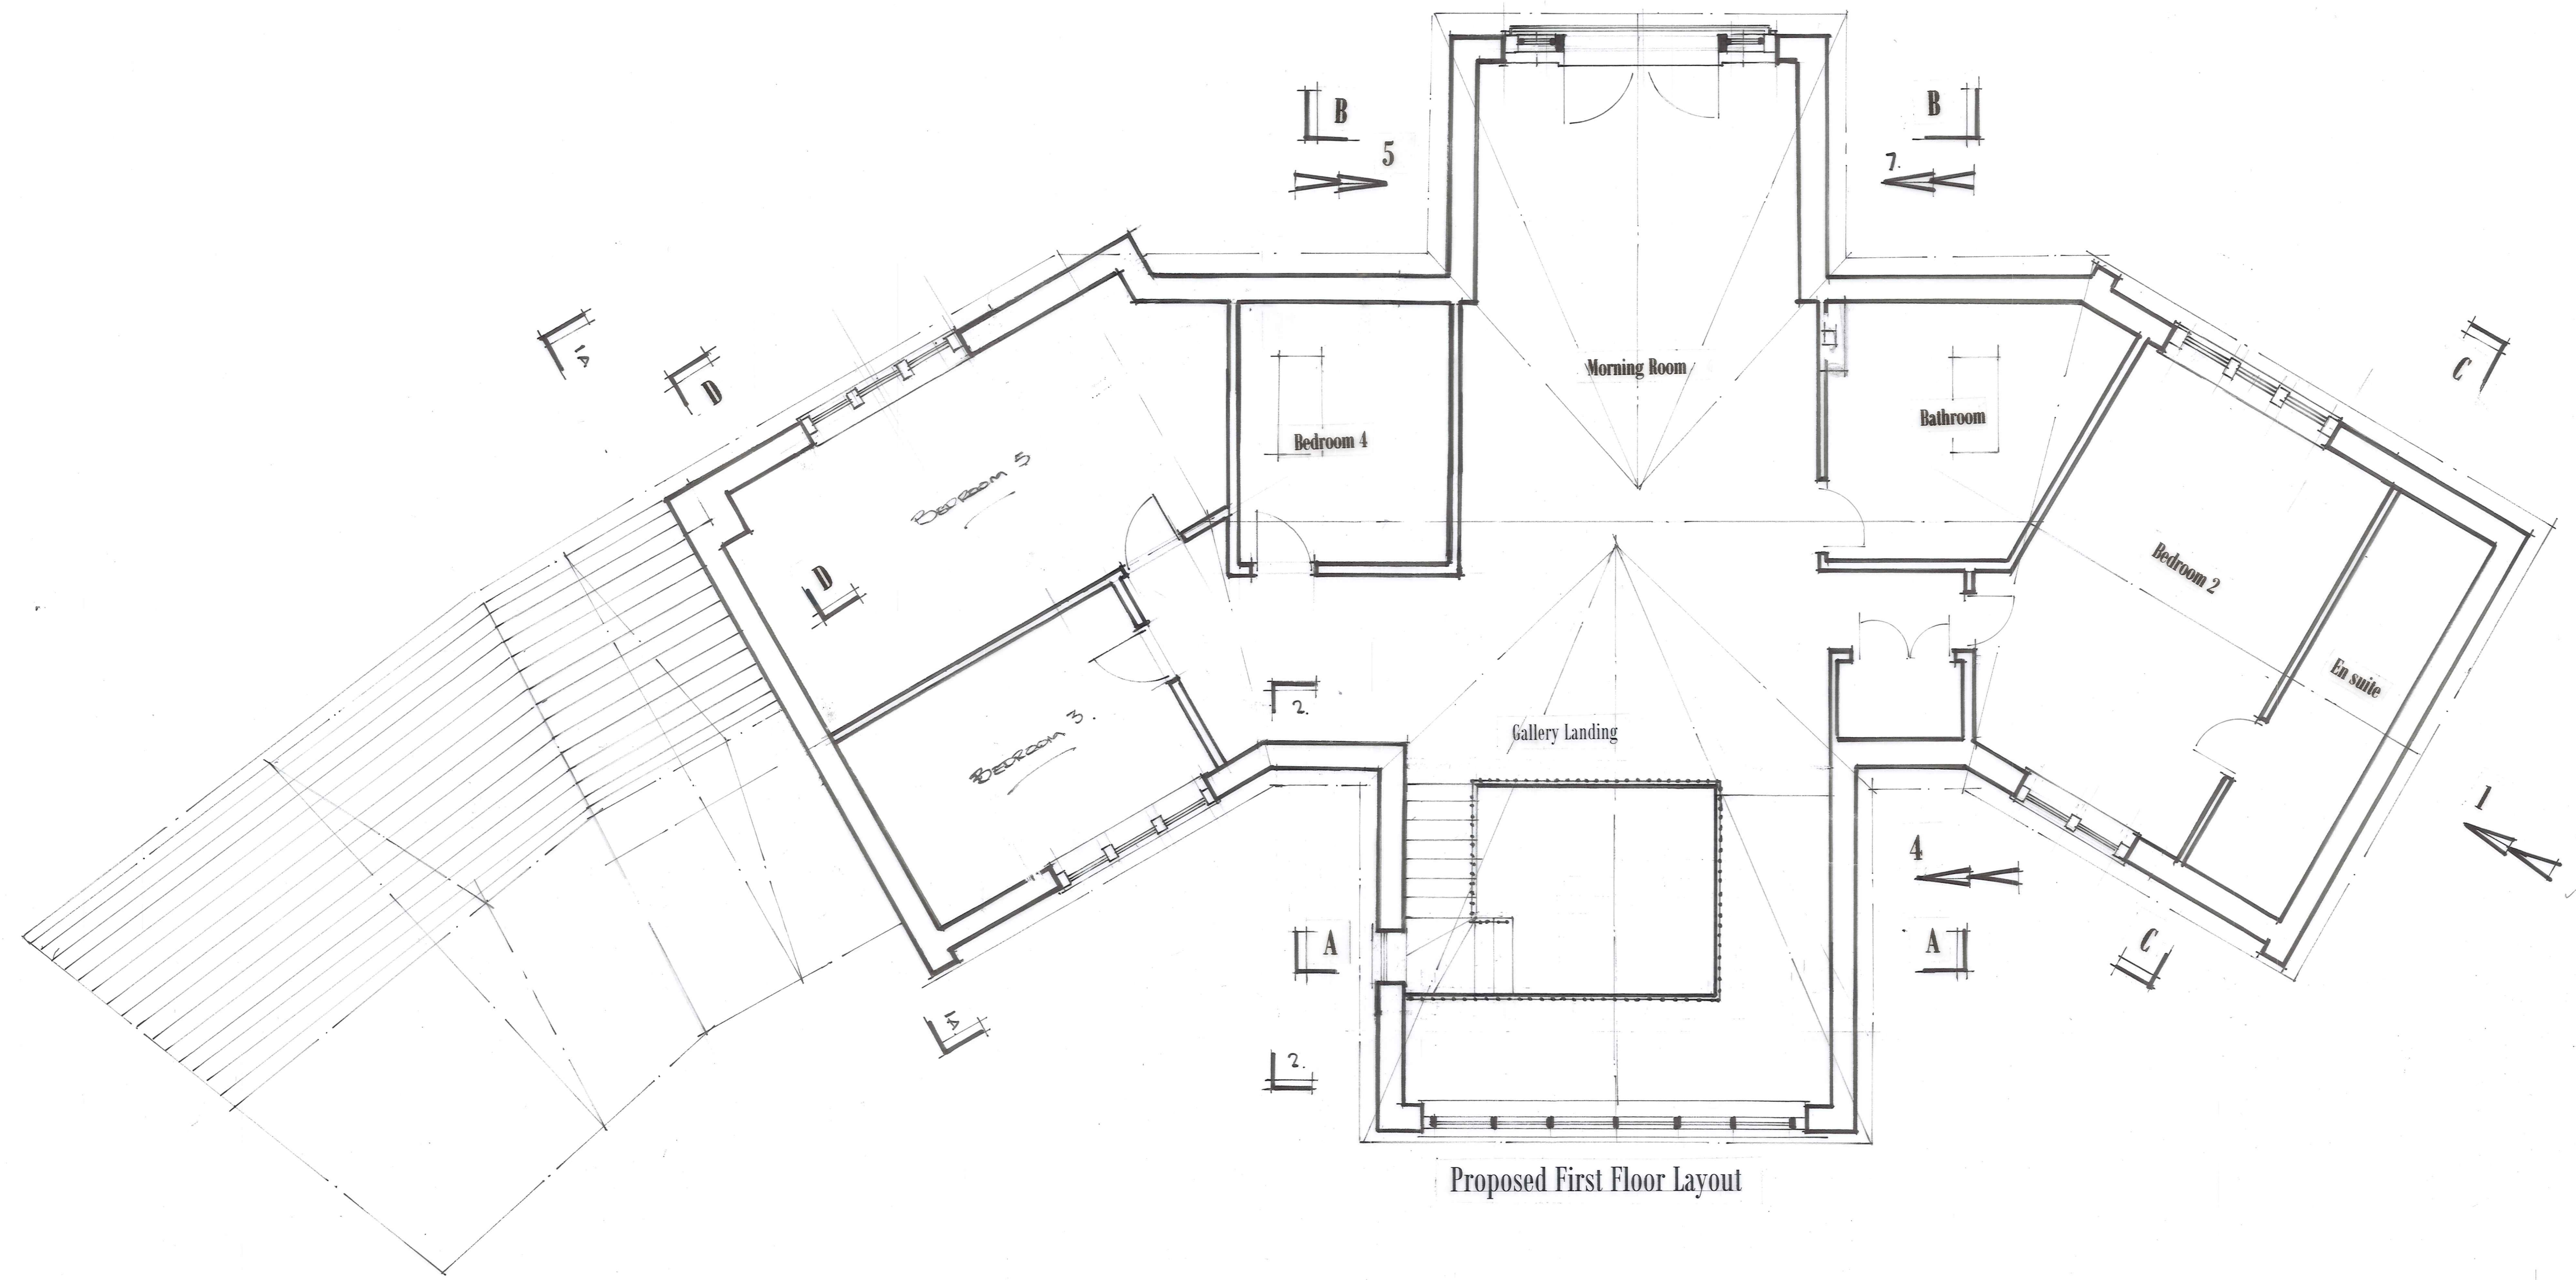

Proposed First Floor Layout

NOTES:
All dimensions must be checked on site and not scaled from this drawing.

E		
D		
C		
B		
A	25.11.18	GENERAL REVISIONS.
	Date	Revisions

© copyright

Andy England
No 1 Horncroft
Cawthorne
Barnsley
S75 4HS

Client

Job Title

General internal modifications +
Raising and creation of first floor
accommodation.

Drawing Title

Proposed First floor Plan

"Planning"

Scale 1:50

Date 20.9.18 Drawn by SC

Drg. No.	Rev.
AE/ 03	A.


NOTES:
All dimensions must be checked on site and not scaled from this drawing.




Proposed Rear Elevation



Proposed Front Elevation

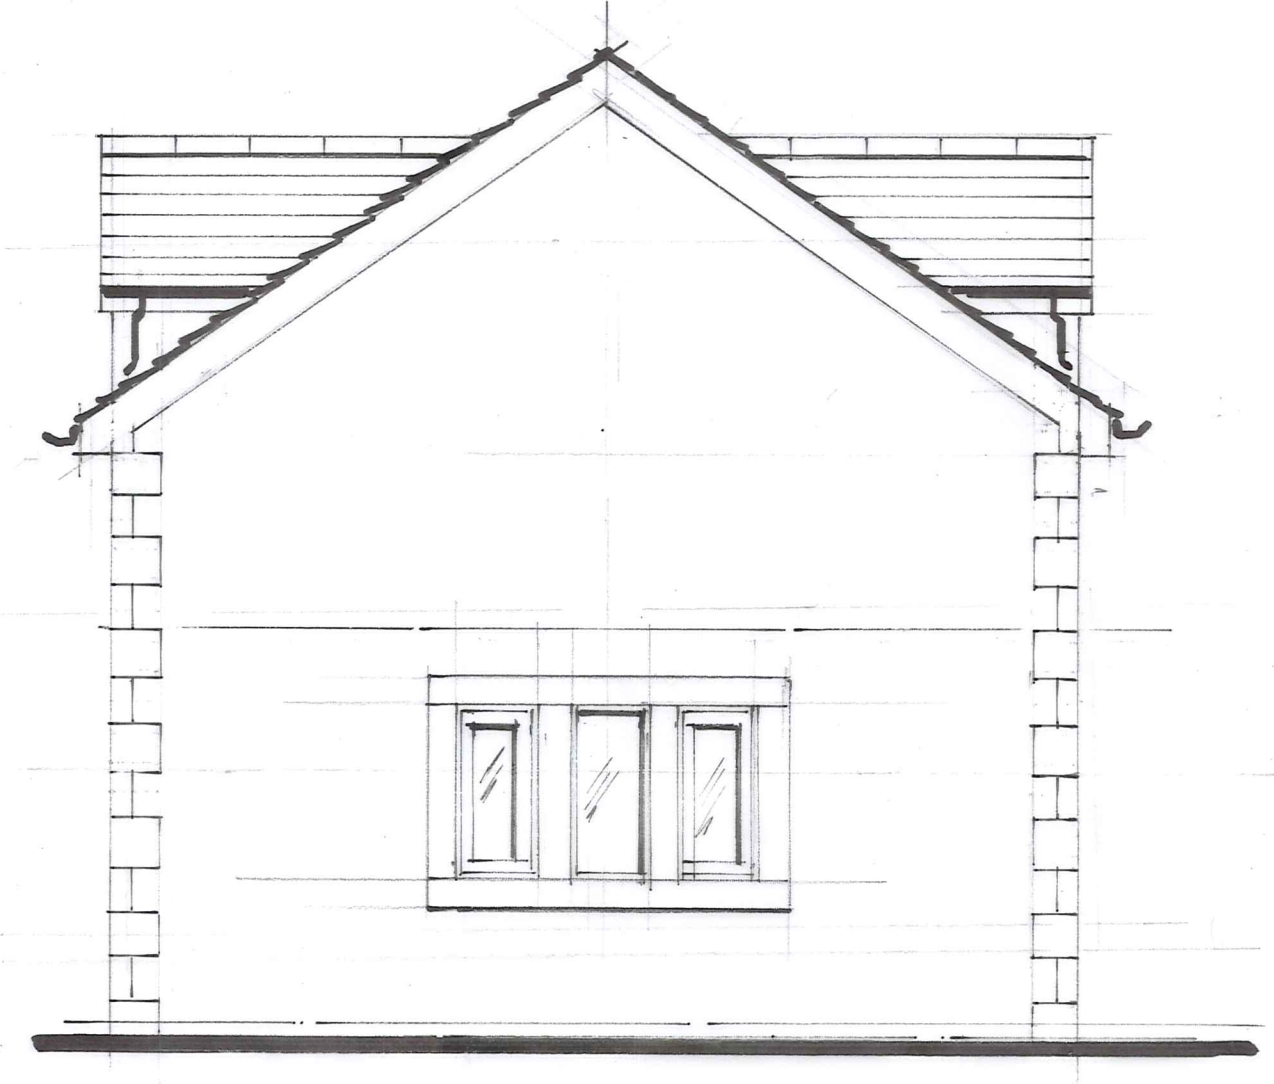

Proposed Side Elevation On 1
PROPOSED SIDE ELEVATION ON 1A
AS 1 BUT SECTIONAL.

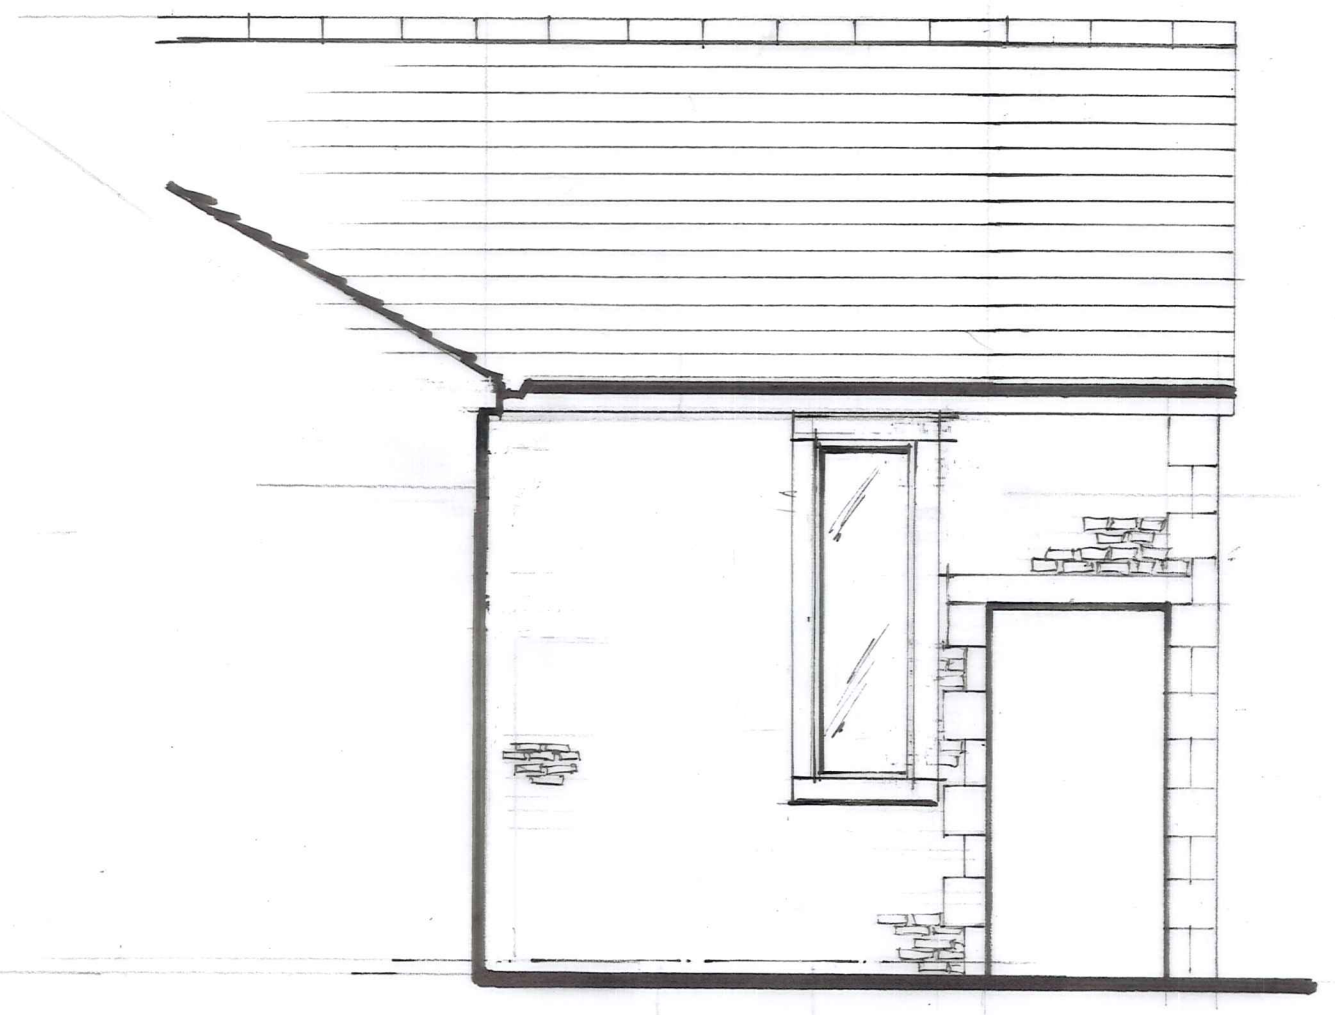

Proposed Side Elevation On 2

E		
D		
C		
B		
A	25.11.18	GENERAL REVISIONS
	Date	Revisions

© copyright

Andy England
No 1 Horncroft
Cawthorne
Barnsley
S75 4HS

Client

Job Title
General internal modifications +
Raising and creation of first floor
accommodation.

Drawing Title
Proposed Elevations
"Planning"

Scale 1:50

Date 20.9.18 Drawn by S.C.

Drg. No. AE/ 05 Rev. A