




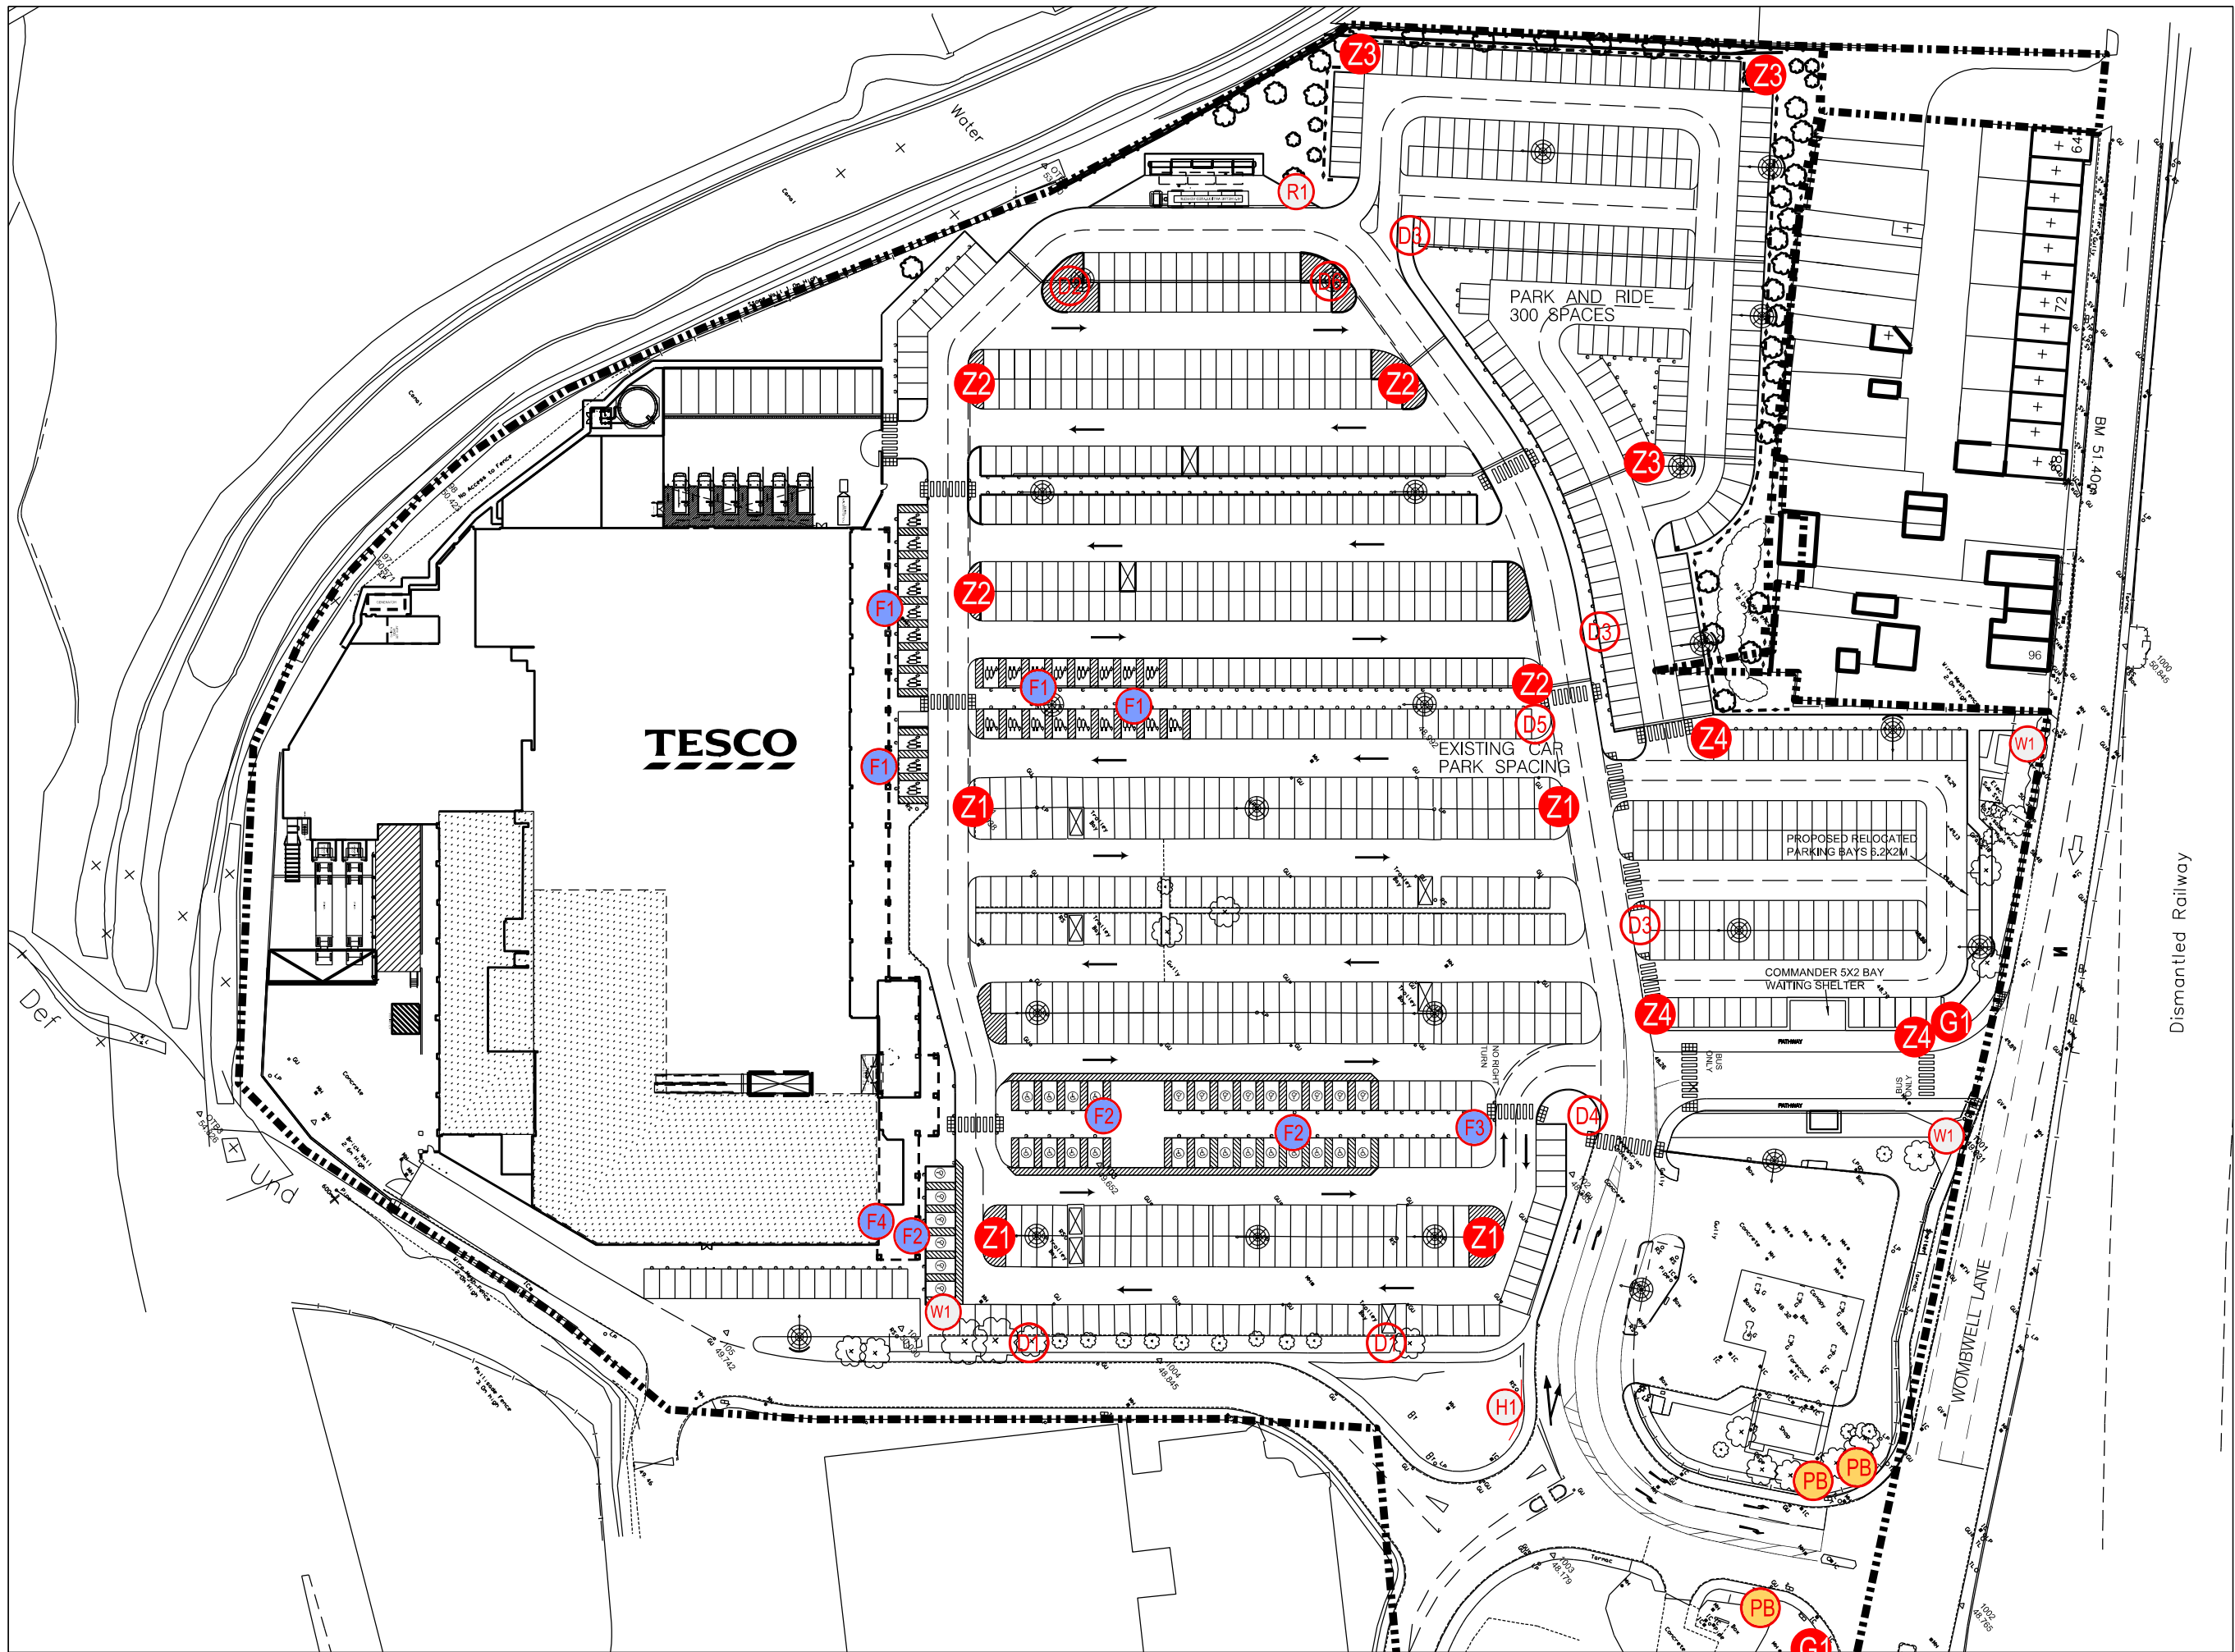


SITE PLAN (1:1000)

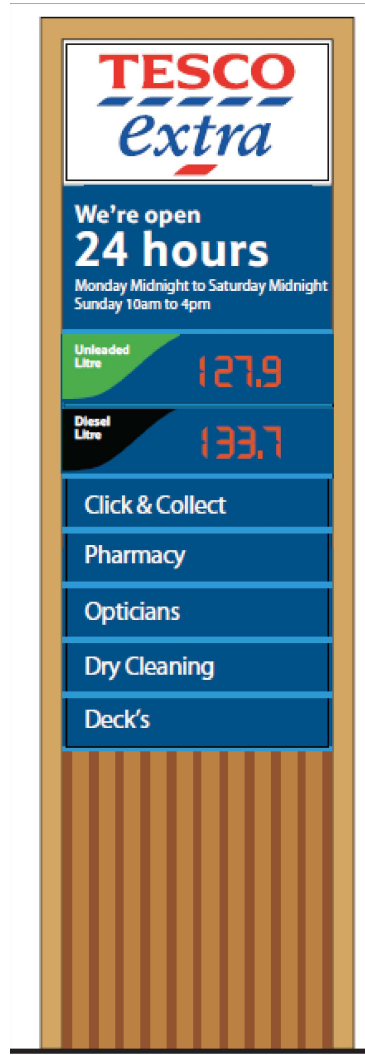


Existing Gantry
Gantry to receive new cladding and panels to align to current Design Standards

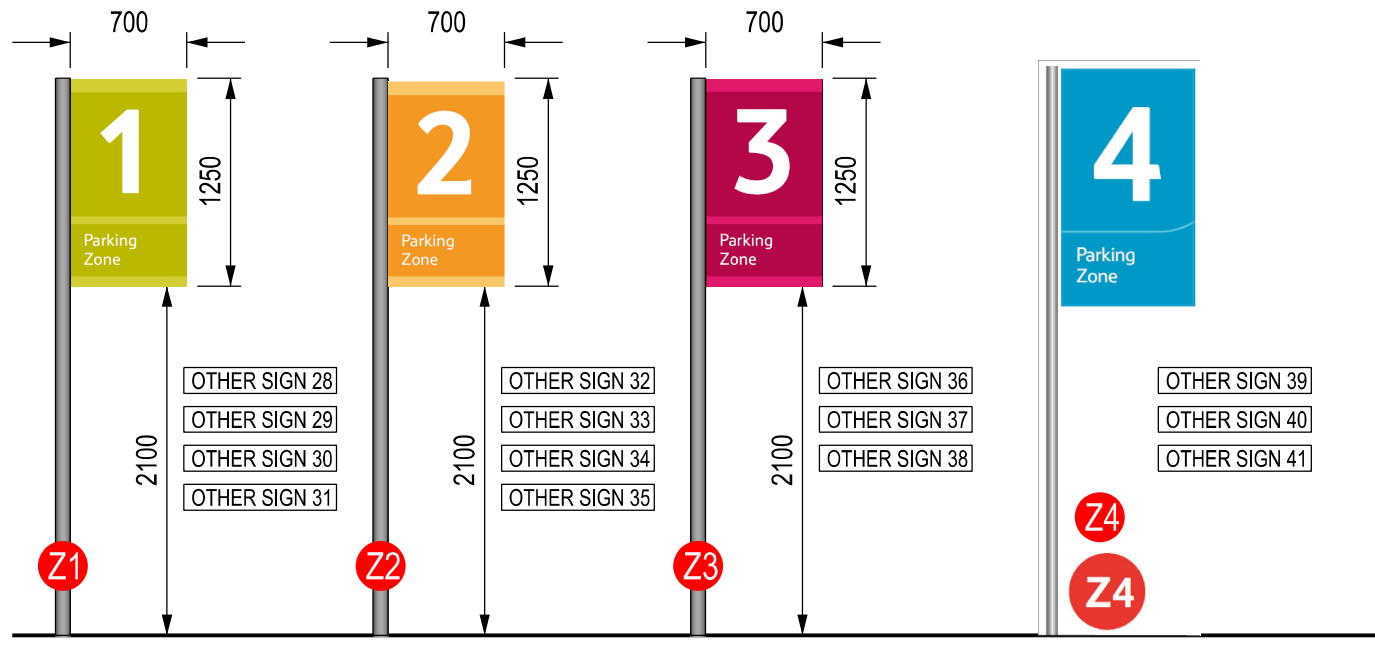


Zonal Signage
700 x 1250mm, Double Sided

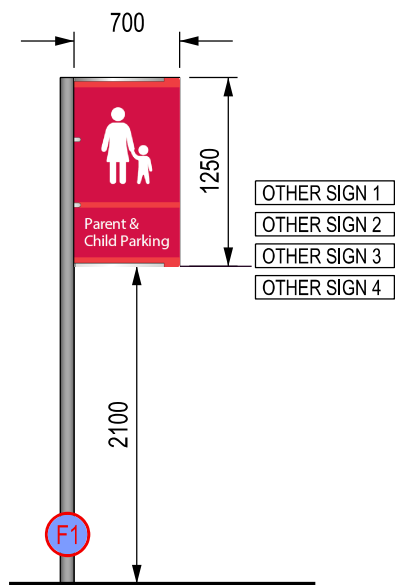

Flag Signage
700 x 1250mm, Double Sided
To be installed at each Parent & Child bay

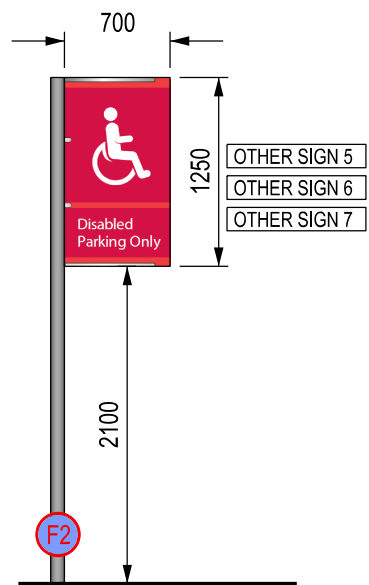


Flag Signage
700 x 1250mm, Double Sided
To be installed at each Disabled bay

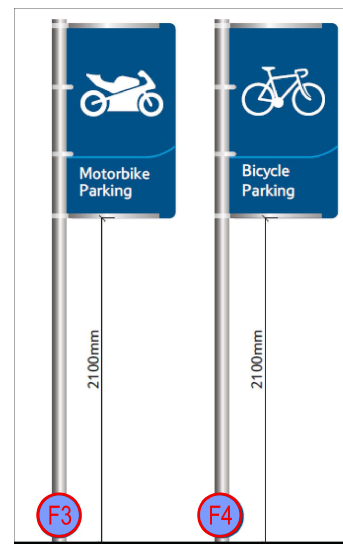


Flag Signage
700 x 1250mm, Double Sided
To be installed at each Disabled bay


OTHER SIGN 10
OTHER SIGN 11
OTHER SIGN 12

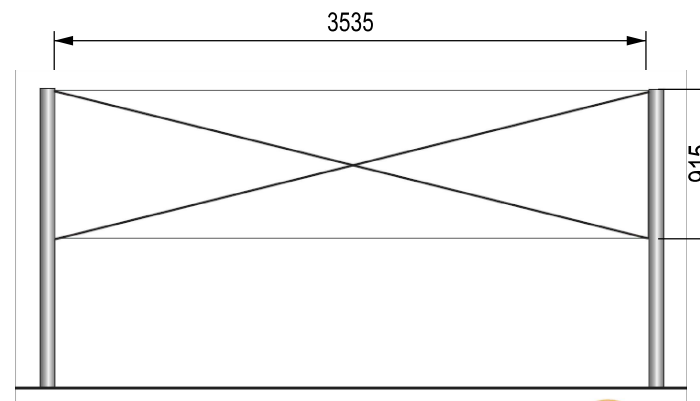


Promotional Banner
3535 x 915mm, Double sided

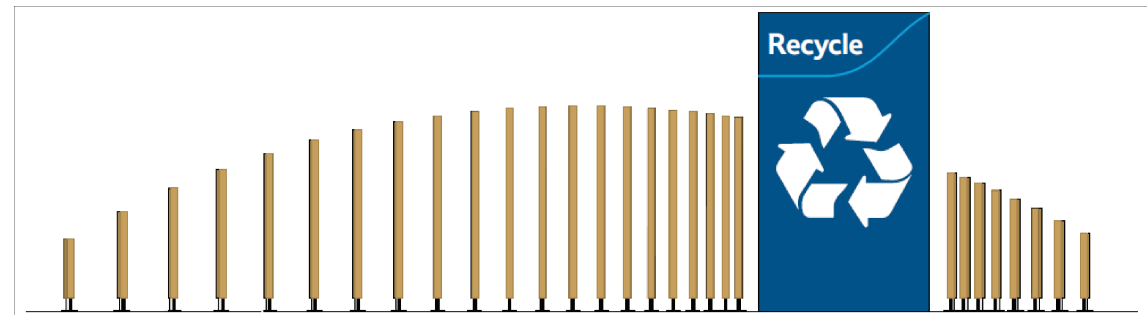


Recycling Tablet
2000 x 3500mm totem, Externally Illuminated

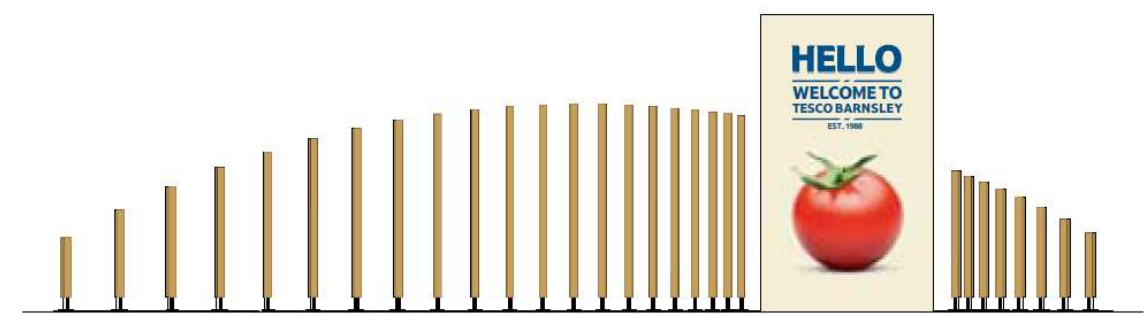


Hello / Goodbye Tablet
2000 x 3500mm totem, Externally Illuminated

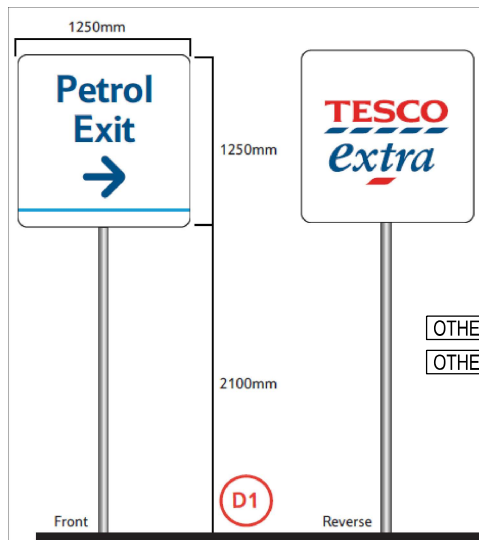


New Directional Signage
1250 x 1250mm, Double Sided

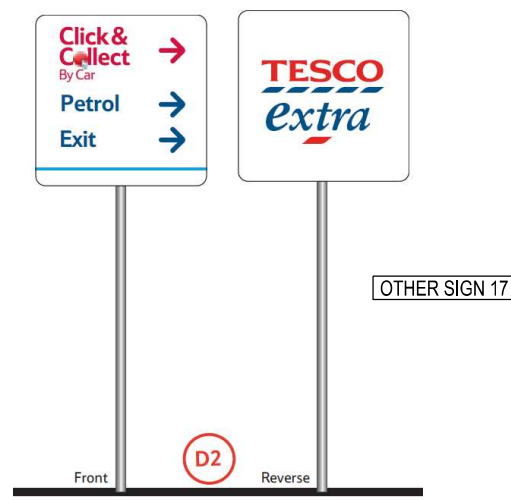


New Directional Signage
1250 x 1250mm, Double Sided

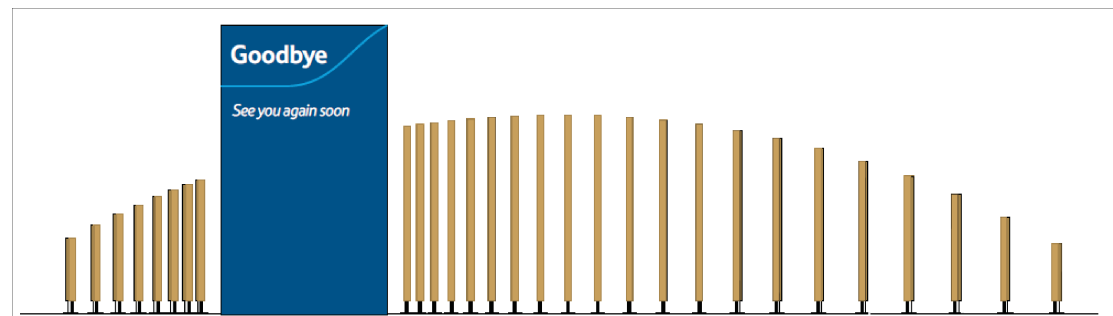


Hello / Goodbye Tablet
2000 x 3500mm totem, Externally Illuminated

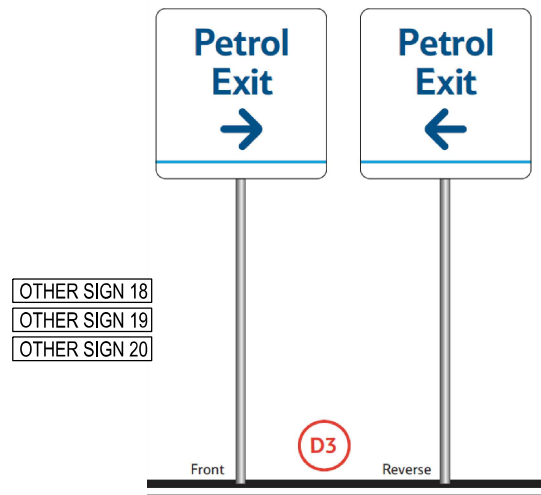


New Directional Signage
1250 x 1250mm, Double Sided

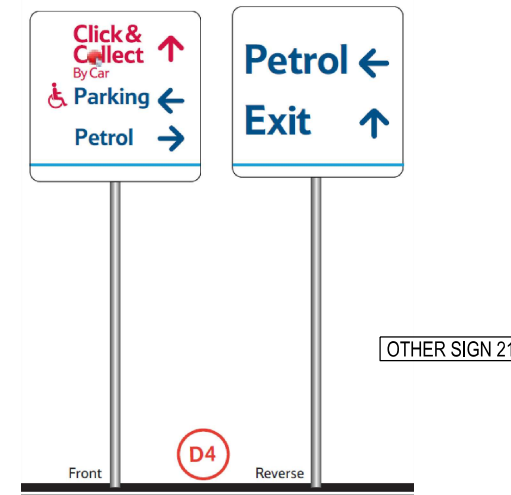


New Directional Signage
1250 x 1250mm, Double Sided

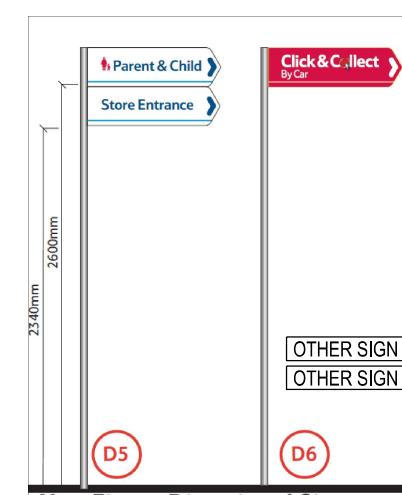

New Directional Signage
885 x 260mm, Double Sided

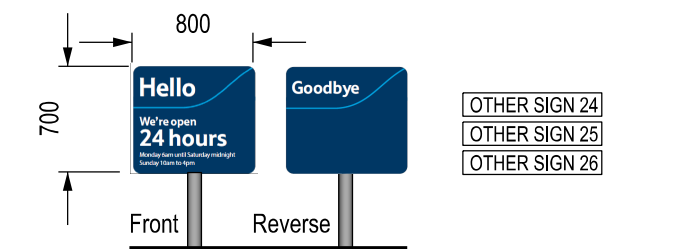

Hello & Goodbye Signage
700 x 800mm, Double Sided

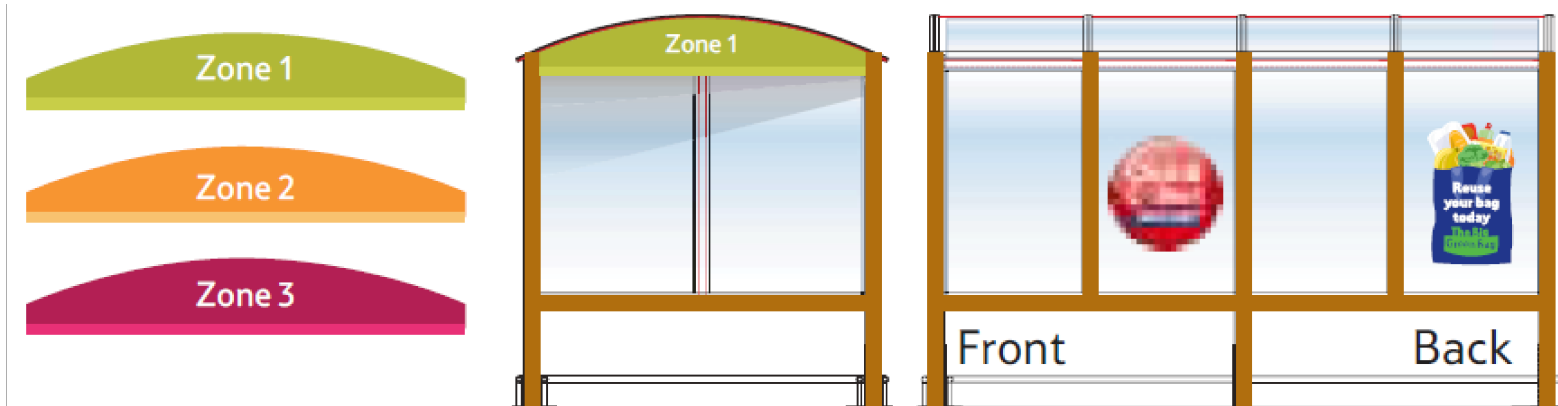

Wooden Trolley Bays
Remove existing trolley bays and replace with new wooden trolley bays.

Architects are to be notified of any discrepancies. Contractors must check all dimensions on site. This drawing is subject to copyright laws and is for use on this project only. This drawing is to be used solely for the information as titled only. For other information refer to the latest revision of any cross referenced drawings. To be read in conjunction with relevant design standards/protocols

#	Rev	Date	First Issue	Description	Drn	Ckd
				Amendments		

Tesco

Project name:
Tesco Barnsley

Project address:
Wombwell Lane
Barnsley

Drawing Title:
Site Signage

Job No: 5409	Drg No: P01	Revision:
Date: APRIL '14	Scale: 1:500	Sheet size: A1

SMITH SMALLEY ARCHITECTS
Craven Lodge
37 Victoria Avenue
Harrogate
North Yorkshire
HG1 5PX
Tel: +44(0) 1423 531 100
Fax: +44(0) 1423 531 449
Web: www.smithsmalley.co.uk
Email: admin@smithsmalley.co.uk

RIBA **AA** **CI** **CPA** **IOA** **IOA** **IOA** **IOA**
Chartered Practice INVESTOR IN PEOPLE CONSTRUCTION APPROVED