



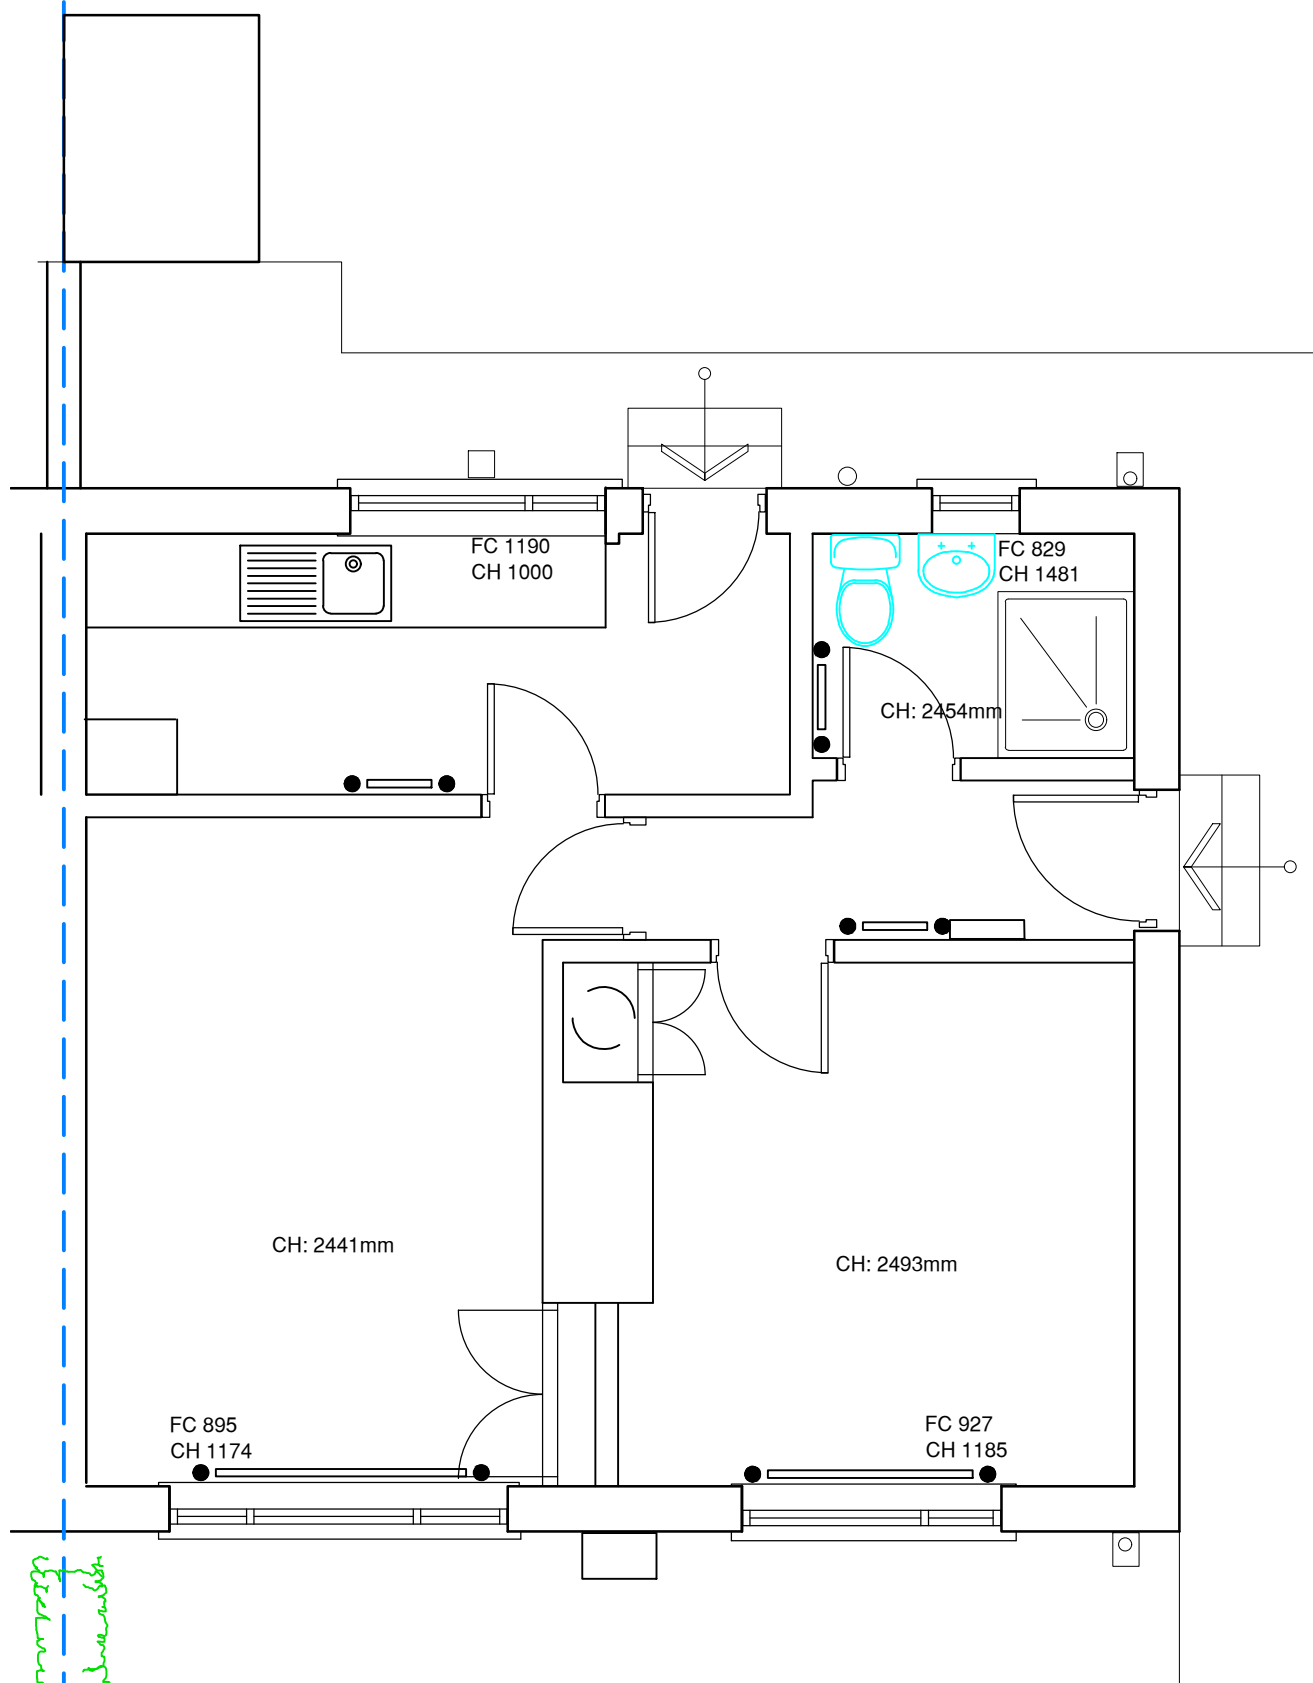

GROUND FLOOR PLAN AS EXISTING

Scale 1:50

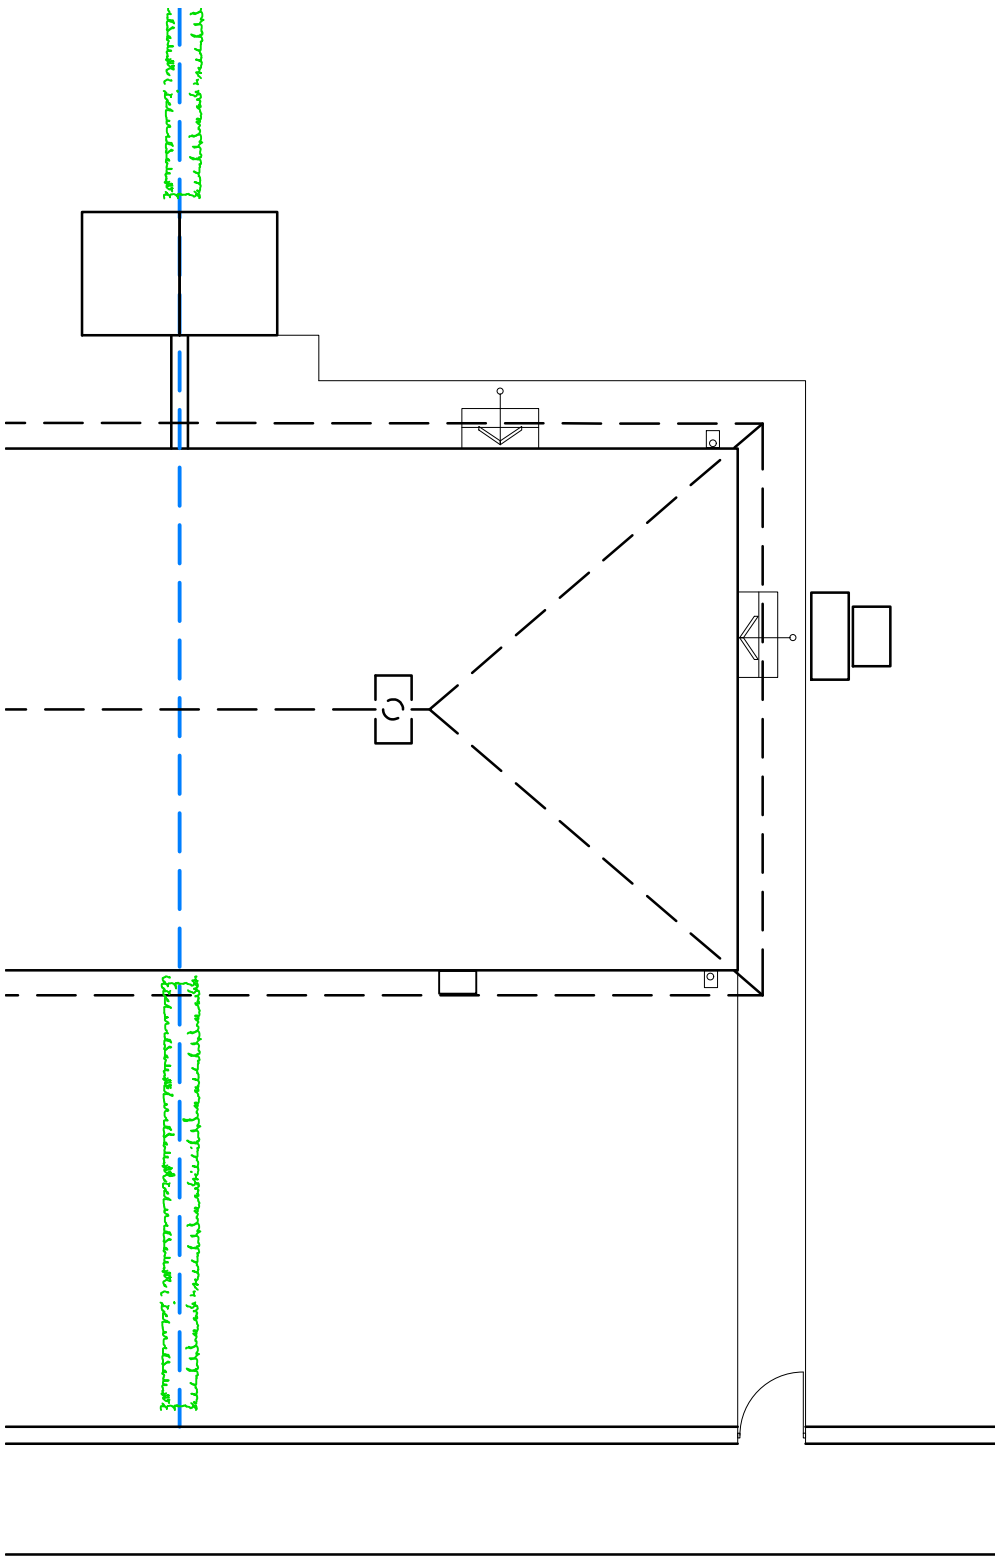

SITE PLAN AS EXISTING

Scale 1:100

THIS DRAWING IS PRODUCED FOR USE IN THIS PROJECT ONLY AND MAY NOT BE USED FOR ANY OTHER PURPOSE. NPS PROPERTY CONSULTANTS LTD ACCEPT NO LIABILITY FOR THE USE OF THIS DRAWING OTHER THAN THE PURPOSE FOR WHICH IT WAS INTENDED IN CONNECTION WITH THIS PROJECT AS RECORDED IN THE 'PURPOSE FOR ISSUE' AND 'FILE STATUS CODE'.

THIS DRAWING MAY NOT BE REPRODUCED IN ANY FORM WITHOUT PRIOR WRITTEN AGREEMENT OF NPS PROPERTY CONSULTANTS LTD.

© CROWN COPYRIGHT AND DATABASE RIGHTS 2020
ORDNANCE SURVEY LICENCE NUMBER 100022264

ORIGINAL
SHEET SIZE
A3

FIRST ISSUE

P1							
----	--	--	--	--	--	--	--

COMMENT

REV	GY	03/04/19	CHECKED	DATE	APPROVED	DATE
-----	----	----------	---------	------	----------	------

CLIENT

BERNESLAI HOMES

PROJECT

PROPOSED ALTERATION & REFURBISHMENT
TO No 39 JOHN STREET, GREAT HOUGHTON
BARNSELY S72 0EB

TITLE

SITE PLAN & FLOOR PLAN AS
EXISTING



NPS Barnsley Ltd
Gateway Plaza, Sackville St, Barnsley, South
Yorkshire, S70 2RD,
Tel: 01226 774605; Email: barnsley@nps.co.uk
web:www.nps.co.uk

SCALES DISCIPLINE PROJECT NUMBER

1:50/100 ARCH 07-17-19-1-1204

DRAWING NUMBER REV CODE

NPS-39-00-DR-A-(00)-010 P 1

STATUS CODE PURPOSE OF ISSUE DRAWN

S0 PRELIMINARY GY