



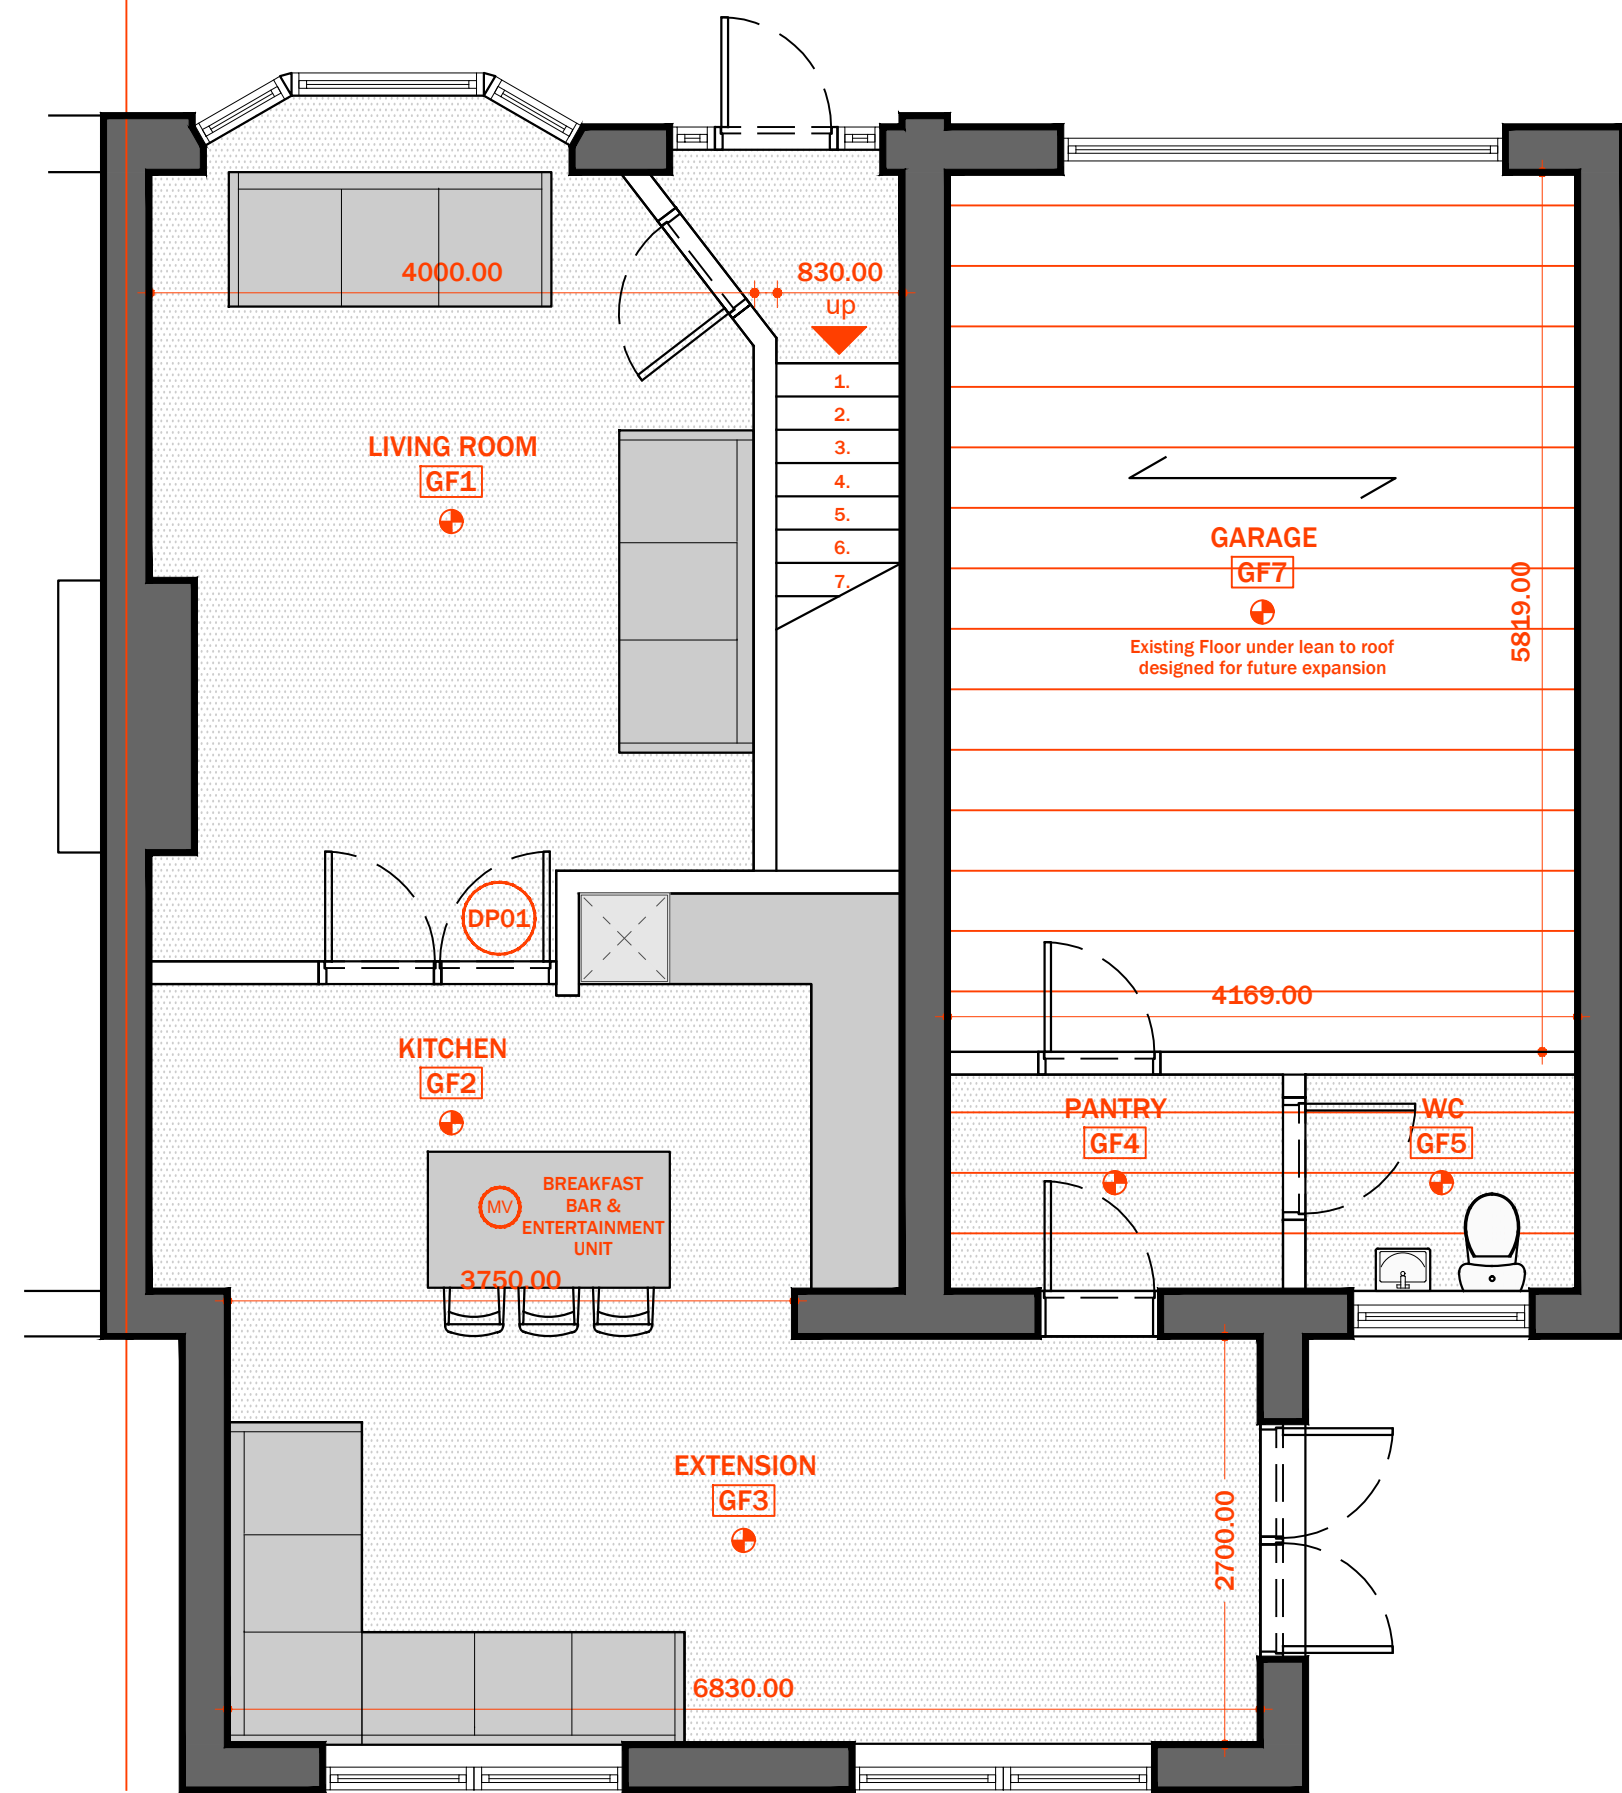

1

EXISTING GROUND FLOOR PLAN


SCALE: 1:50

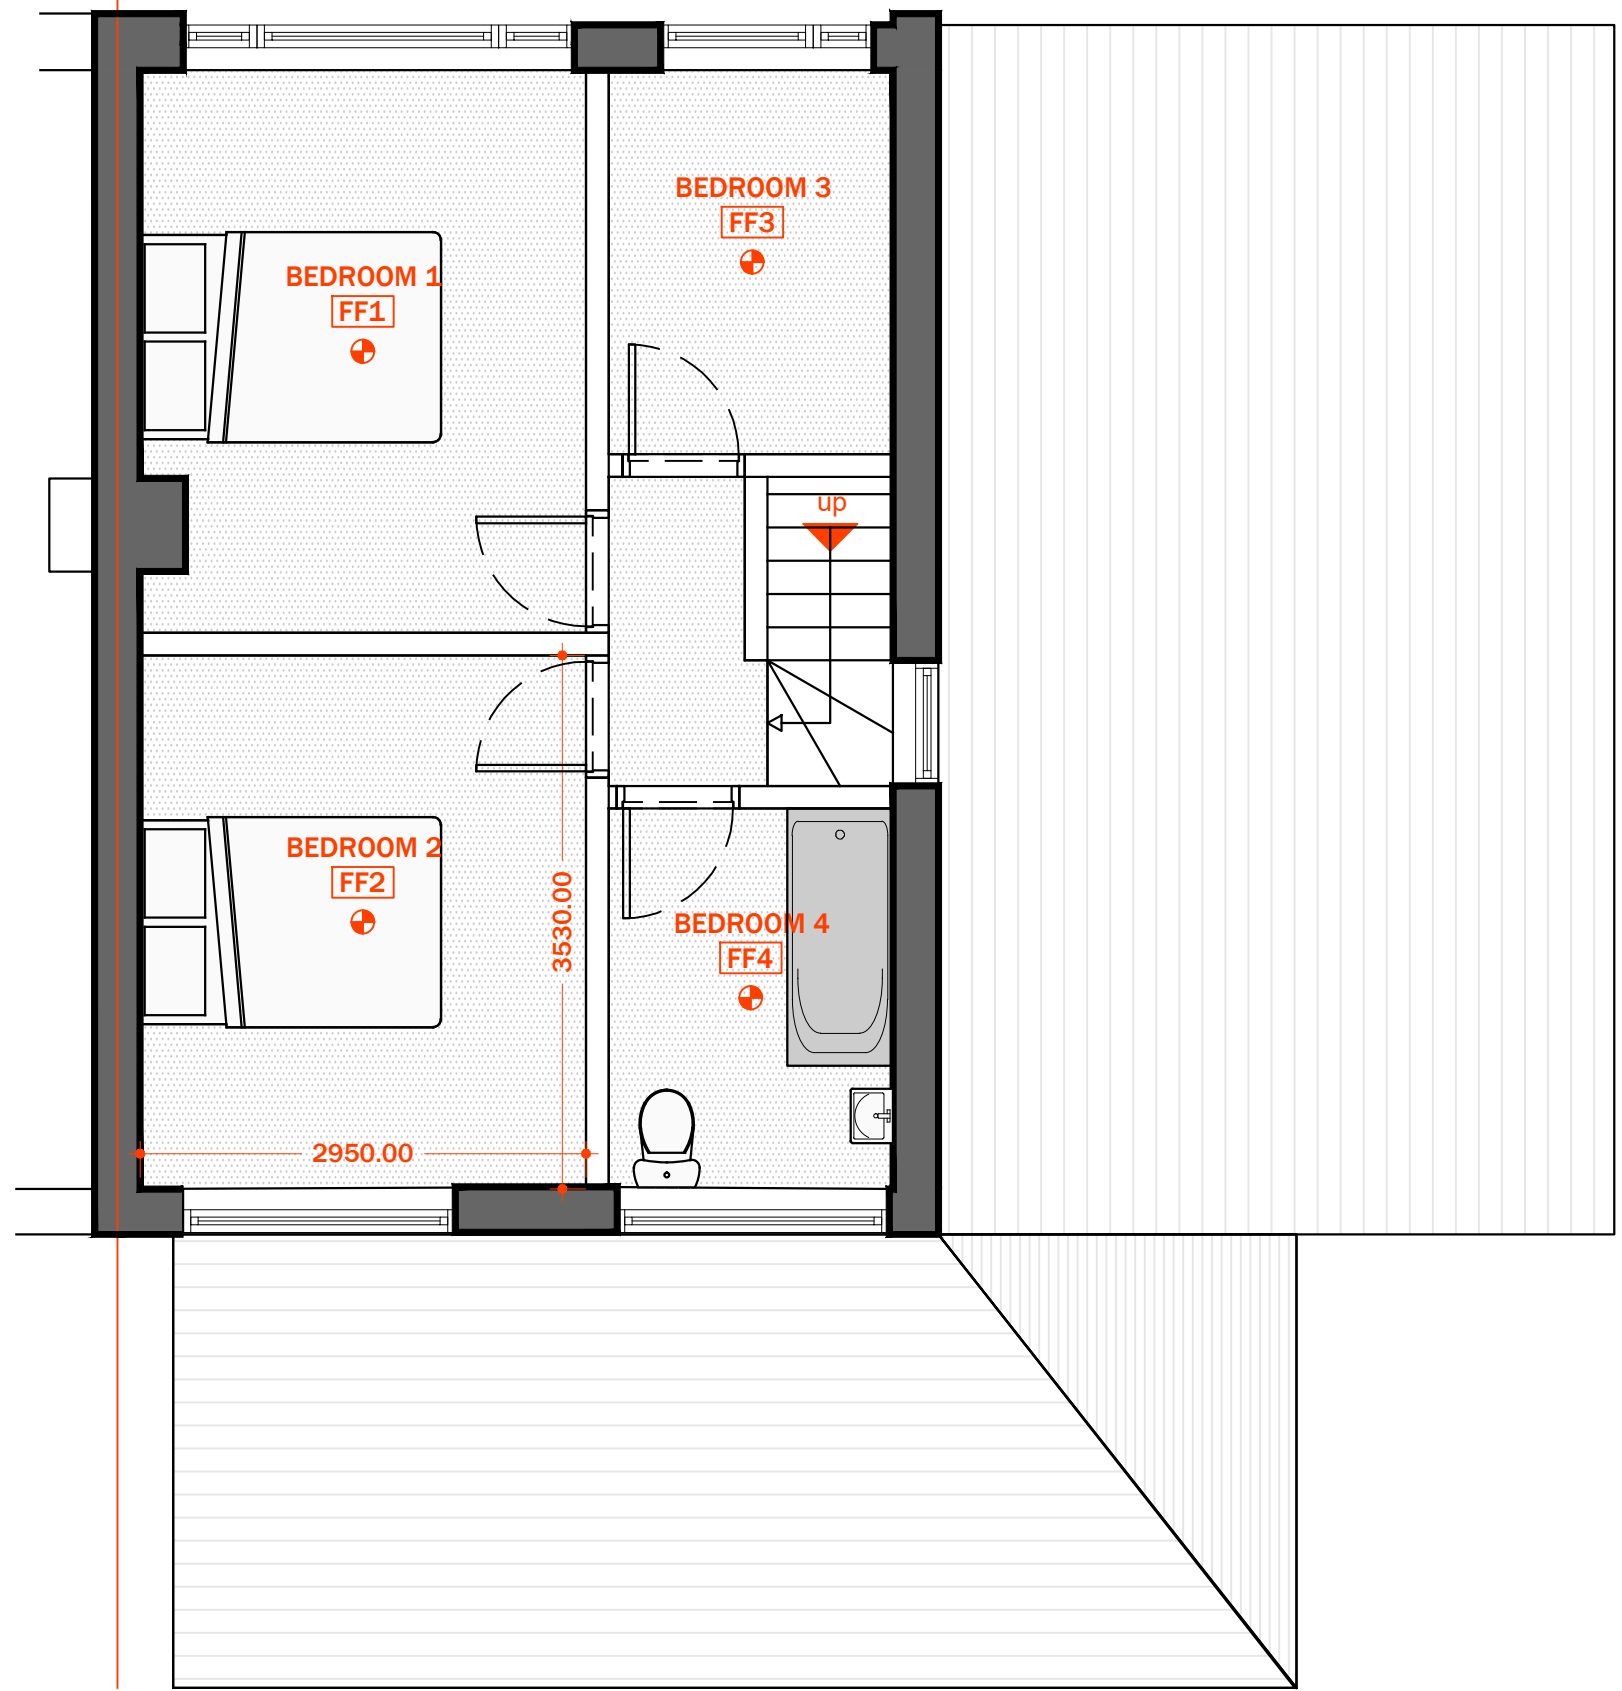

2

EXISTING FIRST FLOOR PLAN


SCALE: 1:50

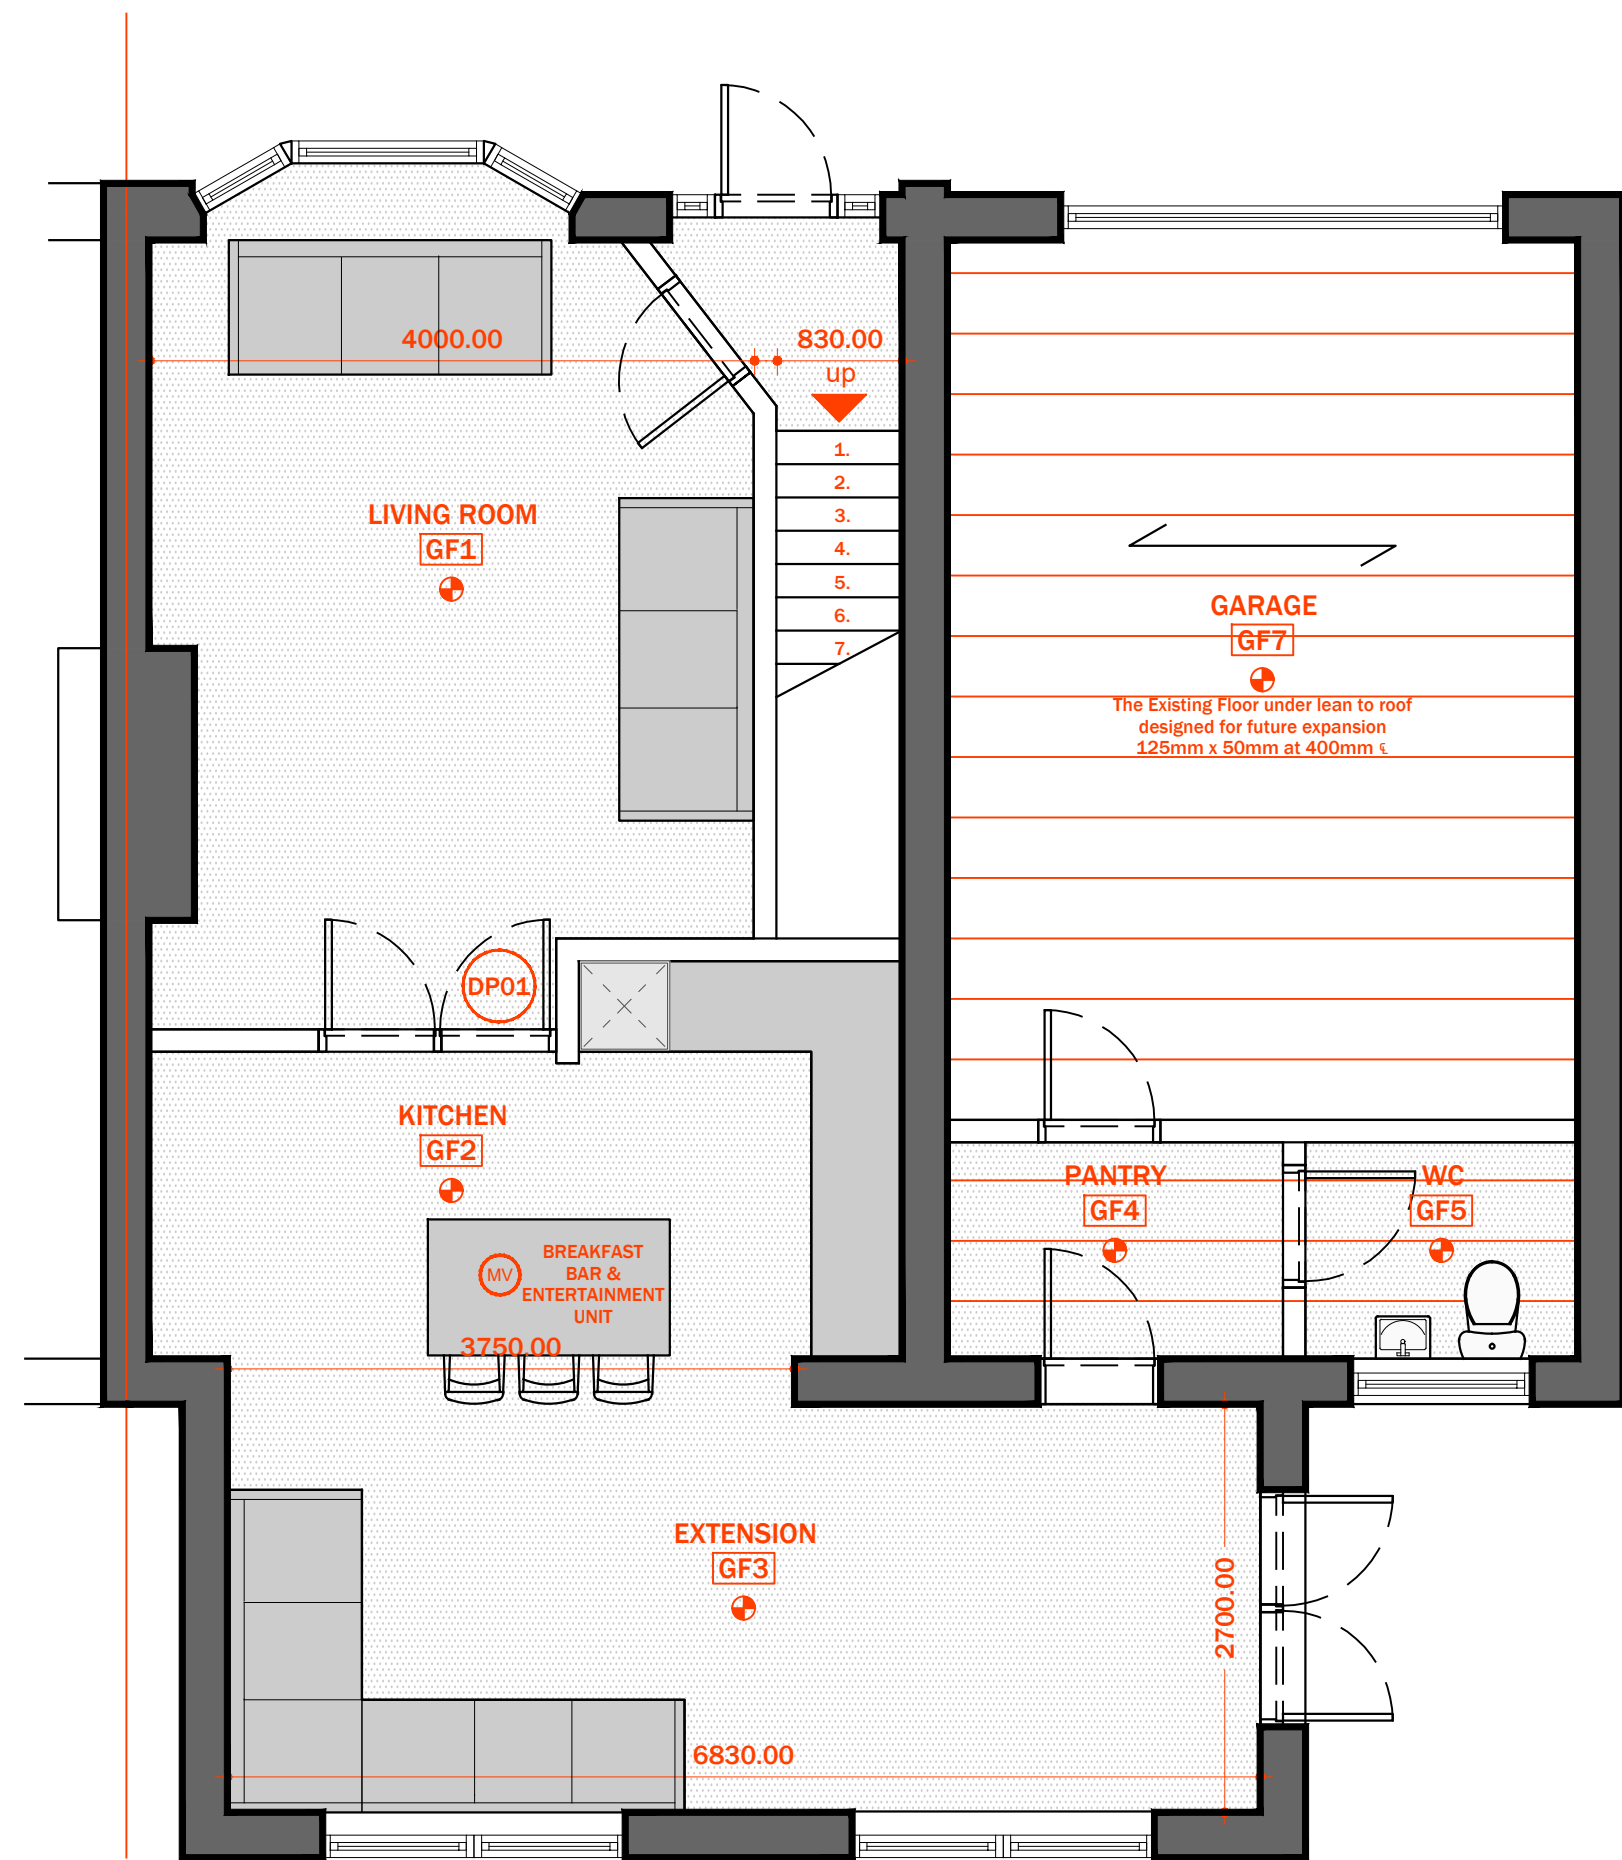

3

PROPOSED GROUND FLOOR PLAN


SCALE: 1:50

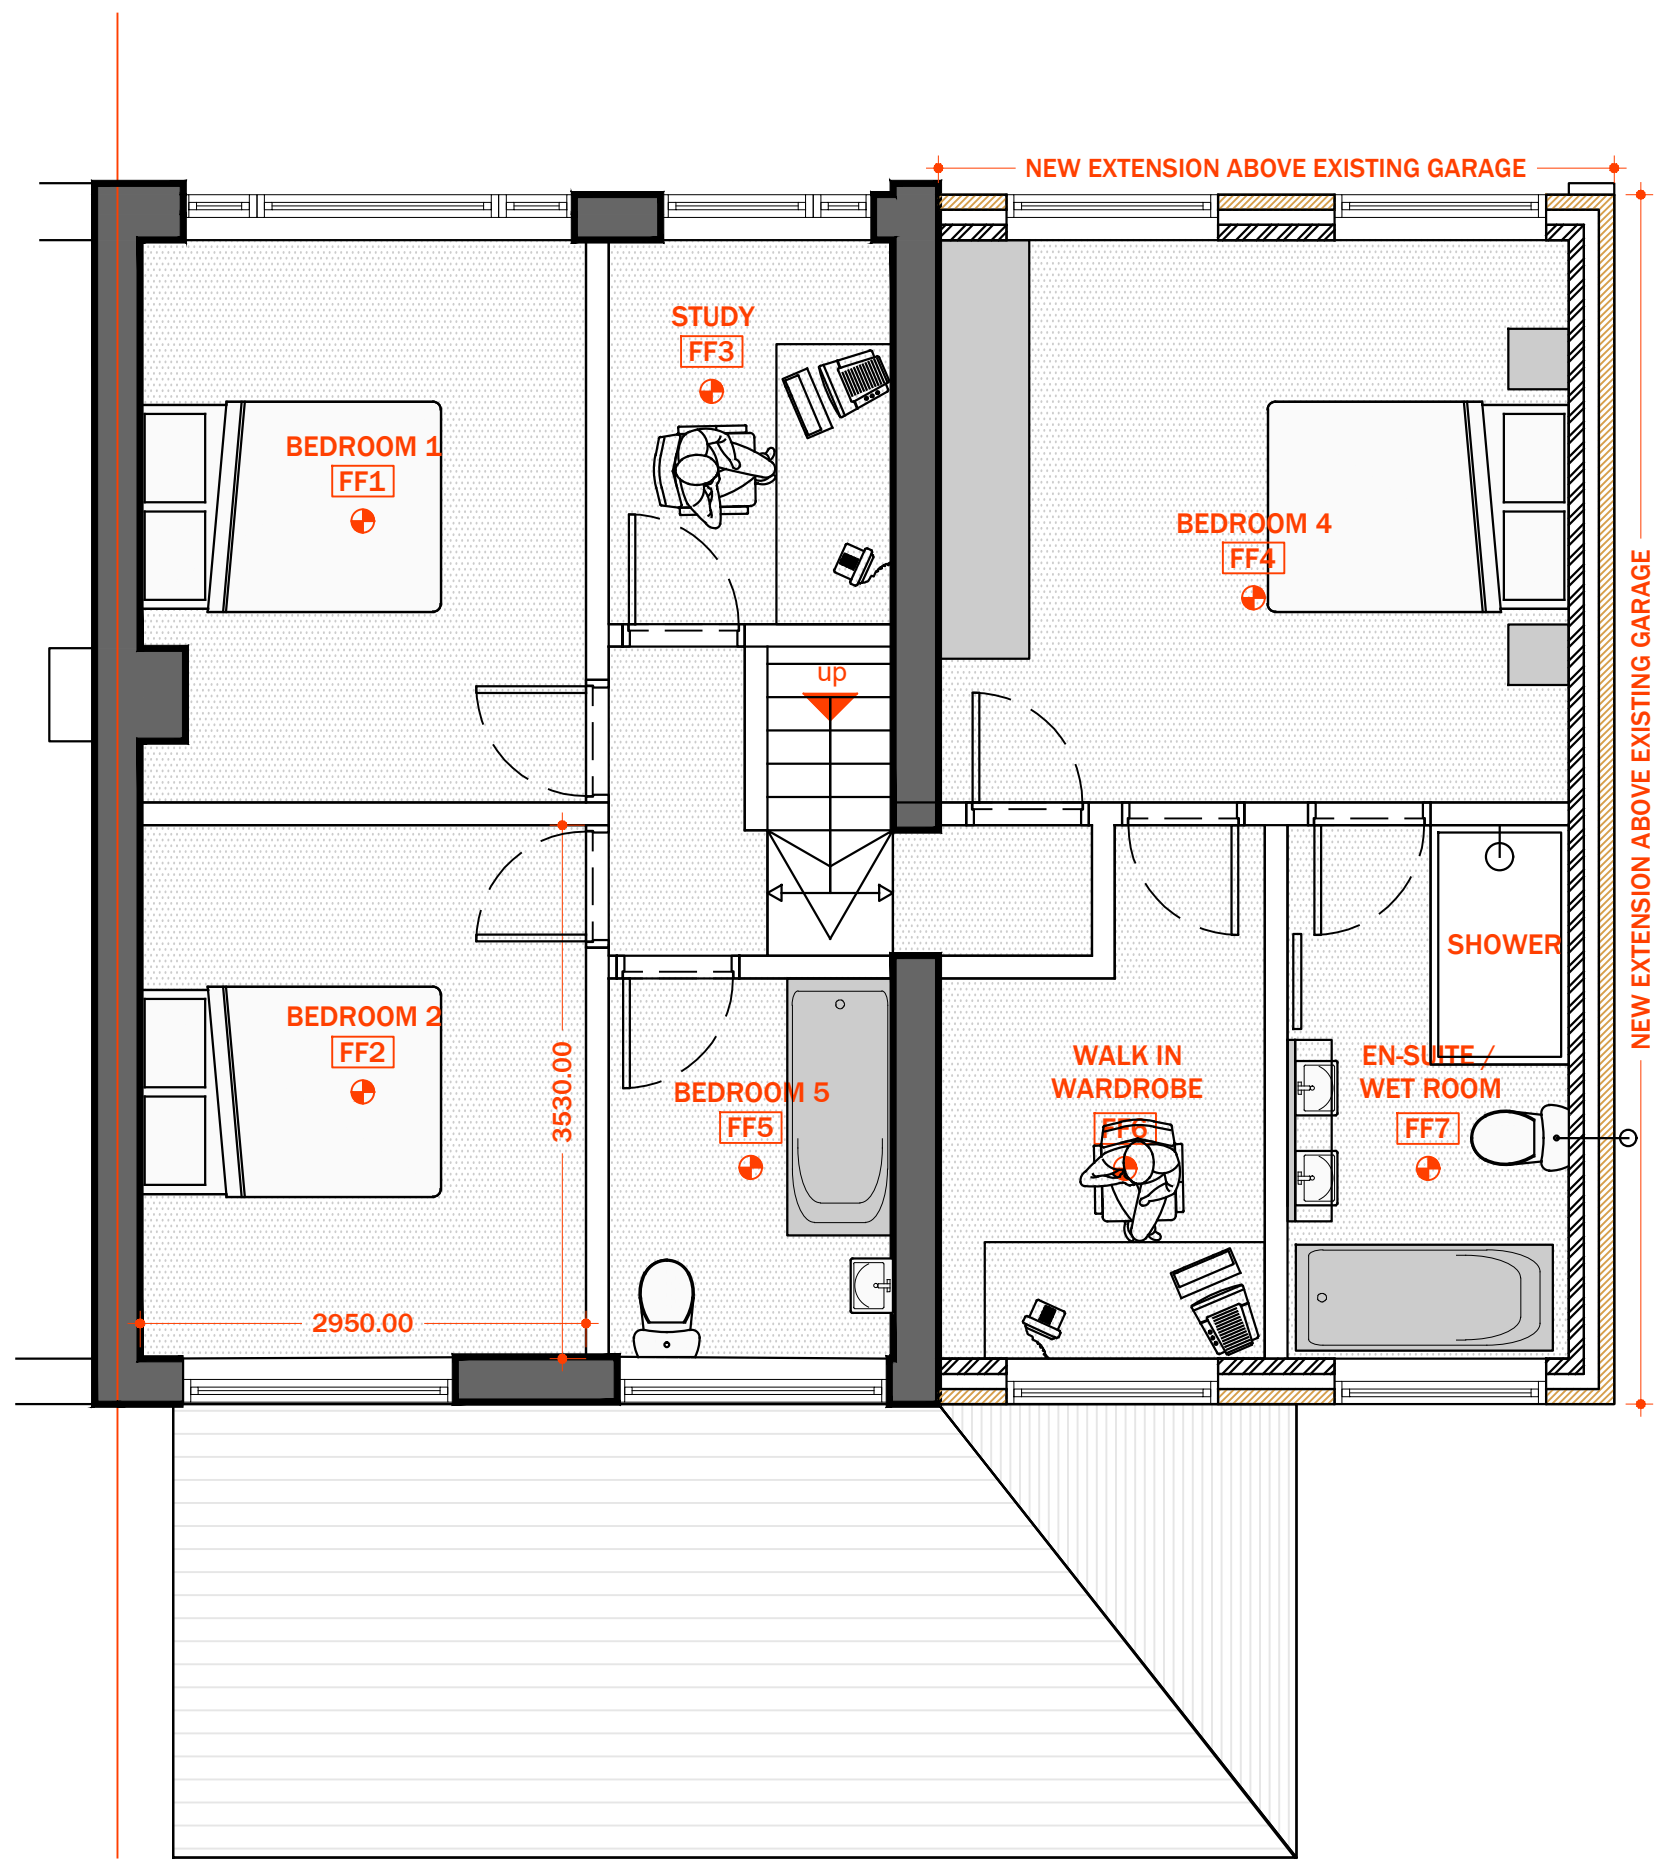

4

PROPOSED FIRST FLOOR PLAN

SCALE: 1:50

 

HIRST ARCHITECTURE LTD
WWW.LHADESIGN.COM

THIS DRAWING/COPY AND ANY DESIGN THEREON IS PROTECTED BY COPYRIGHT AND IS THE PROPERTY OF HIRST ARCHITECTURE LTD. IT IS TO BE USED ONLY FOR THE PURPOSE FOR WHICH IT WAS EXPRESSLY LOANED AND IS NOT TO BE COPIED IN ANY FORMAT. INFORMATION WITHIN THIS DRAWING IS NOT TO BE PASSED TO ANY THIRD PARTY WITHOUT PRIOR WRITTEN CONSENT. ALL MEASUREMENTS TO BE CHECKED ON SITE PRIOR TO CONSTRUCTION. DO NOT SCALE THIS DRAWING.
HIRST ARCHITECTURE LTD
COMPANY NUMBER 12942045
2020 ©

NOT FOR CONSTRUCTION

PROJECT

NO.14
LUND CRESCENT
BARNSELEY S71 5LQ

CLIENT:

MR & MRS POTTER

Notes:

DRAWING STAGE:

FEASIBILITY

DRAWING TITLE:

PROPOSED BUILDING
PLANS

JOB NO:

HA-21-14

DRAWING

02

REVISION	DESCRIPTION	DATE
--	ORIGINAL ISSUE	MAY 21
--		
--		
--		
--		
--		



SCALE

1:50

HIRST ARCHITECTURE LTD

© 2021

A.1