




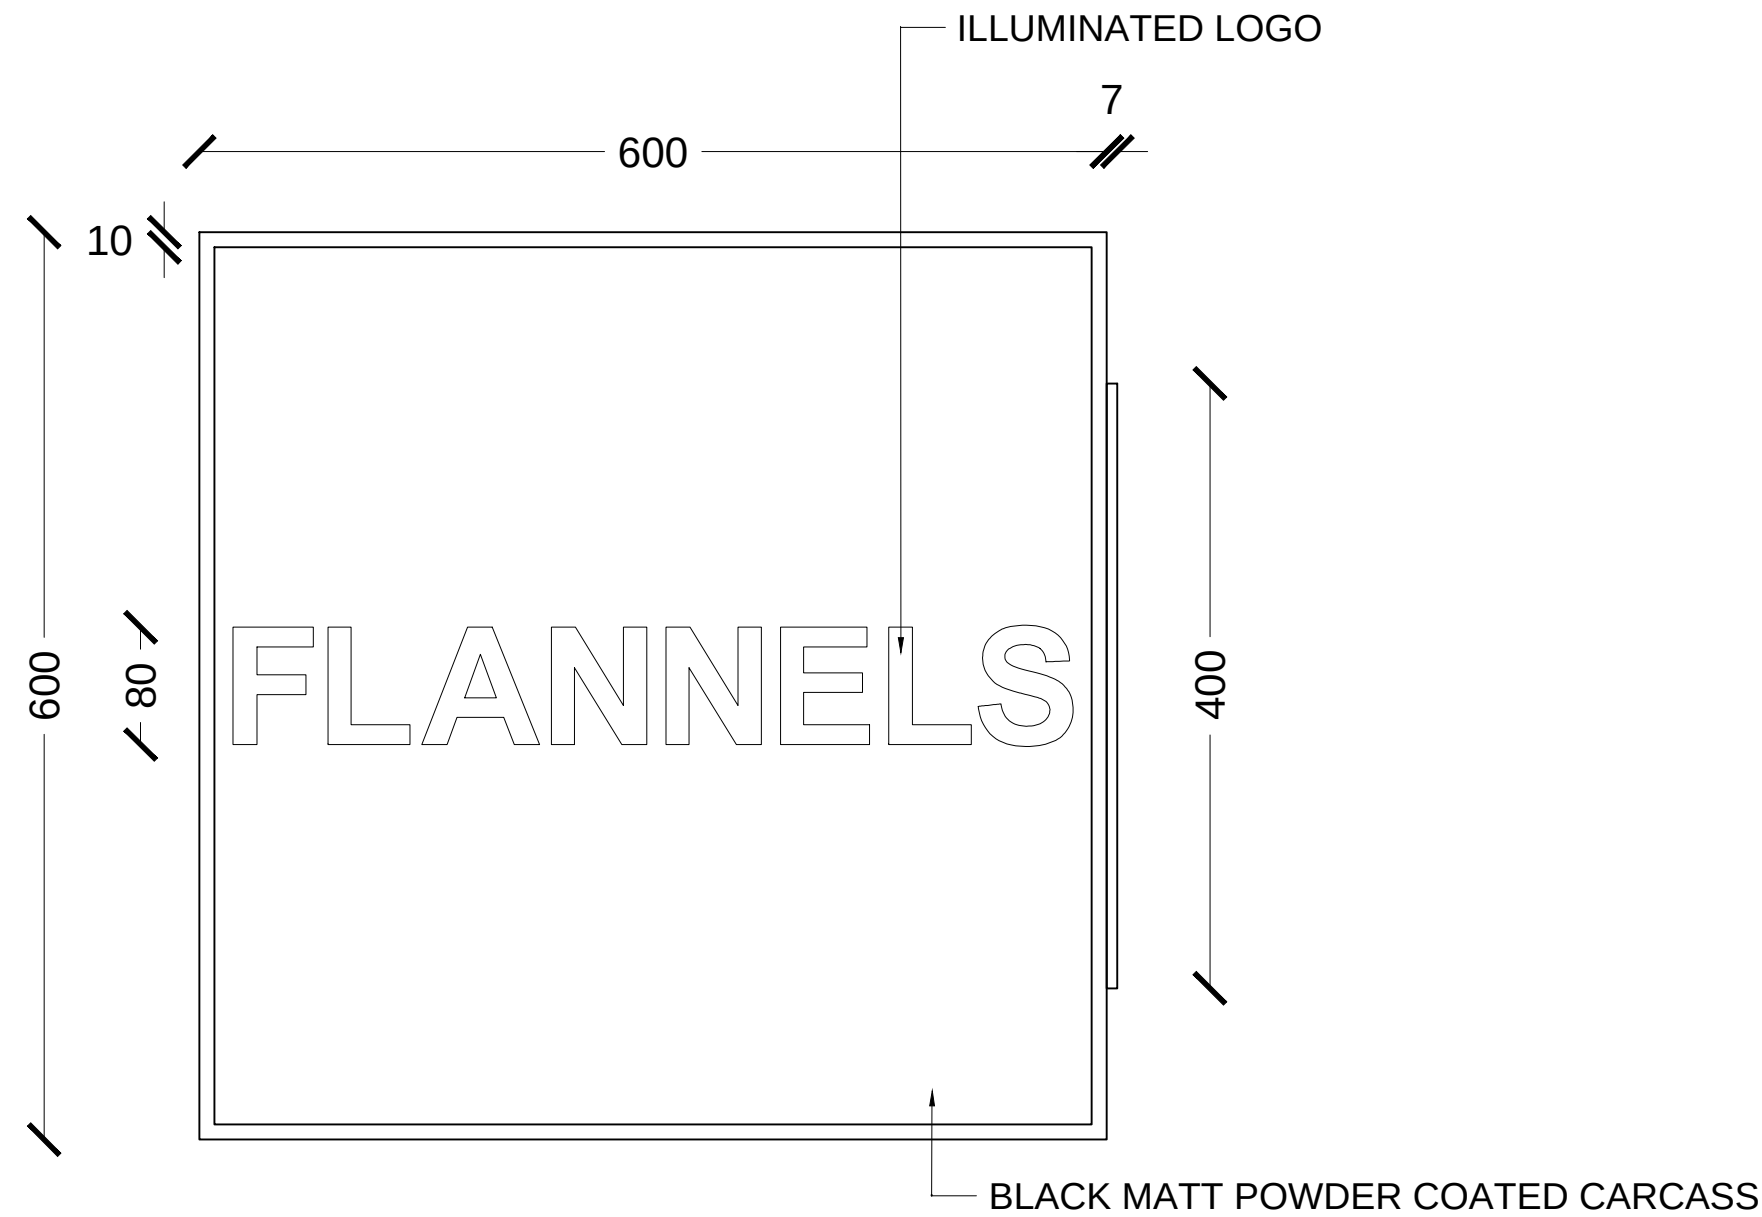

BUS STOP SIGN - FRONT ELEVATION A  
SCALE 1:5

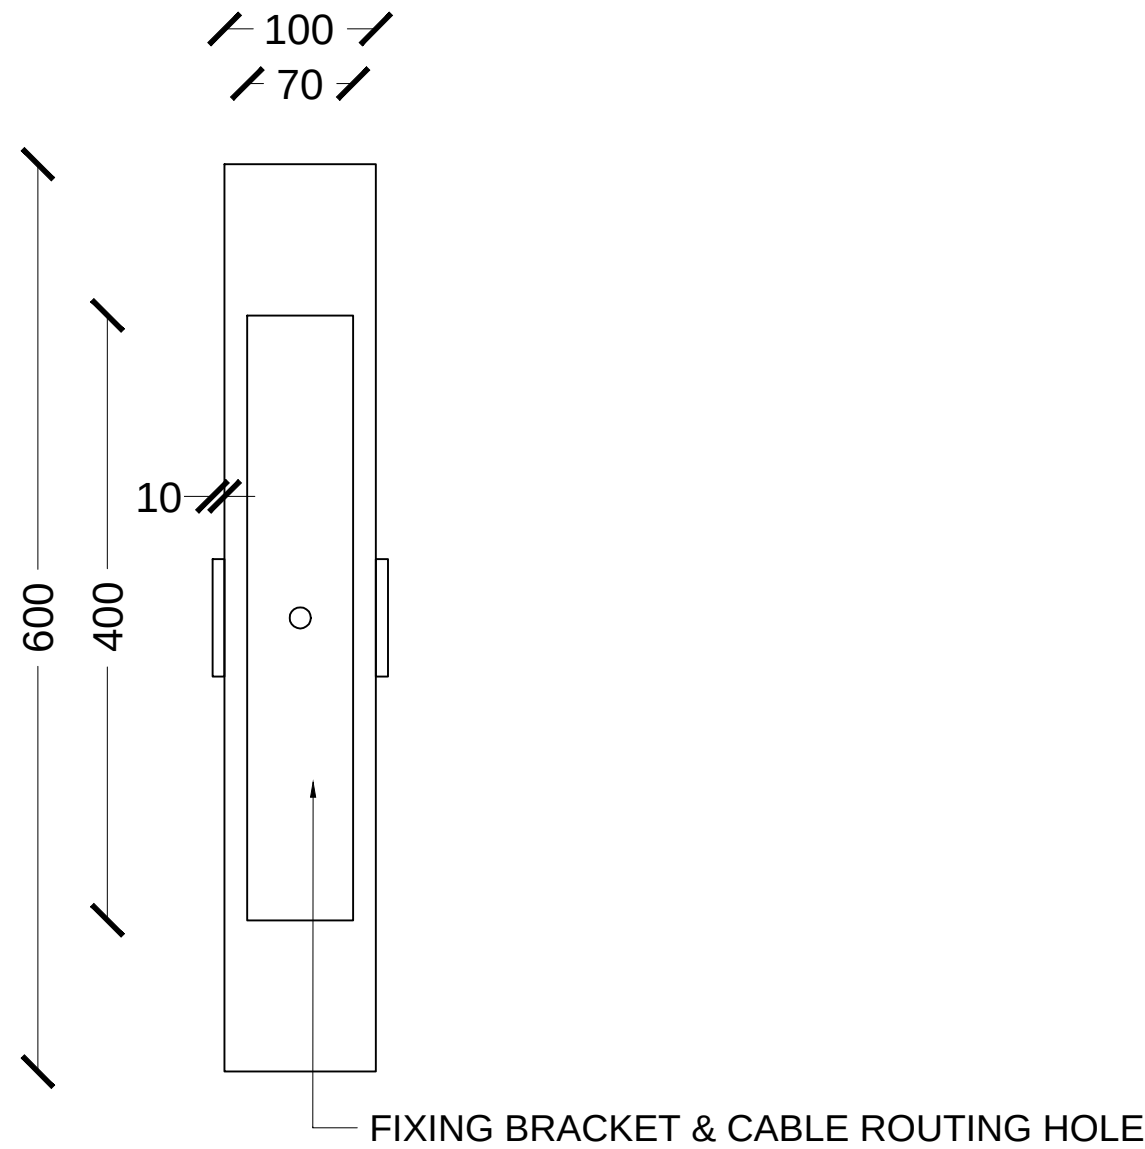

BUS STOP SIGN - SIDE ELEVATION B  
SCALE 1:5

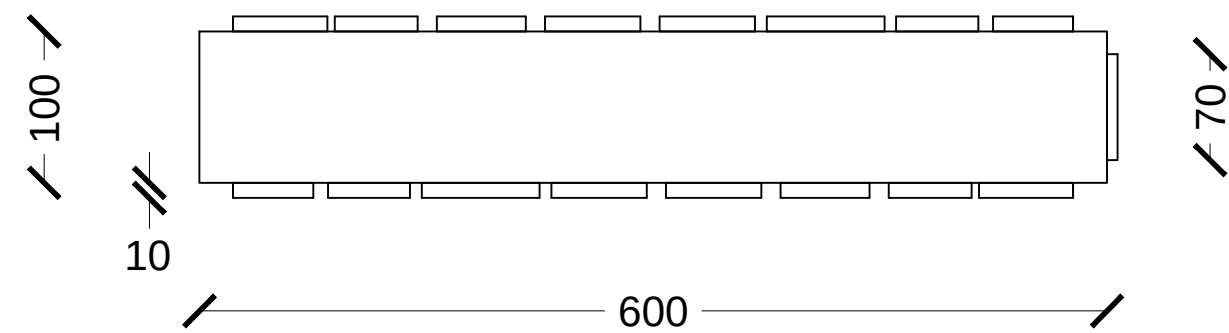

BUS STOP SIGN - TOP ELEVATION C  
SCALE 1:5

NOTES :

All dimensions in millimeters.

All dimensions and levels are to be checked on site by the main contractor prior to commencing excavation works. Any discrepancy is to be reported back to the designer for instruction.

This drawing is the property of ARGENT DESIGN LIMITED and may not be reproduced or disclosed to a third party in any form without written permission.

For General Notes Refer to General Arrangement drawings, All drawings to be read in conjunction with Argent General Arrangement Drawings and Specifications.

| ISS                              | Revision | DATE        | Drm | Appr     |
|----------------------------------|----------|-------------|-----|----------|
| P0                               | DIP 1    |             | EB  | MA       |
| CLIENT/PROJECT                   |          |             |     |          |
| FLANNELS<br>STANDARD             |          |             |     |          |
| DRAWING STATUS                   |          |             |     |          |
| DIP 1                            |          |             |     |          |
| DRAWING TITLE                    |          |             |     |          |
| TYPICAL DETAILS<br>BUS STOP SIGN |          |             |     |          |
| SIZE & SCALE                     |          | 1:20 (A1)   |     | DRAWN BY |
| DATE                             |          |             |     | EB       |
| JOB No.                          |          | DRAWING No: |     | APPROVED |
| FL                               |          | ID-(26)-013 |     | MA       |
|                                  |          | REVISION    |     | P0       |

ARGENT

100 GEORGE STREET, LONDON, W1U 8NU

T: +44 020 7563 4250  
F: +44 020 7563 4251

info@argentdesign.co.uk