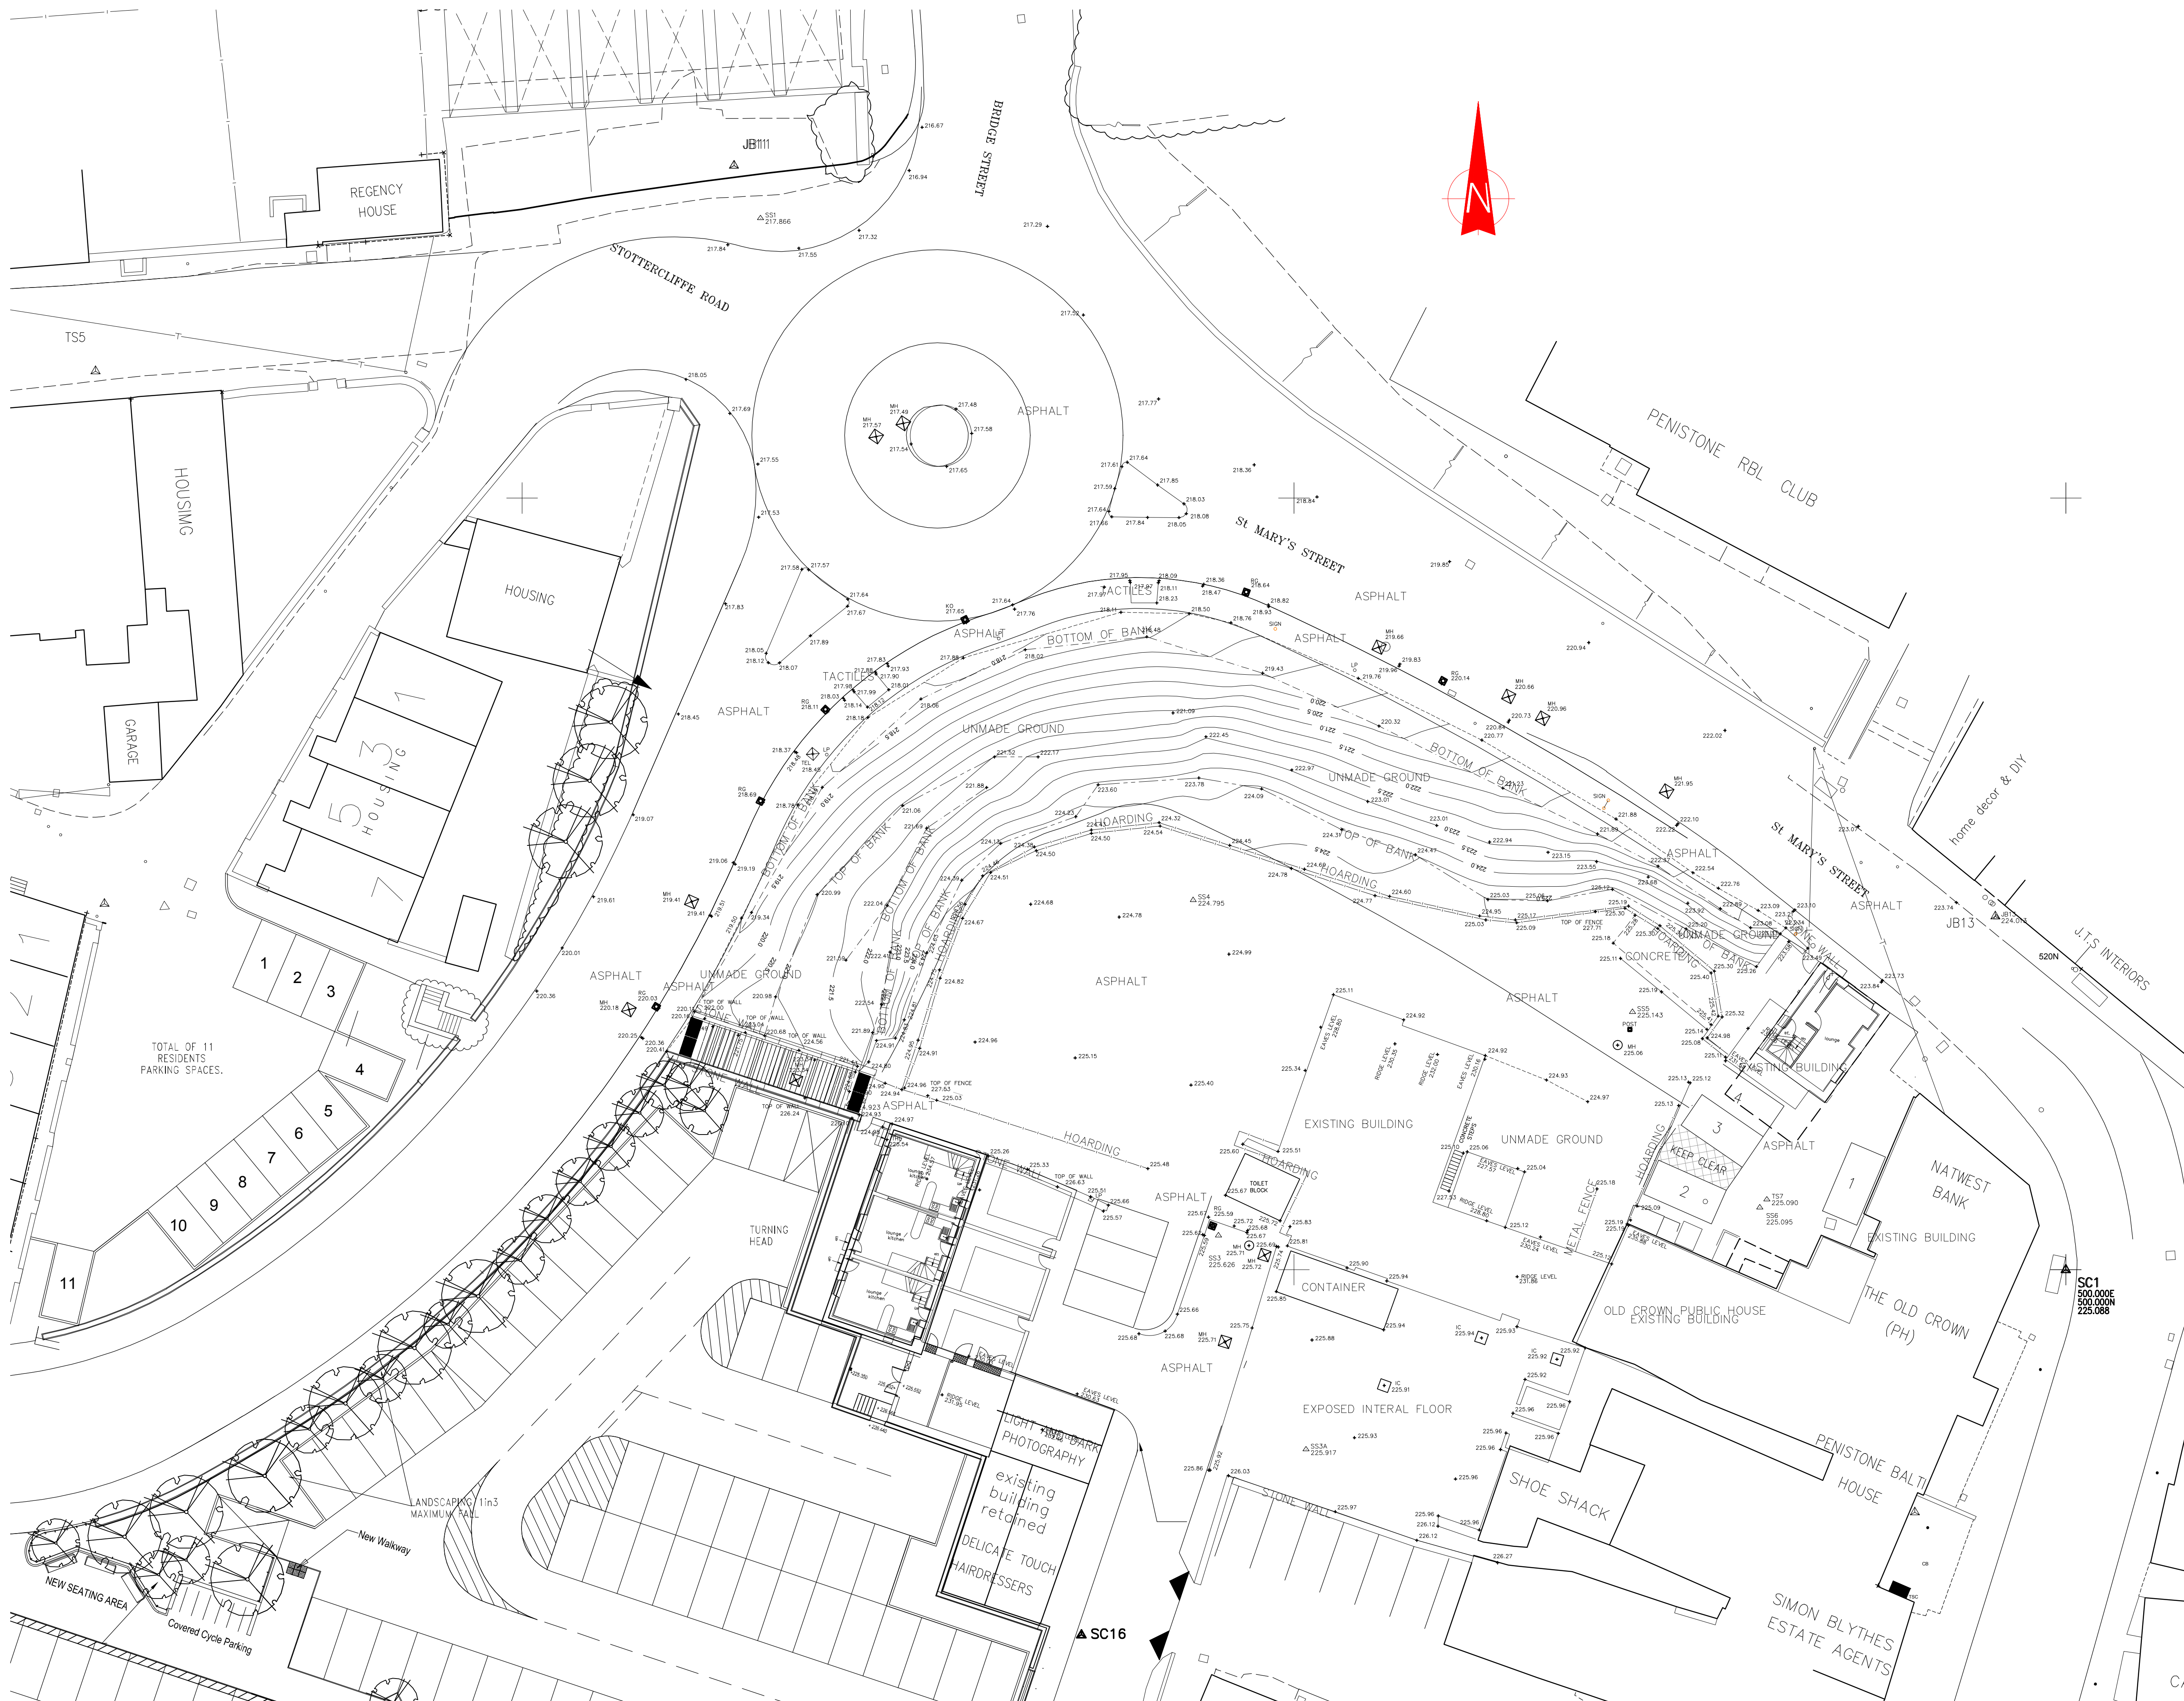


XREF'S IN THIS DRAWING

CLIENT

CLIENT
DRANSFIELD
PROPERTIES
LIMITED

PROJECT
ST MARYS STREET
SIGNBOARD
APPLICATION

TITLE
EXISTING
SITE PLAN

DRAWING STATUS
PLANNING

DRAWN	LB	CHECKED	DC
-------	----	---------	----

SCALE 1:200 @ A1

DATE MARCH 2011

CARRWOOD COURT
CARRWOOD ROAD
SHEEPBRIDGE
CHESTERFIELD
S41 9QB

T: 01246 260261
F: 01246 260736
E: email@wcec.co.uk
www.wcec.co.uk

JOB NO.	DRAWING NUMBER	REV
---------	----------------	-----

CAF