


Drawing No.	Rev No.
MBH001 -004	


DO NOT SCALE: Contractor to check all dimensions and report any omissions or errors

NOTES

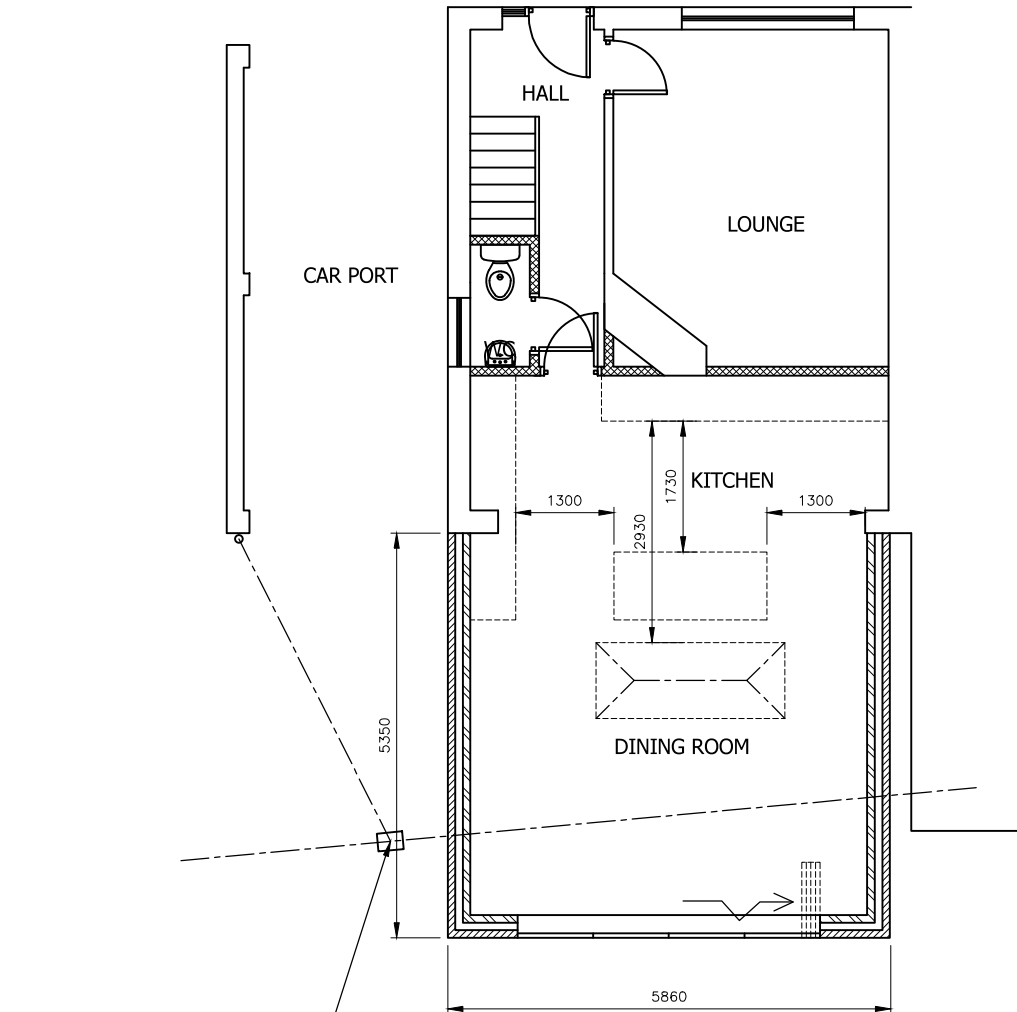

SOIL STACK AND
MANHOLE RELOCATED

PROPOSED GROUND FLOOR PLAN
SCALE 1:100 AT A3

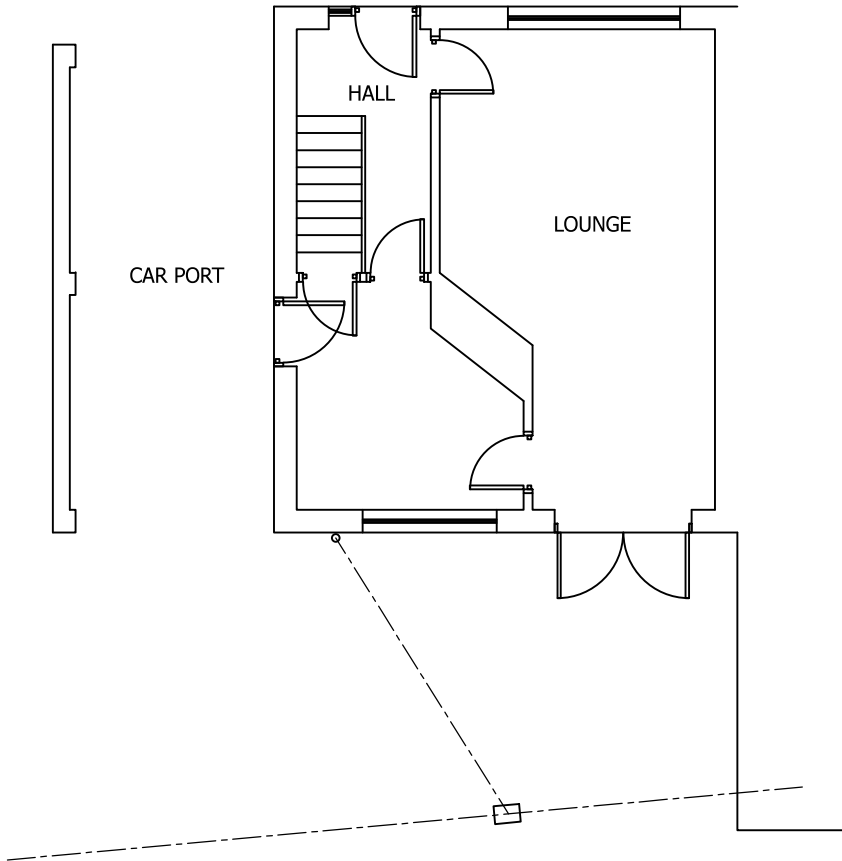

EXISTING GROUND FLOOR PLAN
SCALE 1:100 AT A3

Rev	Description	By	Chk	App	Date
JRB DESIGNS Ltd 1 Saville Road Cudworth Barnsley S72 8LT Tel: 01226 383542 Fax: 01226 380078 Mob: 07970 541192 Email: john@jrbdesigns.co.uk This drawing is copyright. © jrbdesigns Ltd.					
Client MR. B HOPKINSON					
Drawing Title PROPOSED PLANS					
Address 20 ALDHAM CRESCENT WOMBWELL BARNSELEY S73 8ES					
Project Title: PROPOSED SINGLE STOREY REAR EXTENSION					
Purpose of Issue: PLANNING					
Drawing Status FIRST ISSUE					
Scale at A3 AS SHOWN	Drawn By JRB	Date 17/12/2018			
Checked By	Date 17/12/2018	Approved By	Date 17/12/2018		
Project No. MBH001	Drawing No. 004		Revision -		
APPROVAL ☒	INFORMATION ☐	TENDER ☐	CONTRACT ☐	CONSTRUCTION ☐	