




DO NOT SCALE
All dimensions in Millimetres
unless specified otherwise and
subject to verification on site

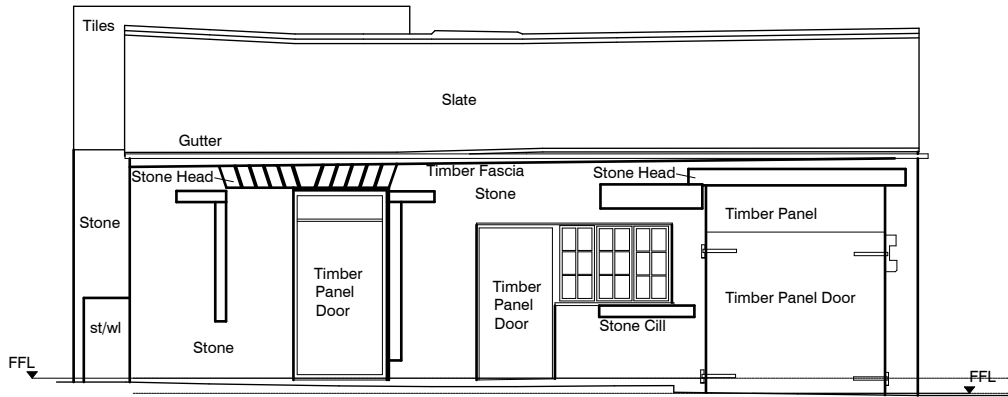


NORTH WEST ELEVATION

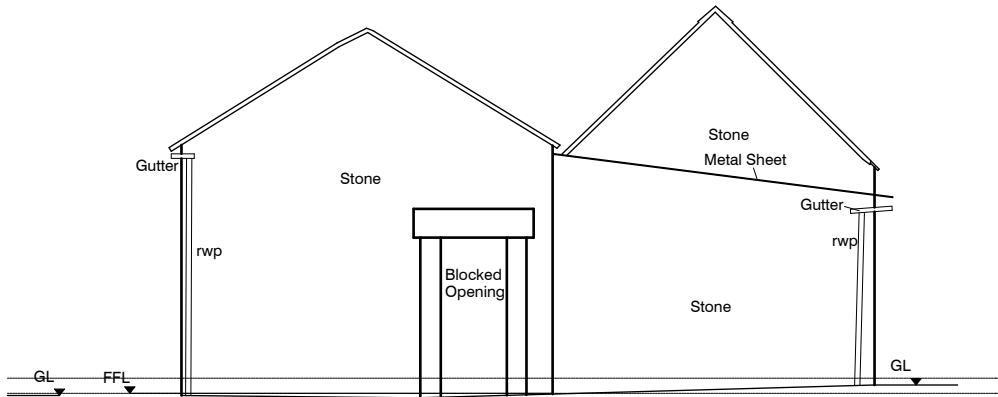


SOUTH WEST ELEVATION

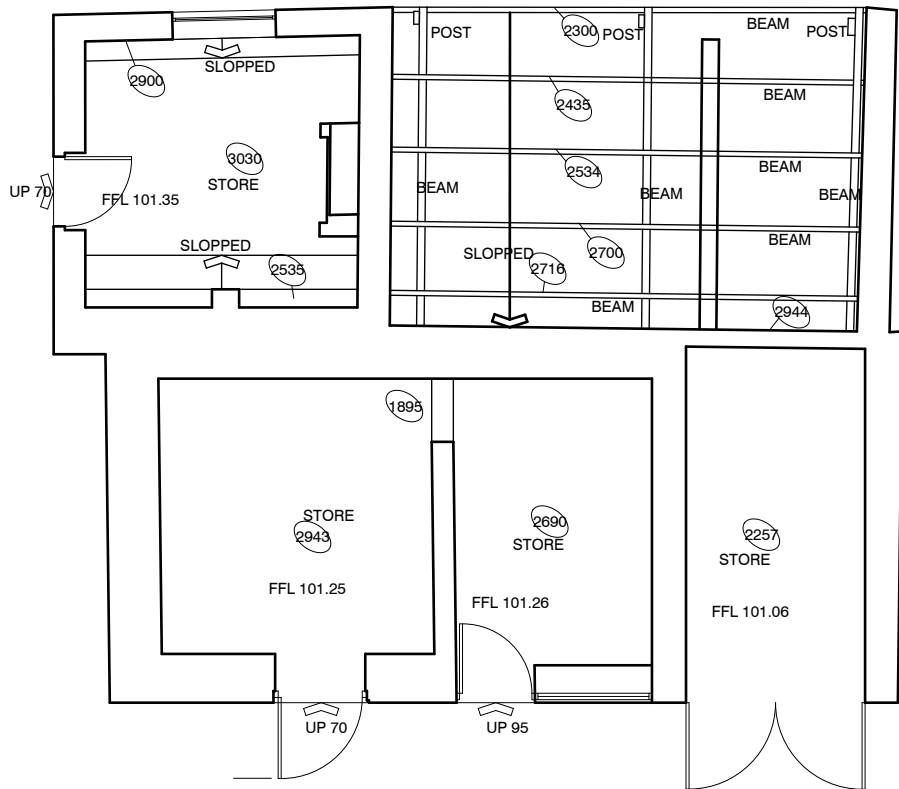

FLOOR PLAN

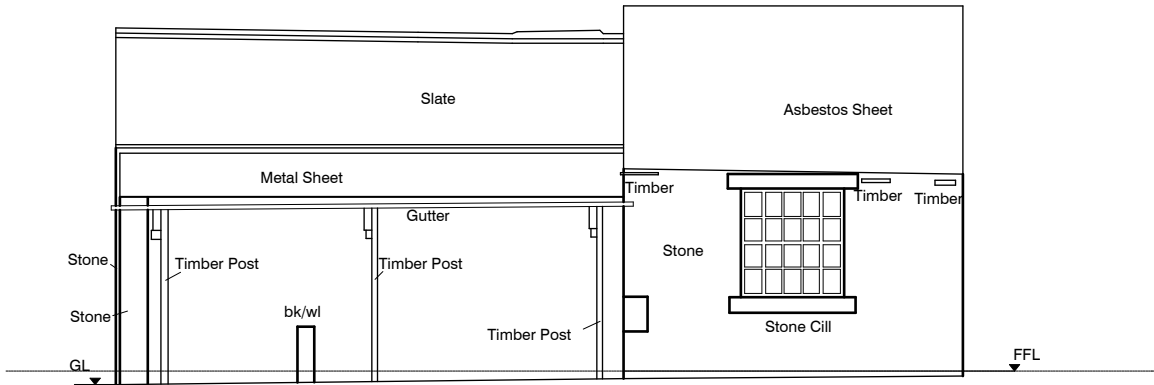

SOUTH EAST ELEVATION

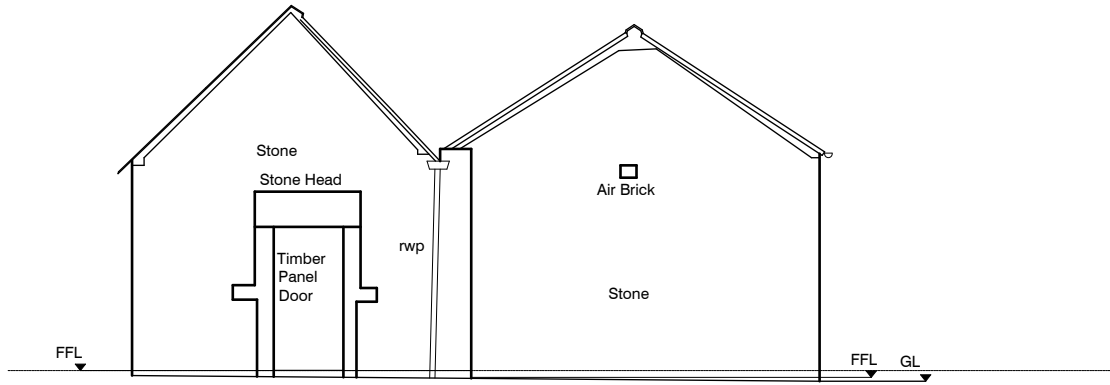

NORTH EAST ELEVATION

PROPOSED DEVELOPMENT
CARLTON STUD FARM
CARLTON
BARNLEY, SOUTH YORKSHIRE

PLANNING

EXISTING BARN 11 SURVEY

CHRIS CARR

ARCHITECTS

Orchard Farm, Goathland,
Whitby, YO22 5JX
Tel: (01947) 896051 Fax: (01947) 896001
email: chris@cca-arch.co.uk

Scale: 1:100 AT A3 Drawn.
Date: 24.01.12 Ref. No. 11.002
DWG. No. CSF 02 Rev.
This drawing and the copyright is the Architects property and may be used or reproduced only by agreement. All Dimensions in Millimetres Unless specified otherwise and subject to verification on site.

EXISTING BARN UNIT 11 SURVEY 1:100