




5 Proposed View Down Market Street Totem Signs

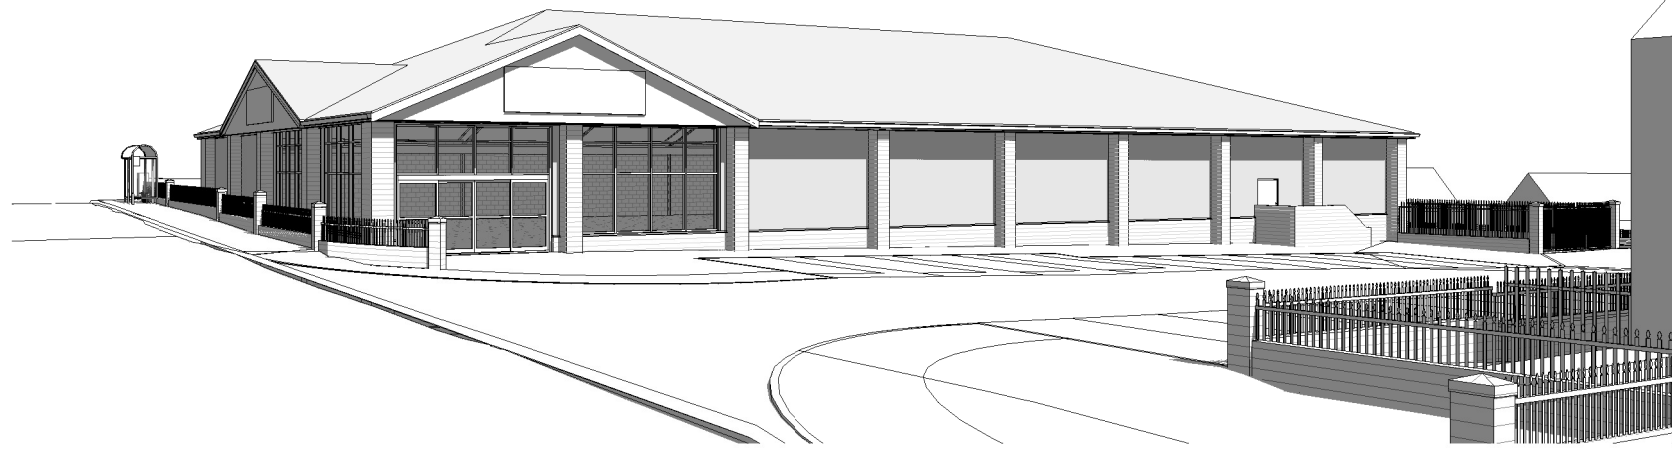


6 Proposed View Up Market Street Totem Signs

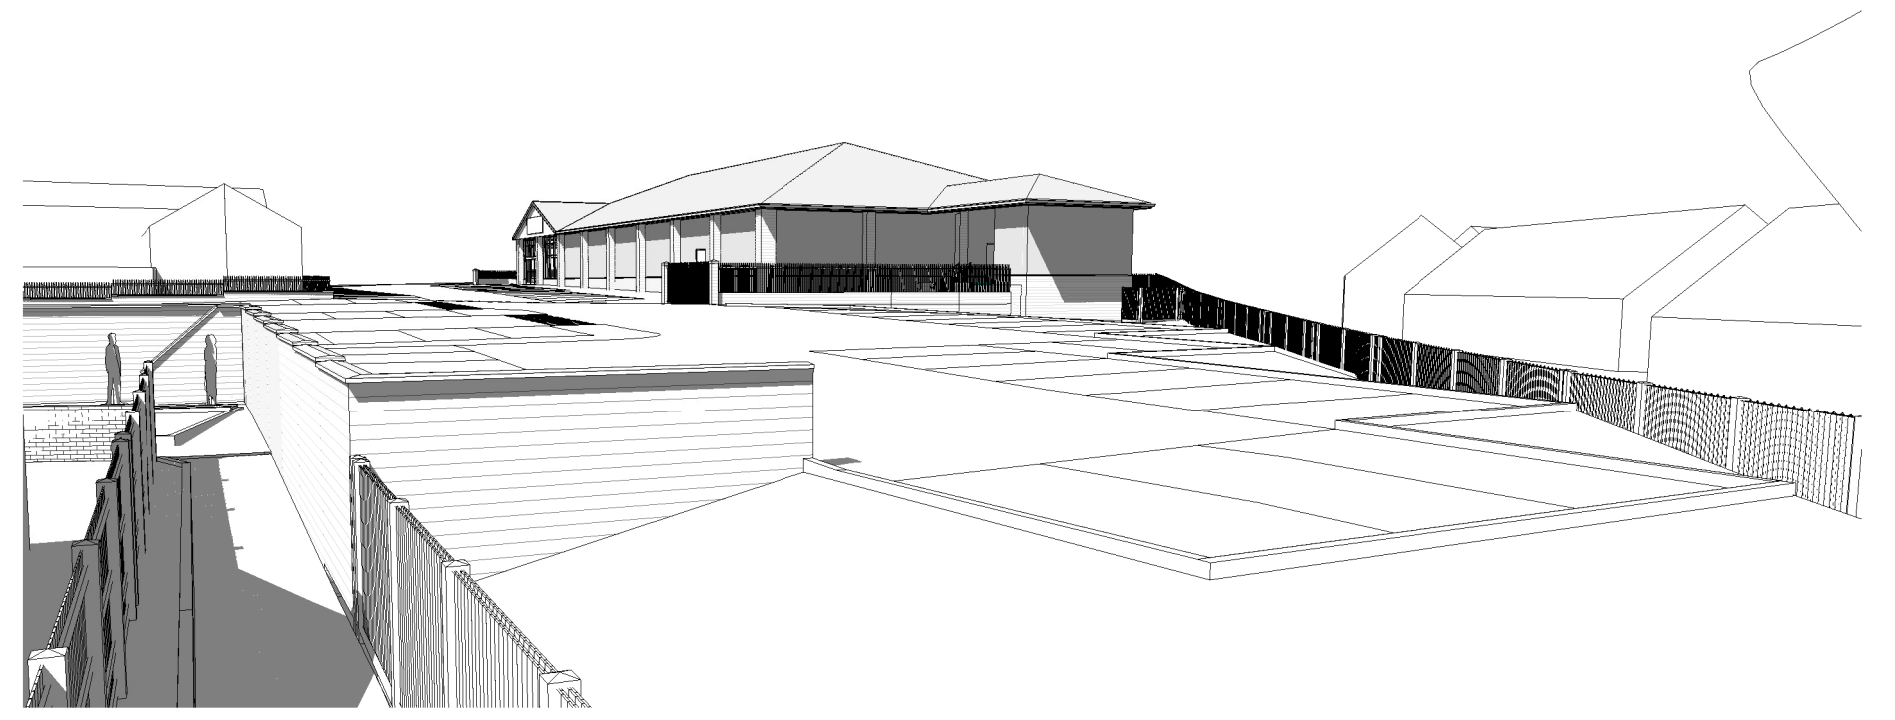


7 Proposed View of Market From Car Park Totem Signs

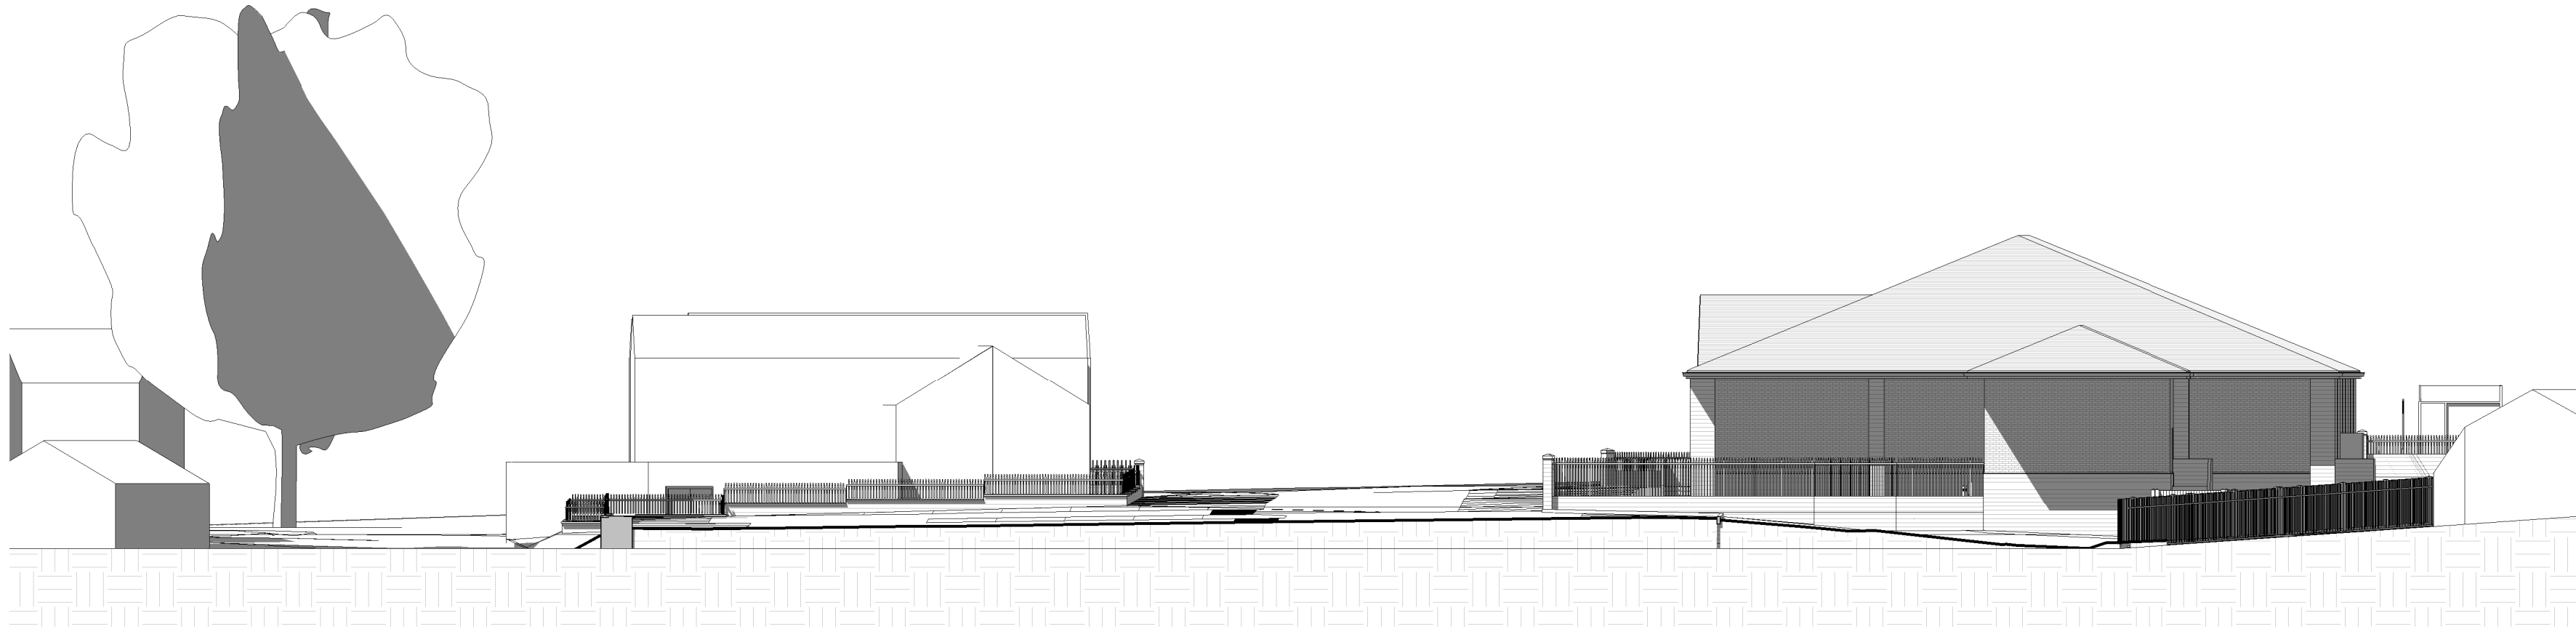


1 North East Elevation As Proposed Totem Sign
1 : 200

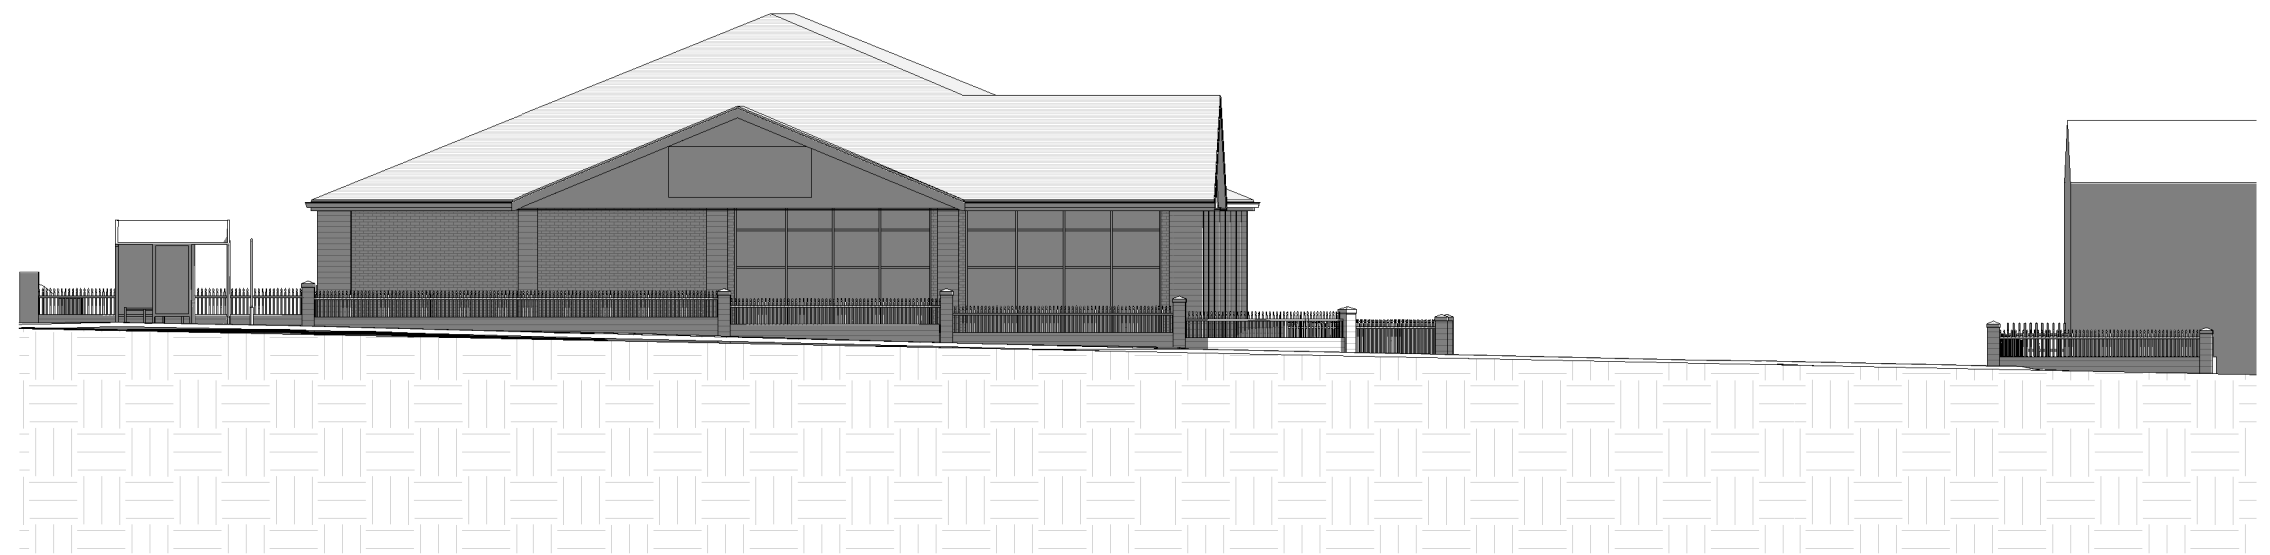


4 West Elevation As Proposed Totem Signs
1 : 200

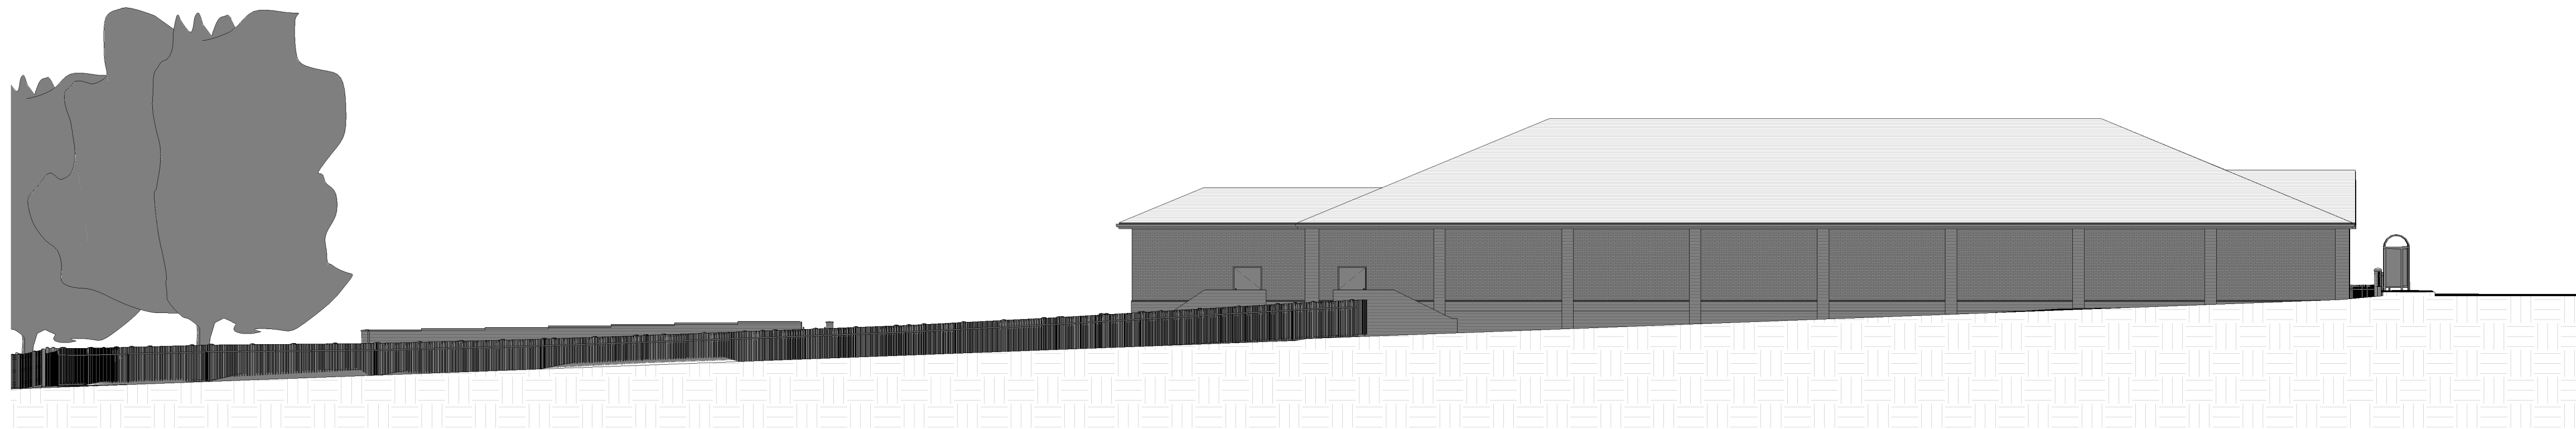

2 North West Elevation As Proposed Totem Signs
1 : 200

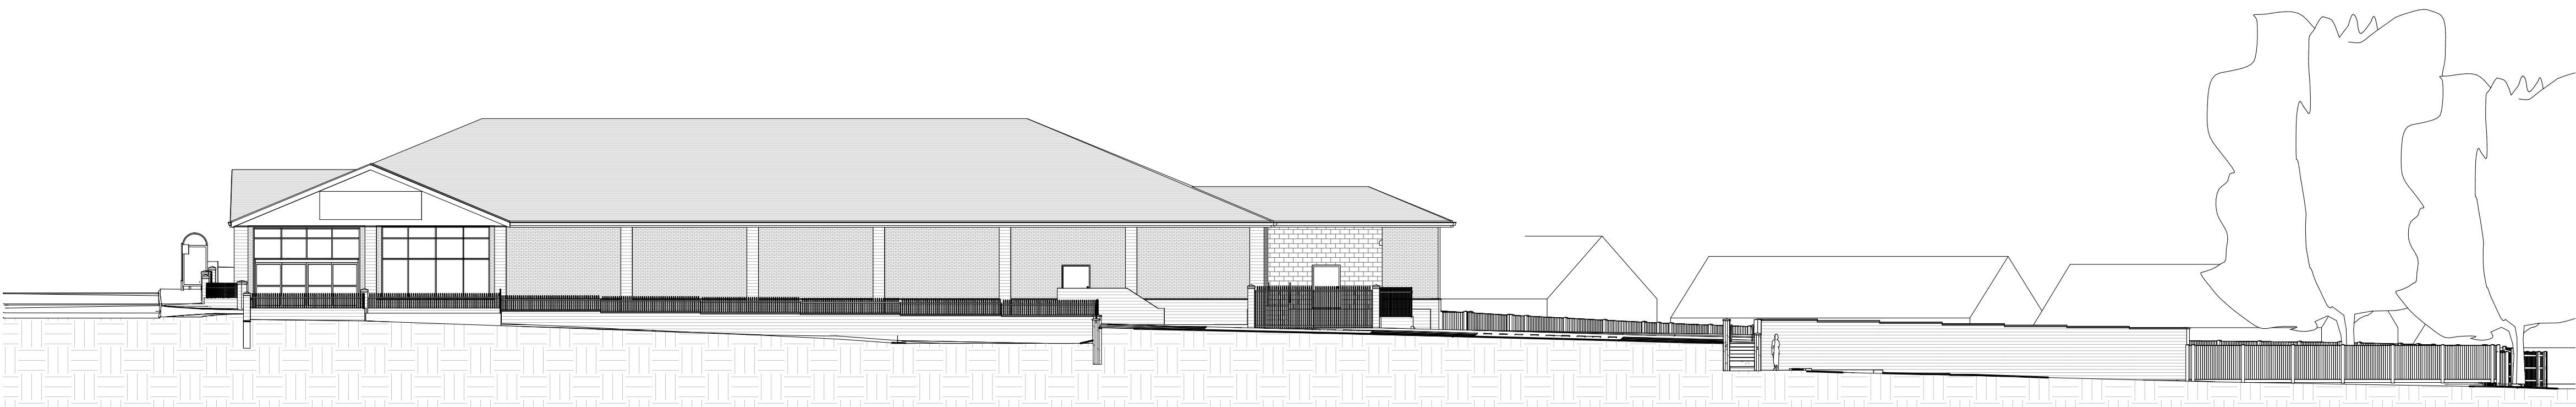

3 South East Elevation As Proposed Totem Signs
1 : 200

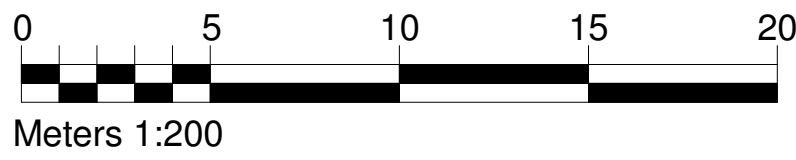

Rev	Date	Drawn	Description
A	24/04/15	SL	Amended carpark layout
B	26/05/15	SL	Amended Totem Signs
C	07/08/15	SL	Revised levels and consequential boundary treatment.
D	17/08/15	SL	Totem Signage Removed
E	02/09/15	SL	Revised boundary, and revised car park edge guarding.

WhiteDesign 

Client:
RESILIENT

Project:
HOYLAND SITE B

Title:
Proposed Elevations

Scales: 1:200
Drawn: SL
Date: 10/09/2015 13:08:15
Checked: KU

Drawing no: 0010.13.02 125
Rev: E

The White House, 24a St Andrews Road, Sheffield, S11 9AL
T: 0114 226 0255 F: 0114 226 0256
E: office@whitedg.co.uk W: www.whitedg.co.uk