

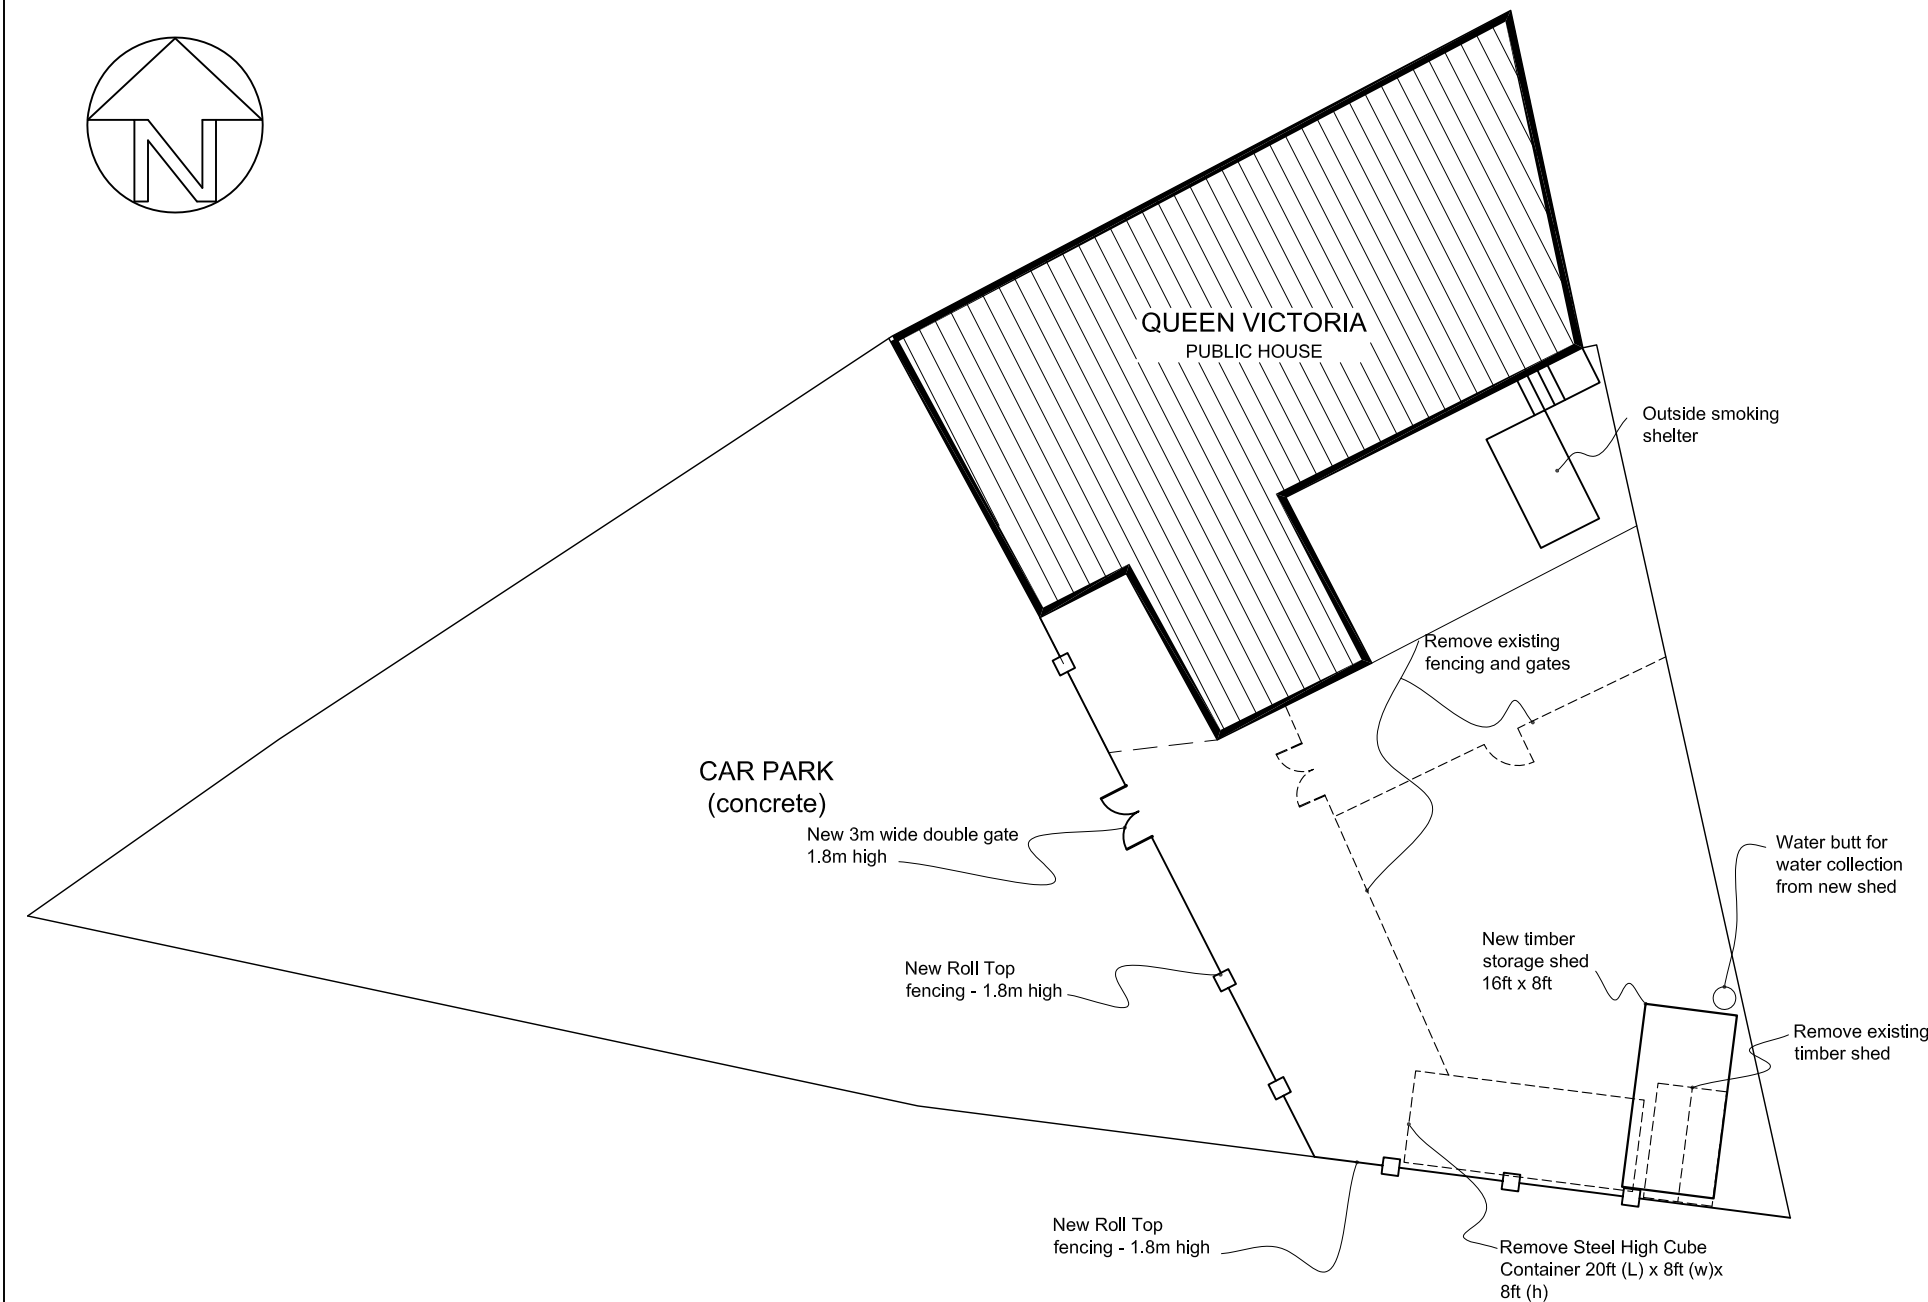


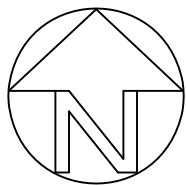


PROPOSED SITE PLA  
Scale 1:200

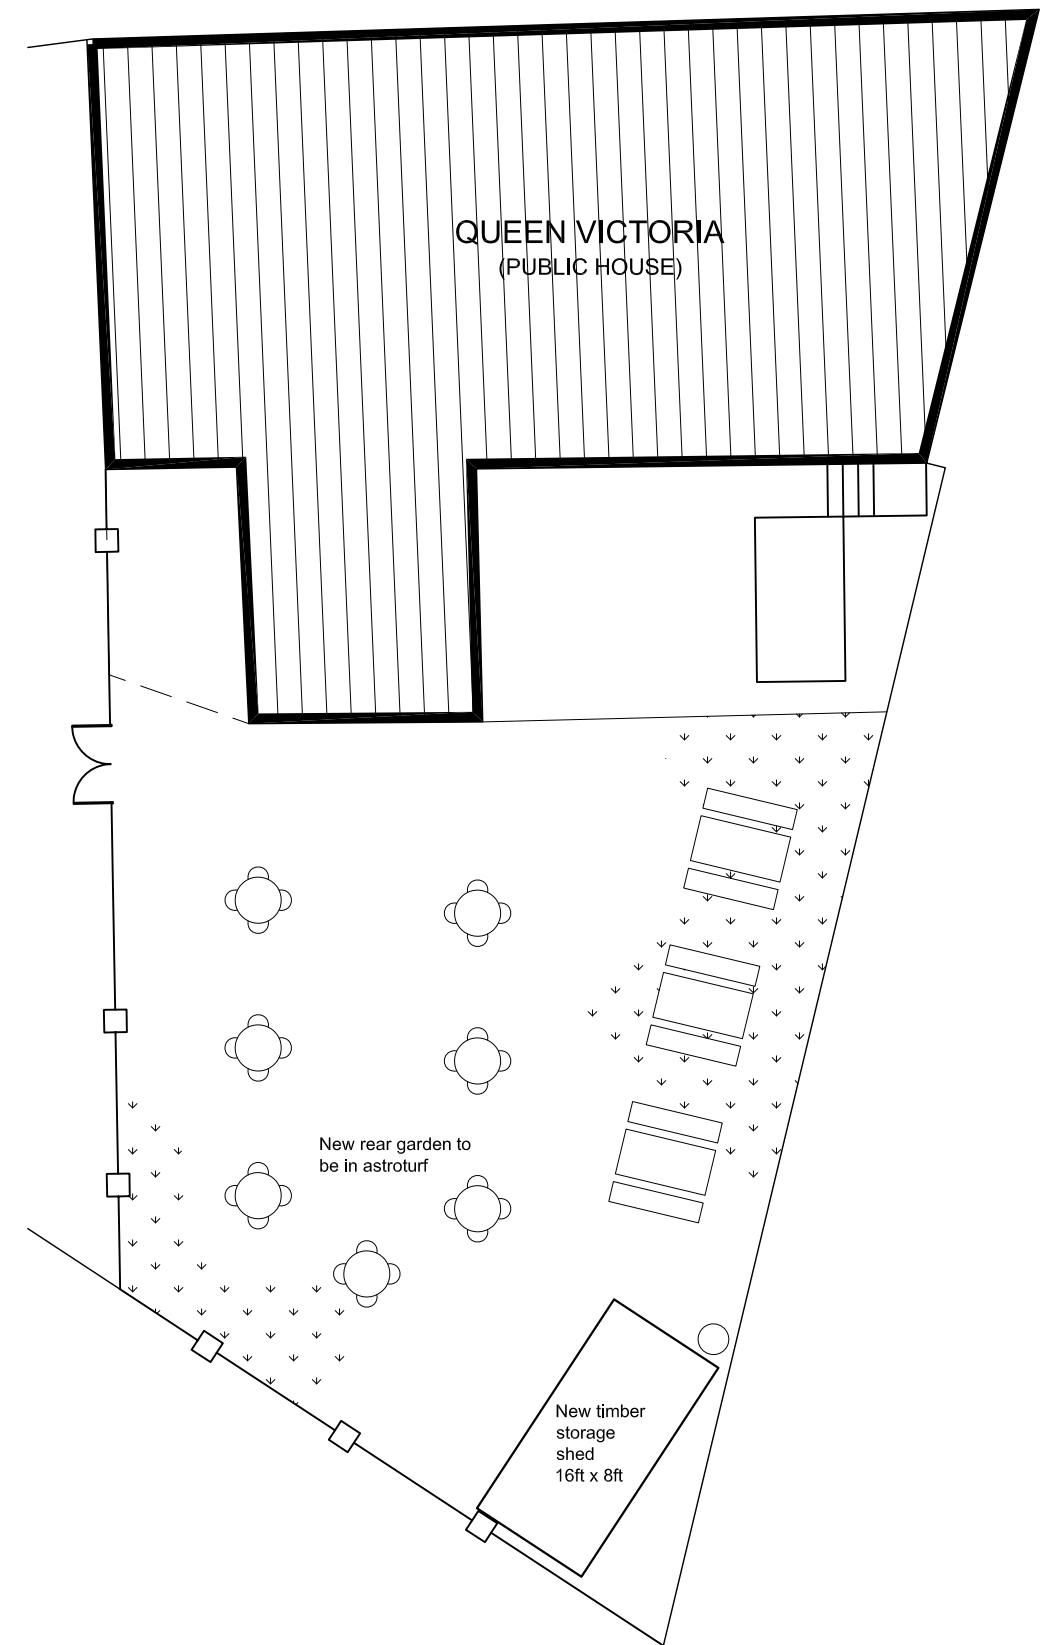

PROPOSED REAR LAYOUT  
not to scale

Important notice: Do not scale off this drawing. Critical dimensions should be checked on site prior to works commencing. Dimensional conflicts should be brought to Draw It's attention as soon as they become apparent. Failure to do so could render the contractor liable for subsequent losses. Copyright In this drawing and any work executed from this drawing remains the property of Draw It.

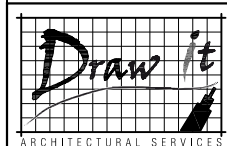

07762656187  
steven@drawit.biz  
www.drawit.biz  
15 Medway Close  
Barugh Green  
Barnsley  
S75 1NY

PLANNING  
PROPOSED

CLIENT:  
Mr. P Harper

SITE ADDRESS:  
The Queen Vitoria  
Snape Hill, Darfiled  
Barnsley, S73 9LP

PROJECT: Proposed new shed and perimeter  
fencing

DWG OF: Existing Site Plan

|                     |                 |                   |
|---------------------|-----------------|-------------------|
| Drawn by:<br>SH     | Scale:<br>1:200 | Date:<br>30-05-12 |
| Dwg No:<br>1207_102 | Rev             |                   |

A3 Sheet

© Copyright Draw it 2010