


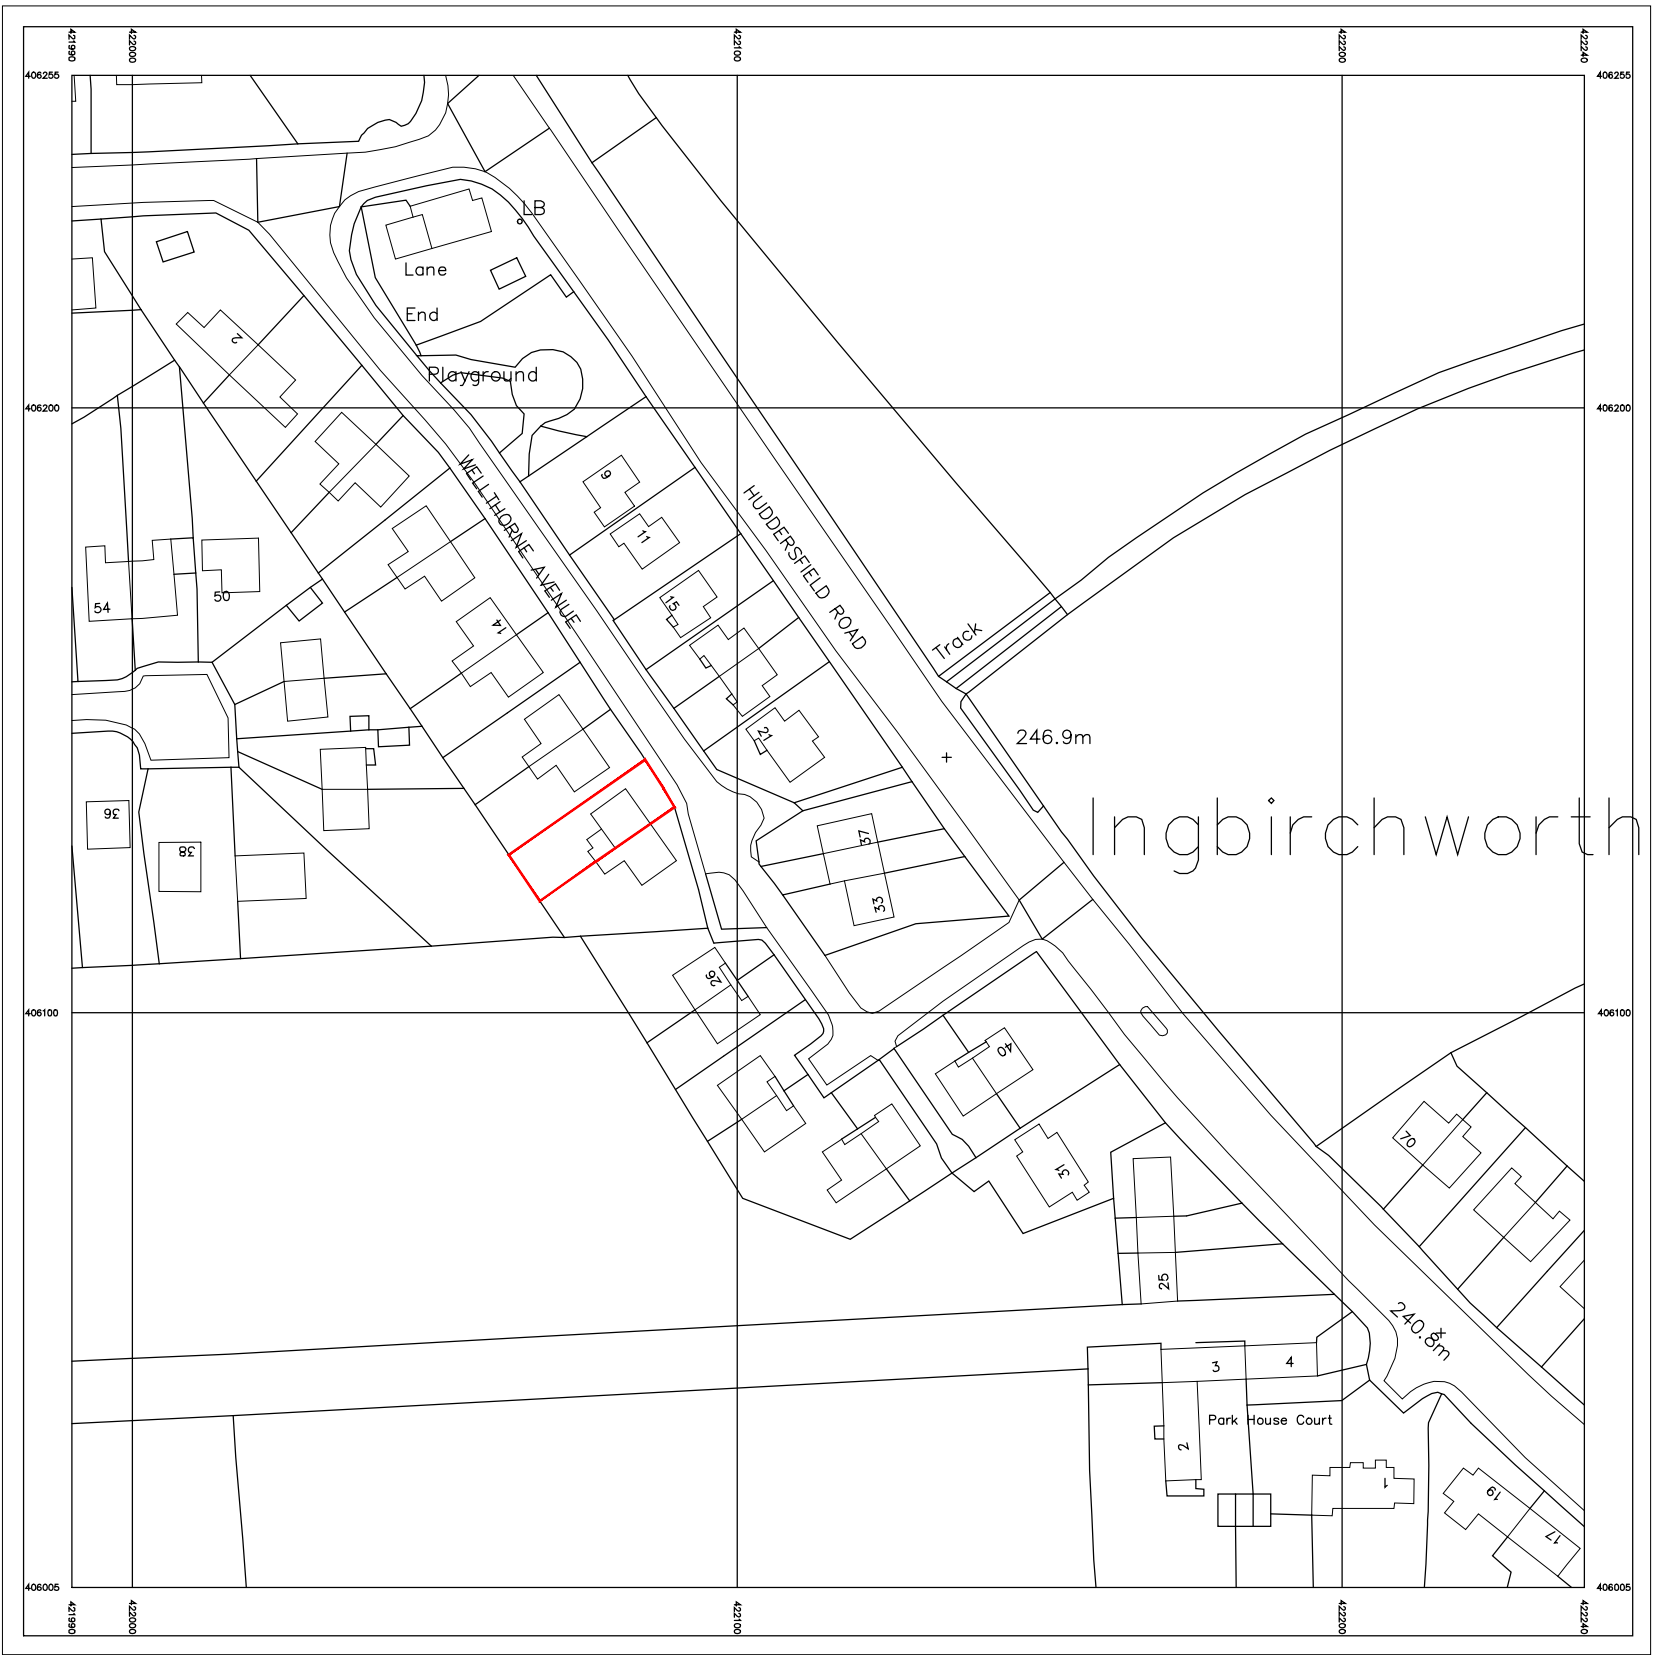


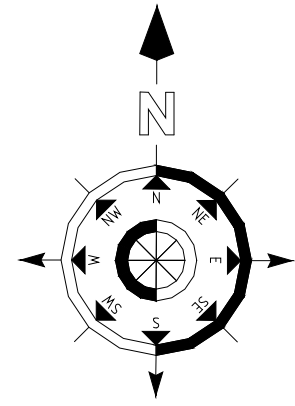


LOCATION PLAN
1:1250

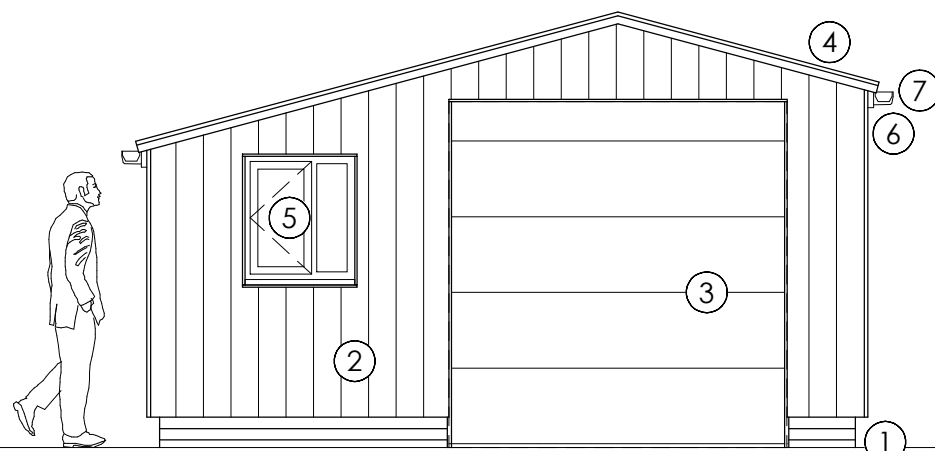


PROPOSED NORTH EAST (FRONT) ELEVATION (SHED)
1:50

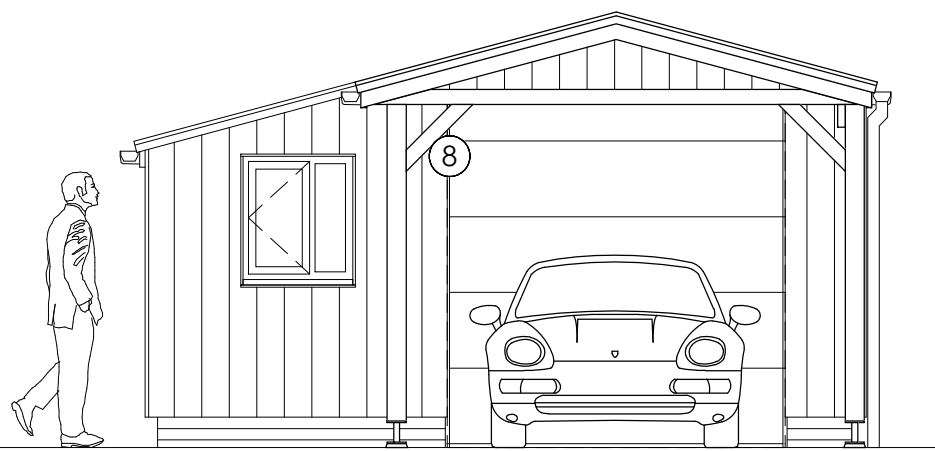


PROPOSED NORTH EAST (FRONT) ELEVATION (CAR PORT)
1:50

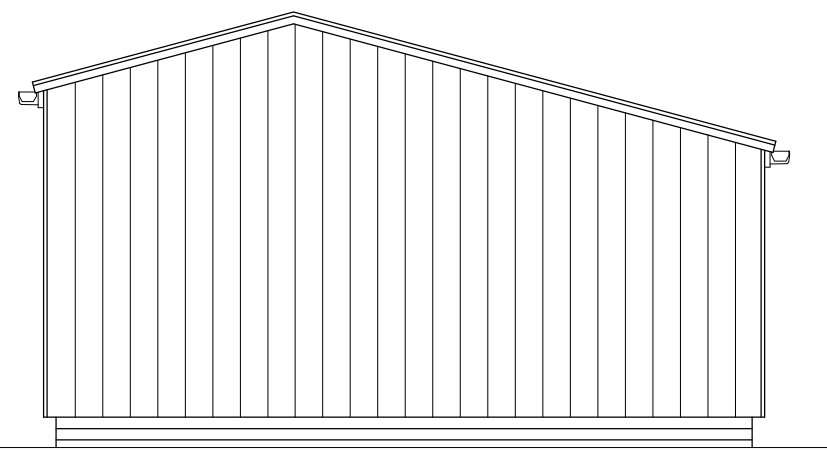

PROPOSED SOUTH WEST (REAR) ELEVATION
1:50

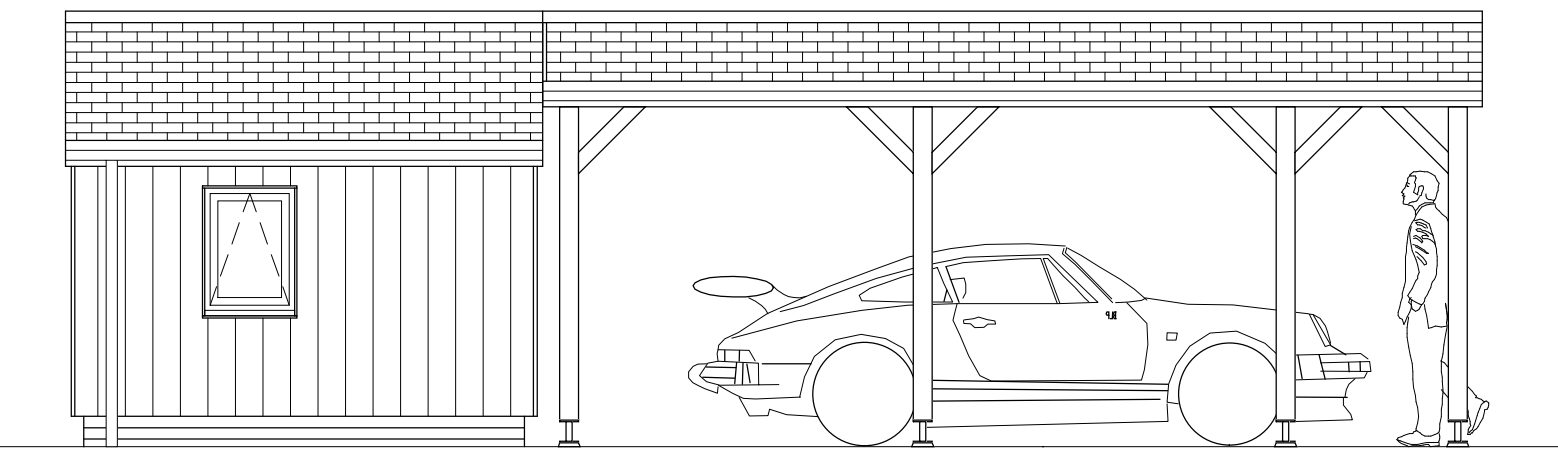

PROPOSED SOUTH EAST (LH SIDE) ELEVATION
1:50

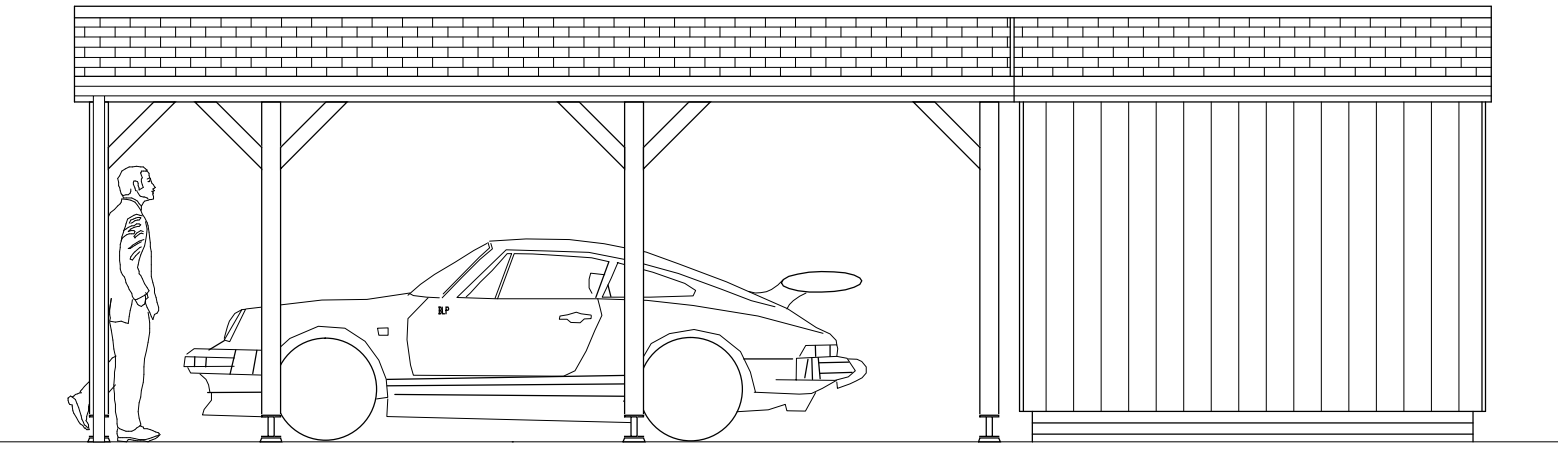

PROPOSED NORTH WEST (RH SIDE) ELEVATION
1:50

- Material Palette_
- ① Smooth Brickwork Plinth - Blue / Grey
 - ② Vertical Cladding - Black
 - ③ Sectional Composite Garage Door - Black
 - ④ Roof Tiles - Black
 - ⑤ uPVC Windows - Ash Black
 - ⑥ uPVC Fascias and Soffits - Ash Black
 - ⑦ uPVC Rainwater Goods - Black
 - ⑧ Timber (Car Port Structure)

NOTES

DRAWINGS ARE STAMPED AS TO THEIR ISSUE STATUS (BELOW) AND THEIR USE IS LIMITED AS SUCH:

HOUSEHOLDER PLANNING APPLICATION

PLANNING REQ. TRIGGERS

SHED
Overall building height greater than 2.5 metres within two metres of a boundary of the curtilage of the dwellinghouse.

CAR PORT
Overall structure height greater than 2.5 metres within two metres of a boundary of the curtilage of the dwellinghouse.

Note:

Information is based on OS map and received information and is subject to full topographical survey (at Client discretion should Contractor request)


Surrounding contextual buildings and information are based on received ordinance survey drawings and are shown for illustrative purposes only. assumed site boundary is subject to confirmation to legal confirmation

All Legal easements and extent of existing underground services locations are subject to confirmation.


0 12.5 25 37.5 50 62.5m
SCALE 1:1250

0 2 4 6 8 10m
SCALE 1:200


0 500 1000 1500 2000 2500mm
SCALE 1:50

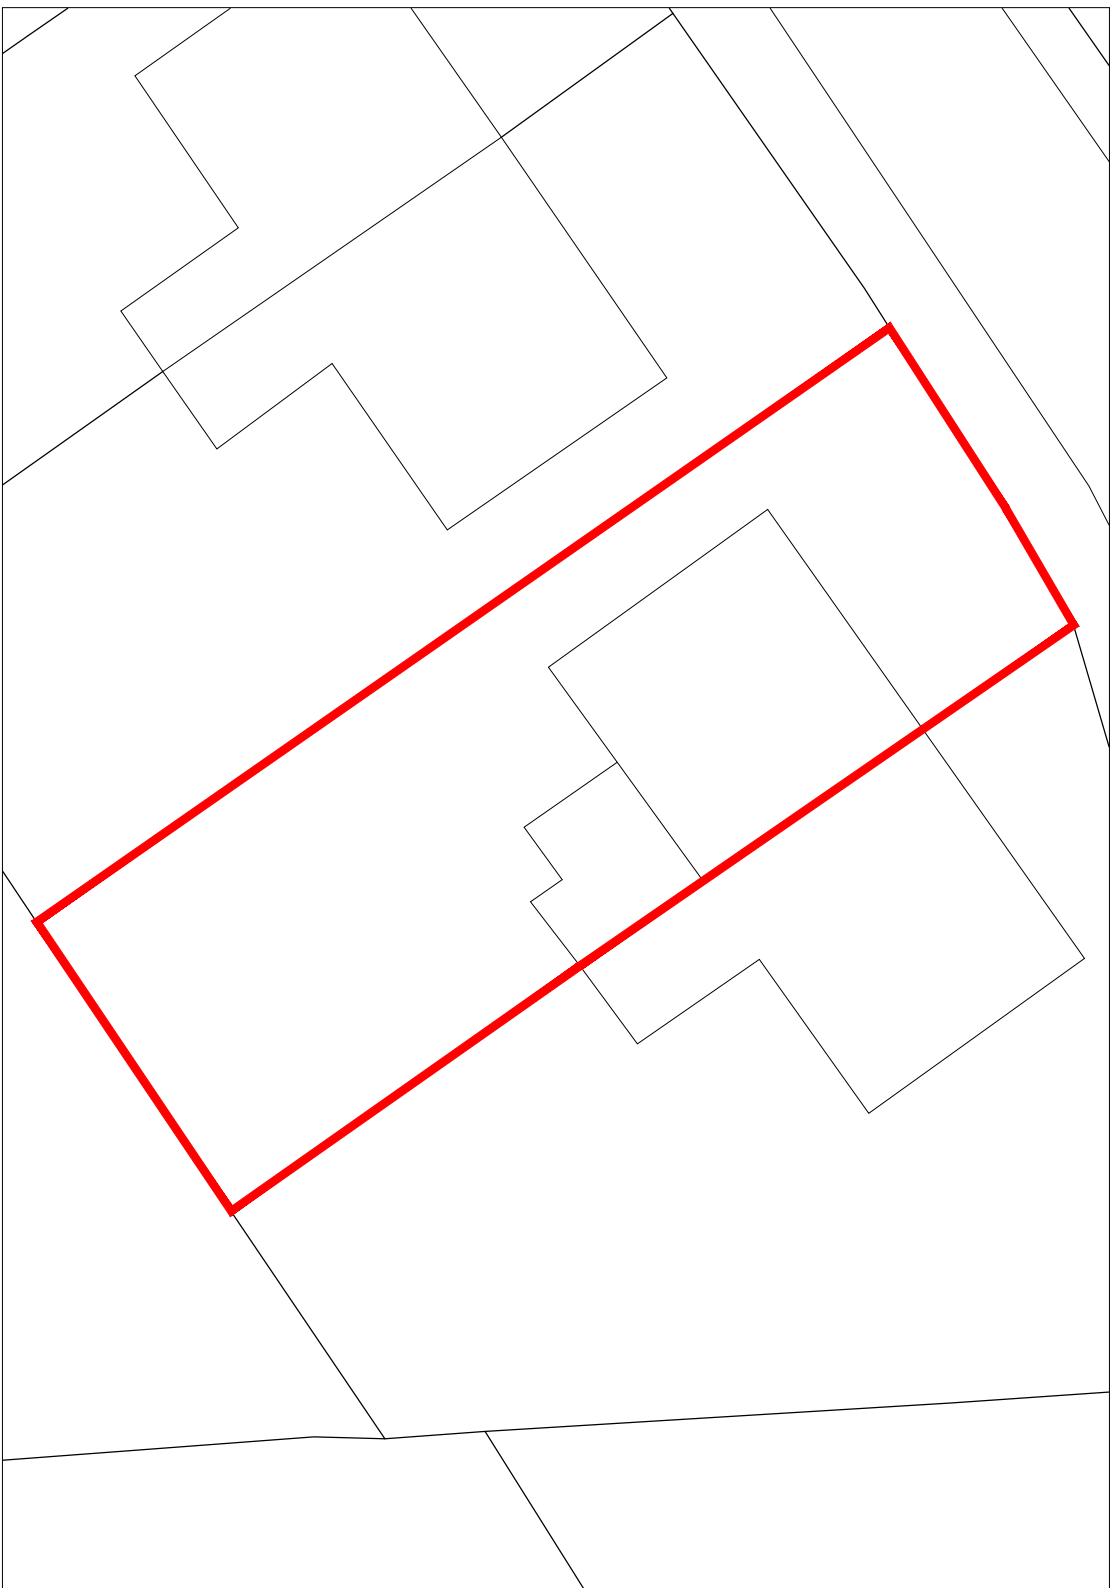


SITE PLAN
1:200

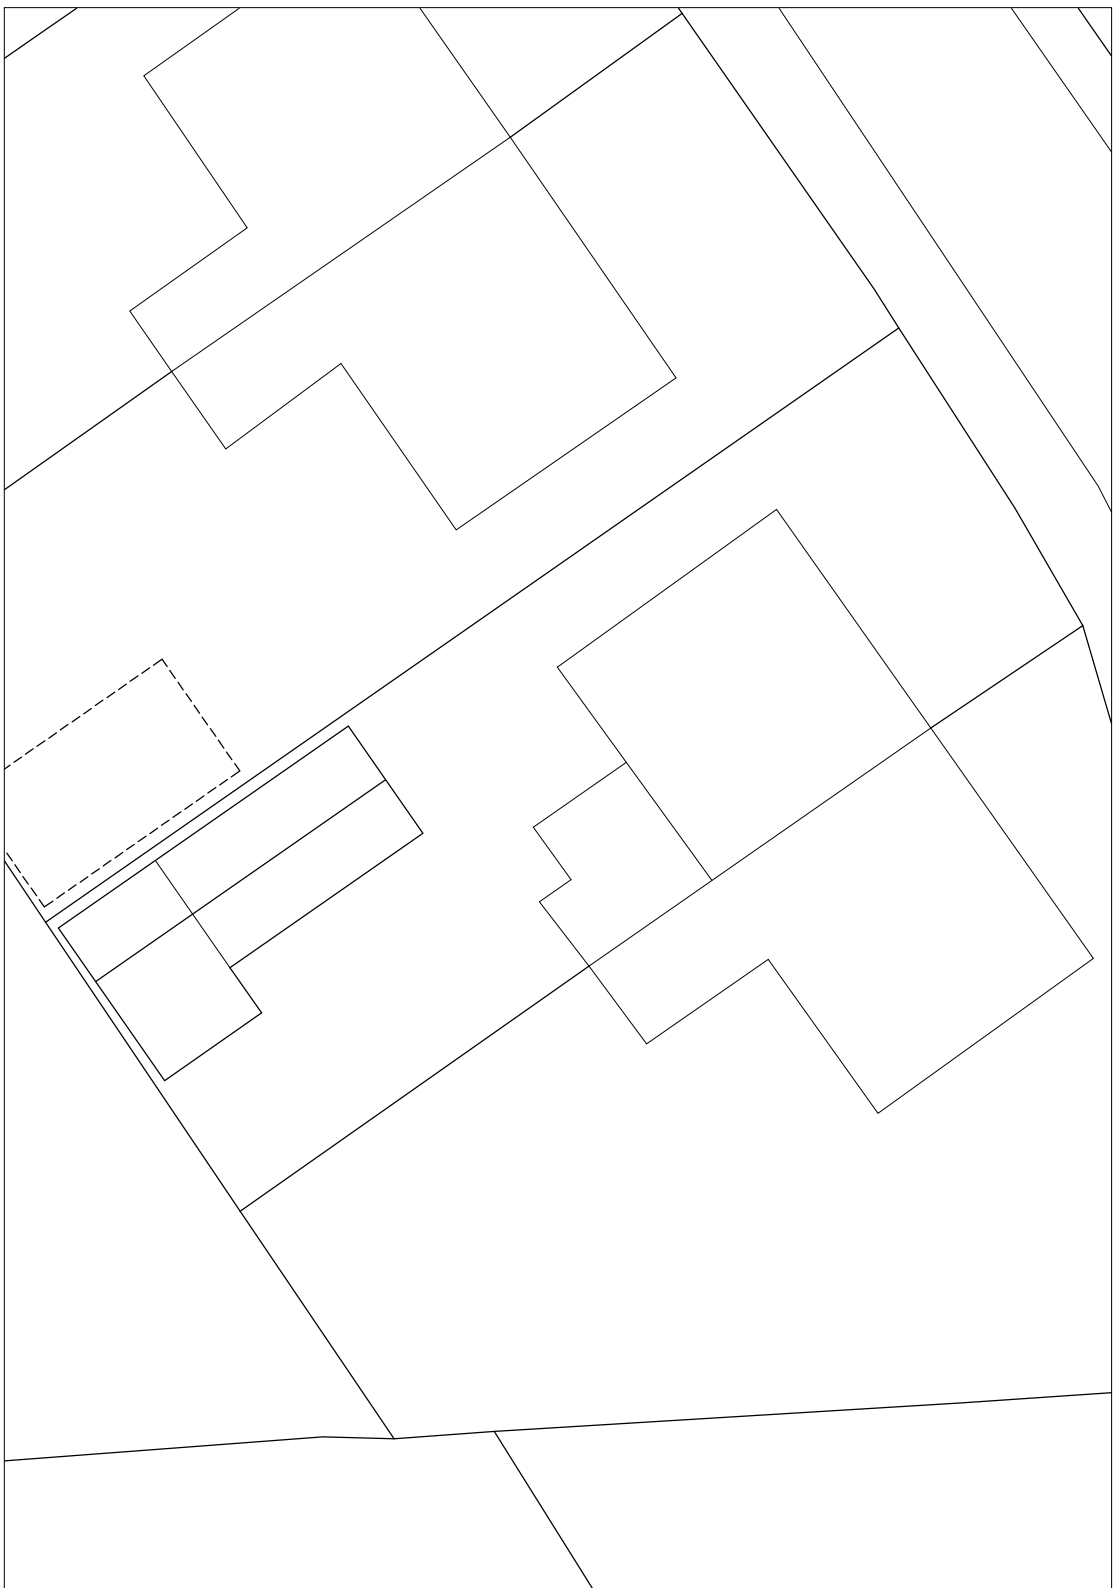

BLOCK PLAN
1:200

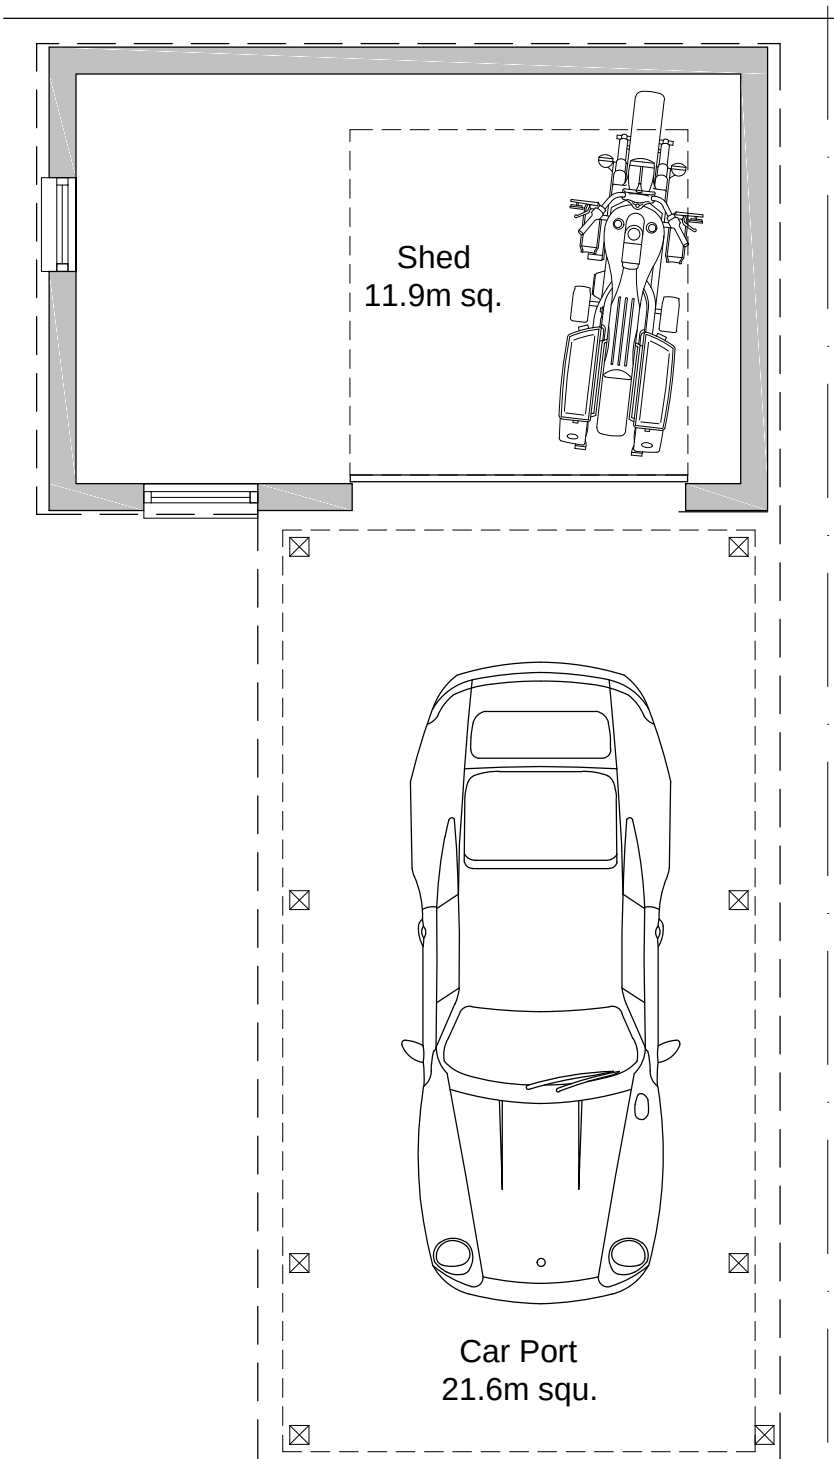

PROPOSED FLOOR PLAN
1:50

 

PROPOSED ROOF PLAN
1:50

/ 14/11/23 Inaugural Issue WH WH

REV DATE AMENDMENTS BY APPD

CLIENT :

Mr Haywood
22 Wellthorne Av, Ingbirchworth
Sheffield, S36 7GH

PROJECT :

Proposed Shed and Car
Port to rear garden
22 Wellthorne Av, Ingbirchworth
Sheffield, S36 7GH

TITLE :

Location, Site & Block Plans.
Proposed Plans
and Elevations

DRAWN BY: WH APPROVED BY: WH

DATE: 14/11/23 DATE: 14/11/23

SCALE: As Shown ORIGINAL DRAWING SIZE: B41 x 594 - A1

DRAWING NO: S36-(HPA)-001 REV: /