



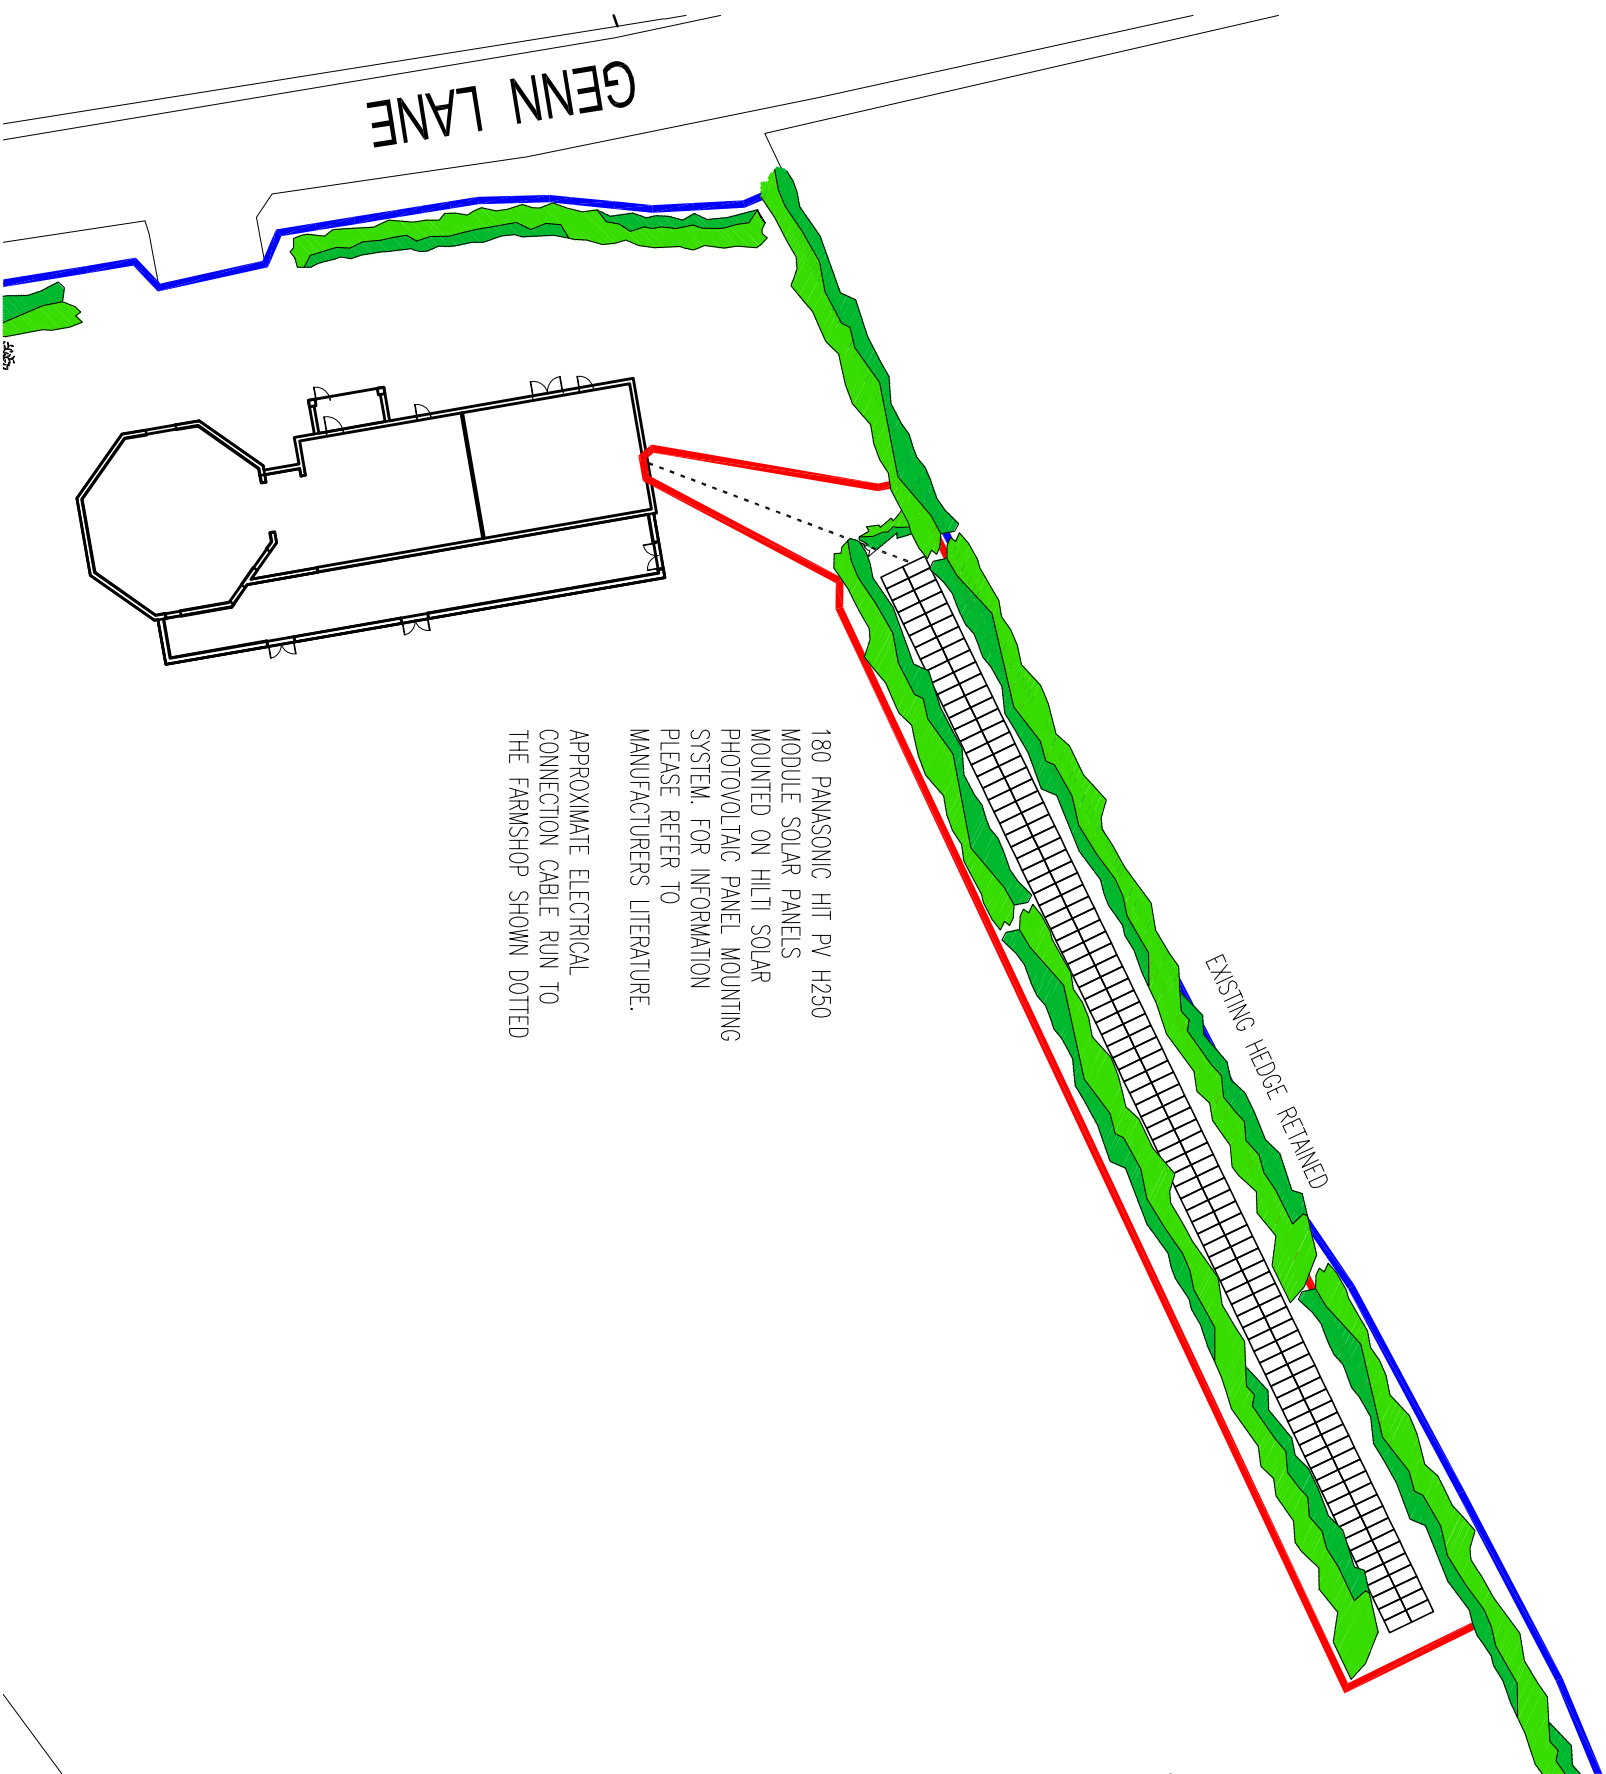

180 PANASONIC HIT PV H250
MODULE SOLAR PANELS
MOUNTED ON HILTI SOLAR
PHOTOVOLTAIC PANEL MOUNTING
SYSTEM. FOR INFORMATION
PLEASE REFER TO
MANUFACTURERS LITERATURE.

APPROXIMATE ELECTRICAL
CONNECTION CABLE RUN TO
THE FARMSHOP SHOWN DOTTED

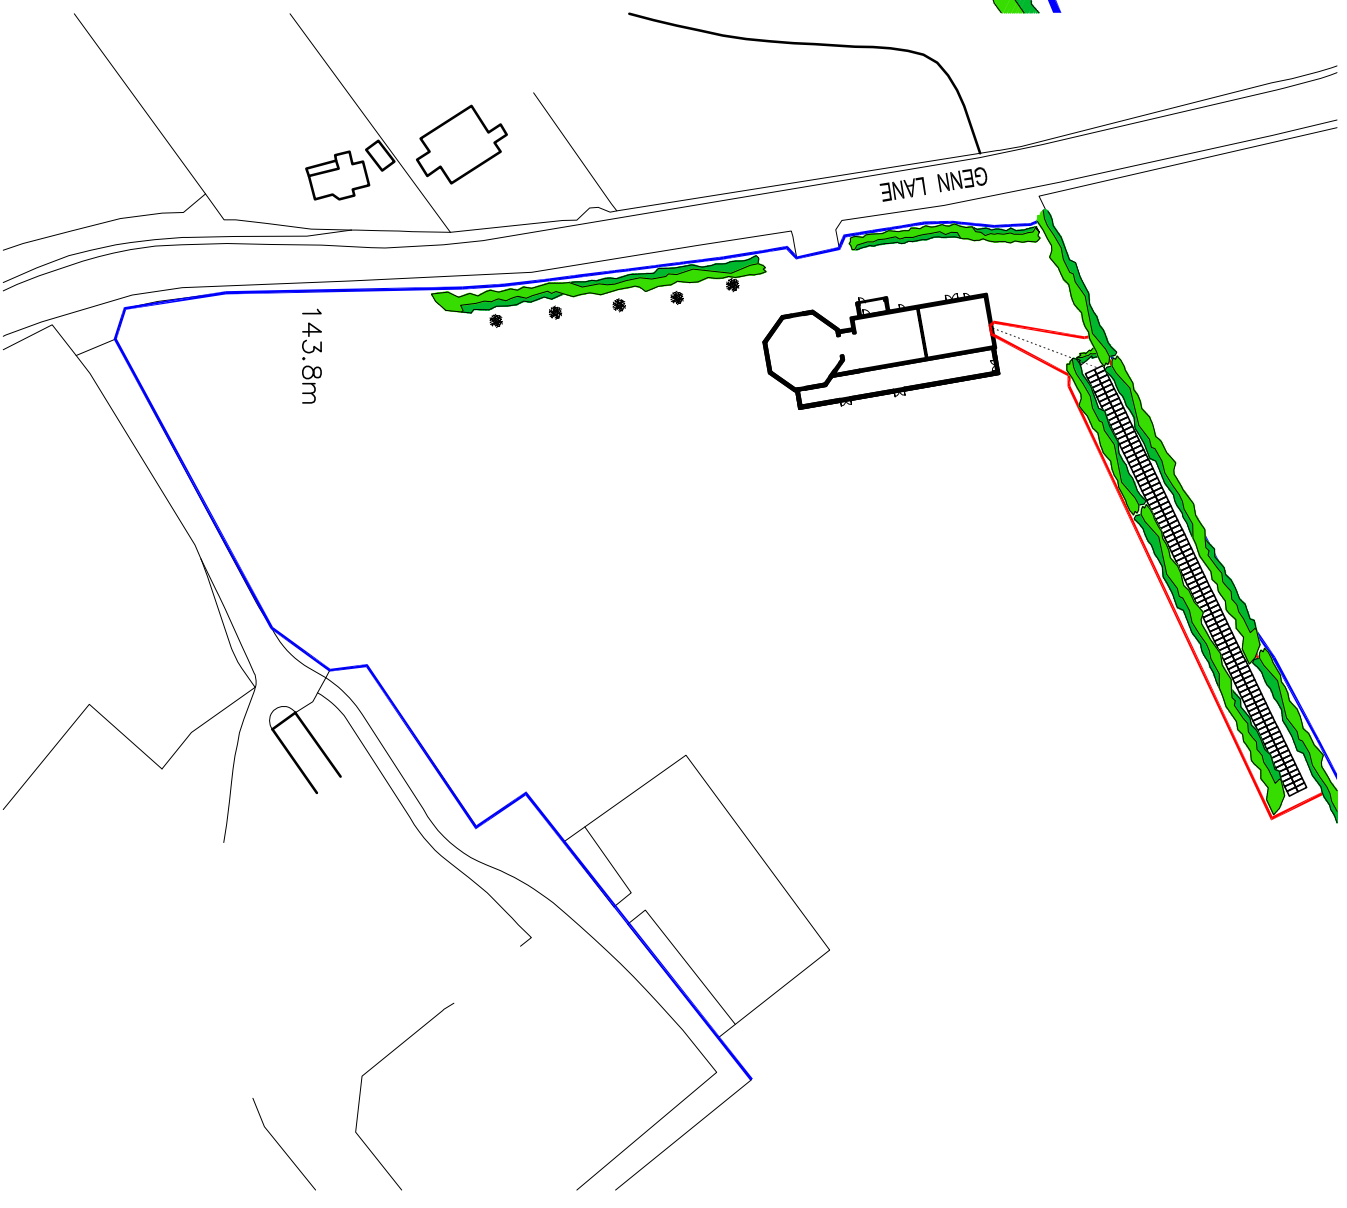

SITE LOCATION PLAN
SCALE 1:1250

SITE PLAN AND SITE LOCATION

REVISION

1. FOLIAGE SCREEN ADDED TO PLANNERS REQUEST
2. EXISTING BOUNDARY HEDGE SHOWN AS PER PLANNING OFFICERS COMMENTS

SITE PLAN

SCALE 1:500