


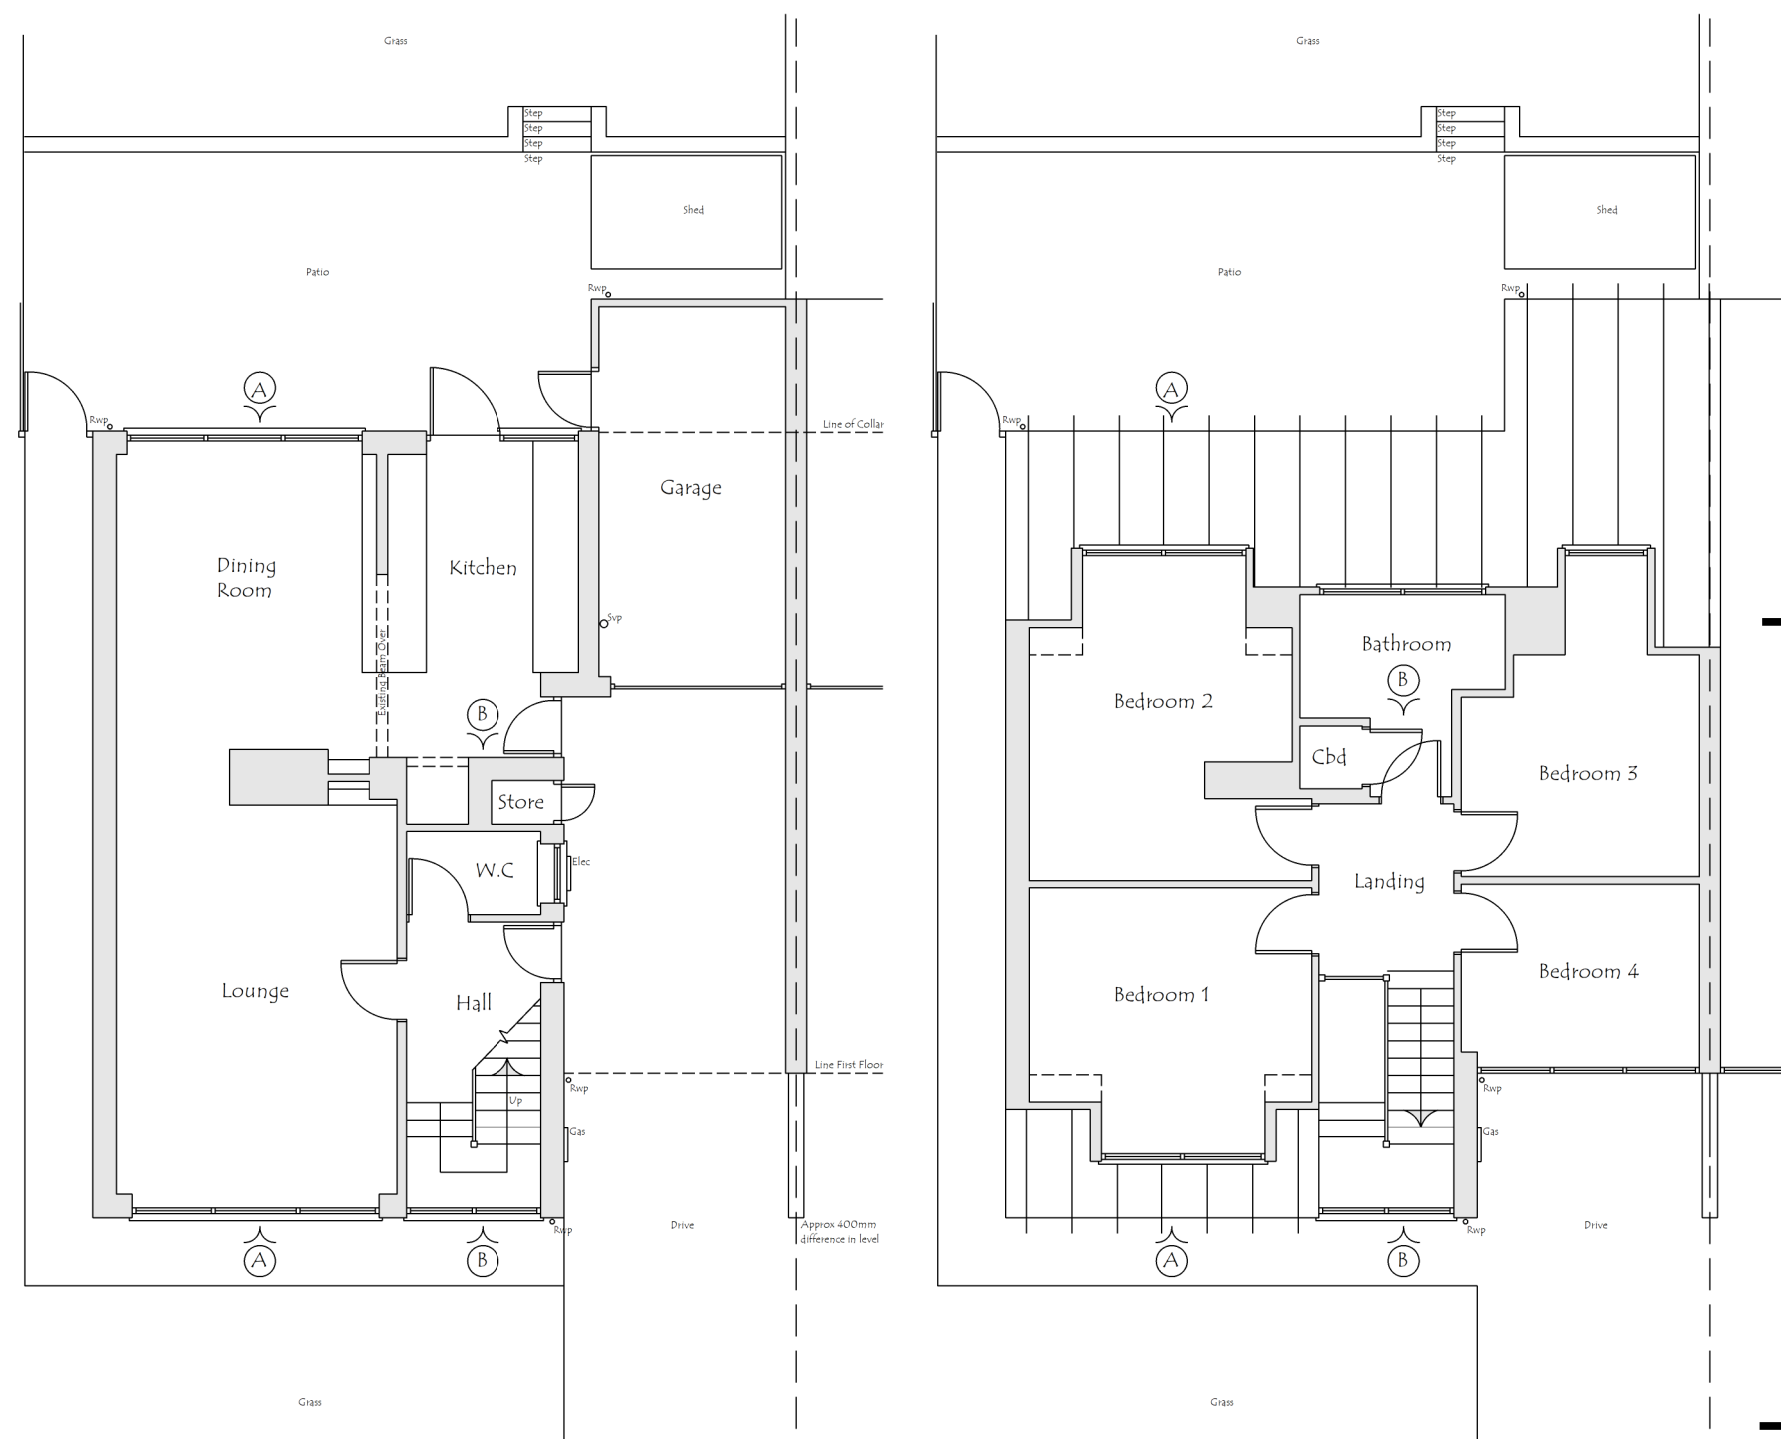

Existing Ground Floor Plan

Existing First Floor Plan



Existing Front Elevation

Existing Side Elevation

Existing Rear Elevation


Existing Side Elevation

Proposed Front Elevation


Proposed Side Elevation

Proposed Rear Elevation


Proposed Side Elevation

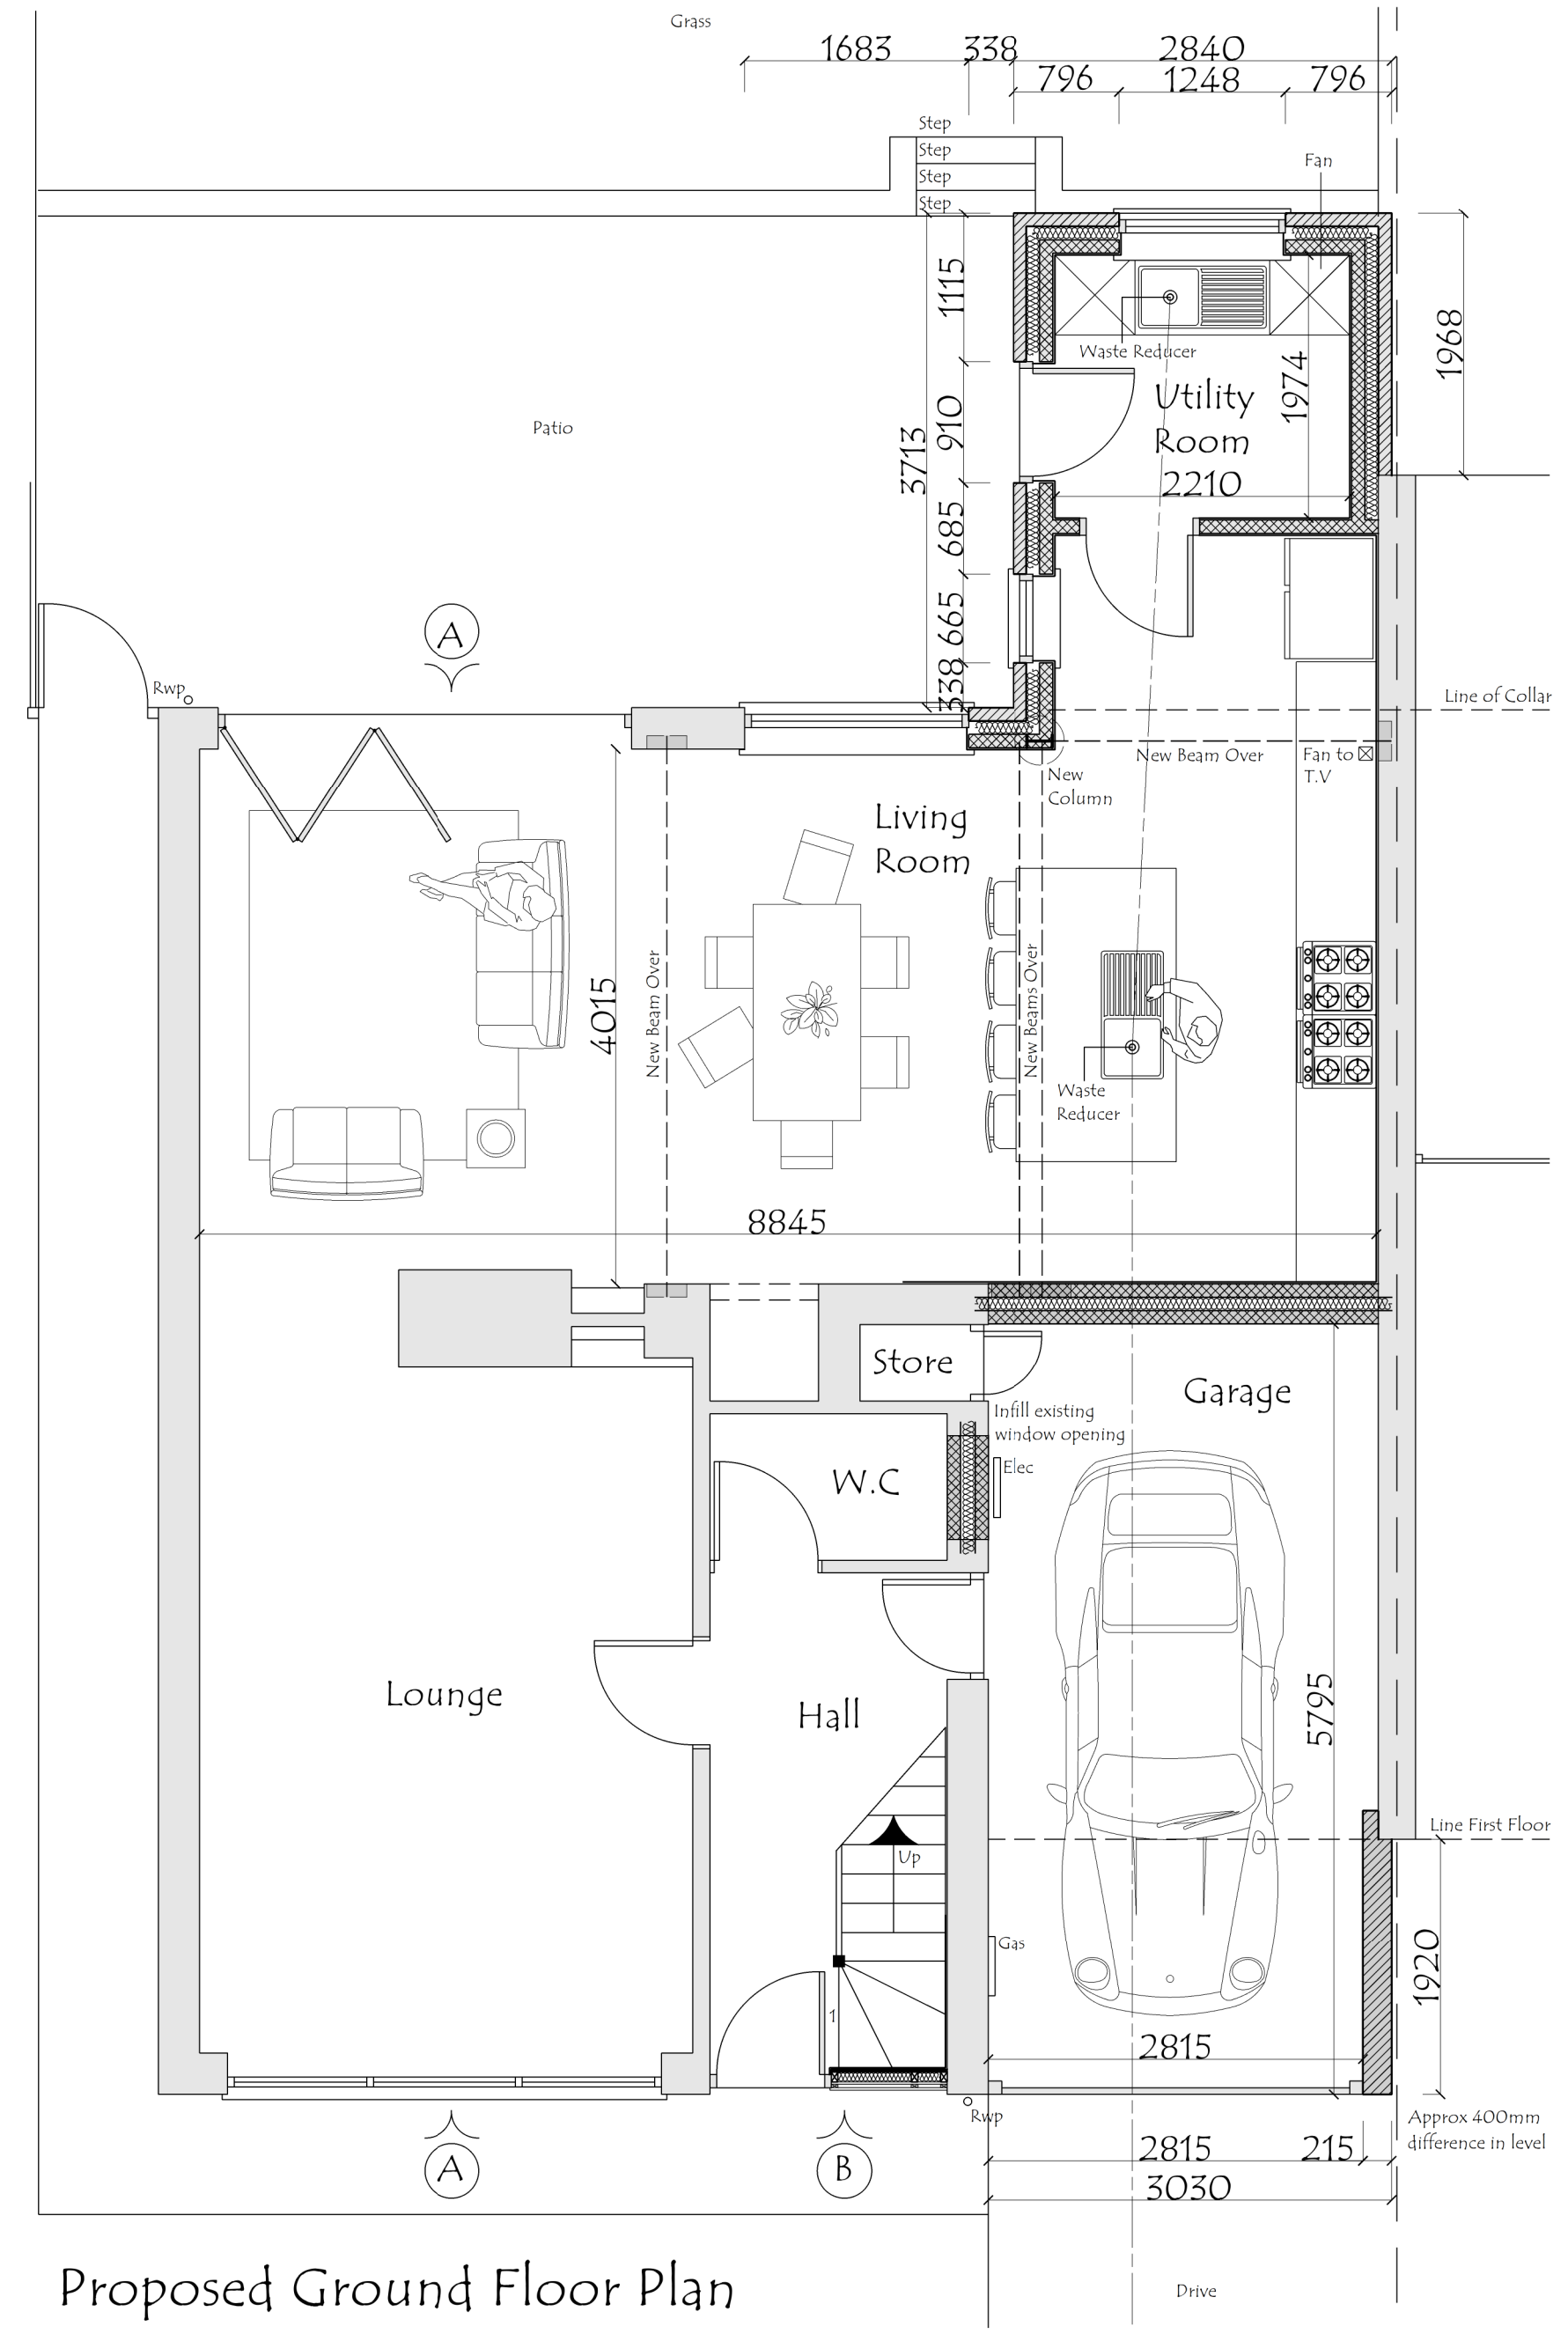

Proposed Ground Floor Plan

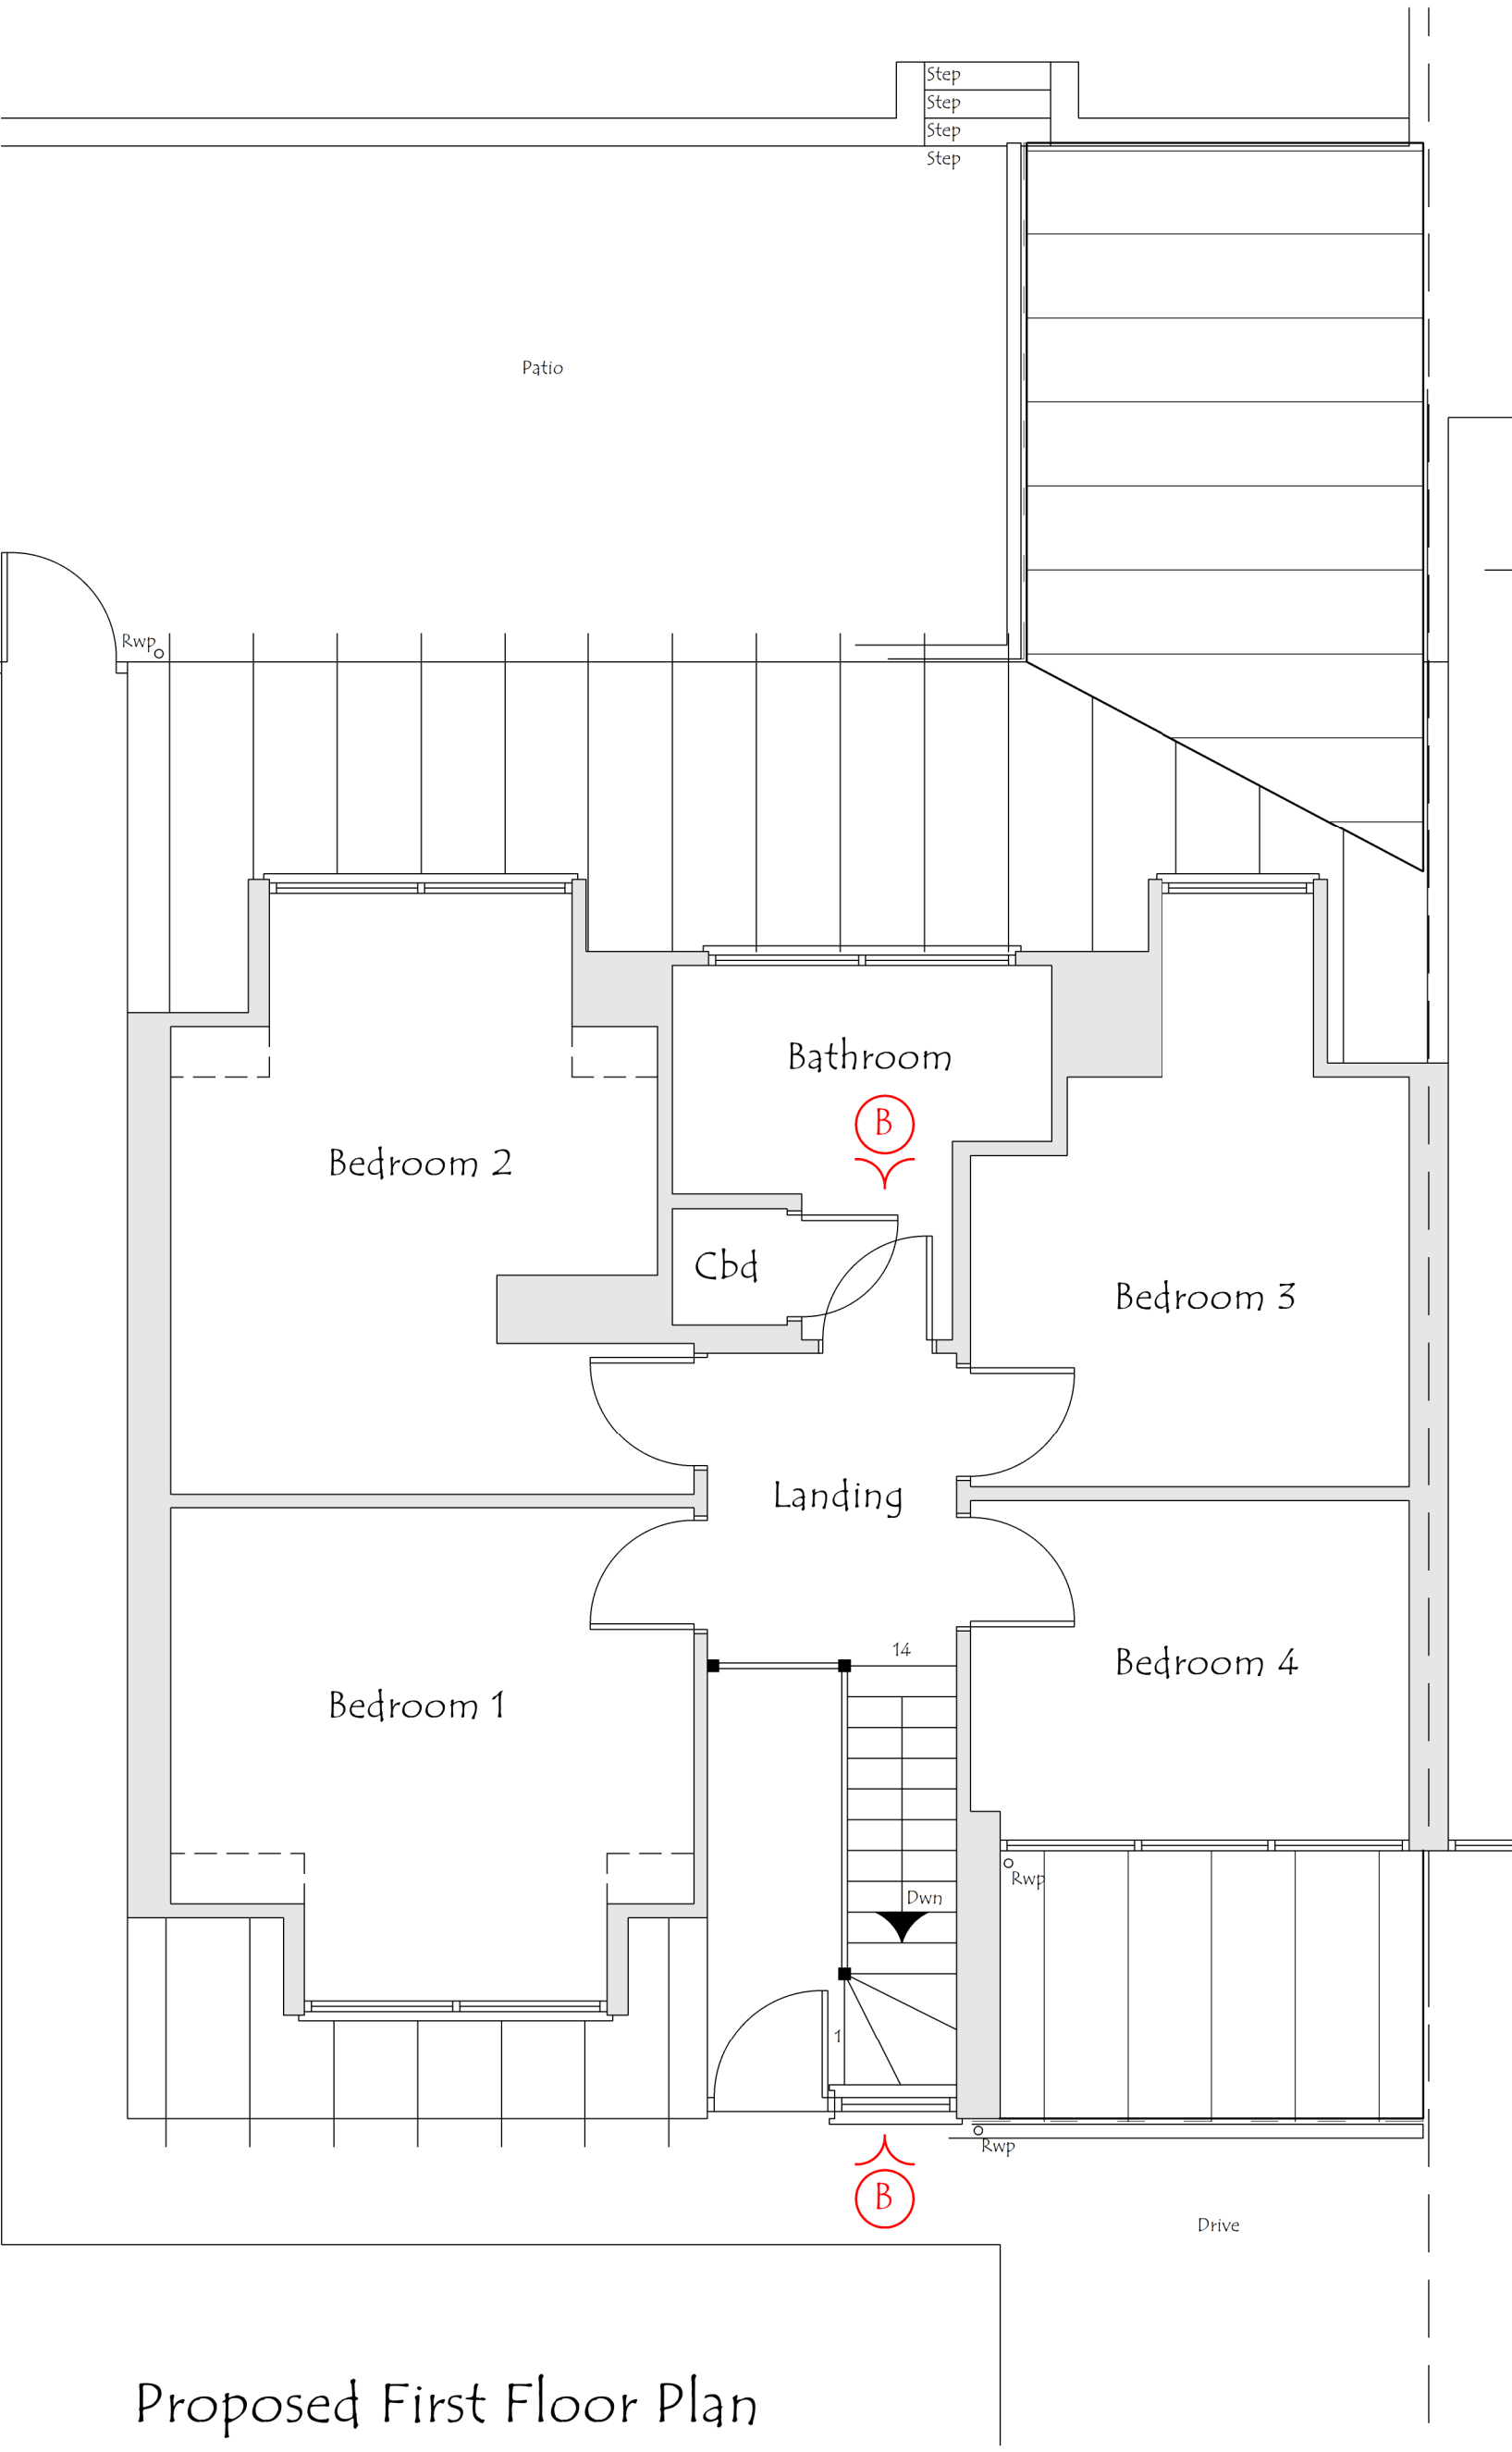


Proposed First Floor Plan

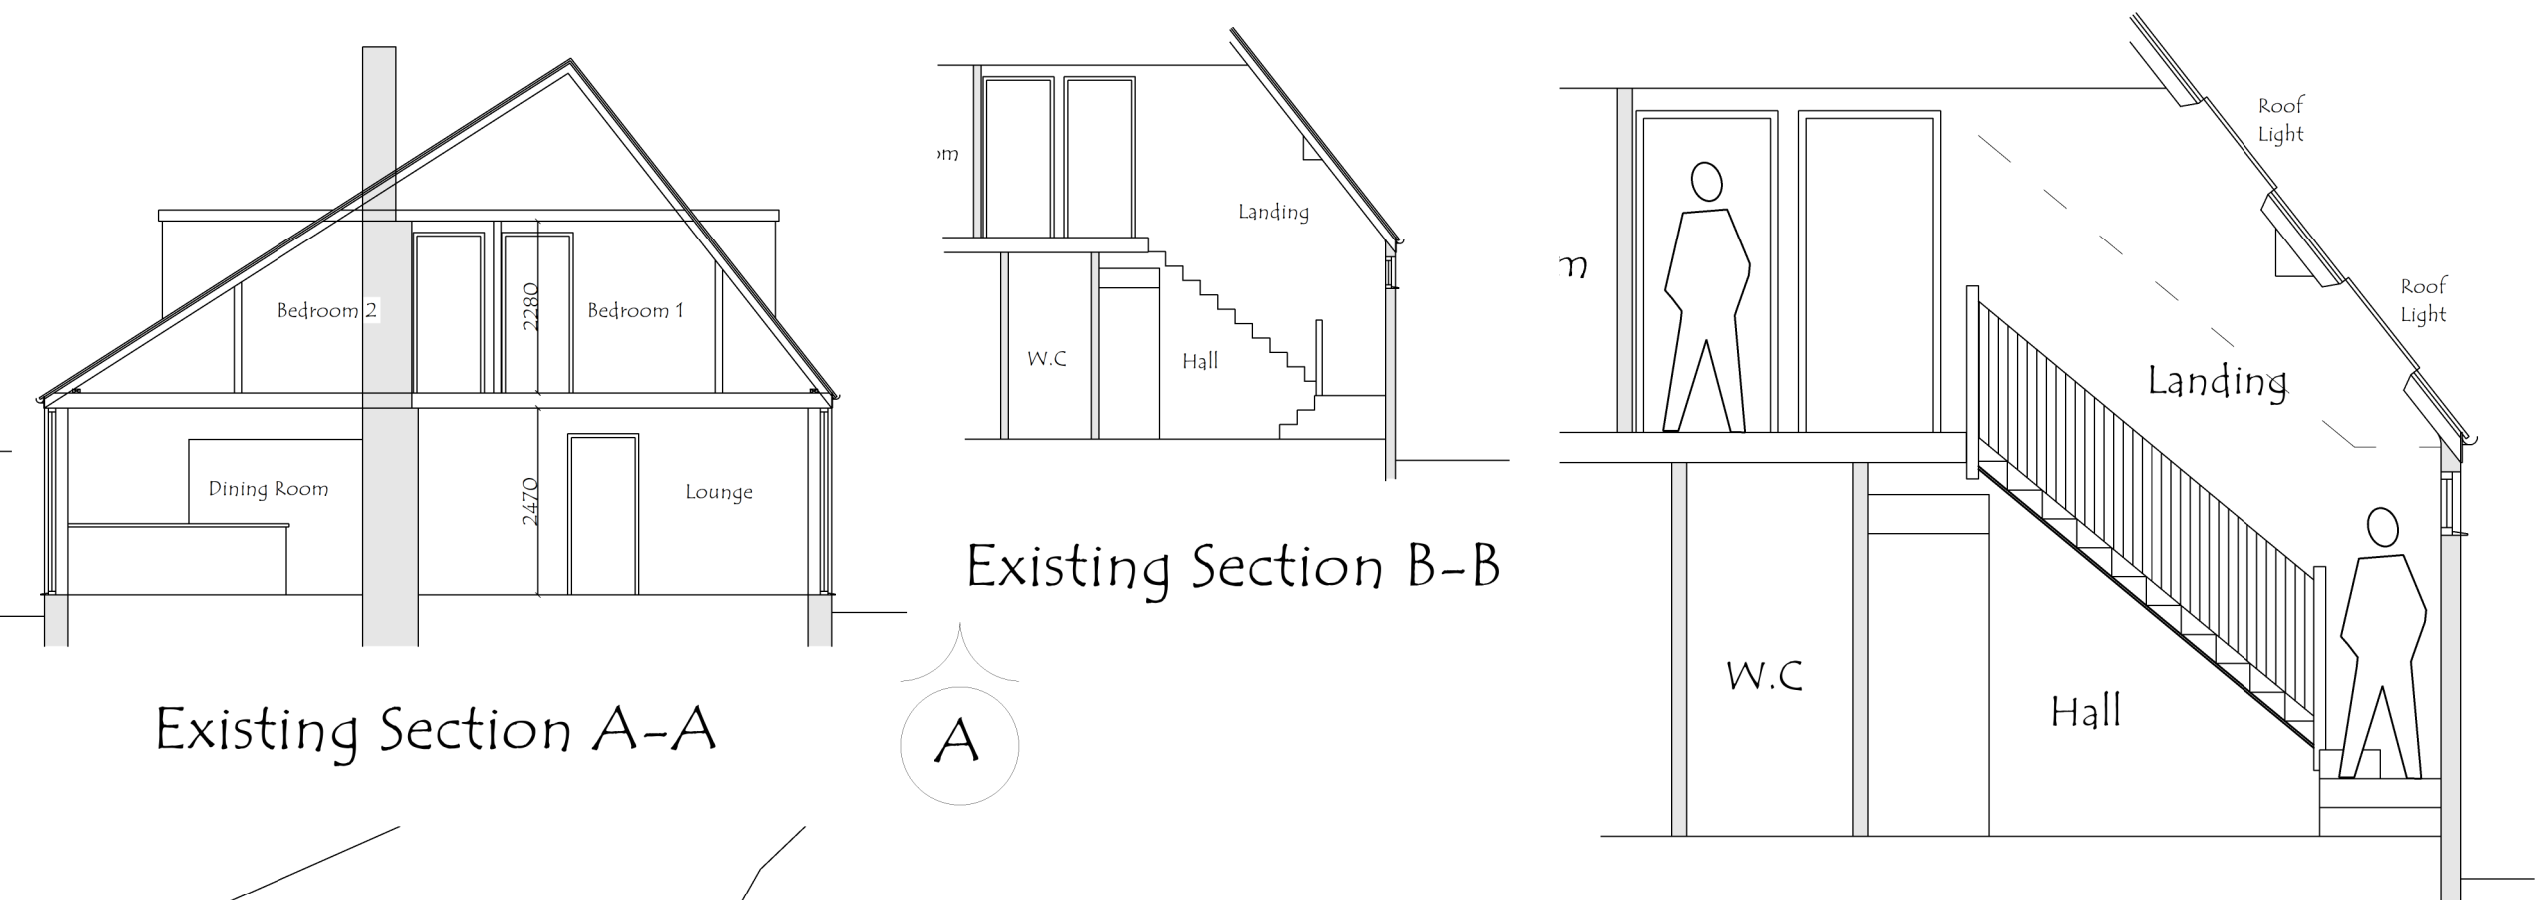


Existing Section A-A

Existing Section B-B

Proposed Section B-B

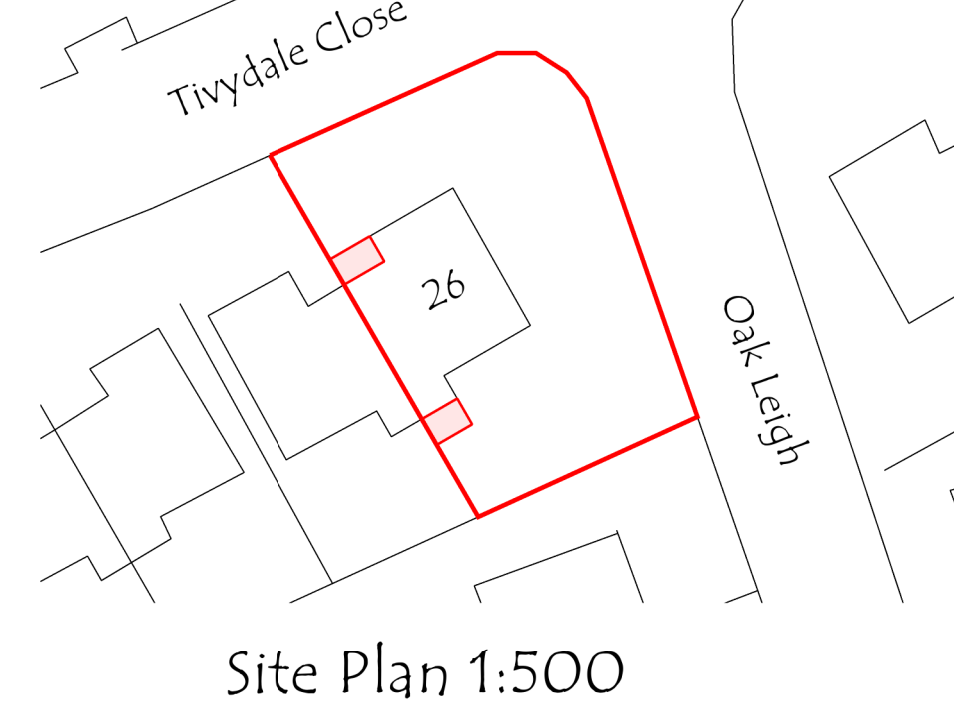

Site Plan 1:500

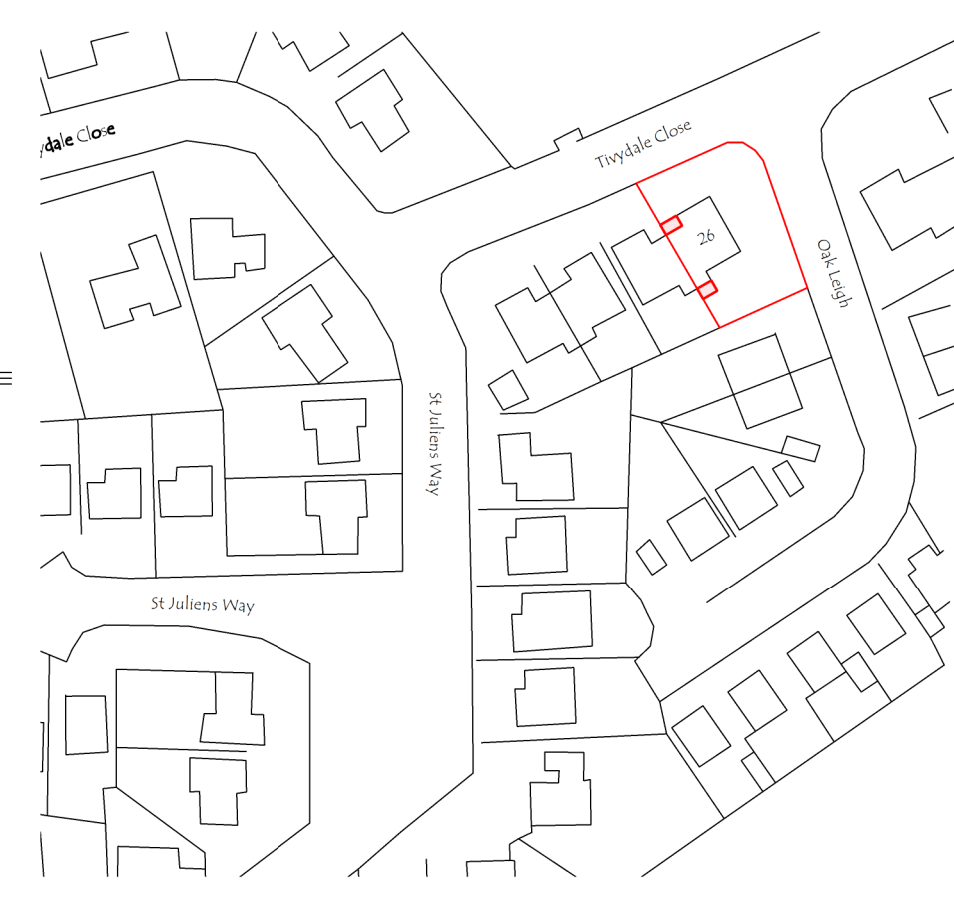

Location Plan 1:1250

REV	DESCRIPTION	DATE	DRWN
JDS DESIGNS LTD PROFESSIONAL DESIGN SERVICES TEL - 07824437377 EMAIL - JDS.DESIGNS@GMAIL.COM			
PROJECT TITLE Proposed Single Storey Front and Rear Extension at 26 Tivydale Close Cawthorne Barnsley			
DRAWING TITLE Existing and Proposed Plans			
PROJECT NO.	2020.00170.000	DWG NO.	PLO01
SCALE	1:50 / 100	REV.	-