


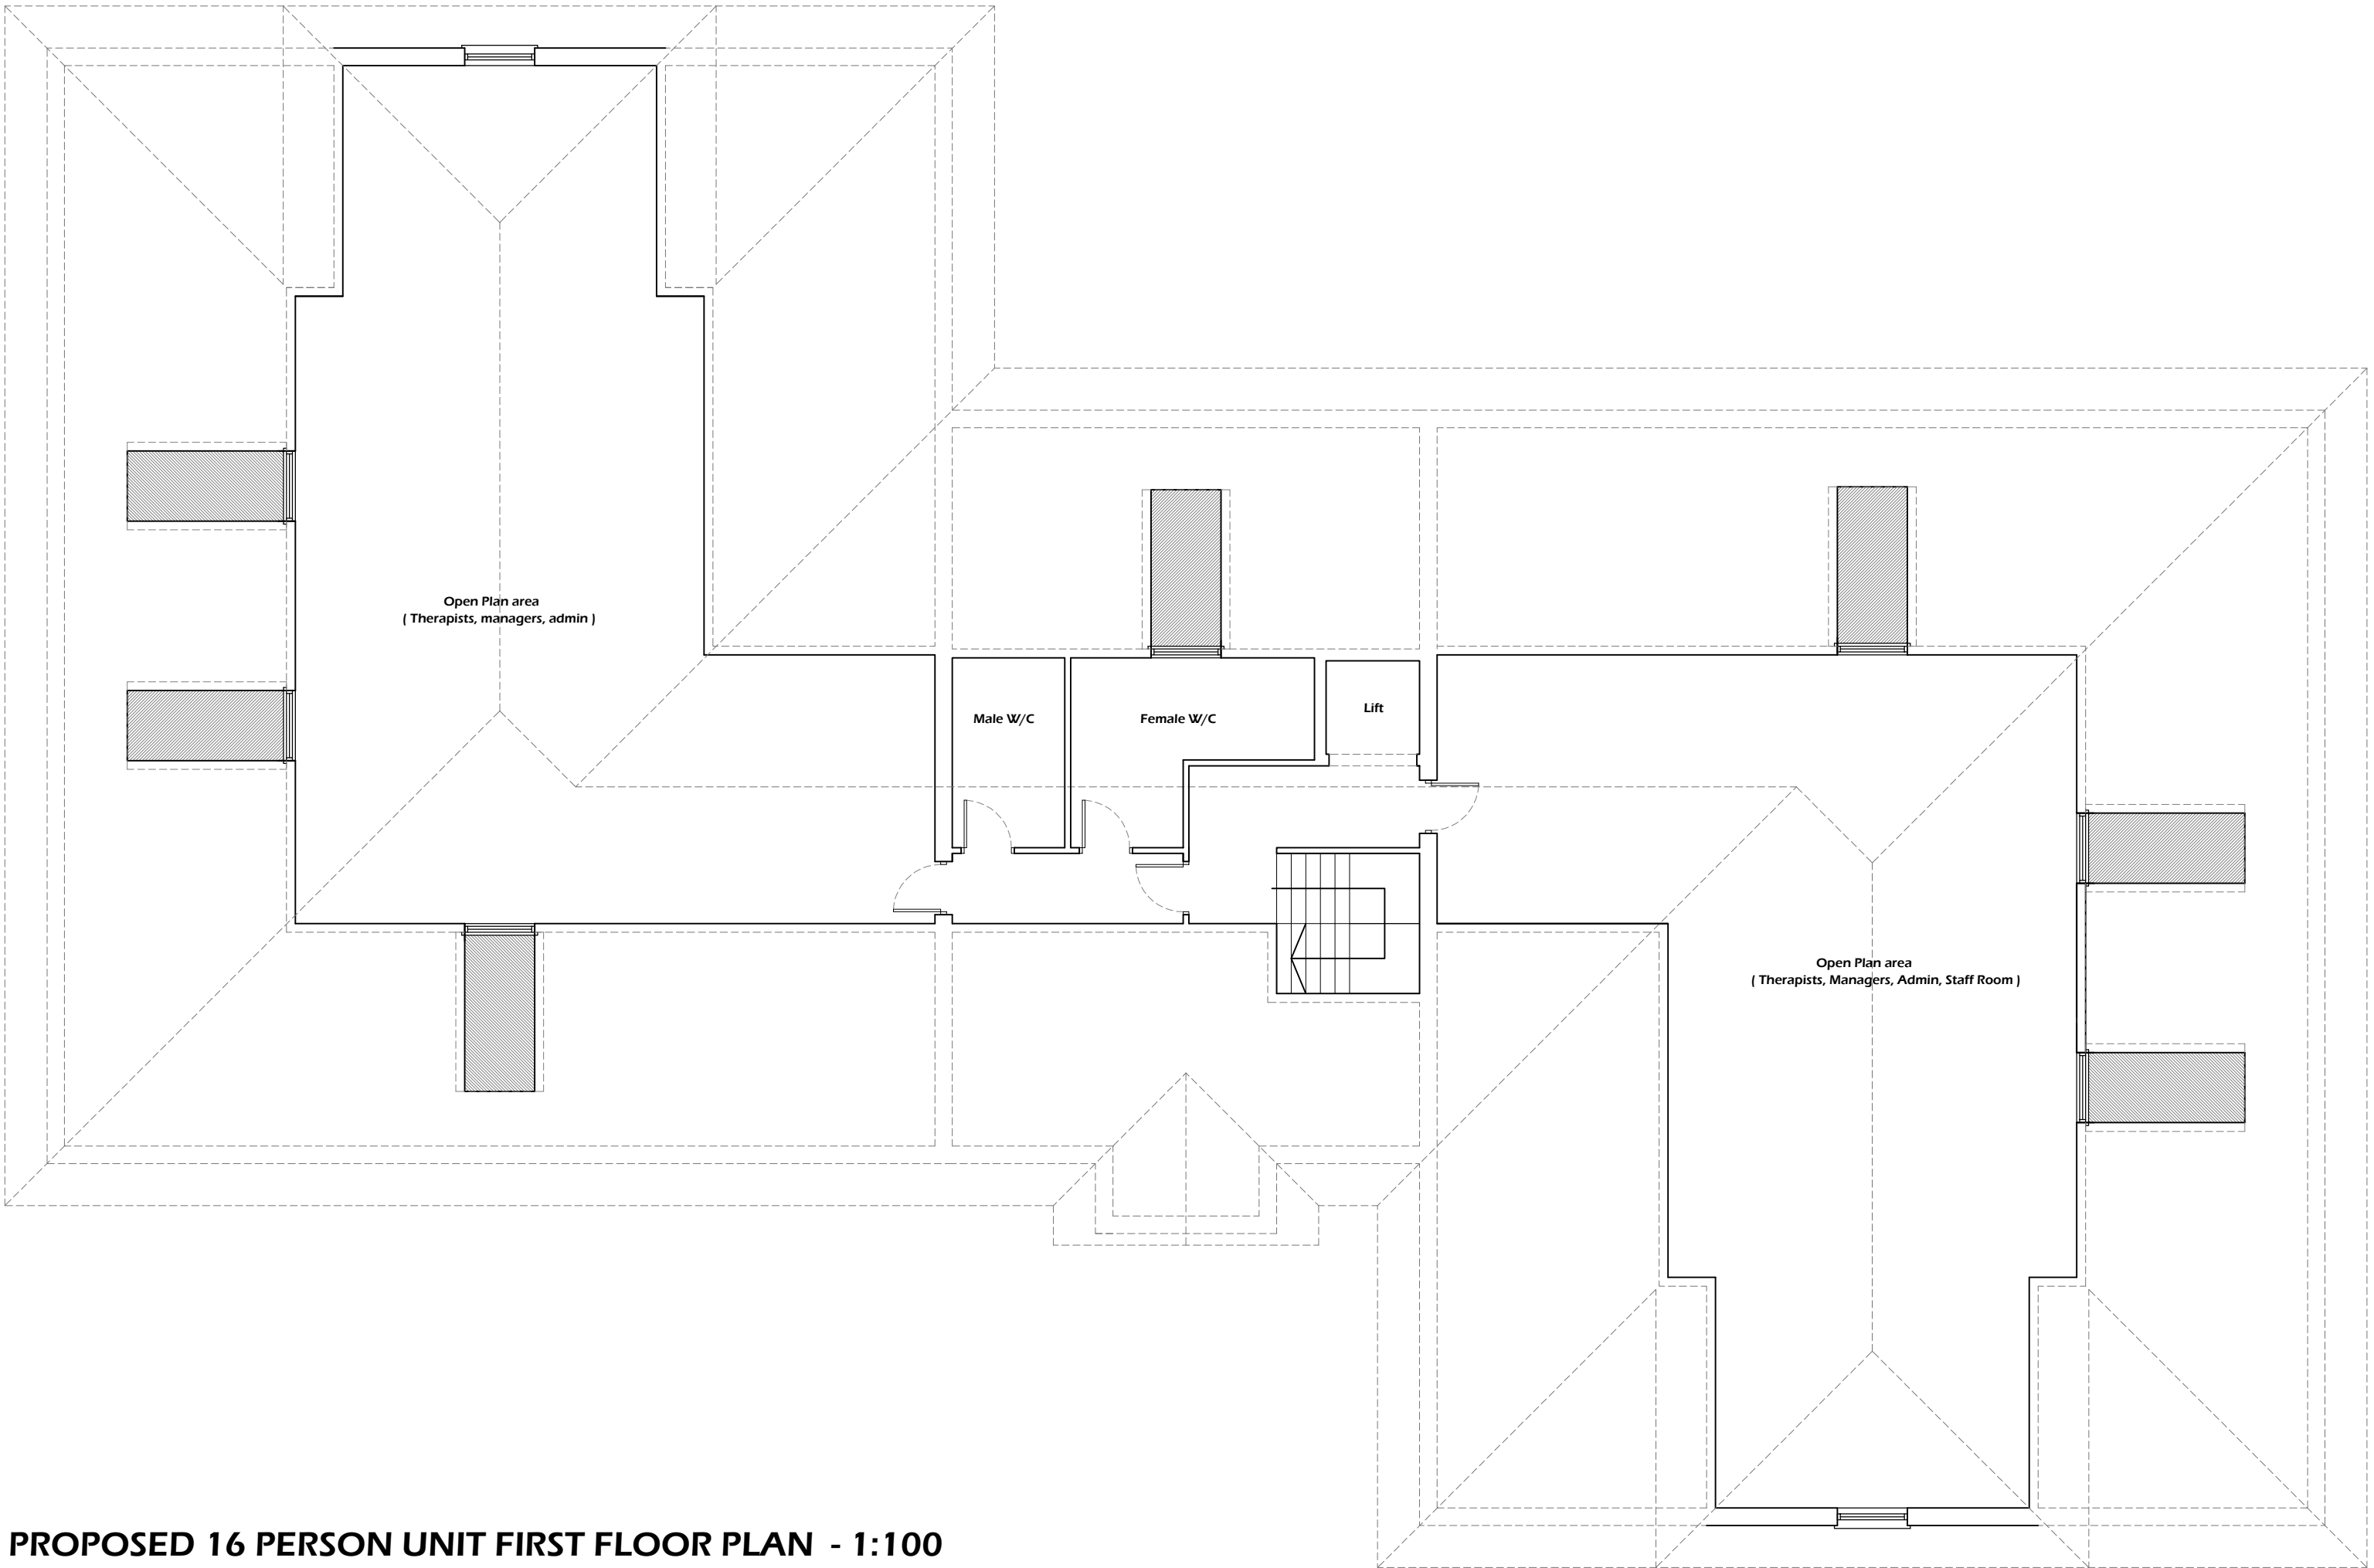

PROPOSED 16 PERSON UNIT FIRST FLOOR PLAN - 1:100



PROPOSED 16 PERSON UNIT GROUND FLOOR PLAN - 1:100


Drawing Issue Status:-
PLANNING '11

Original Media Size:-
A1

This drawing and the works depicted are the copyright of Foresite Architectural Limited and may not be reproduced or amended except by written permission. No liability is accepted for amendments made by other persons.

Notes:

1. Do not scale this drawing
2. All dimensions to be checked on site and any discrepancies to be reported to Foresite Architectural Limited immediately
3. Any indication of services is approximate only and full investigation should be carried out on site prior to commencing the works
4. It is the responsibility of the contractor to comply with building regulations whether or not wholly depicted on this drawing
5. To be read in conjunction with any specialist Structural, Geotechnical or Mechanical design by others.
6. Based on information provided by Holden Surveys Ltd
7. Borehole / Rockhead depth information taken from data supplied by RSK - "Figure 17"
8. Borehole depths as plotted on section are not necessarily on the true section line and data must therefore be interpolated as necessary

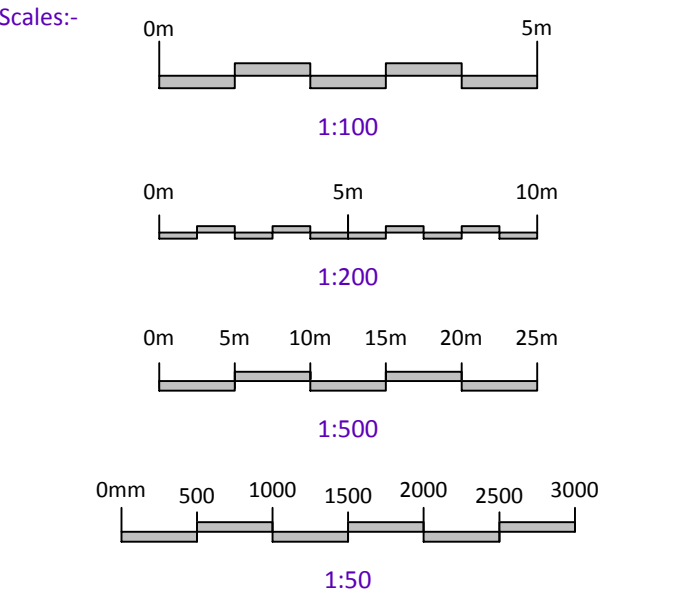

Revisions	Date	Desc.
-----------	------	-------



Unit A
Halesfield 19
Telford
Shropshire
TF7 4QT
Tel: 01952 - 898078
Fax: 01952 - 457900
Email: info@fore-site.co.uk
Web: www.fore-site.co.uk

Client:-
The Trevor Price Partnership

Project:-
Proposed Hospital for the Provision of Children and Adolescent Mental Health Services

Drawing:-
UNIT A - 16 Person Unit
Proposed Ground & First Floor Plans

Scale:-	Drawn:-	Date:-
1:100@A1	D. Briscoe	Aug. '11

Project Reference:-	Dwg. No:-	Rev:-
---------------------	-----------	-------

09_FSLTD_065	PL04	-
--------------	------	---