





FRONT ELEVATION (South) 1:50

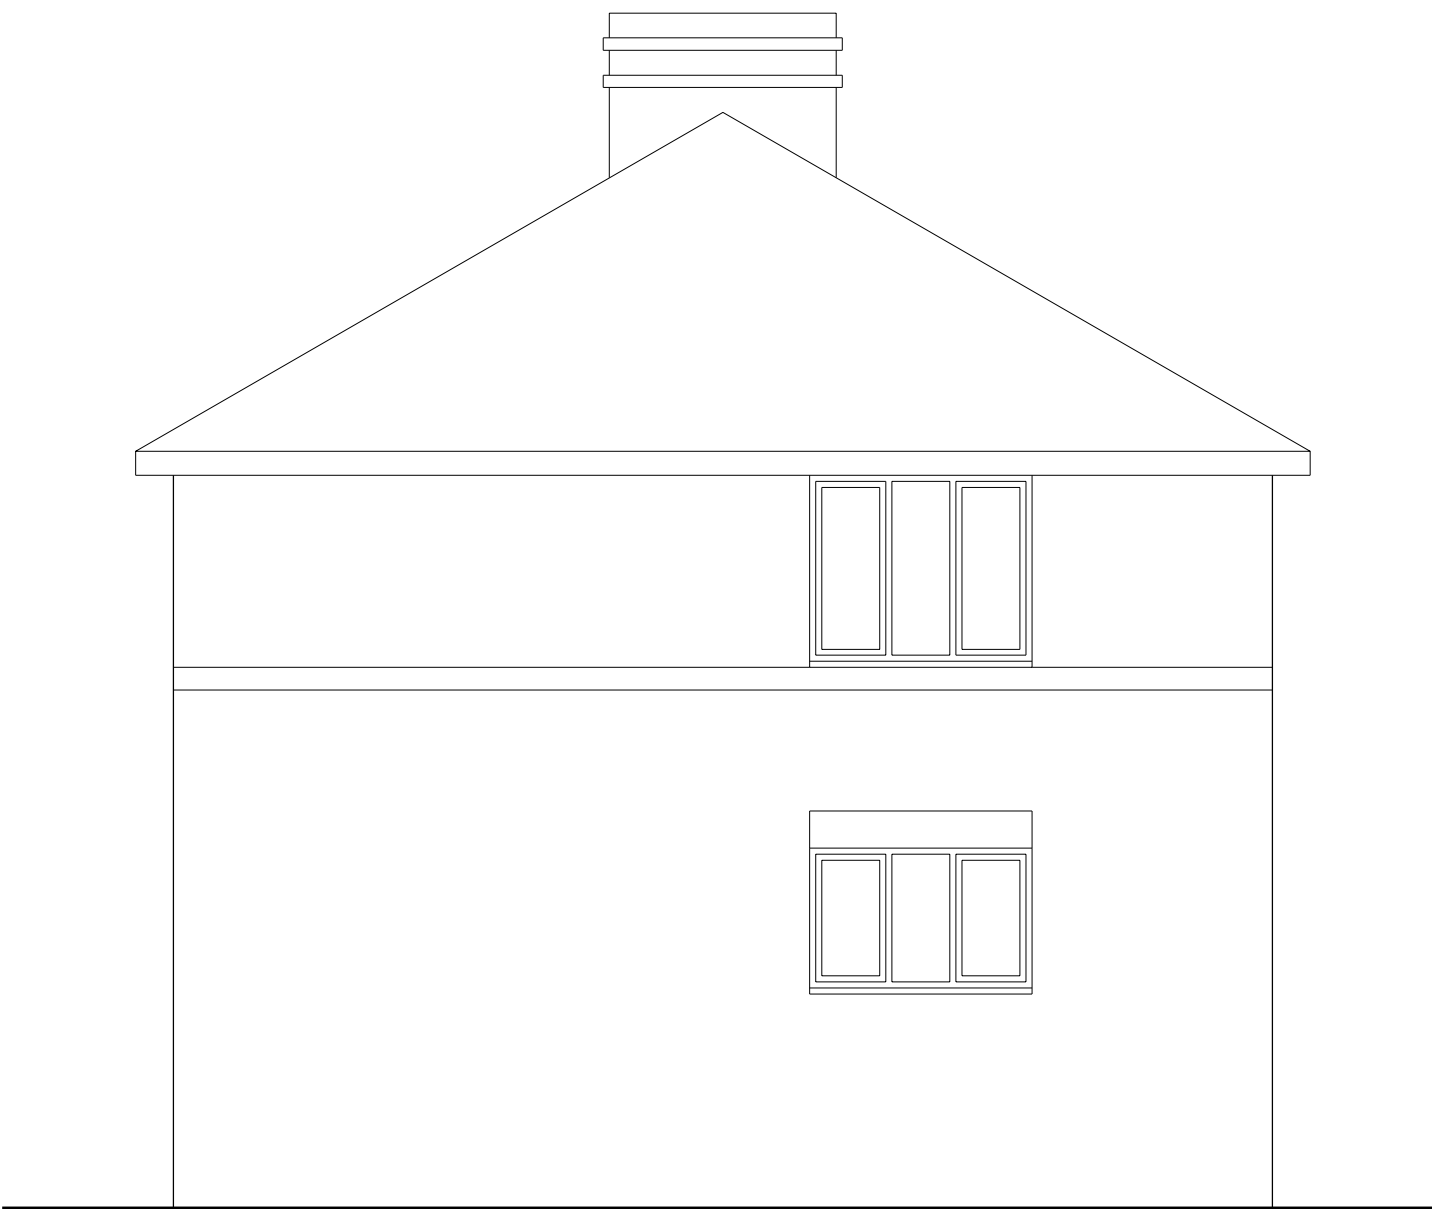


SIDE ELEVATION (East) 1:50

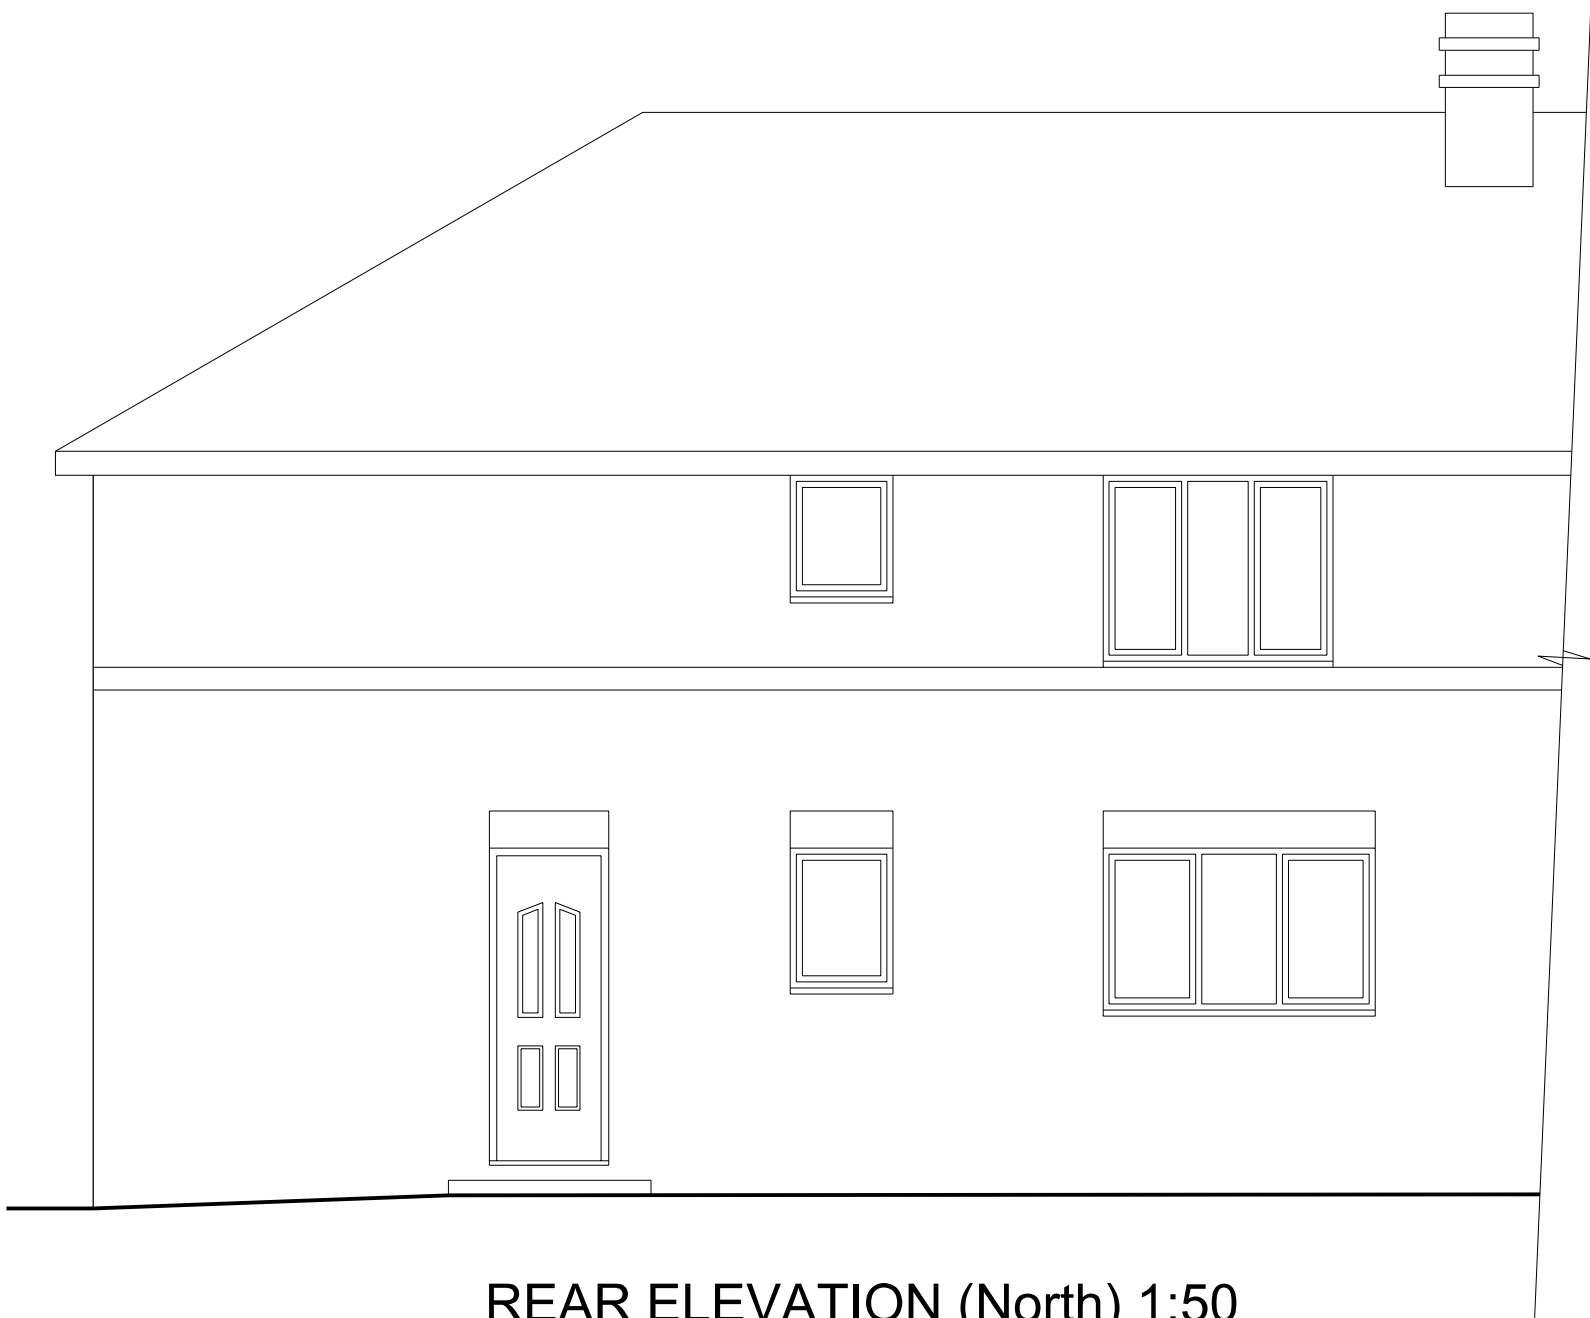

REAR ELEVATION (North) 1:50

EXISTING EXTERNAL MATERIALS:
ROOF: Red concrete interlocking tiles.
WALLS: Smooth red brickwork.
DOORS: White PVCu.
WINDOWS: White PVCu.

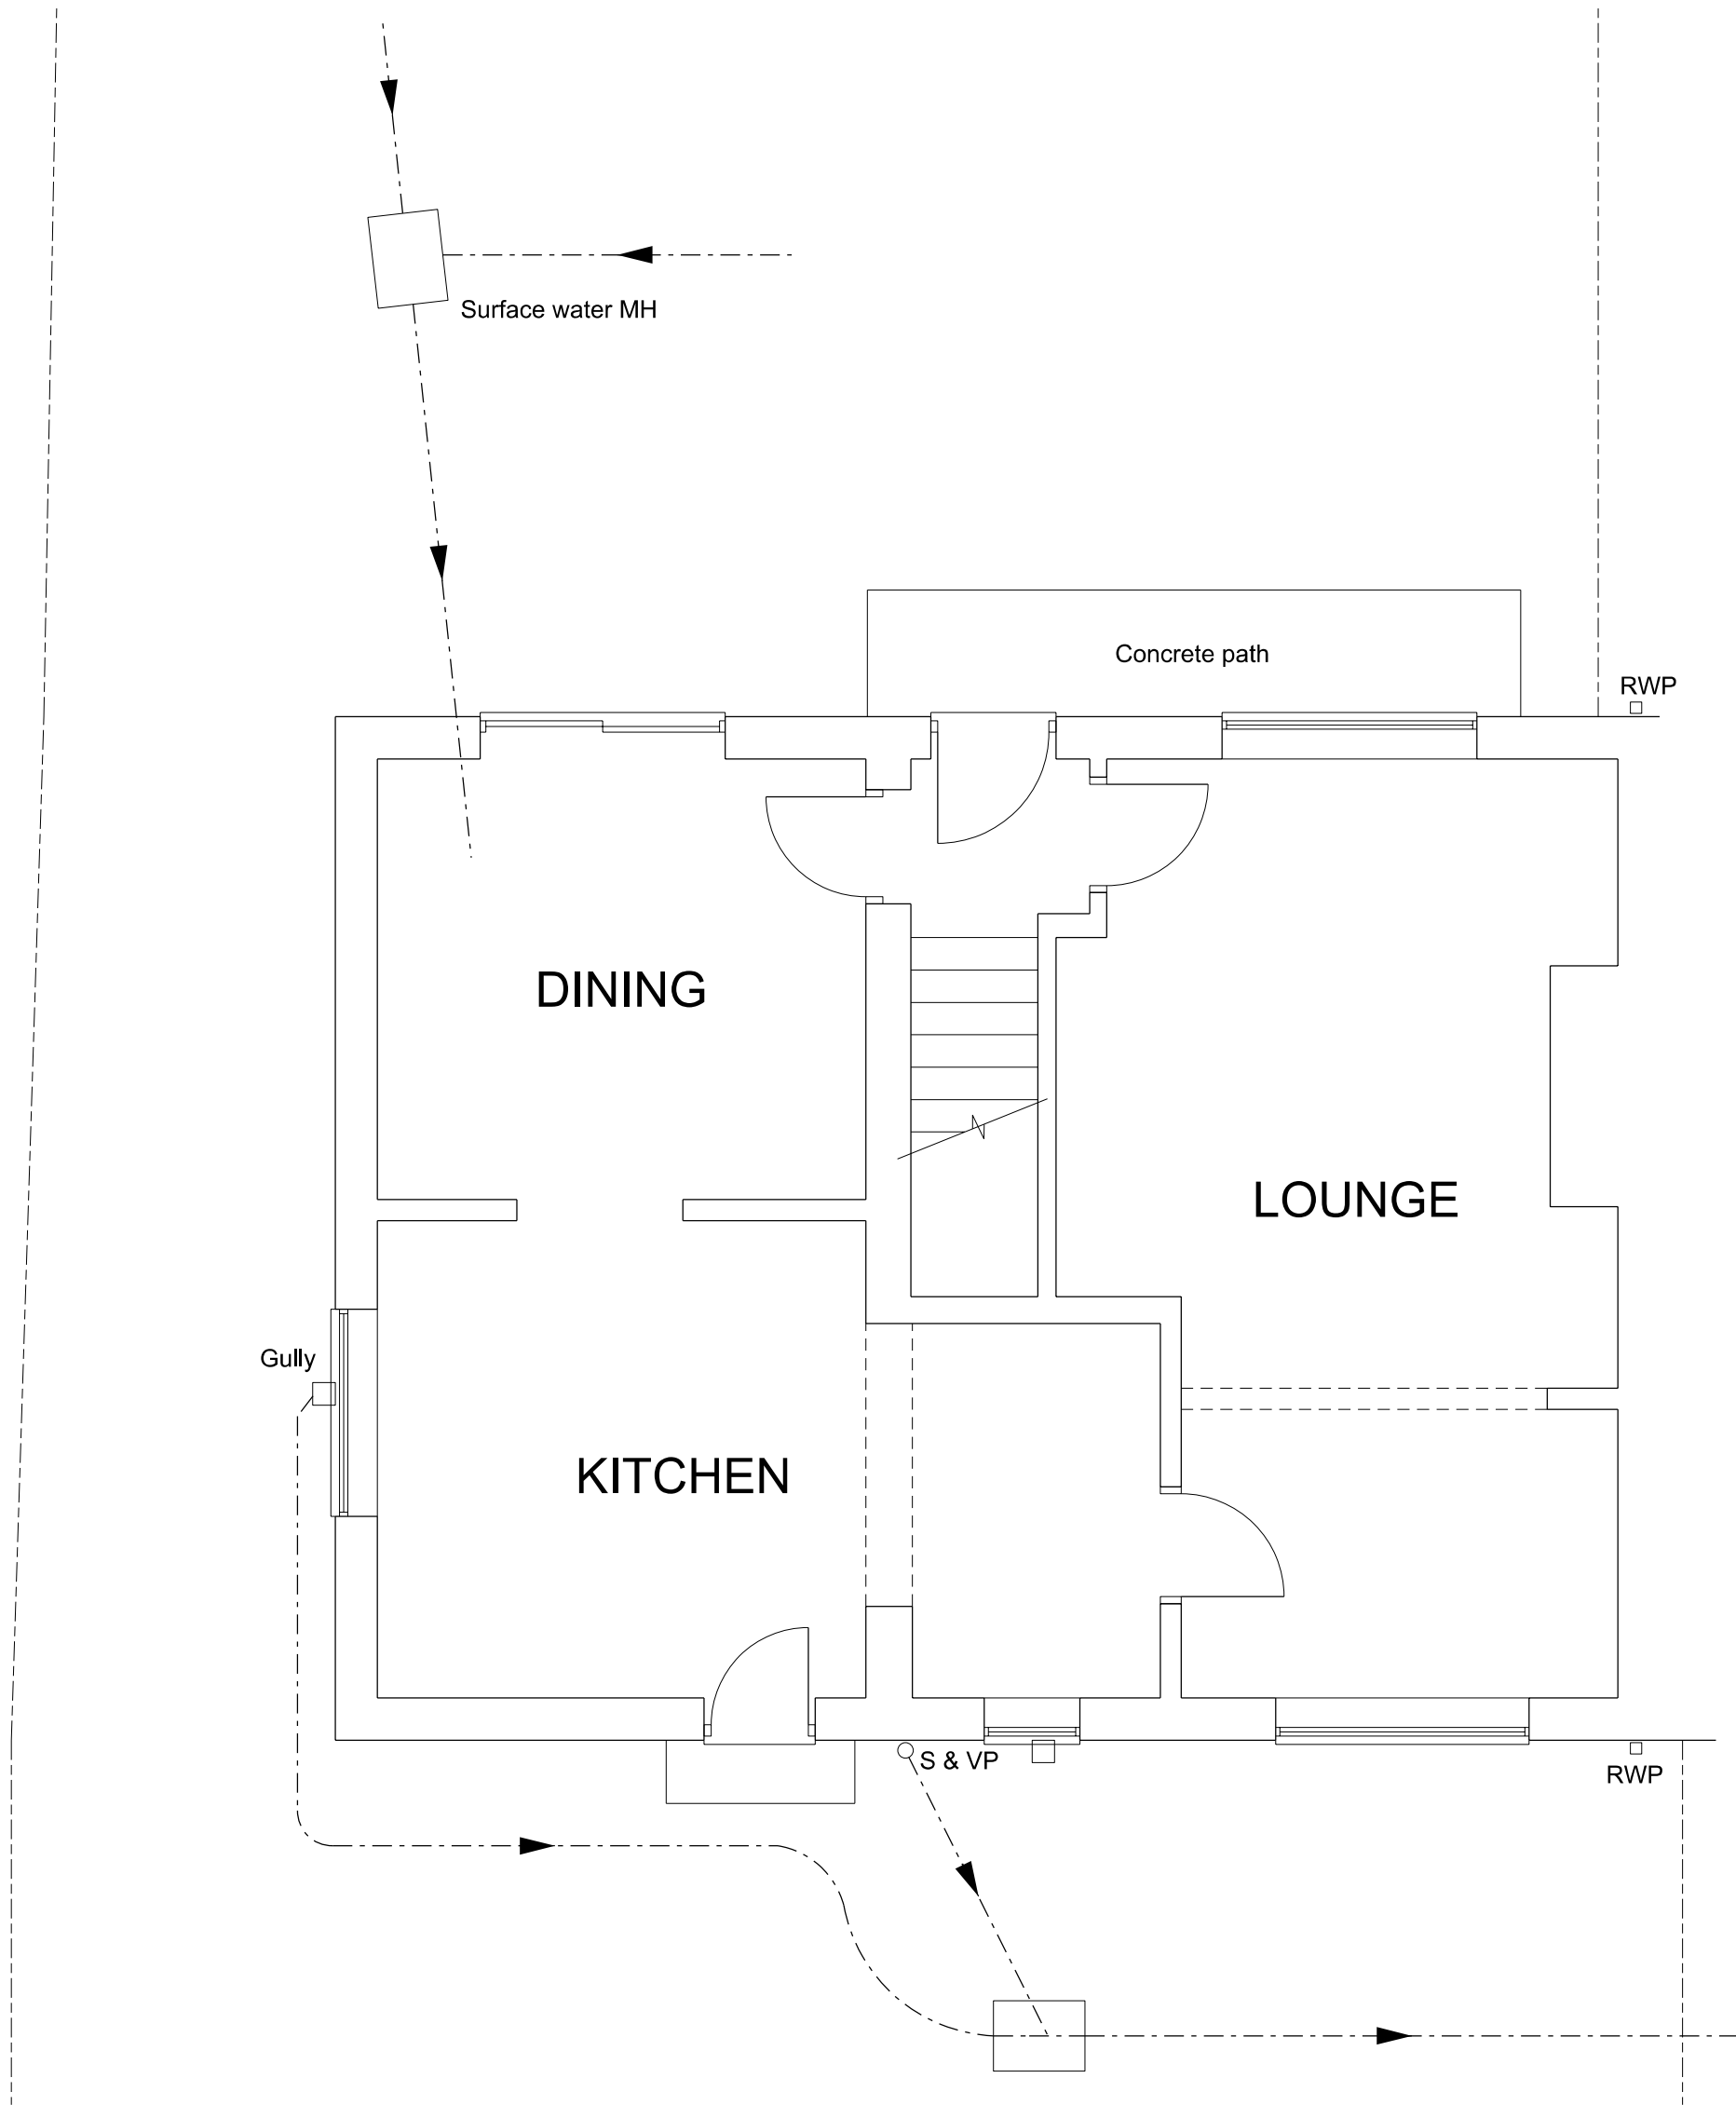

4 Rockley Avenue
Birdwell
Barnsley

Client: Mr A Dixon

Project : Proposed porch and sun room

Title : Existing plans and elevations

S70 5QT - 2

A		date:	drawn :	B		date:	drawn :	C		date:	drawn :	E		date:	drawn :	Scale : 1:50	Date : April 2019	Drawn :	Checked :	Approved :
		checked :	approved :			checked :	approved :			checked :	approved :			checked :	approved :					