


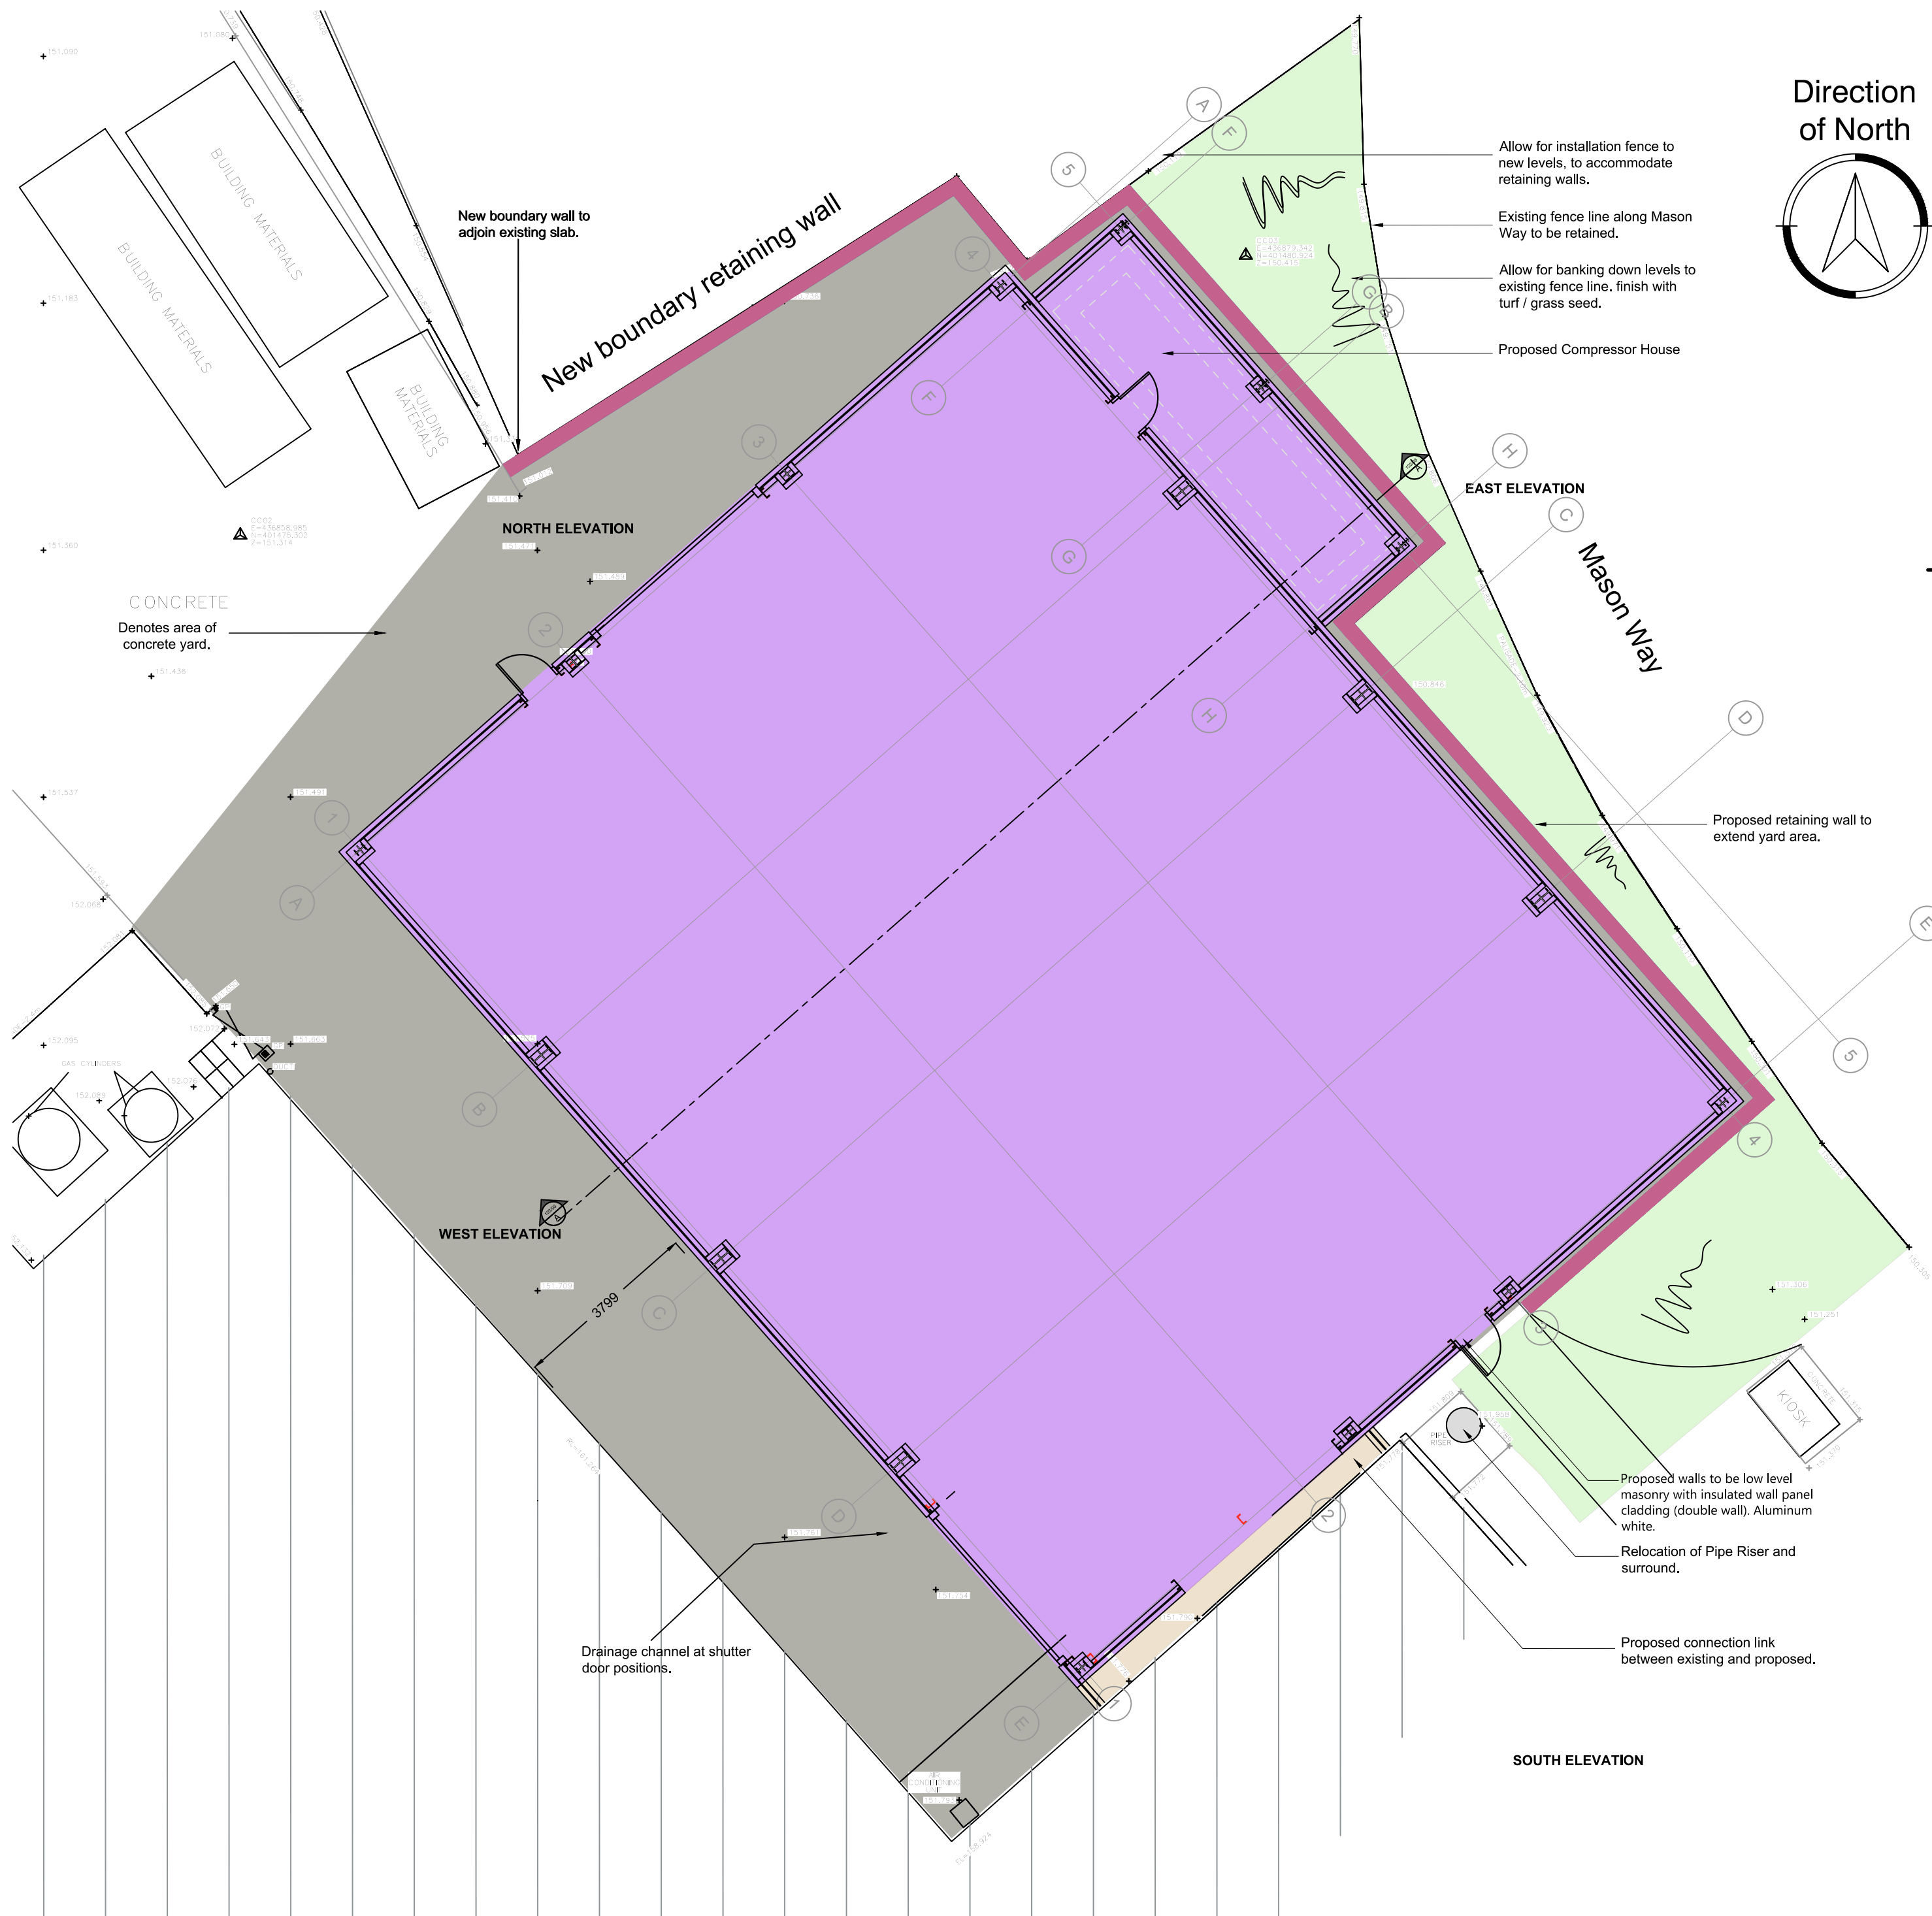


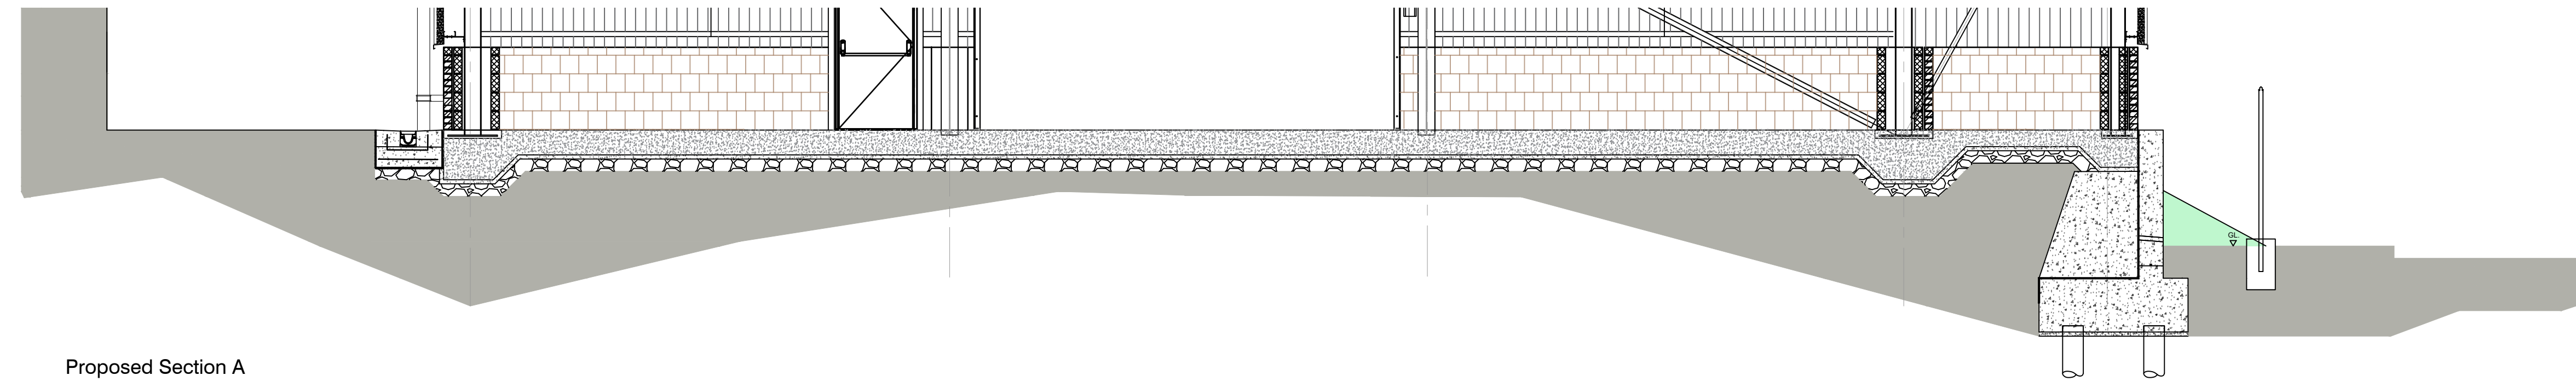


Proposed Site Plan
1:100

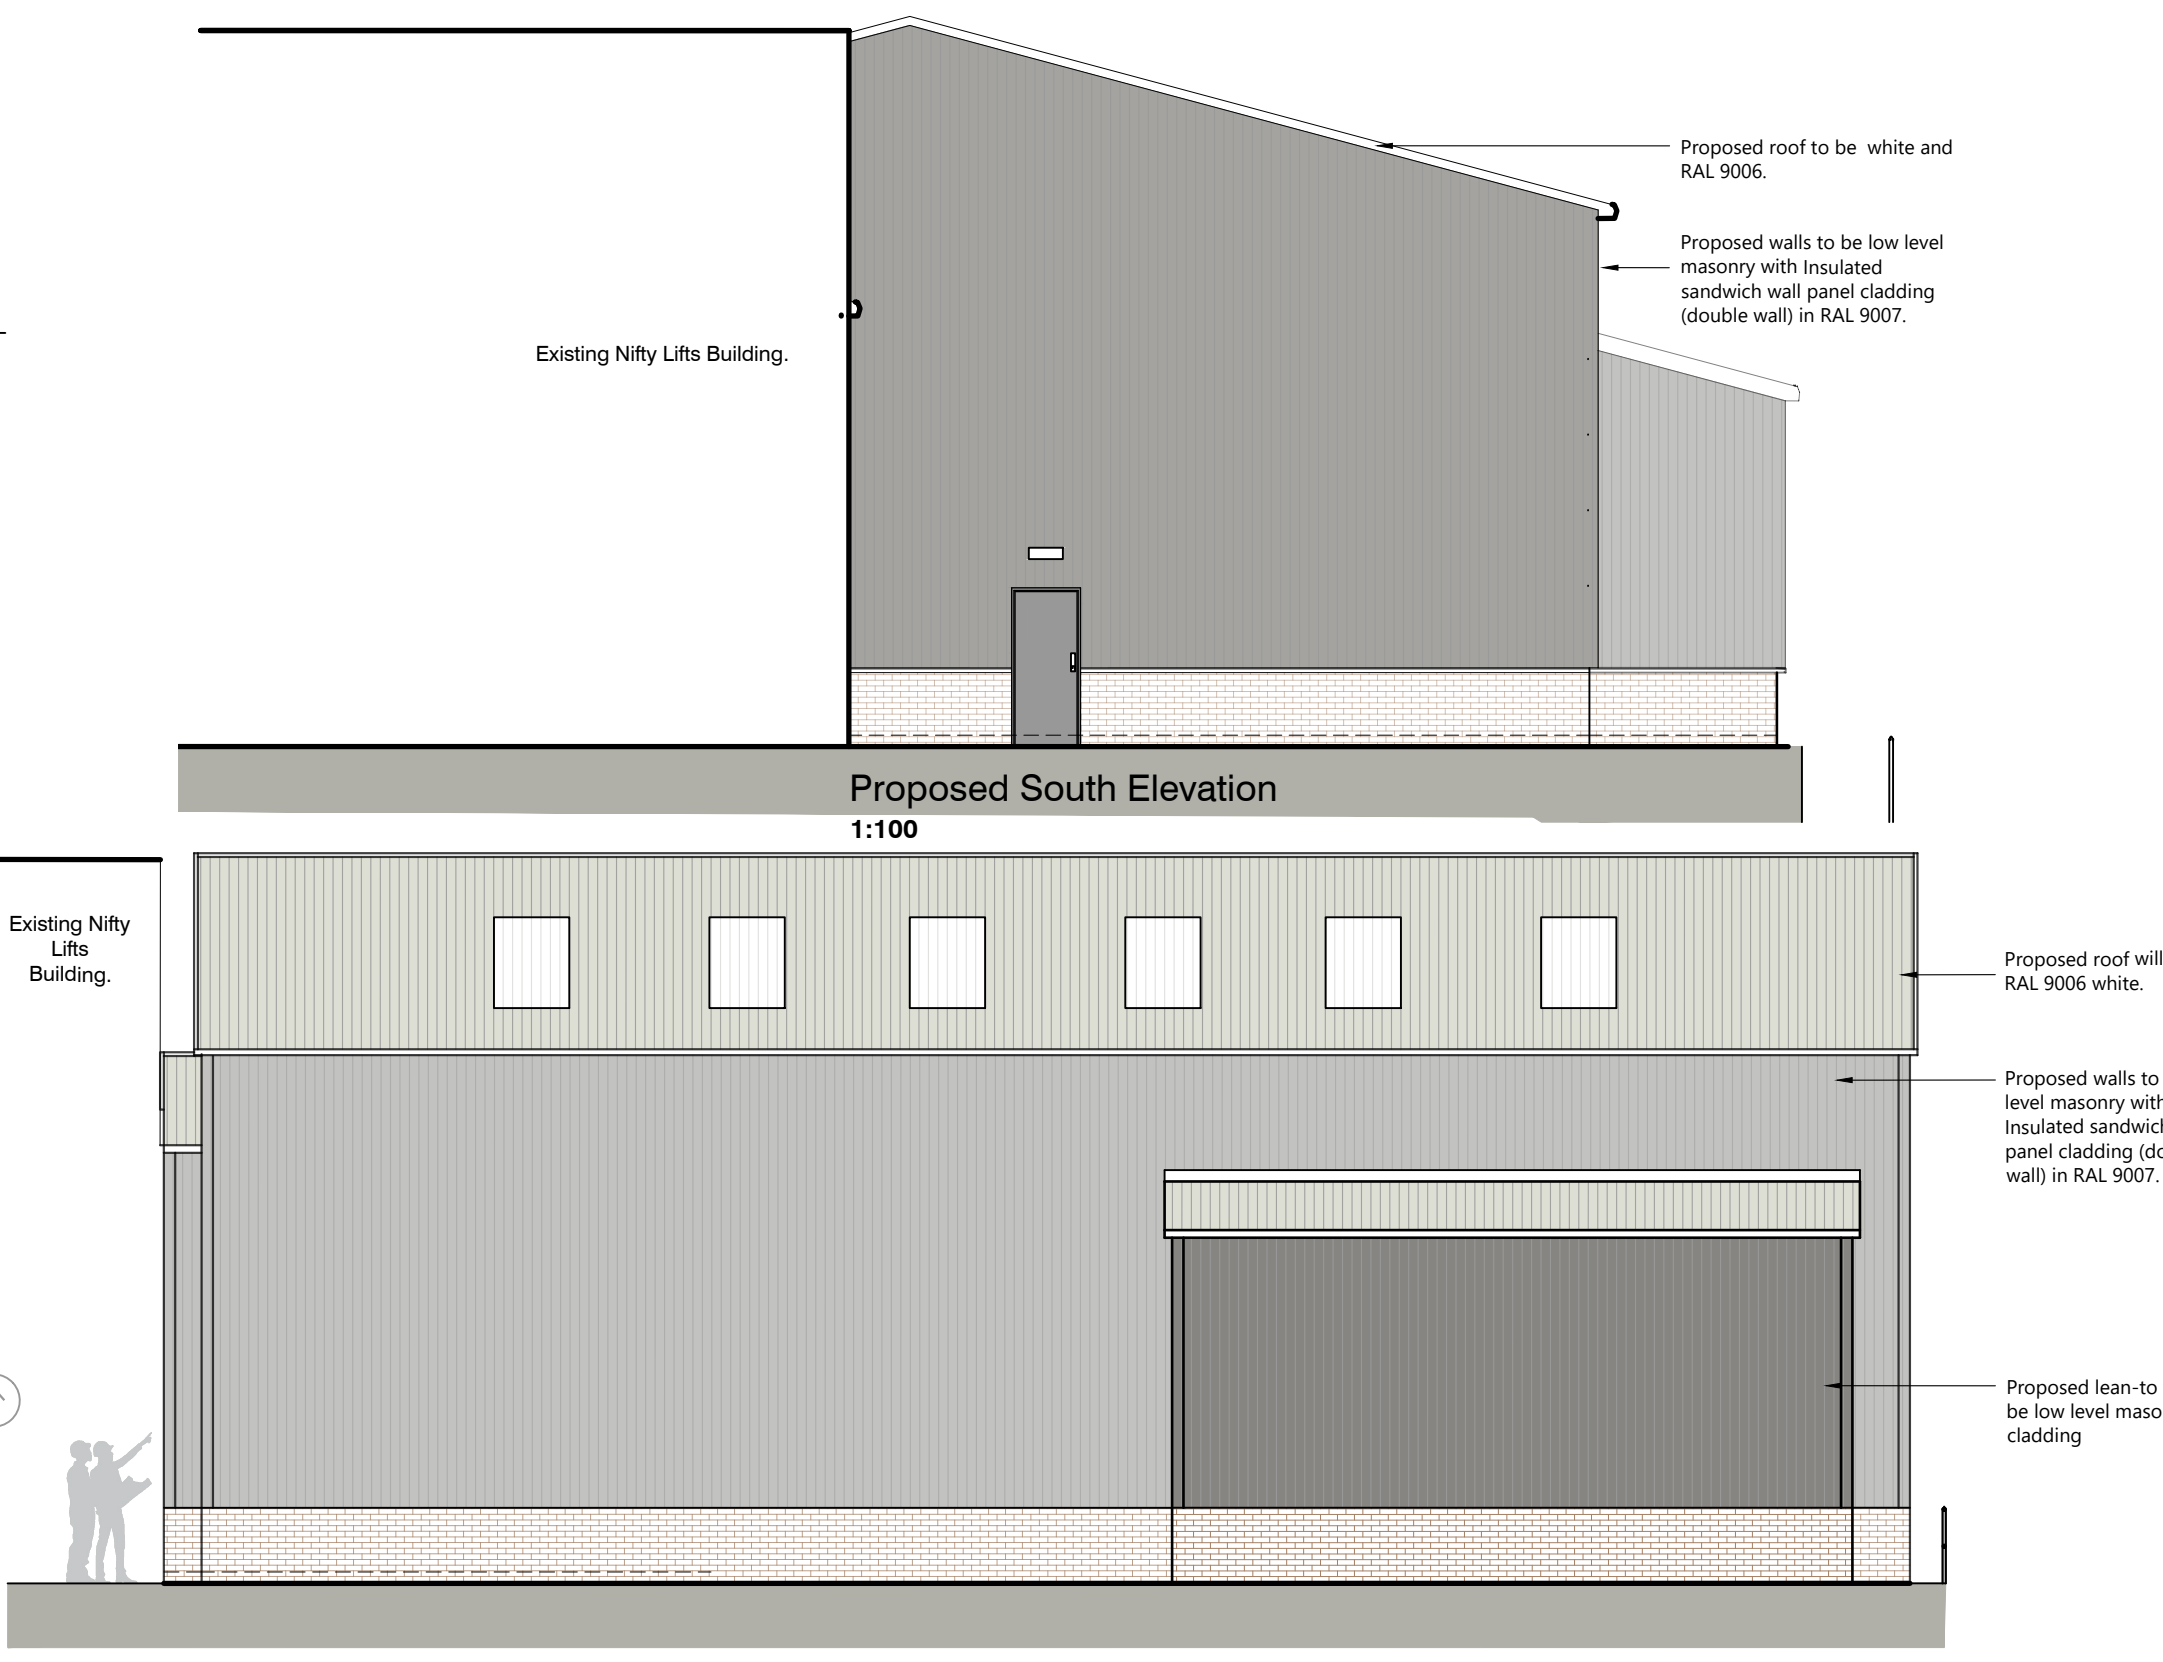


Proposed Section A
1:50

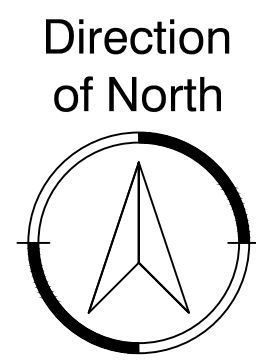


Proposed South Elevation
1:100

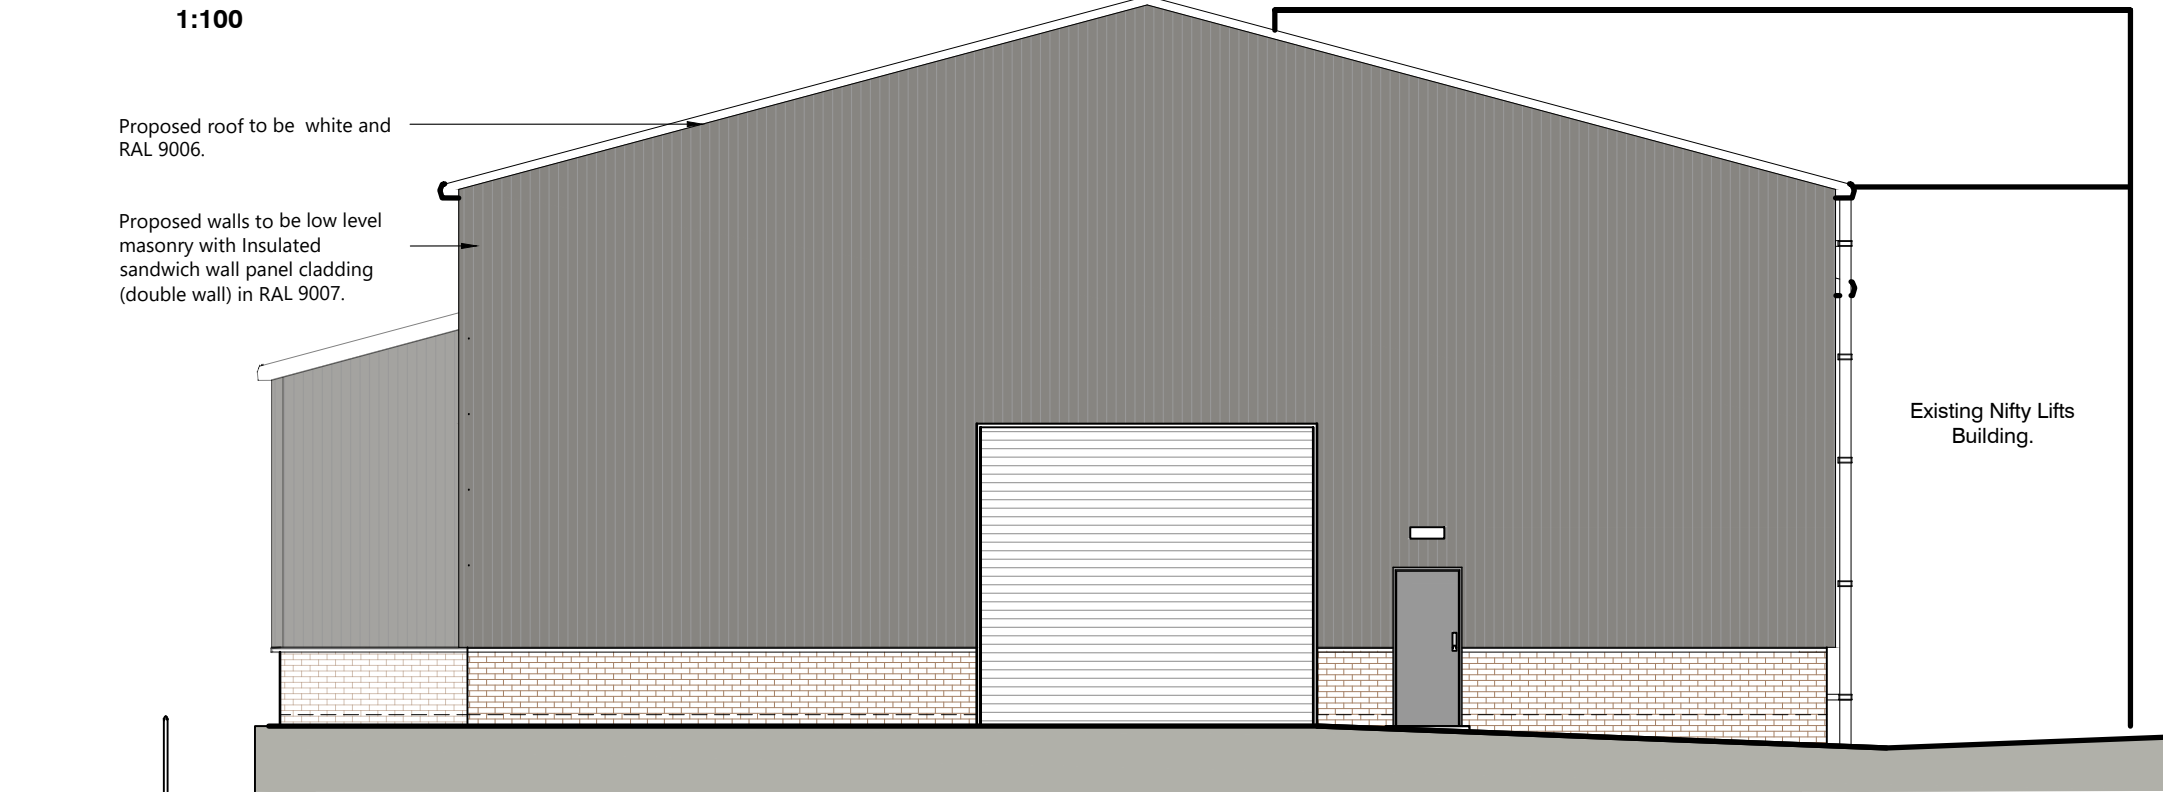

Proposed East Elevation
1:100

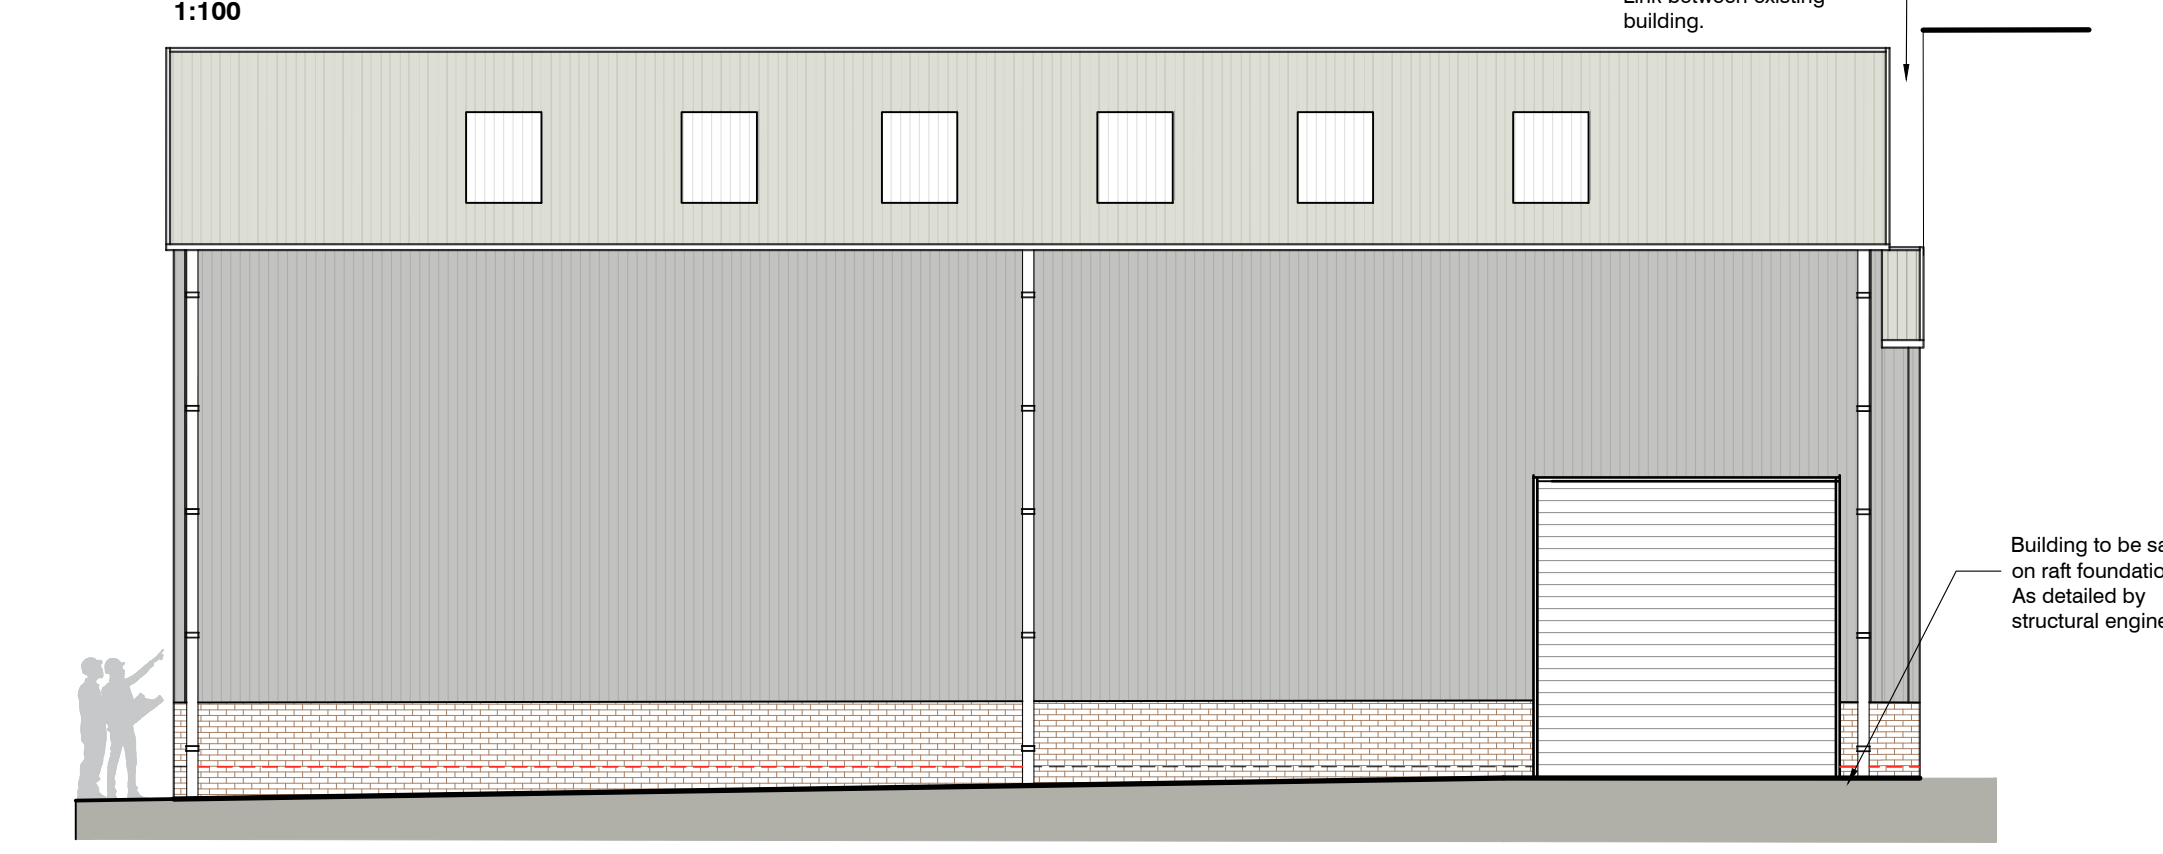

Proposed North Elevation
1:100

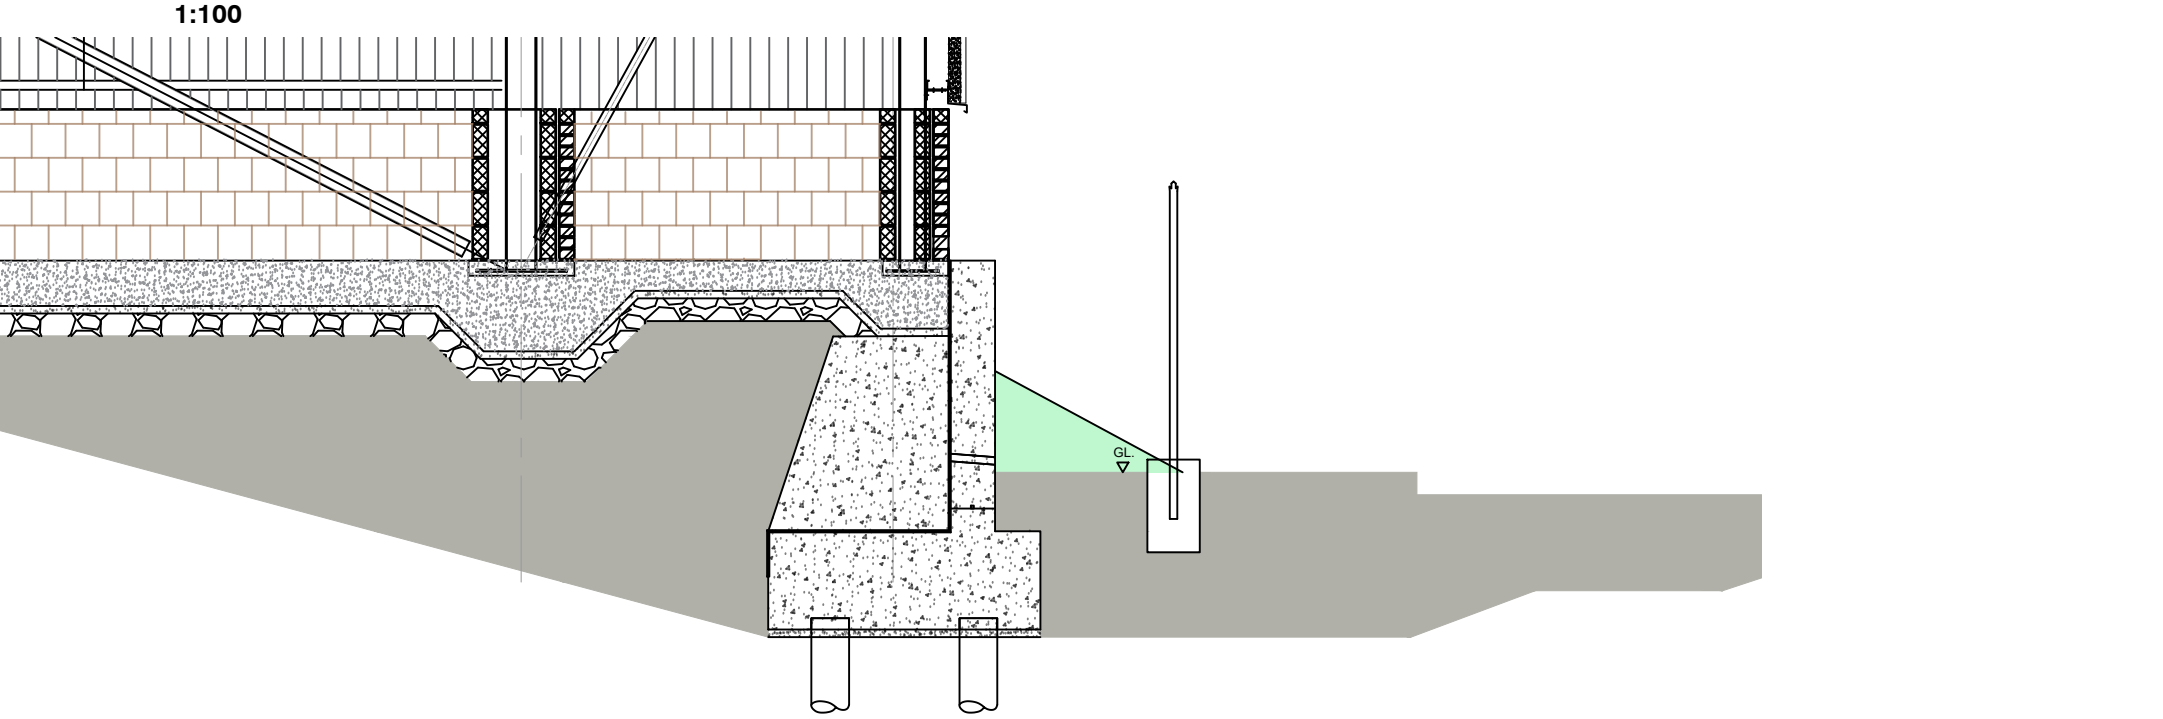

Proposed West Elevation
1:100

- PLEASE NOTE**
1. DO NOT scale from this drawing, use figured dimensions only.
 2. All dimensions to be checked on site by the contractor.
 3. Please report any discrepancies to JHA Ltd immediately.
 4. All setting out dimensions are approximate. To be marked out on site for approval by JHA Ltd prior to construction.

NOTES:

Ref	Date	Revision	Initial
H	16.04.24	Lean-to added & height of building adjusted - plan/elevations updated	MT
G	27.02.24	Revised doors and cladding to be 60 minute rated	BF
F	14.02.24	Revised in line with engineers drawings & further Building control comments	JOH
E	12.02.24	Revised unprotected Area Calculations	JOH
D	07.02.23	Added notations to elevations.	BF
C	16.12.21	Amended Elevations	BF
B	15.12.21	Compressor slab redesign	EB
A	09.12.21	Relocation of retaining wall	BF

Issue:

PLANNING ISSUE

Project / Client:

ERECTION OF PROPOSED BUILDINGS FOR NIFTY LIFTS

Drawing Title:

PROPOSED PLANS / ELEVATIONS & SECTIONS



JHA Architecture,
West Suite, Second Floor,
Unit F, South Quay,
Lakeside Boulevard,
Doncaster, DN4 5PL
01302 364565
enquiries@j-h-a.co.uk
www.j-h-a.co.uk

Scale:	AS INDICATED	Date:	DECEMBER 2021
Drawn By:	EB	Checked By:	-

Drawing No:	2021/123/03H	Sheet Size:	A1
-------------	--------------	-------------	----