






south elevation

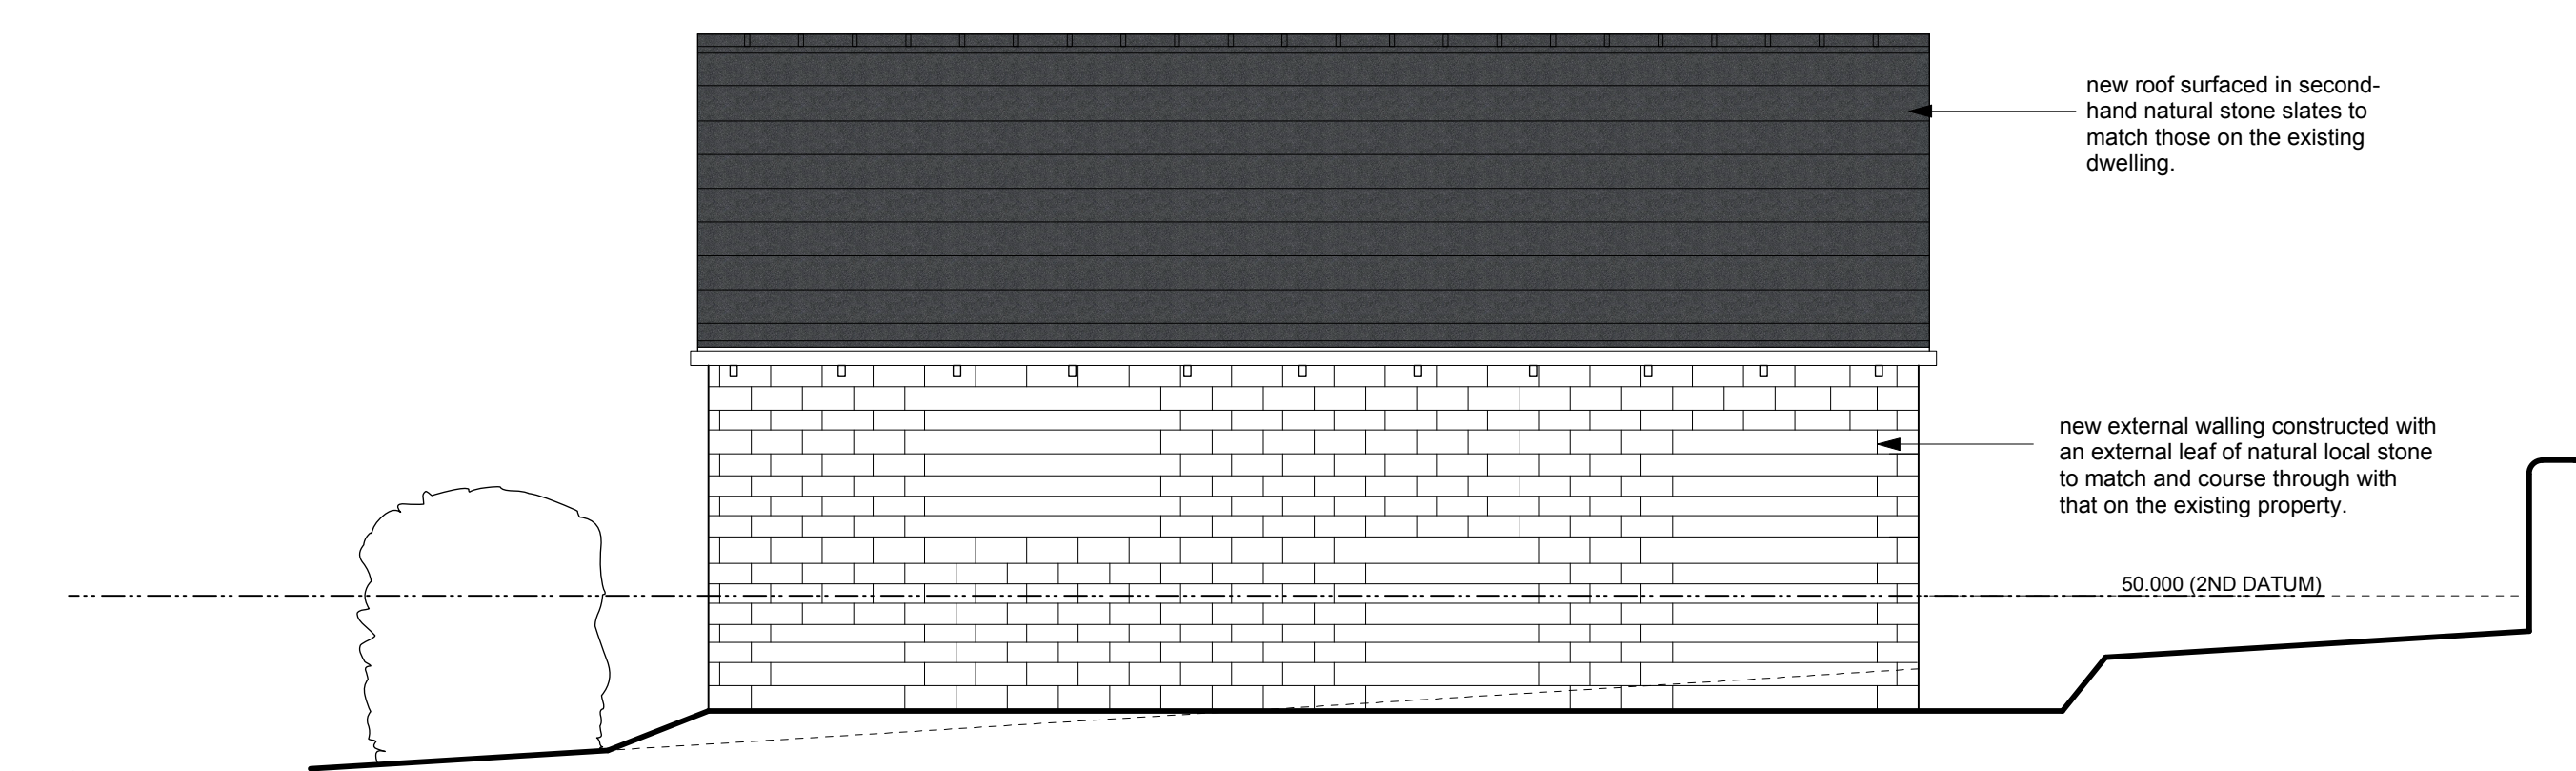


north elevation

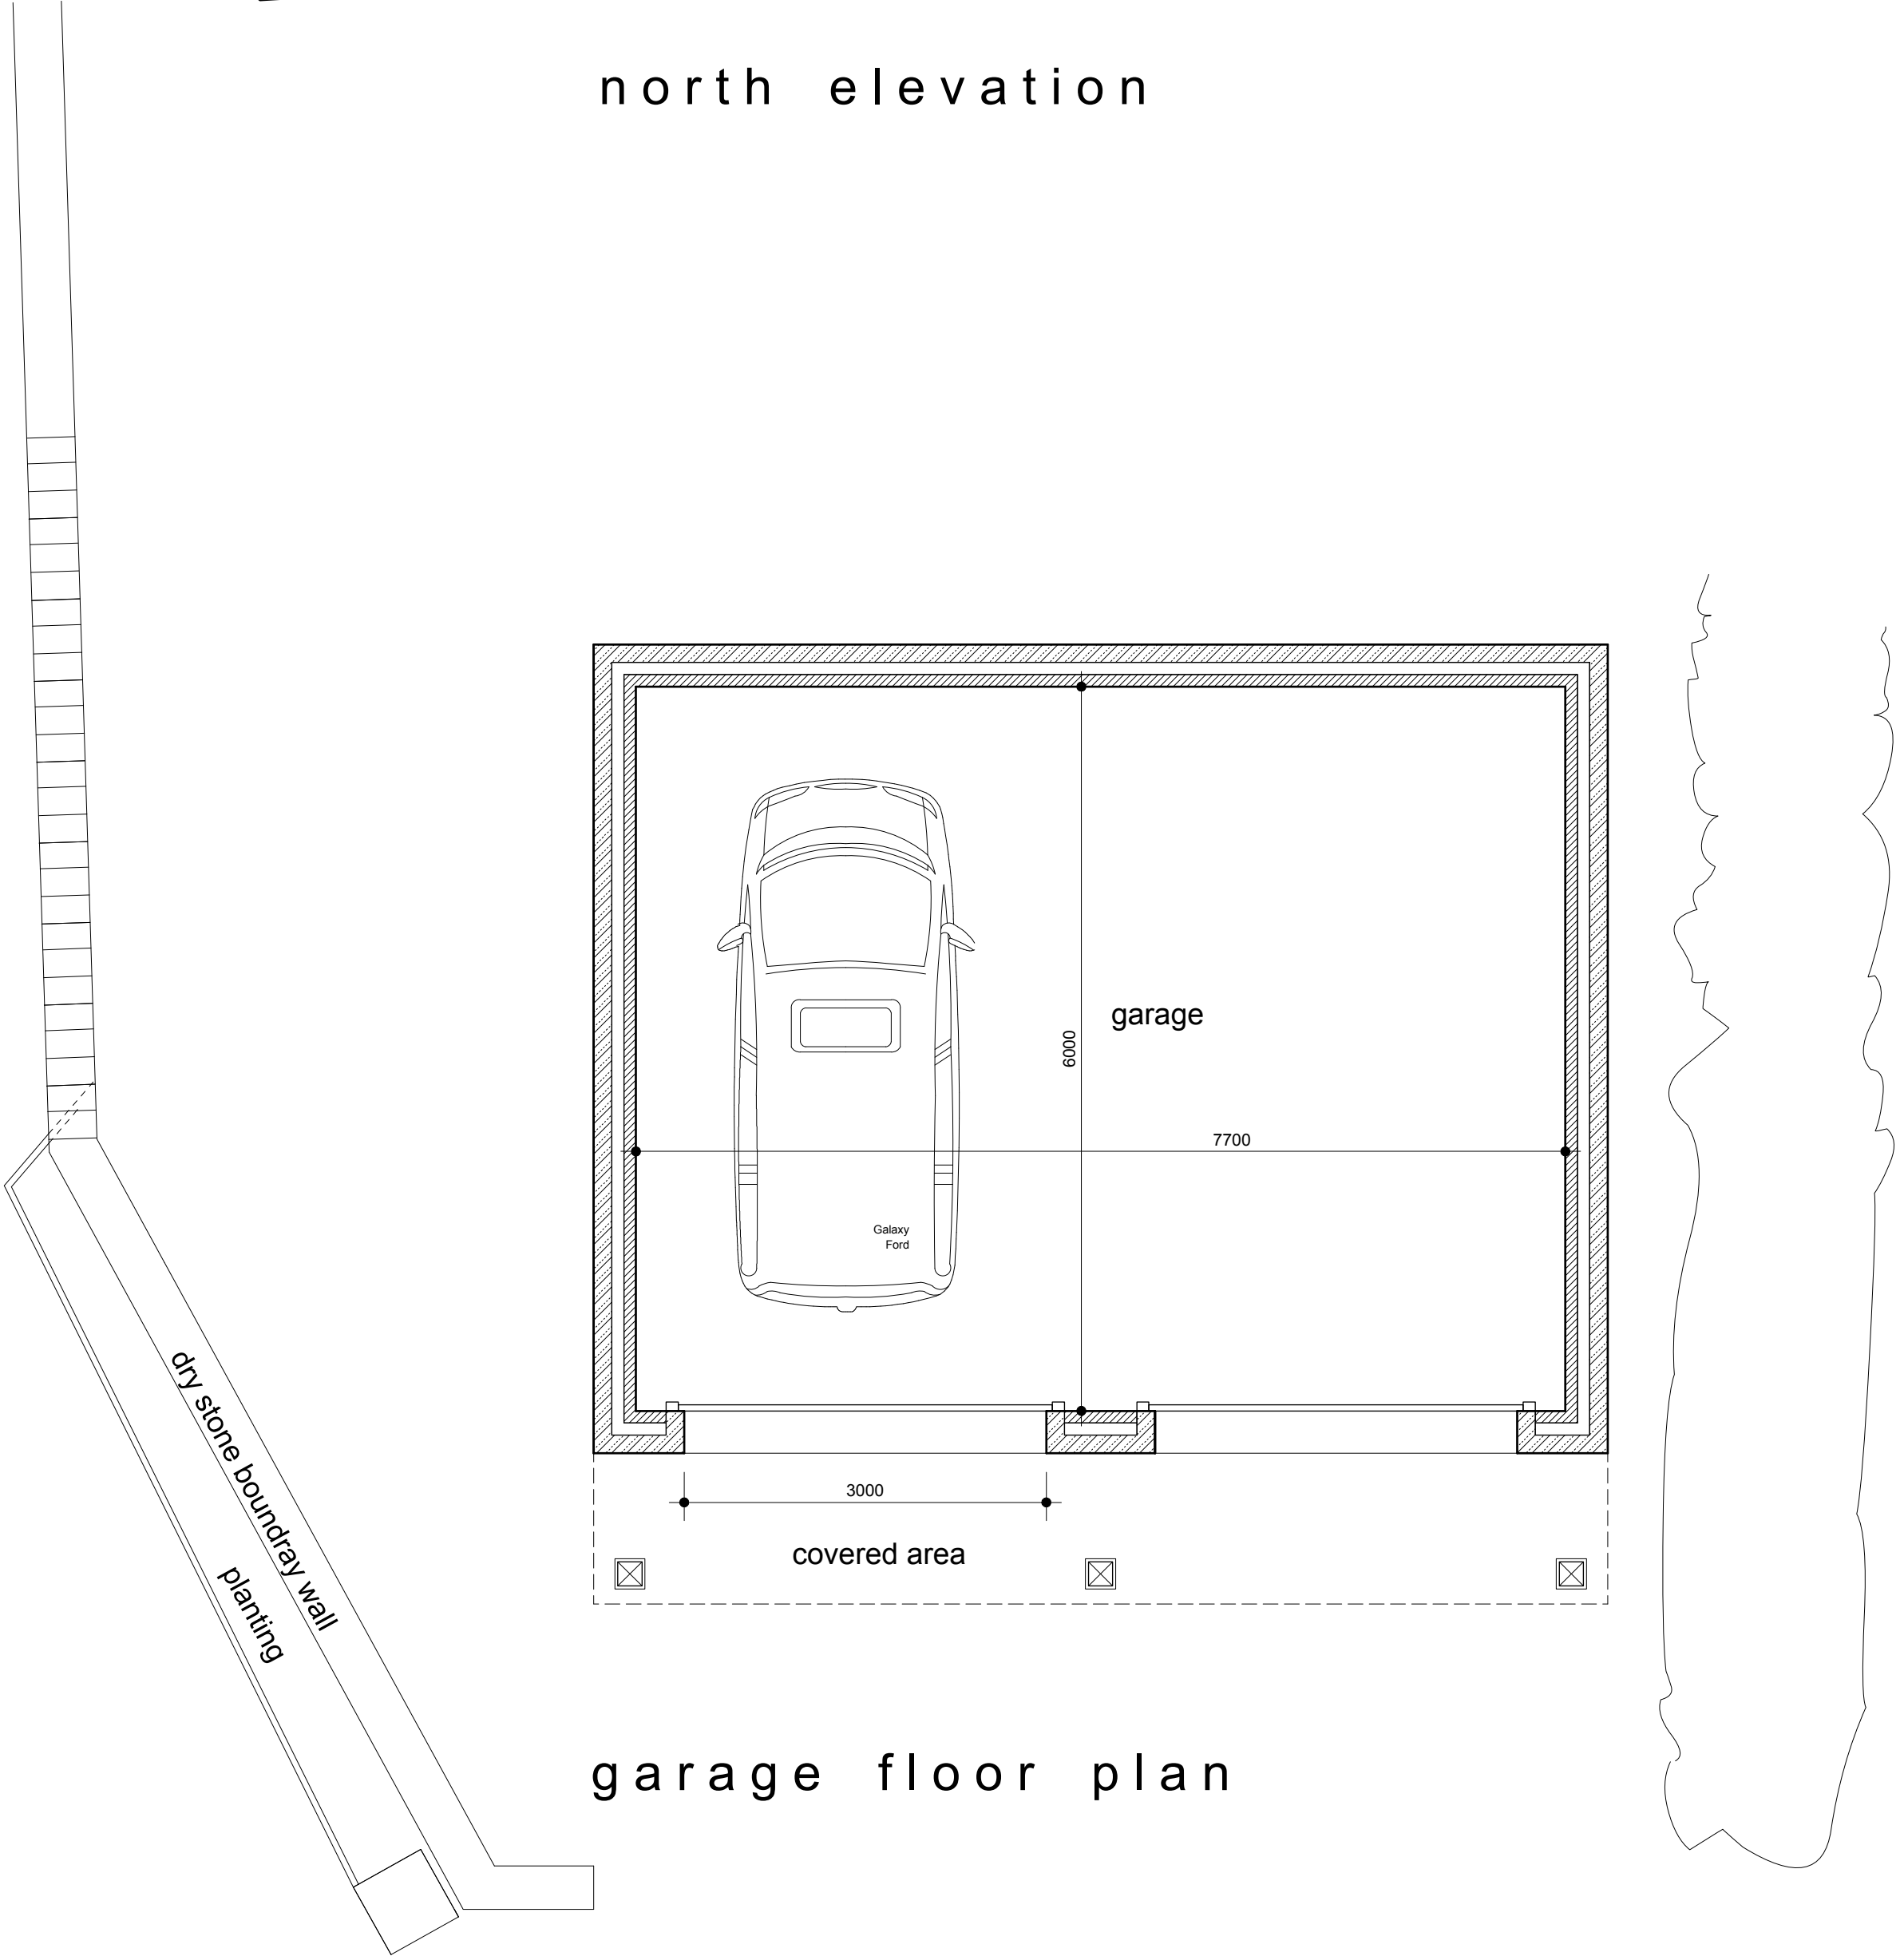


garage floor plan

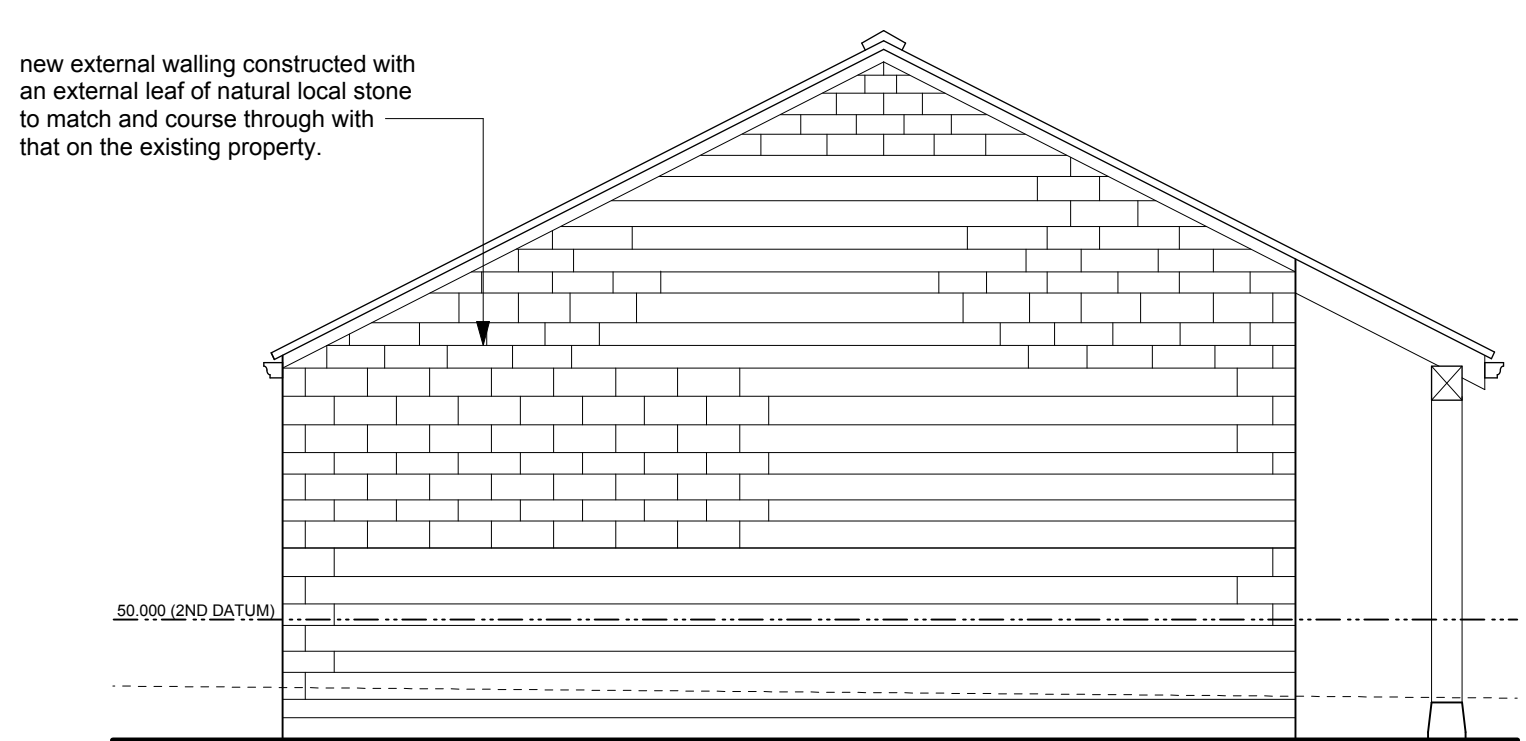


west elevation

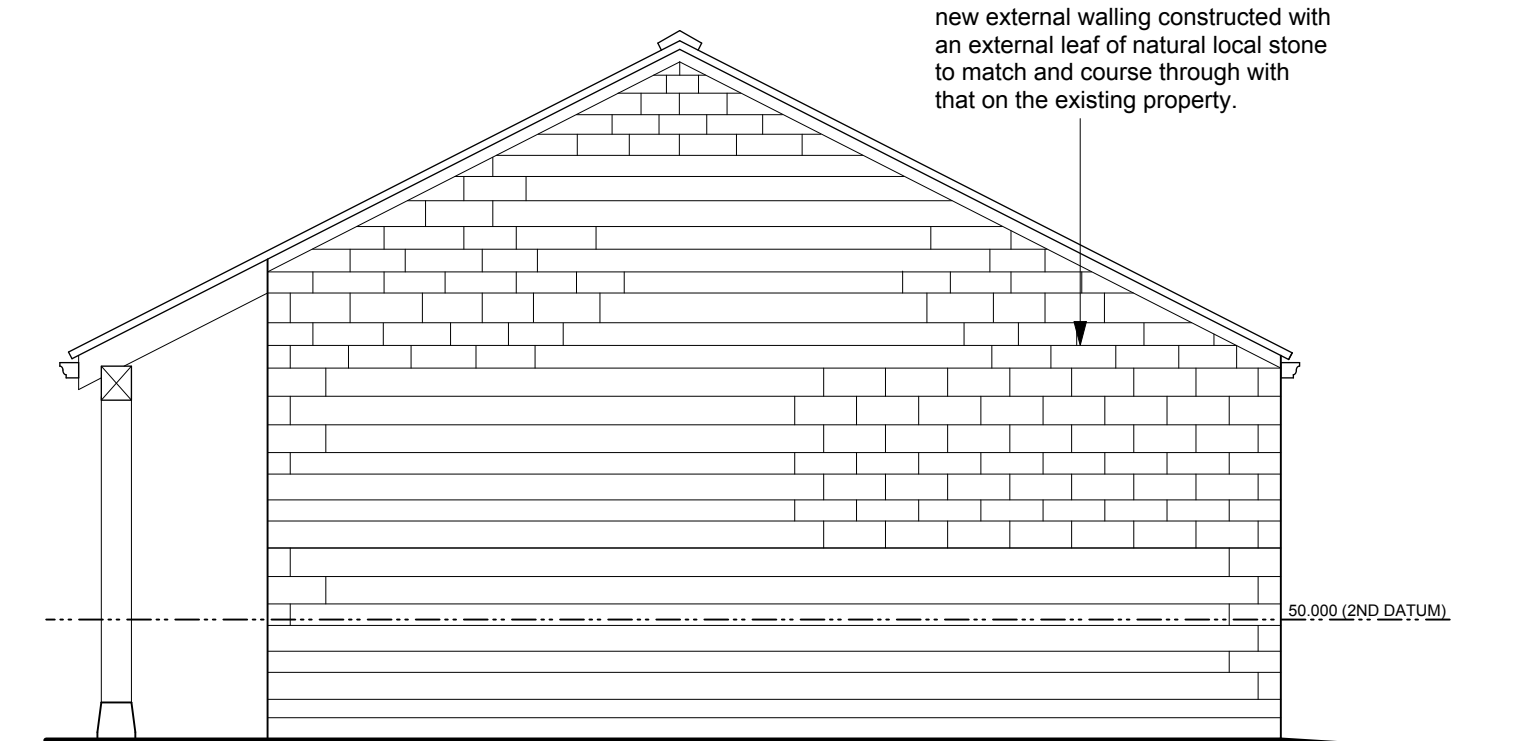


east elevation

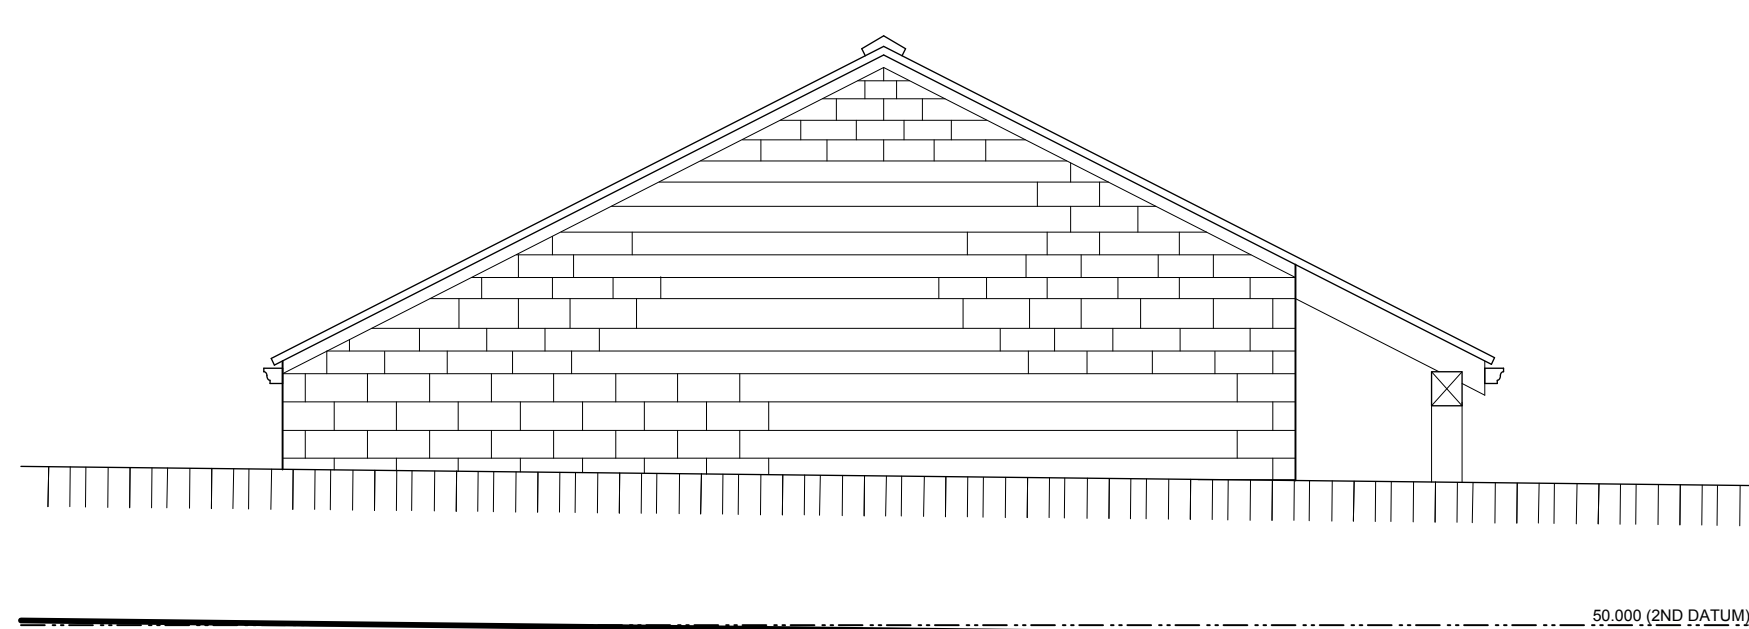

west elevation - taken from Catshaw Lane

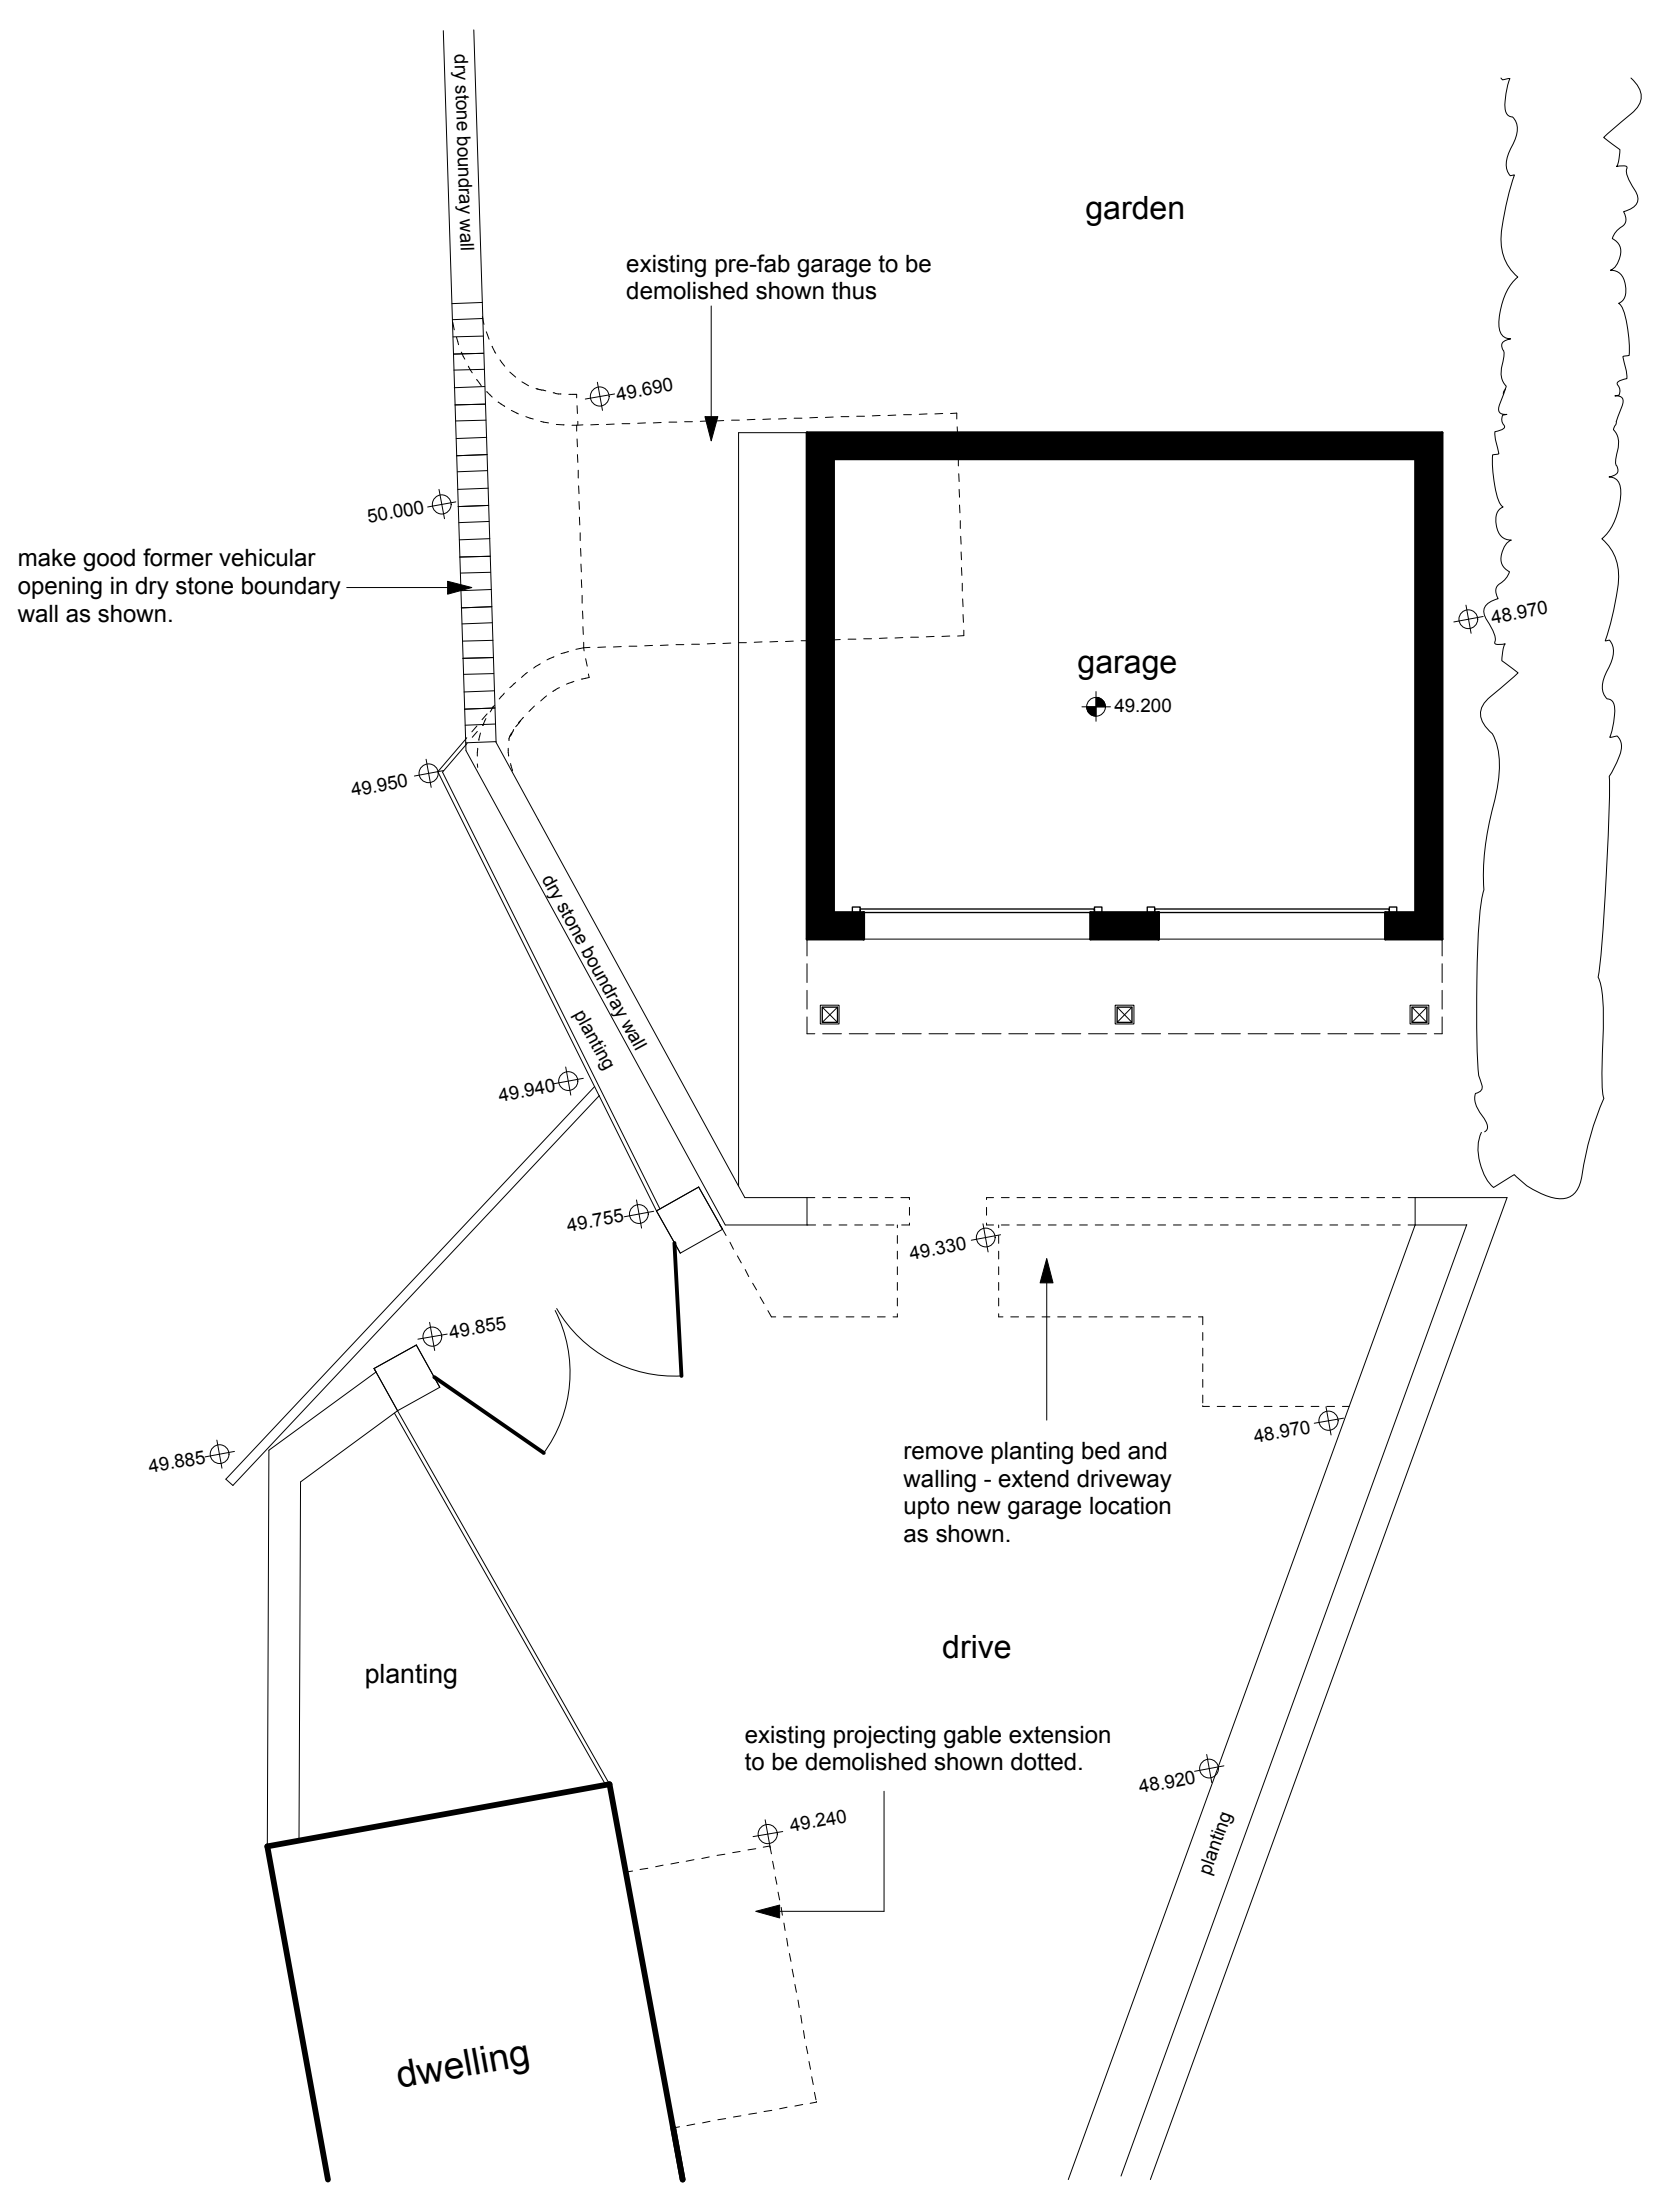

Site plan 1-100

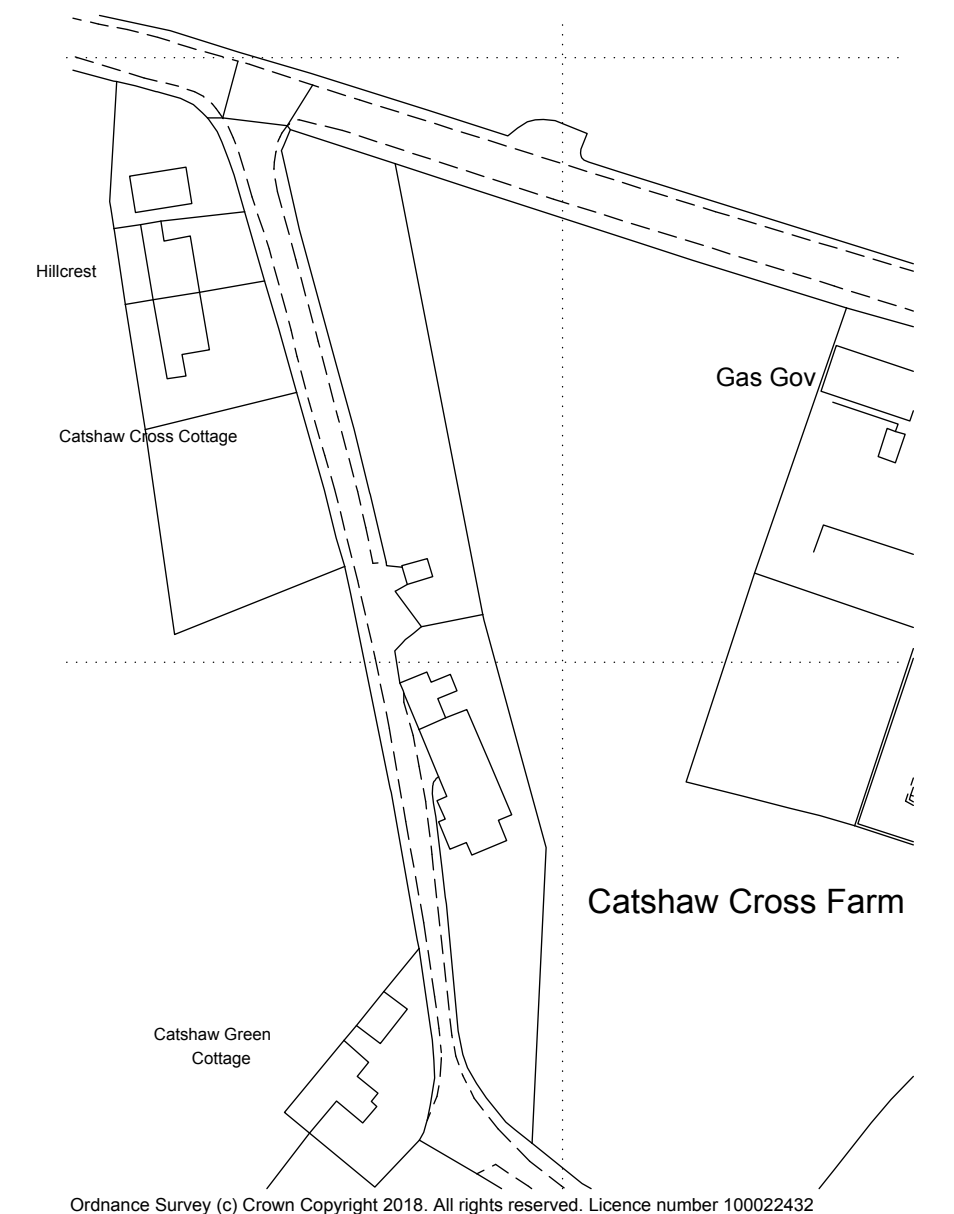

Location Plan 1-1250

Notes:
This drawing has been prepared specifically for the purpose of Planning Permission (where appropriate) & Building Regulation Approval. Valley Properties accept no liability for errors or omissions. The drawing may be used for estimating purposes, but the Principal Contractor must cost fully from a site investigation. The Contractor is responsible for checking site dimensions, materials etc., and all building work, such work being checked by Building Control on site, as may be appropriate. Valley Properties disclaim any liability for works carried out.

Revisions:
Rev.A
Rev.B
Rev.C
Rev.D
Rev.E

VALLEY PROPERTIES
ARCHITECTURAL DESIGN SERVICES
5 Holmfirth Road
Meltham
Holmfirth HD9 4AA
Tel: 01484 854100 Mob: 07769736142
Email: vproperties@ispirent.com

Client Details
Mr & Mrs Goldthorpe

Project Title
Proposed removal of pre-fab garage & erection of detached double garage at Catshaw Cross Farm, Catshaw lane, Millhouse Green

Drawing Title
Planning Drawing

Scale:	Drawing Number	Rev	Date Drawn	Drawn By
1:50	2017061.04		April 2018	Andrew Smith