



|             |         |
|-------------|---------|
| Drawing No. | Rev No. |
| MMM002 -004 | A       |

DO NOT SCALE: Contractor to check all dimensions and report any omissions or errors


NOTES

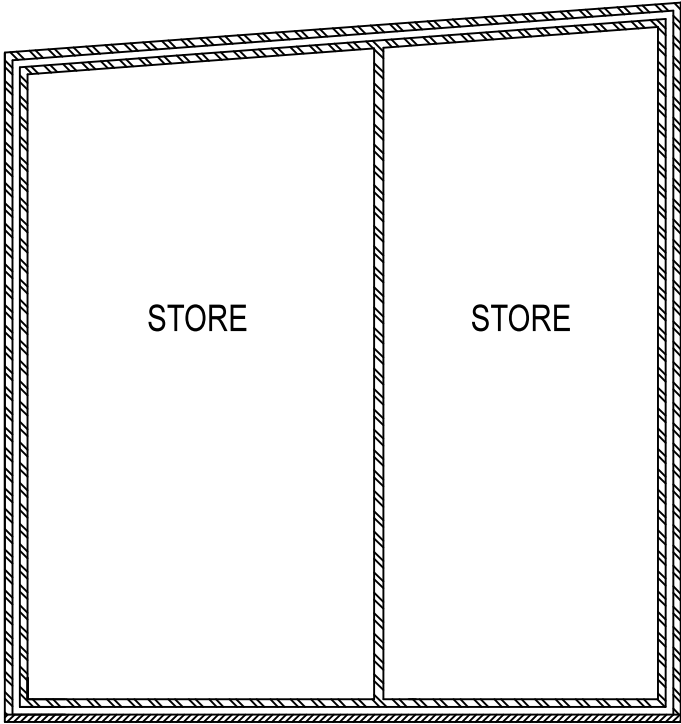

PROPOSED FIRST FLOOR PLAN  
SCALE 1:100 AT A3

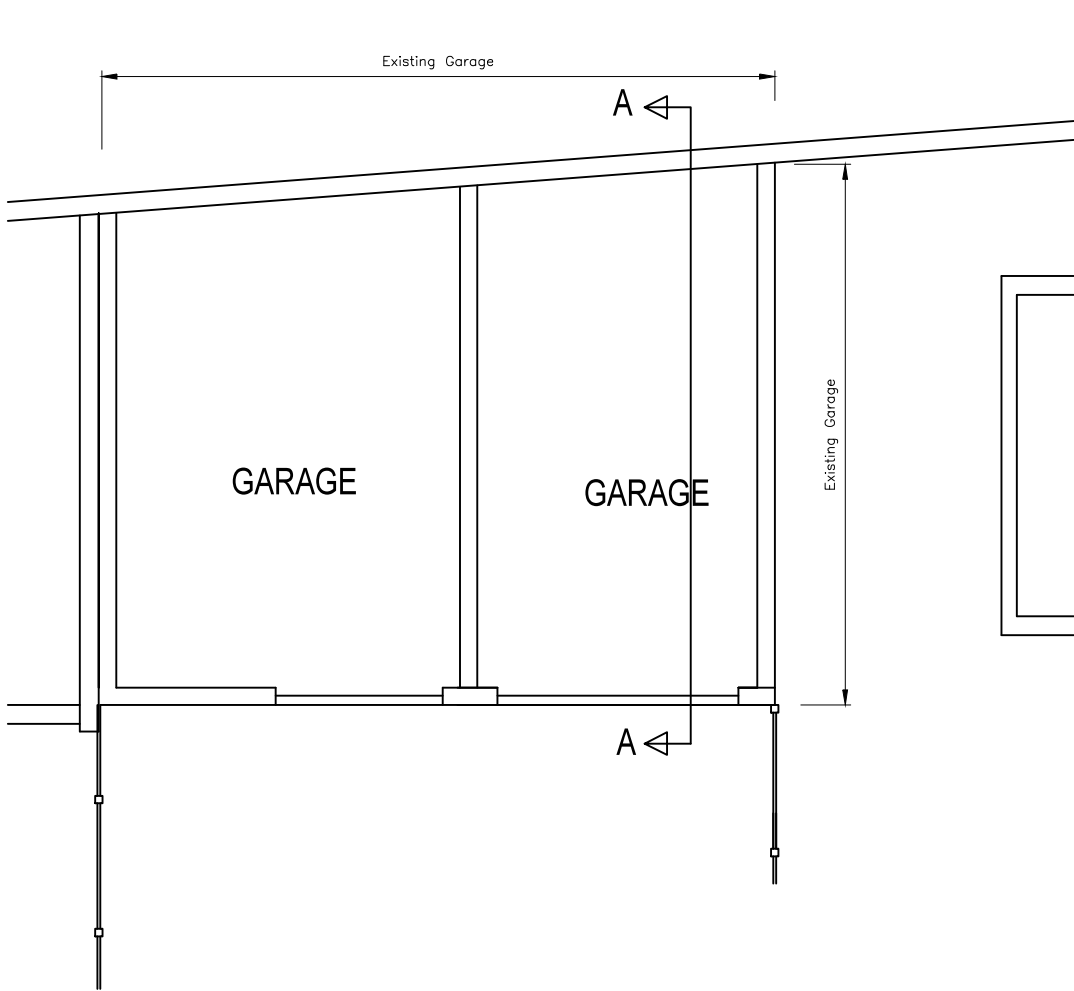

EXISTING GROUND FLOOR PLAN  
SCALE 1:100 AT A3

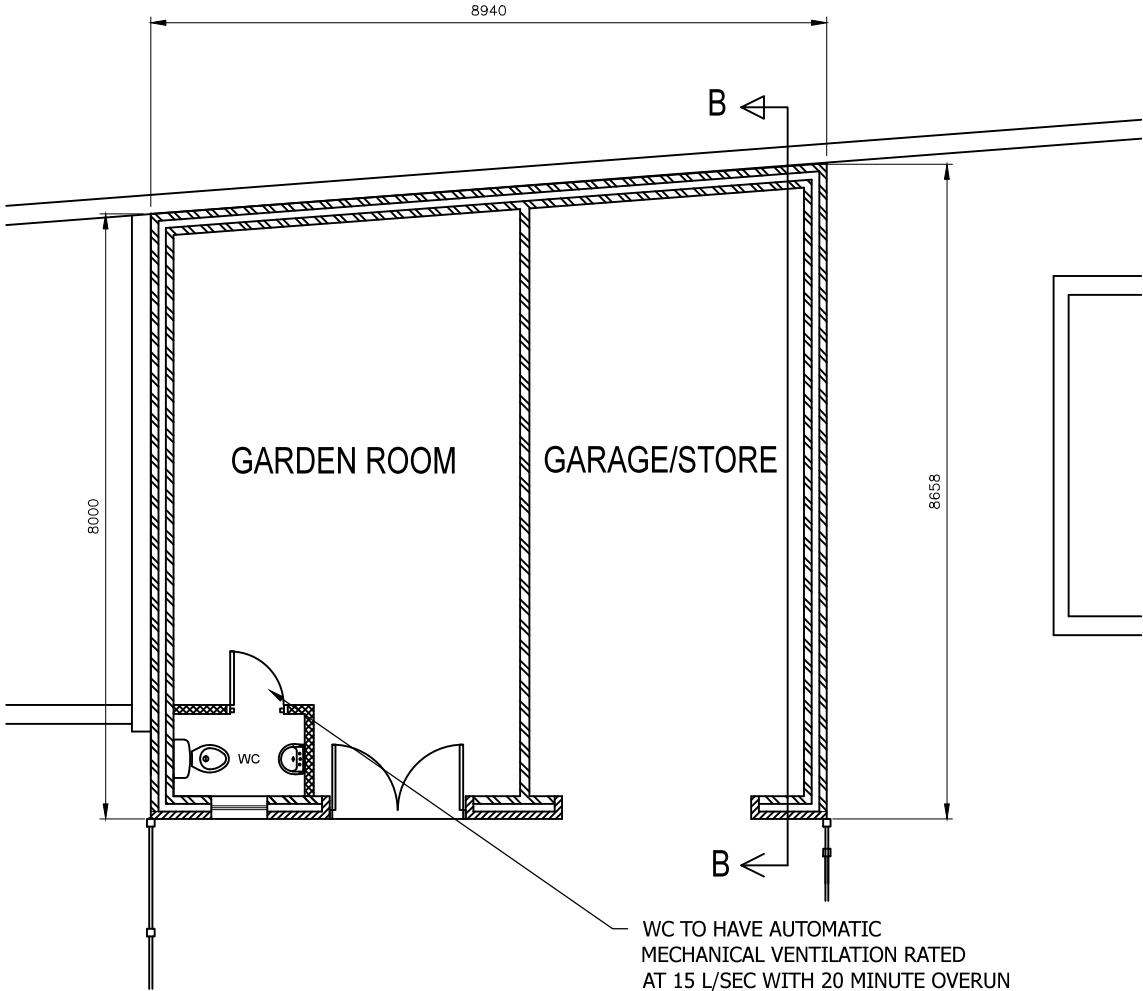

PROPOSED GROUND FLOOR PLAN  
SCALE 1:100 AT A3

|     |                      |     |     |     |          |
|-----|----------------------|-----|-----|-----|----------|
| A   | Garage heigh reduced | JRB |     |     | 13/10/21 |
| Rev | Description          | By  | Chk | App | Date     |

JRB DESIGNS Ltd  
1 Saville Road  
Cudworth  
Barnsley  
S72 8LT  
Tel: 01226 383542  
Fax: 01226 380078  
Mob: 07970 541192  
Email: john@jrbdesigns.co.uk

This drawing is copyright. © jrbdesigns Ltd.

Client

MR. M MATZE

Drawing Title

PROPOSED PLANS

Address

21 MOUNT VERNON CRESCENT  
BARNSELY  
S70 4DU

Project Title:

PROPOSED DRTACHED GARAGE  
AND GARDEN WALL

Purpose of Issue:

PLANNING

Drawing Status

FIRST ISSUE

|                         |                    |                                   |
|-------------------------|--------------------|-----------------------------------|
| Scale at A3<br>AS SHOWN | Drawn By<br>JRB    | Date<br>06/05/2021                |
| Checked By              | Date<br>06/05/2021 | Approved By<br>Date<br>06/05/2021 |
| Project No.<br>MMM002   | Drawing No.<br>004 | Revision<br>A                     |

APPROVAL ☒ INFORMATION ☐ TENDER ☐ CONTRACT ☐ CONSTRUCTION ☐