




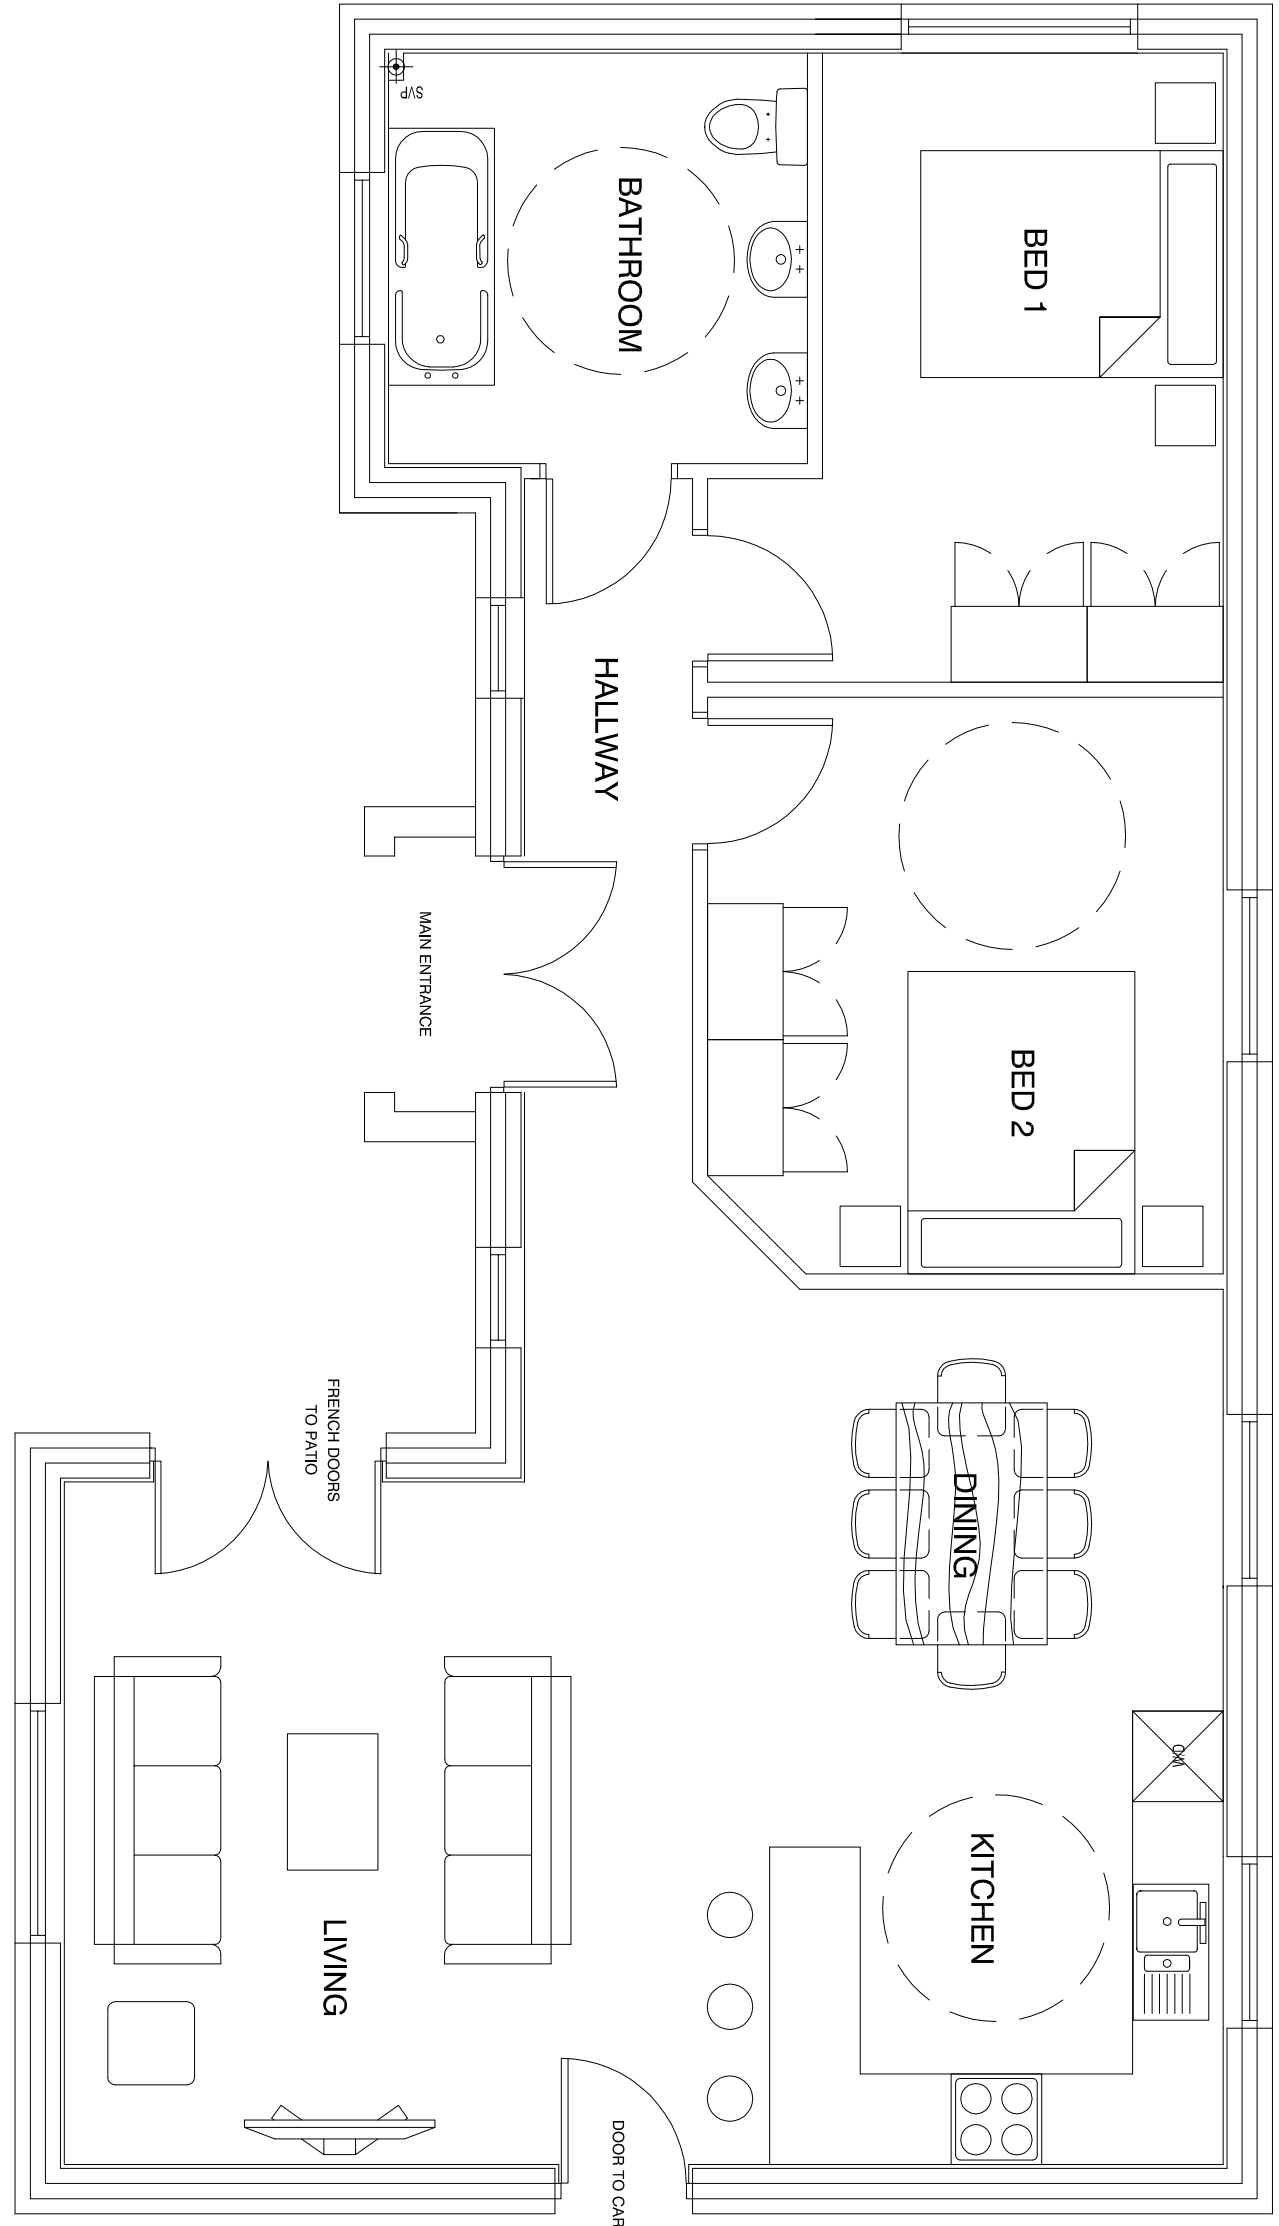


GROUND FLOOR PLAN

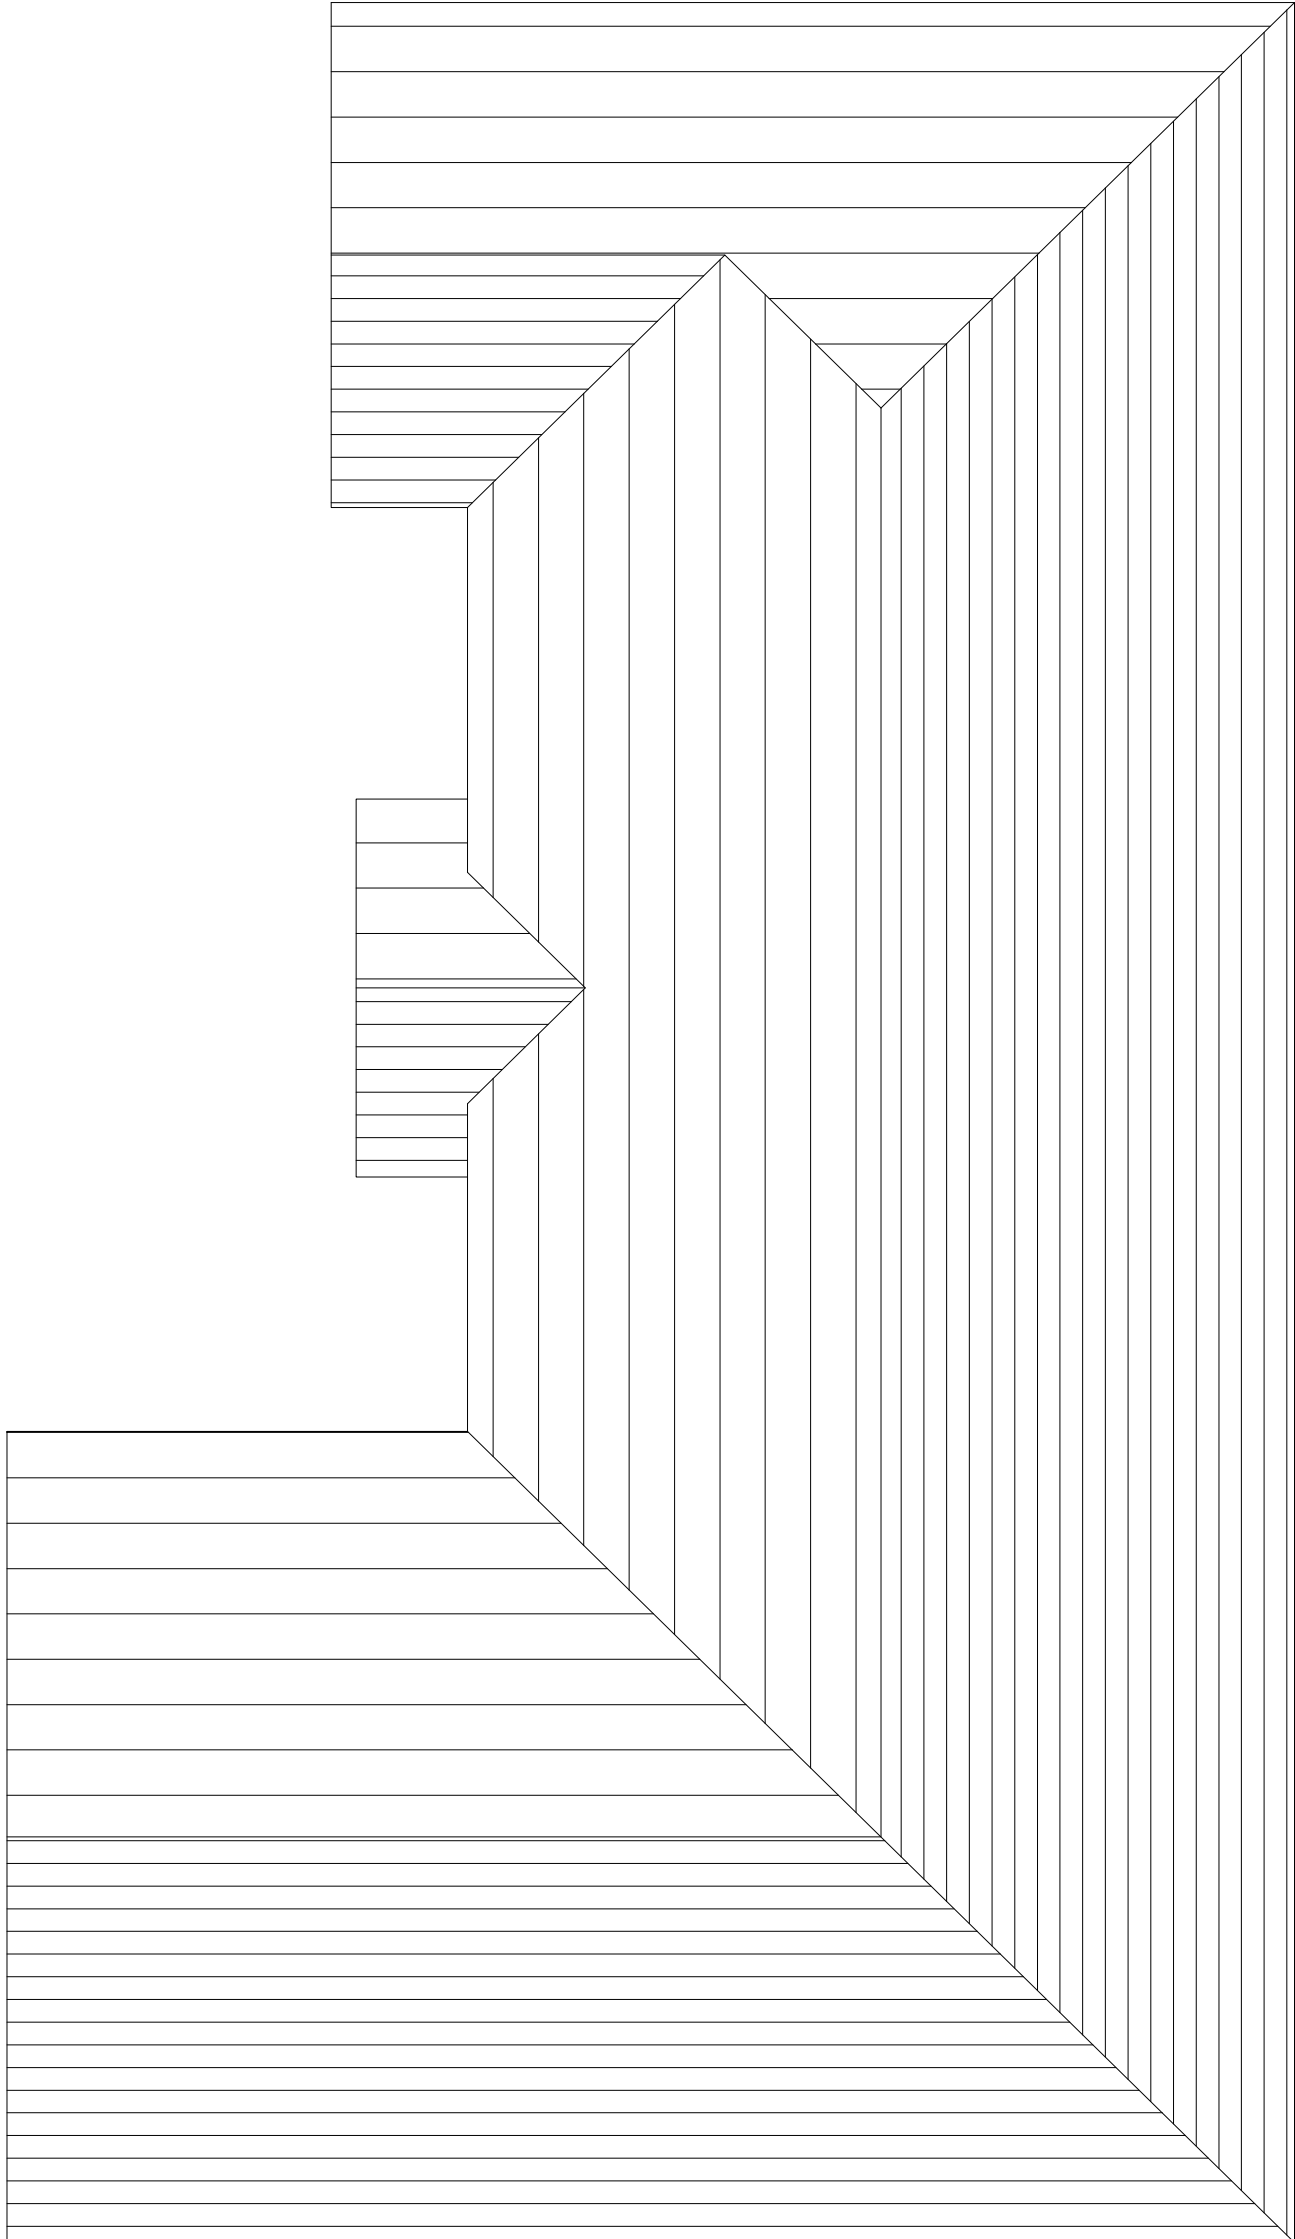


ROOF PLAN

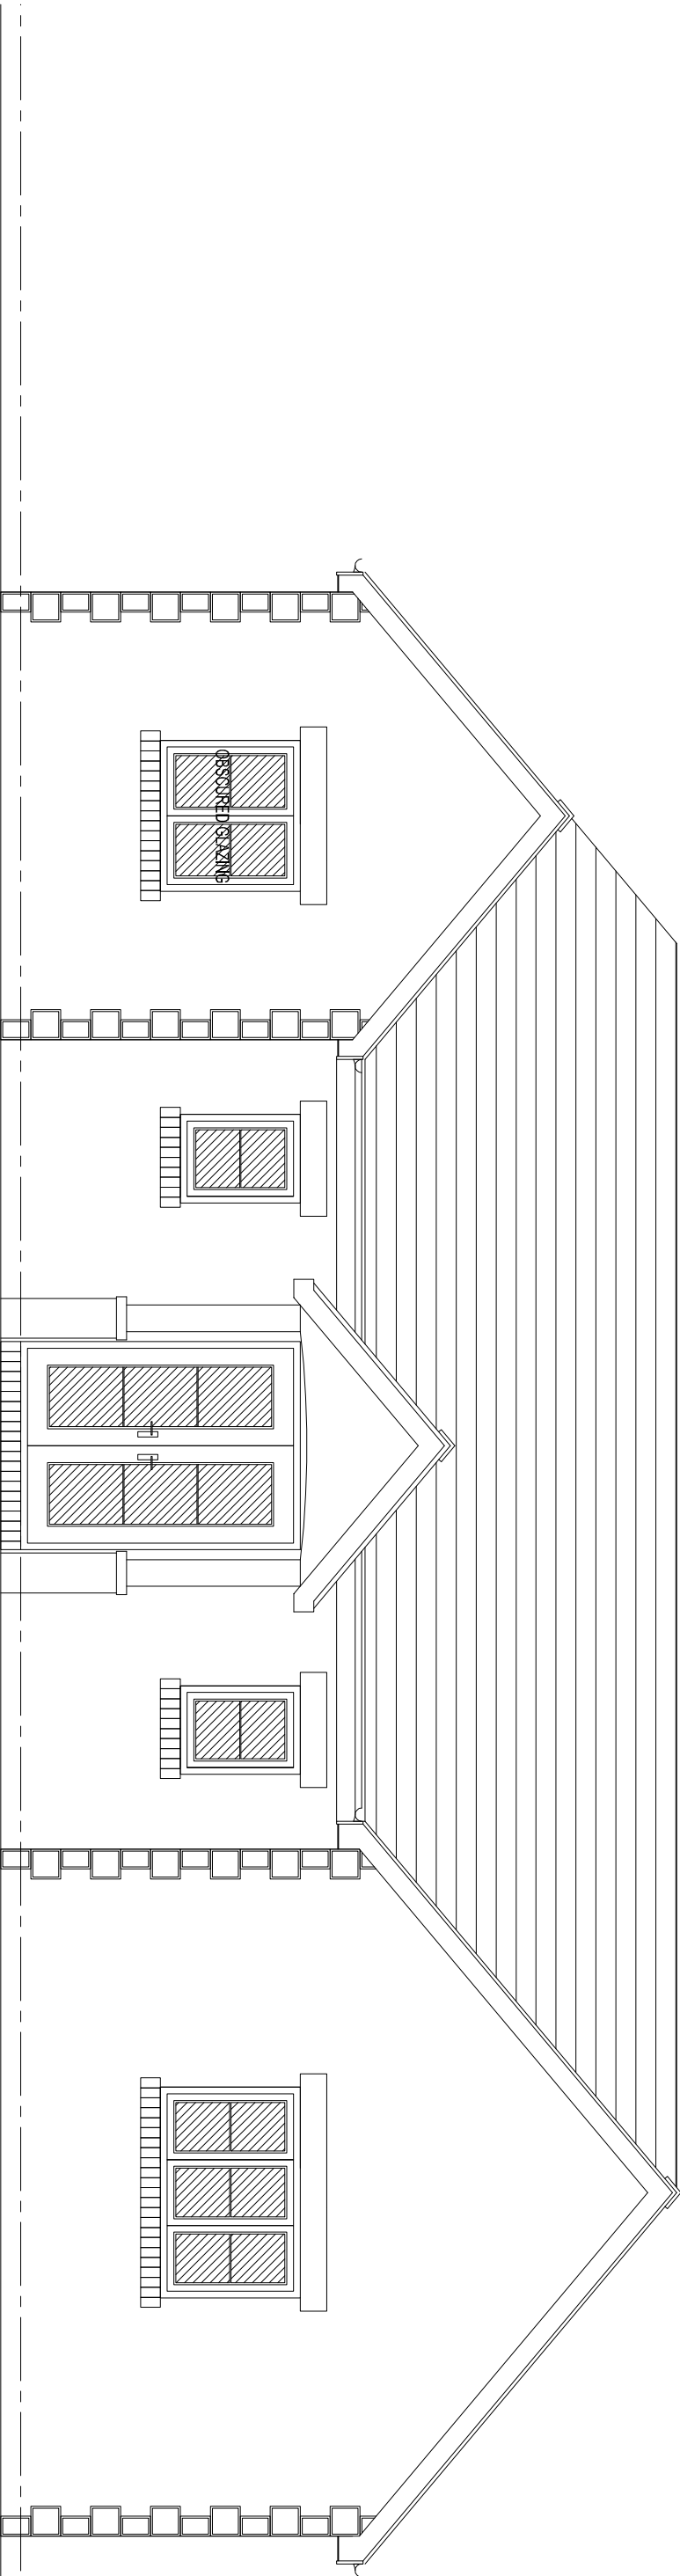


FRONT ELEVATION

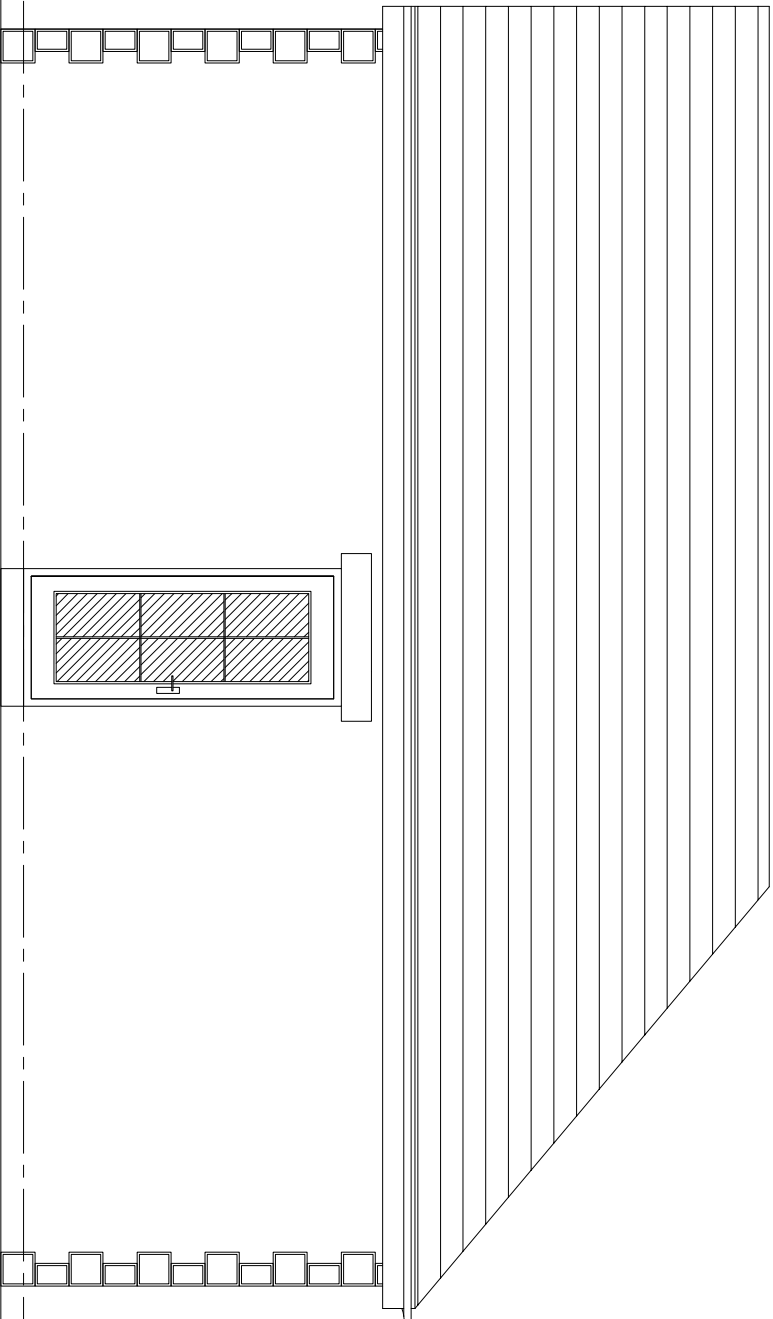

SIDE ELEVATION

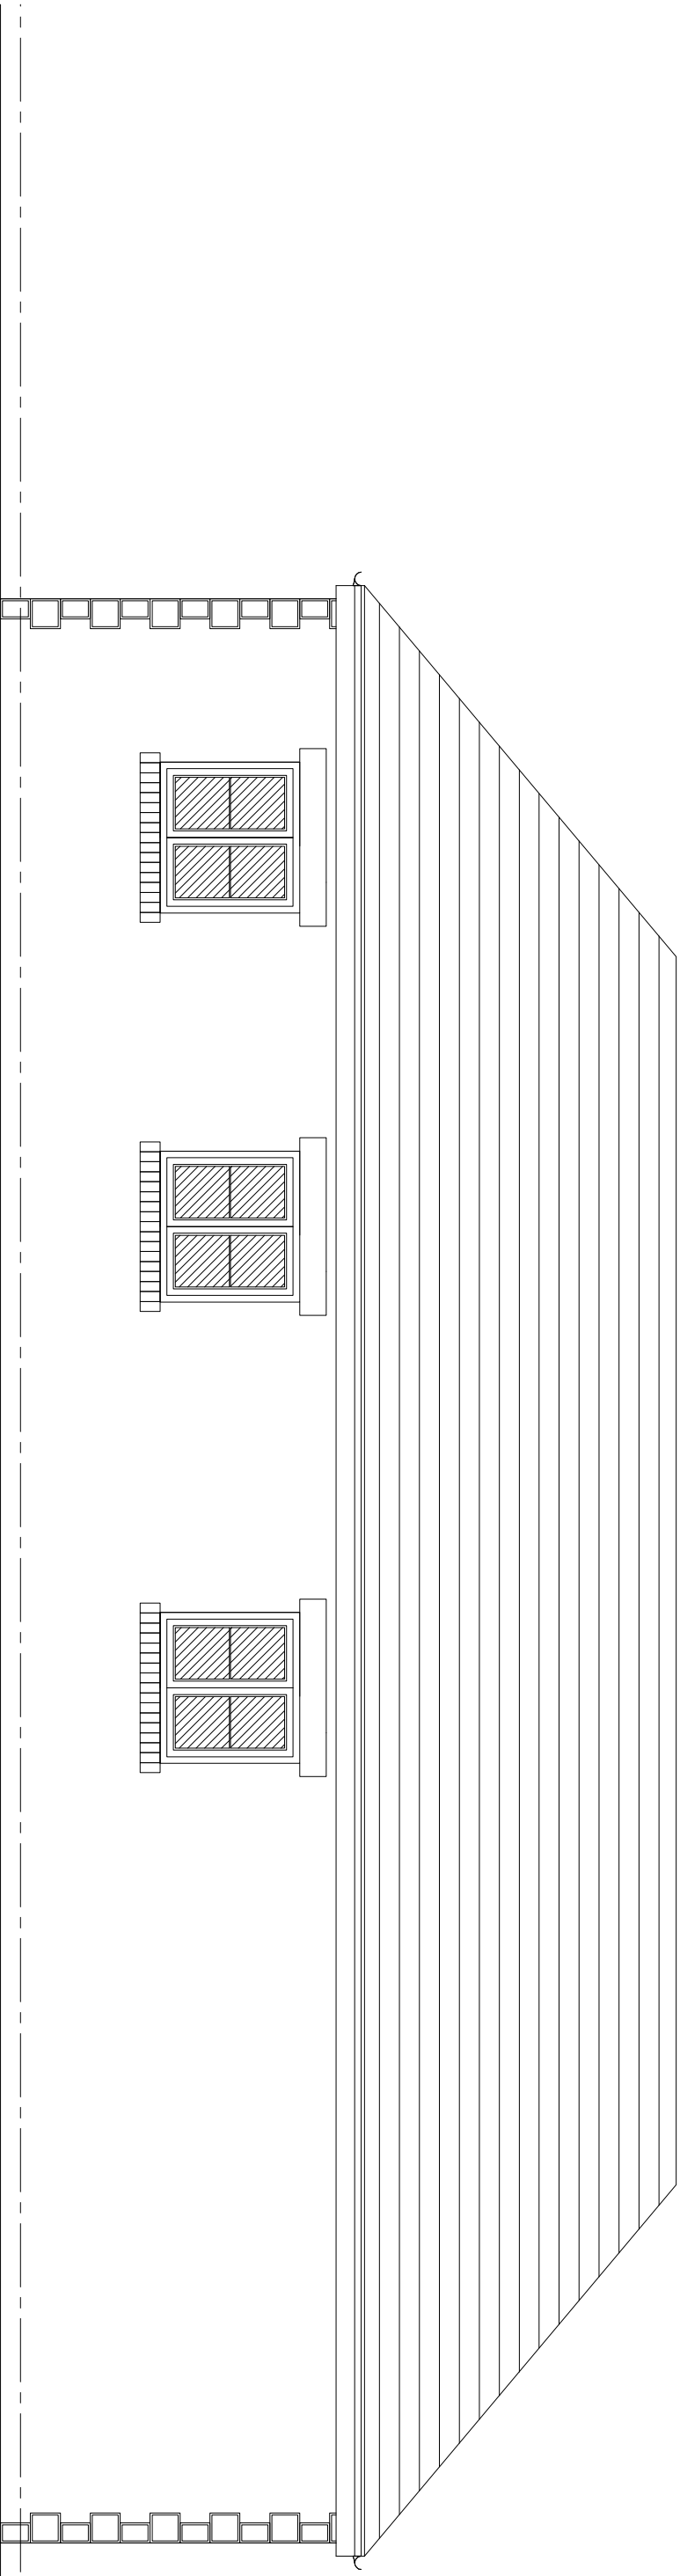

REAR ELEVATION

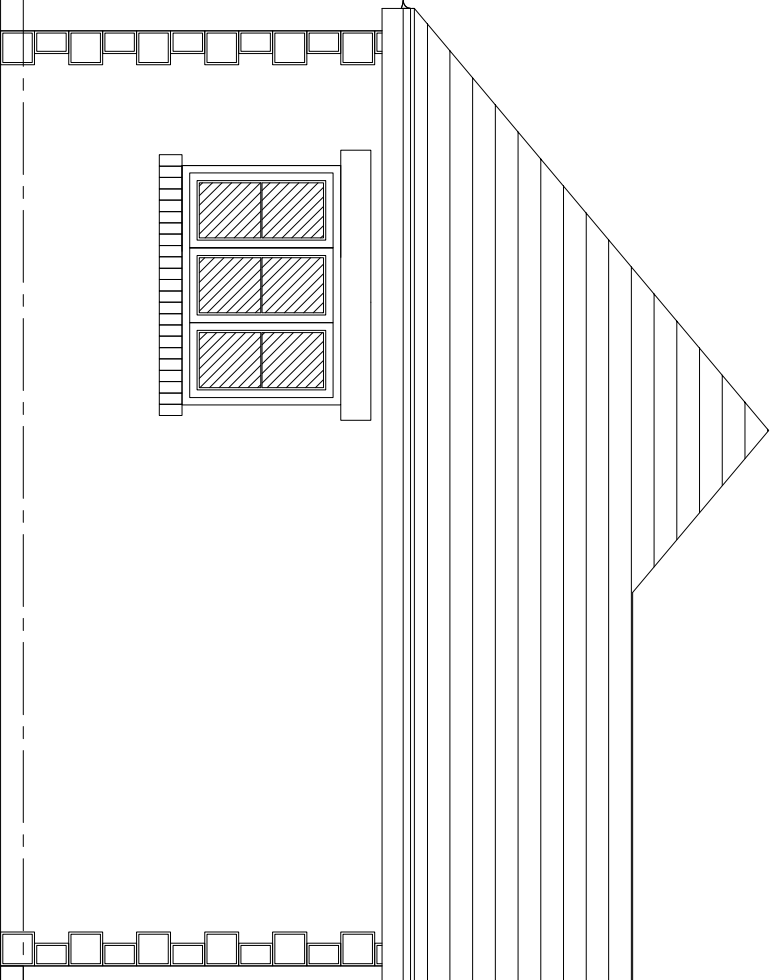

SIDE ELEVATION

						Coda Studios Ltd Hope Works, 25 Mowbray Street, Sheffield, S3 8EL t: 0114 2798003 f: 0114 2798004 e: information@coda studios.co.uk										
Mr Connor 4B Cliffe Close Proposed Bungalow						Client Job Title										
PROPOSED PLANS & ELEVATIONS						Title										
DRAWN	CHECKED	DATE	SCALE	A3 ISSUE	A1 ISSUE											
MB		10/2010	1:100	1.50												
REVISION	DRAWING STATUS					DRAWING NUMBER										
-	Planning					1782 - 004										