



copyright
this drawing and the design depicted thereon are the copy right
of Richard Lawton - Architect
all drawings and dimensions to be checked and any
discrepancies to be noted and reported to the architect
no dimensions to be scaled from drawing unless approved by
Architect
all work to be carried out in accordance with the Building
Regulations and the requirements of the Local Authority

REVISIONS


REF.	DESCRIPTION	BY	CHK	DATE

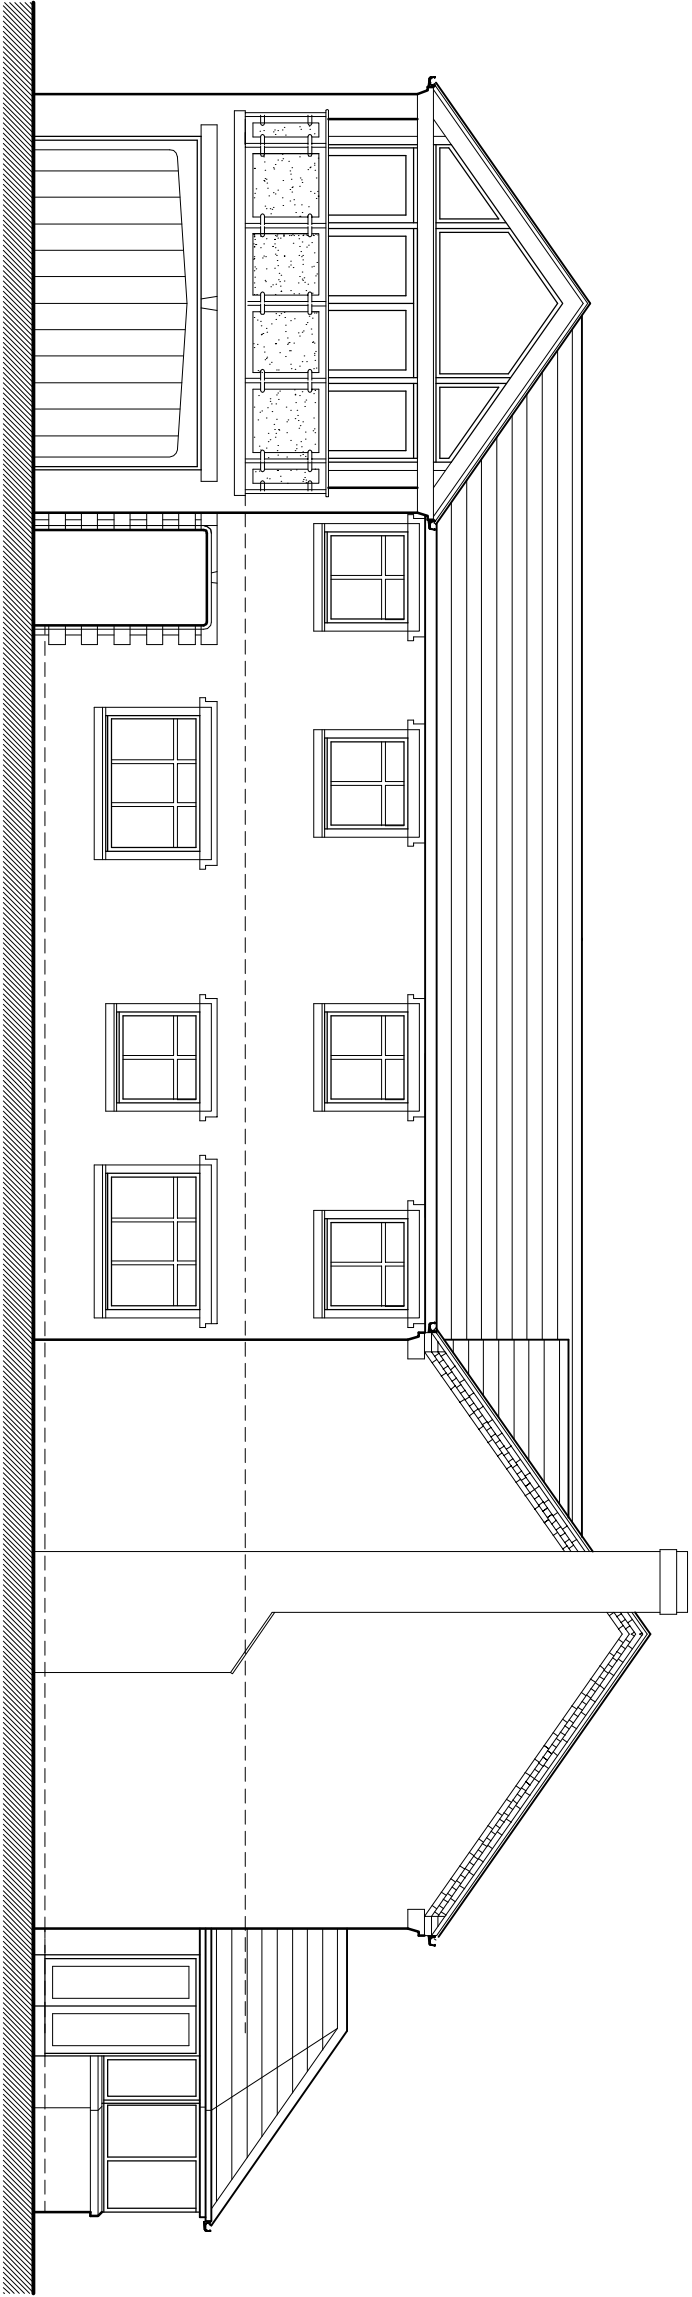


Proposed West Elevation - 1:100

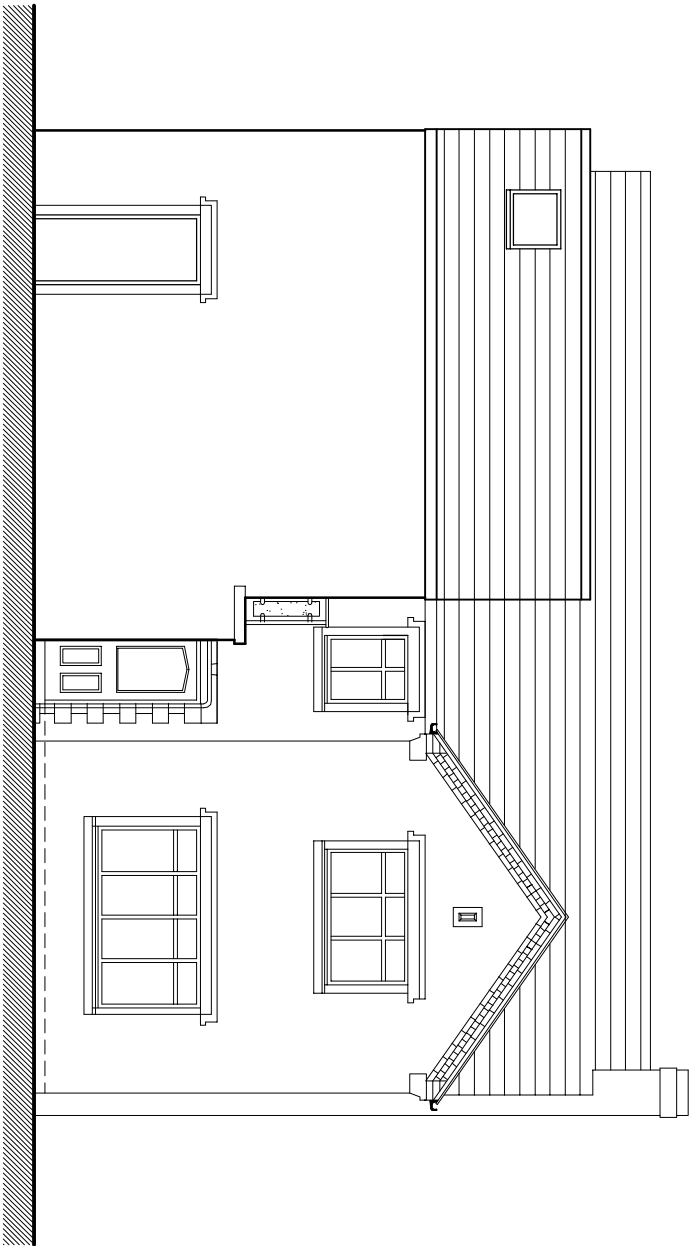


Proposed North Elevation - 1:100

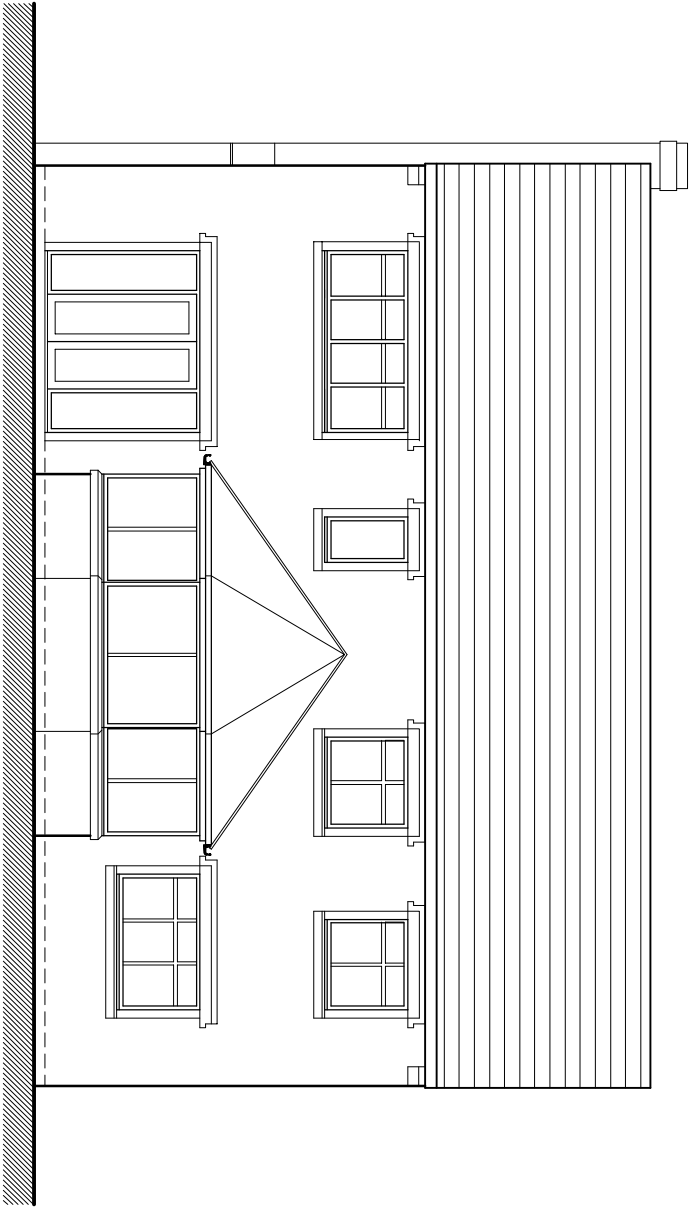

Proposed South Elevation - 1:100

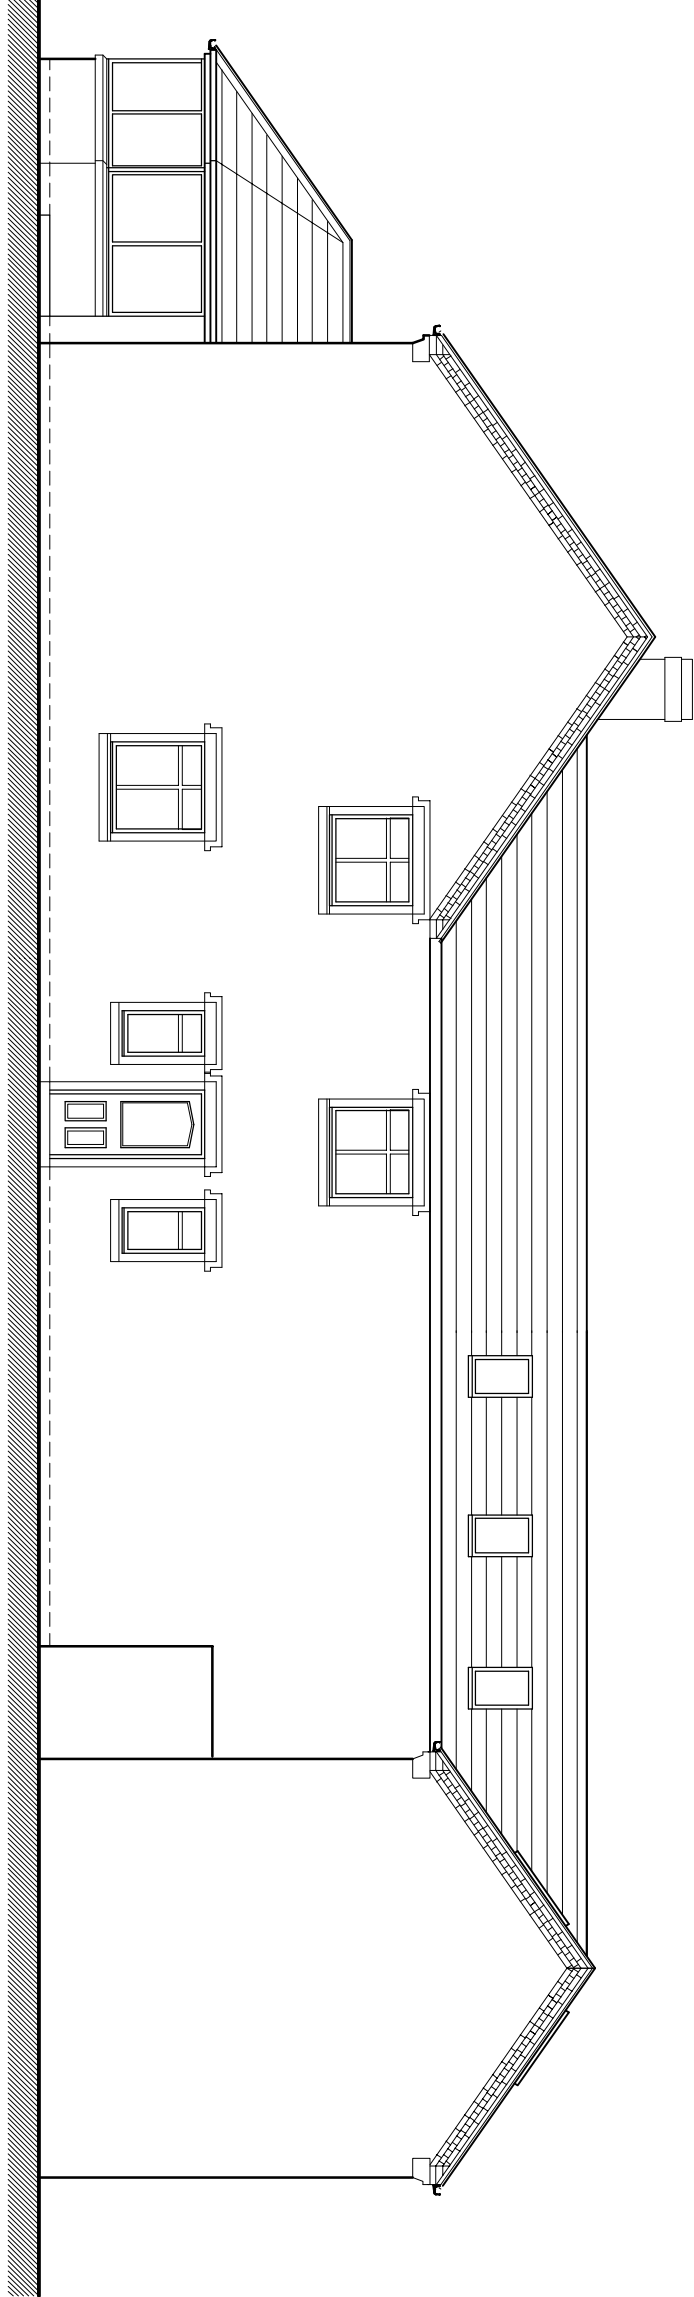


Proposed East Elevation - 1:100

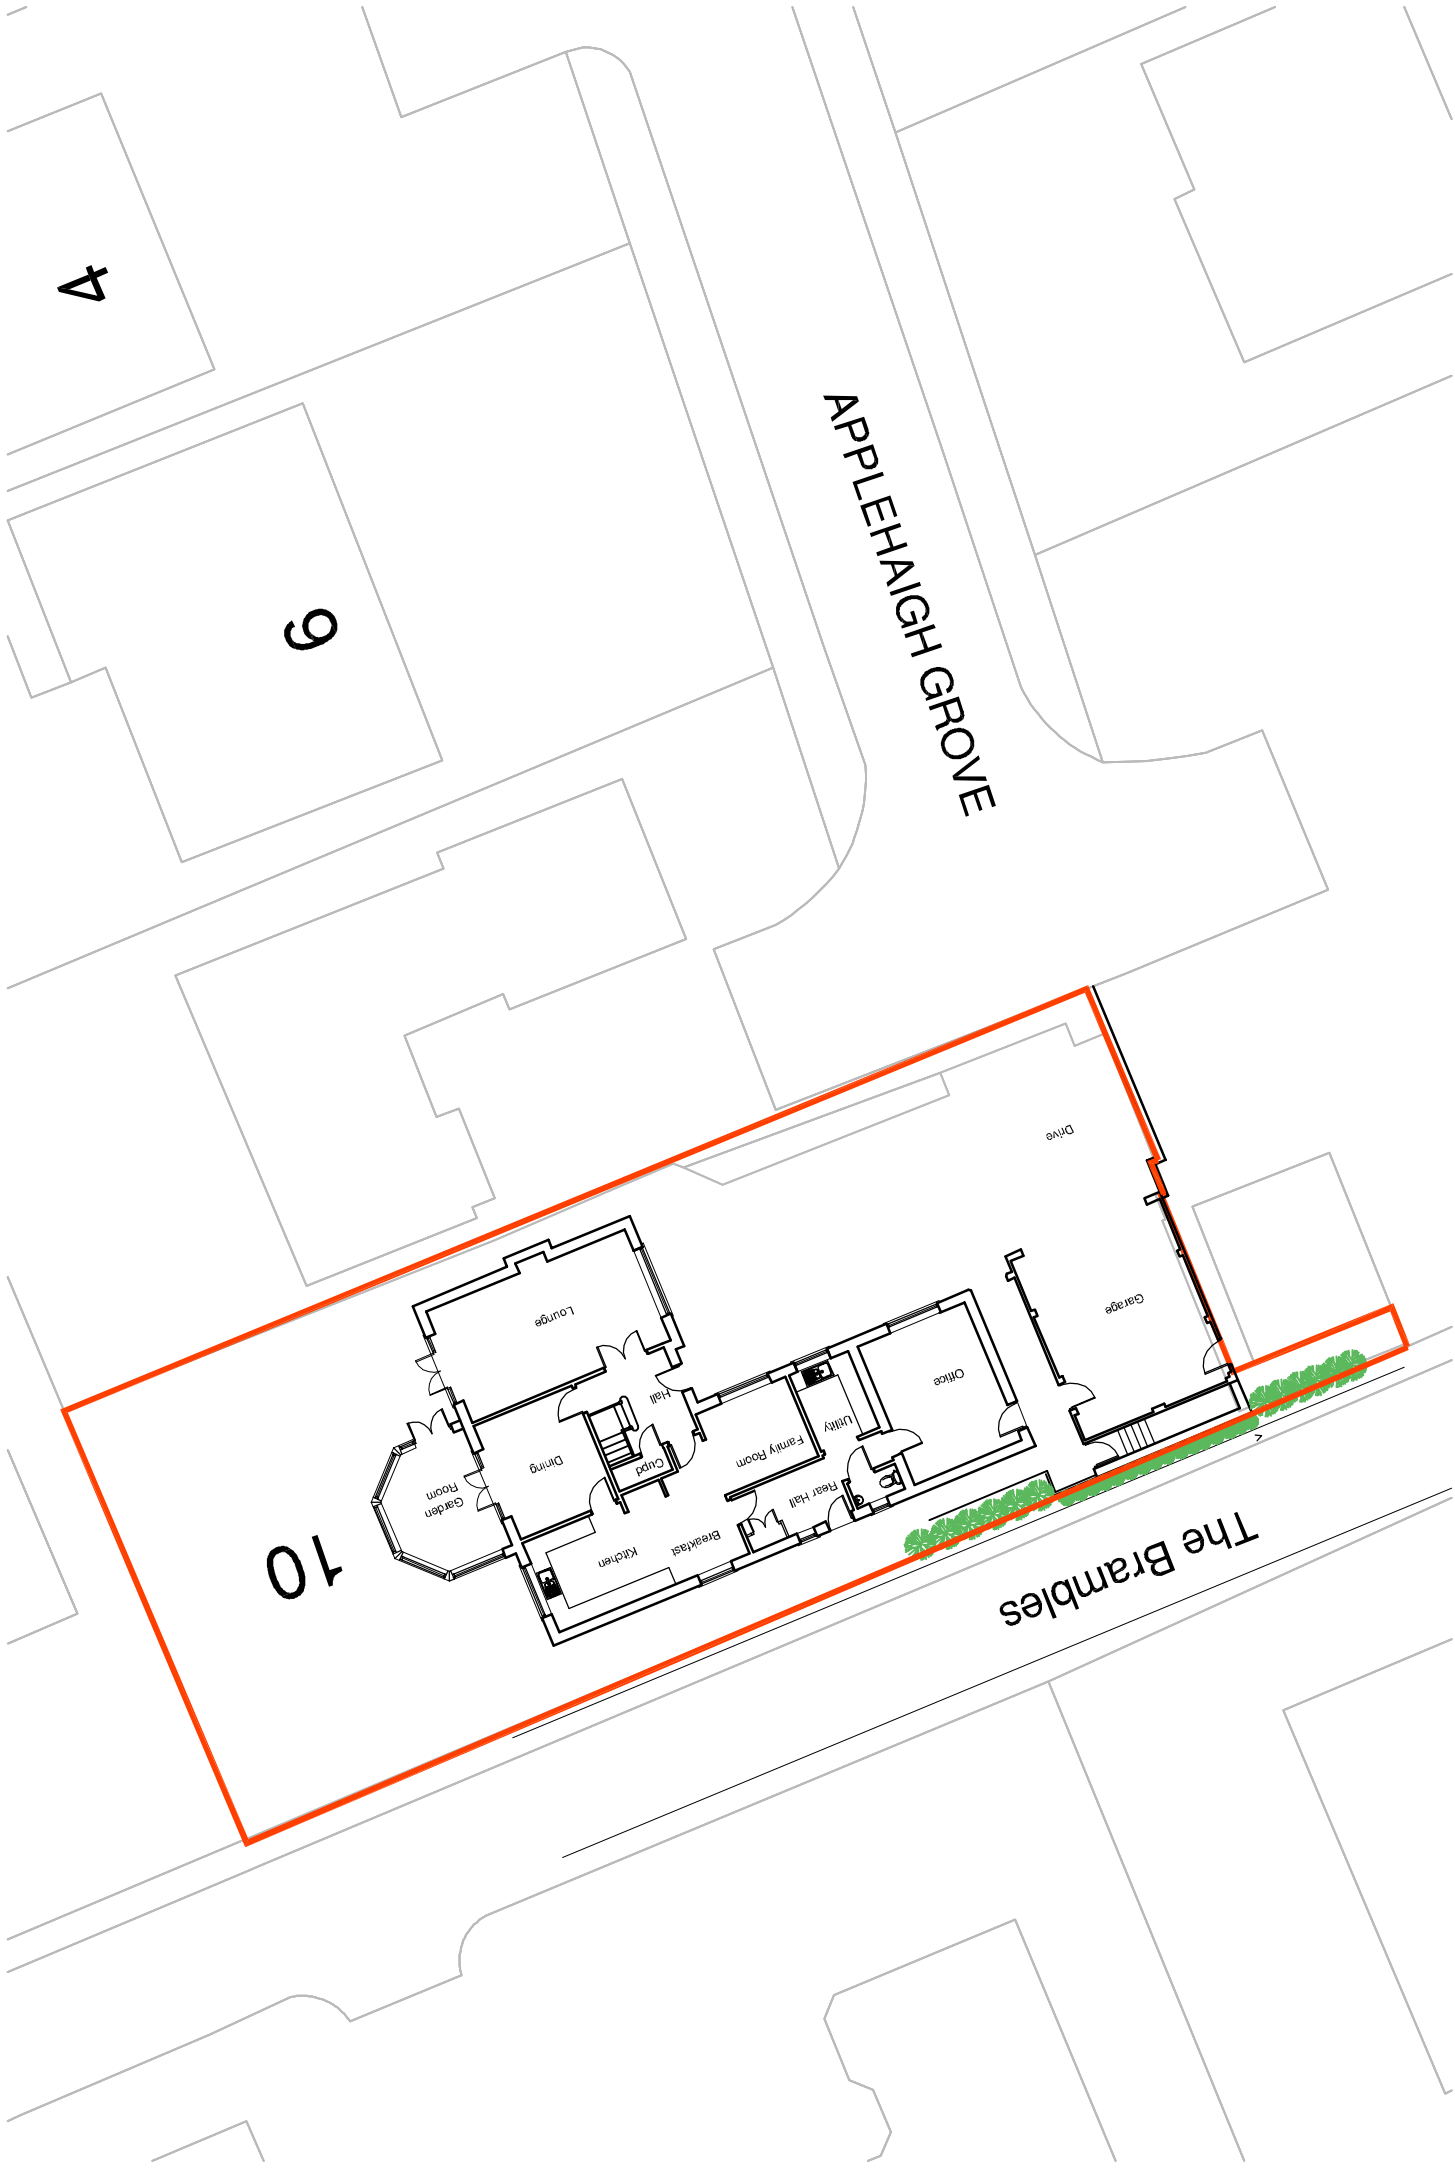


Site Plan - 1:250

The Brambles

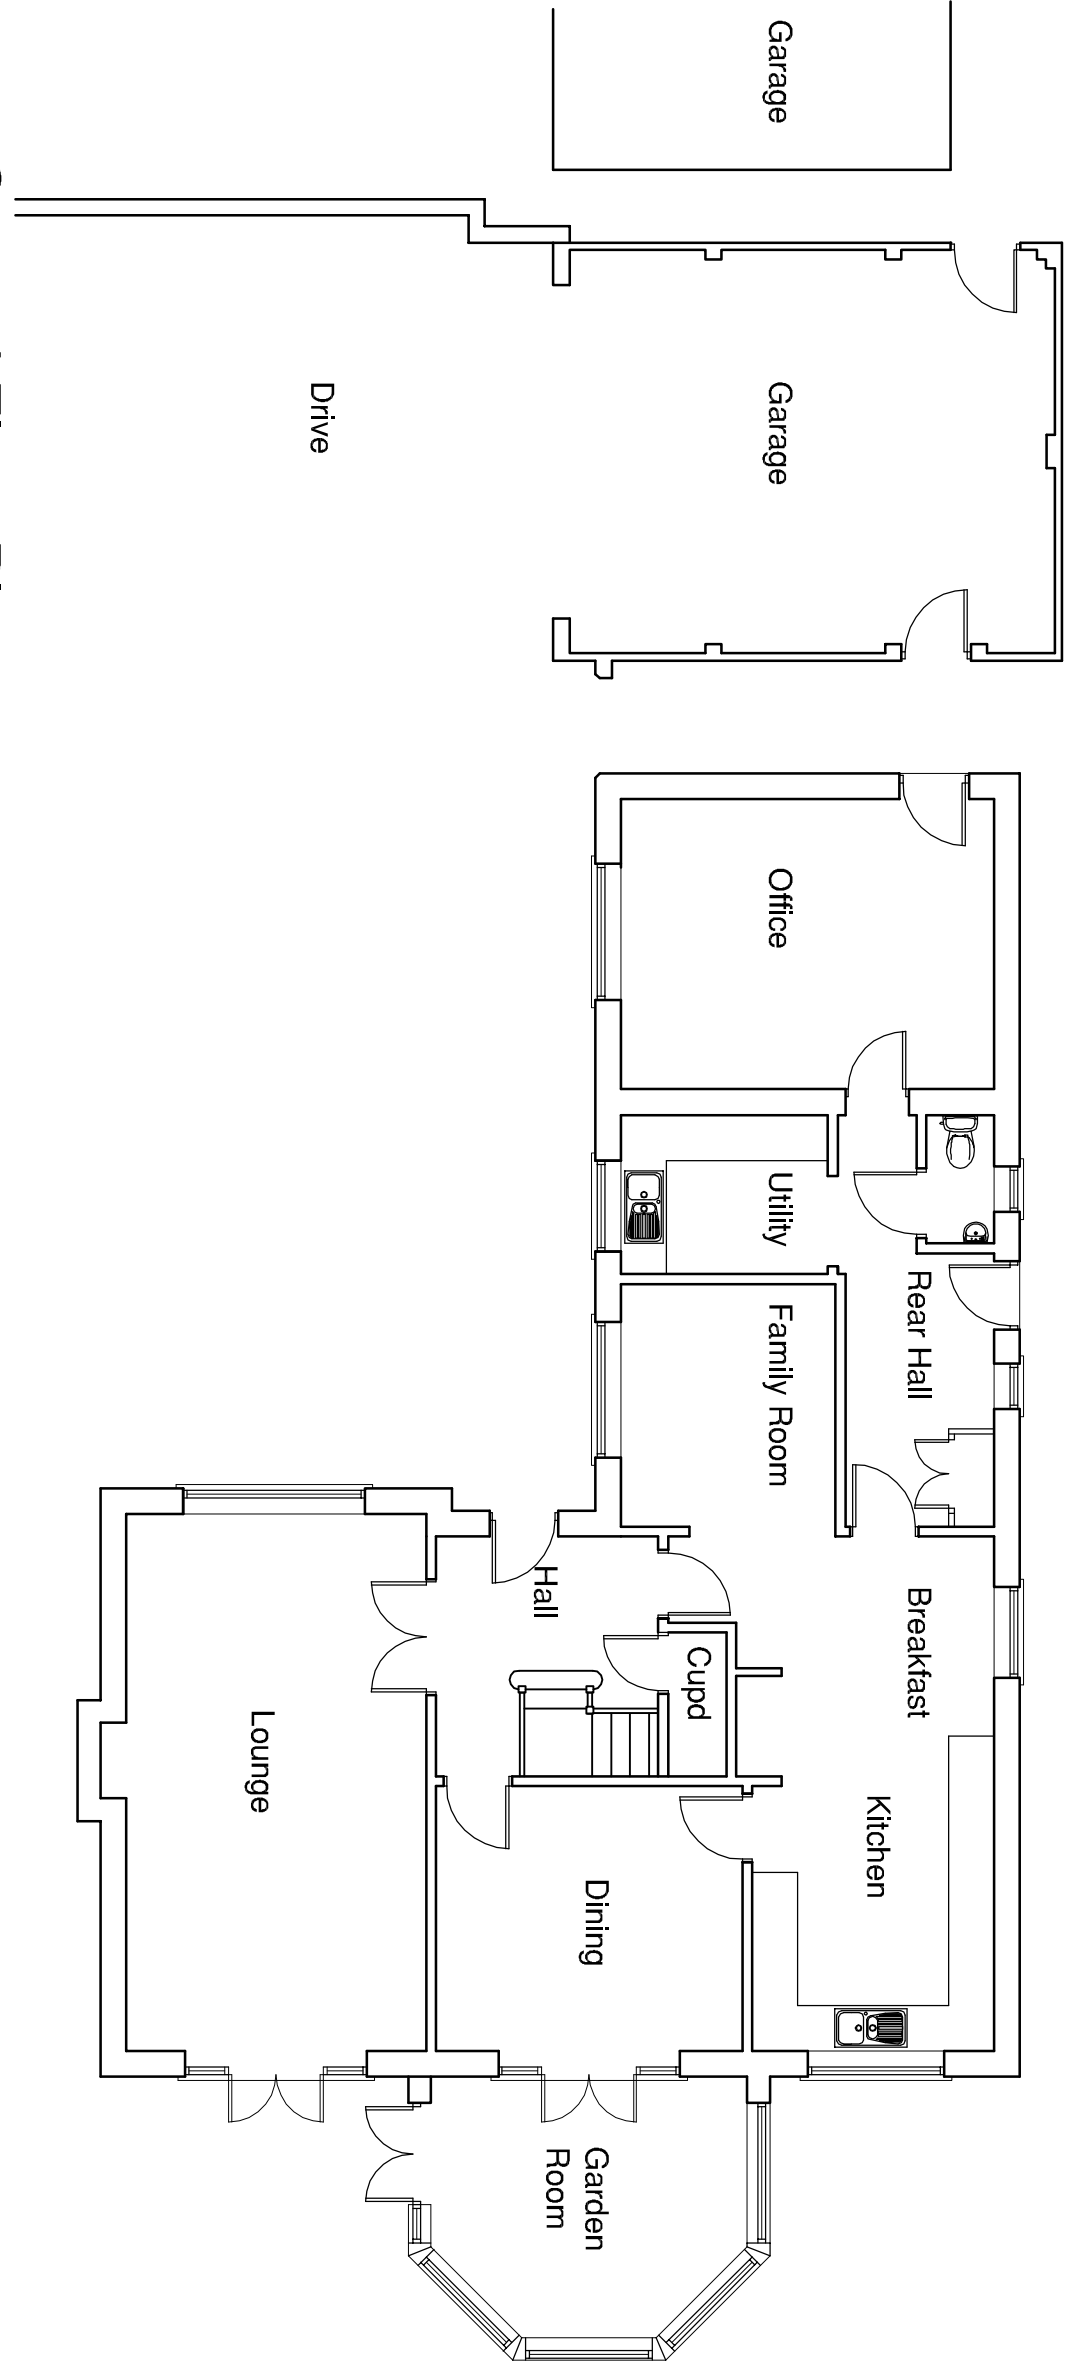

Ground Floor Plan - 1:100

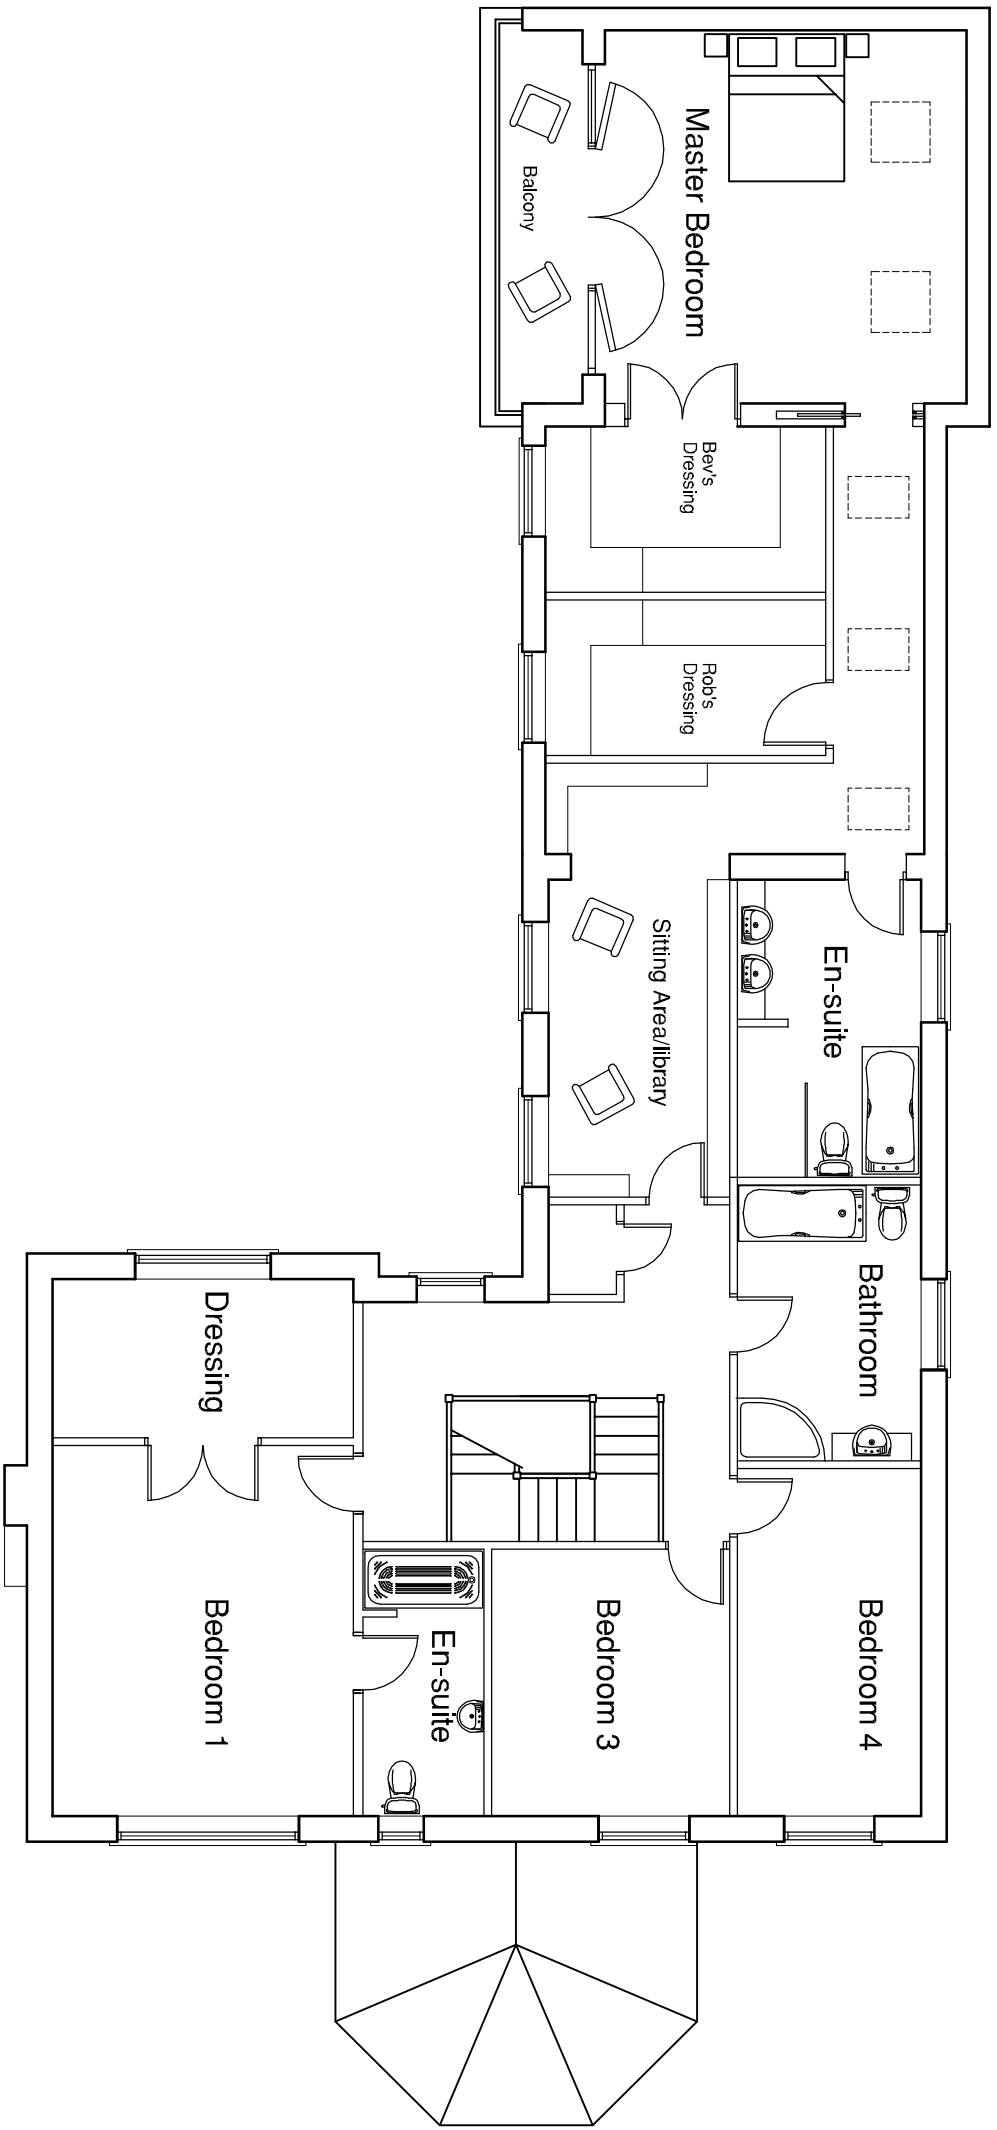

First Floor Plan - 1:100



RICHARD LAWTON - ARCHITECT
3, KENSINGTON ROAD
BARNESLEY, SOUTH YORKSHIRE
S75 5TX
tel: 07432 114 386
fax: 01226 204103
web: www.richardlawton-architect.co.uk
e-mail: richard@richardlawton-architect.co.uk

CLIENT
MR & MRS R WISNIEWSKI

PROJECT
10, APPLEHAUGH GROVE
ROYSTON,
BARNESLEY

DRG. TITLE
PROPOSED PLANS & ELEVATIONS

SCALES	DATE	DRAWN	CHKD
1:100 & 1:250	04.03.14	RAL	
DRG. No.		REV	
052/07			