



Figured dimensions must be taken in preference to scaled dimensions and any discrepancies must be referred to HES Architects Immediately. Contractors, subcontractors and suppliers must verify all dimensions on site before commencing any work or making any workshop drawings. Any indication of services is approximate only and full investigation should be carried out on site prior to commencing the works.

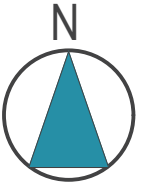

Legend:

- Existing Post and Wire Fence
- Existing Contour
- Existing Manhole
- Proposed Hedgerow
- Proposed Tree
- Planting to be Removed

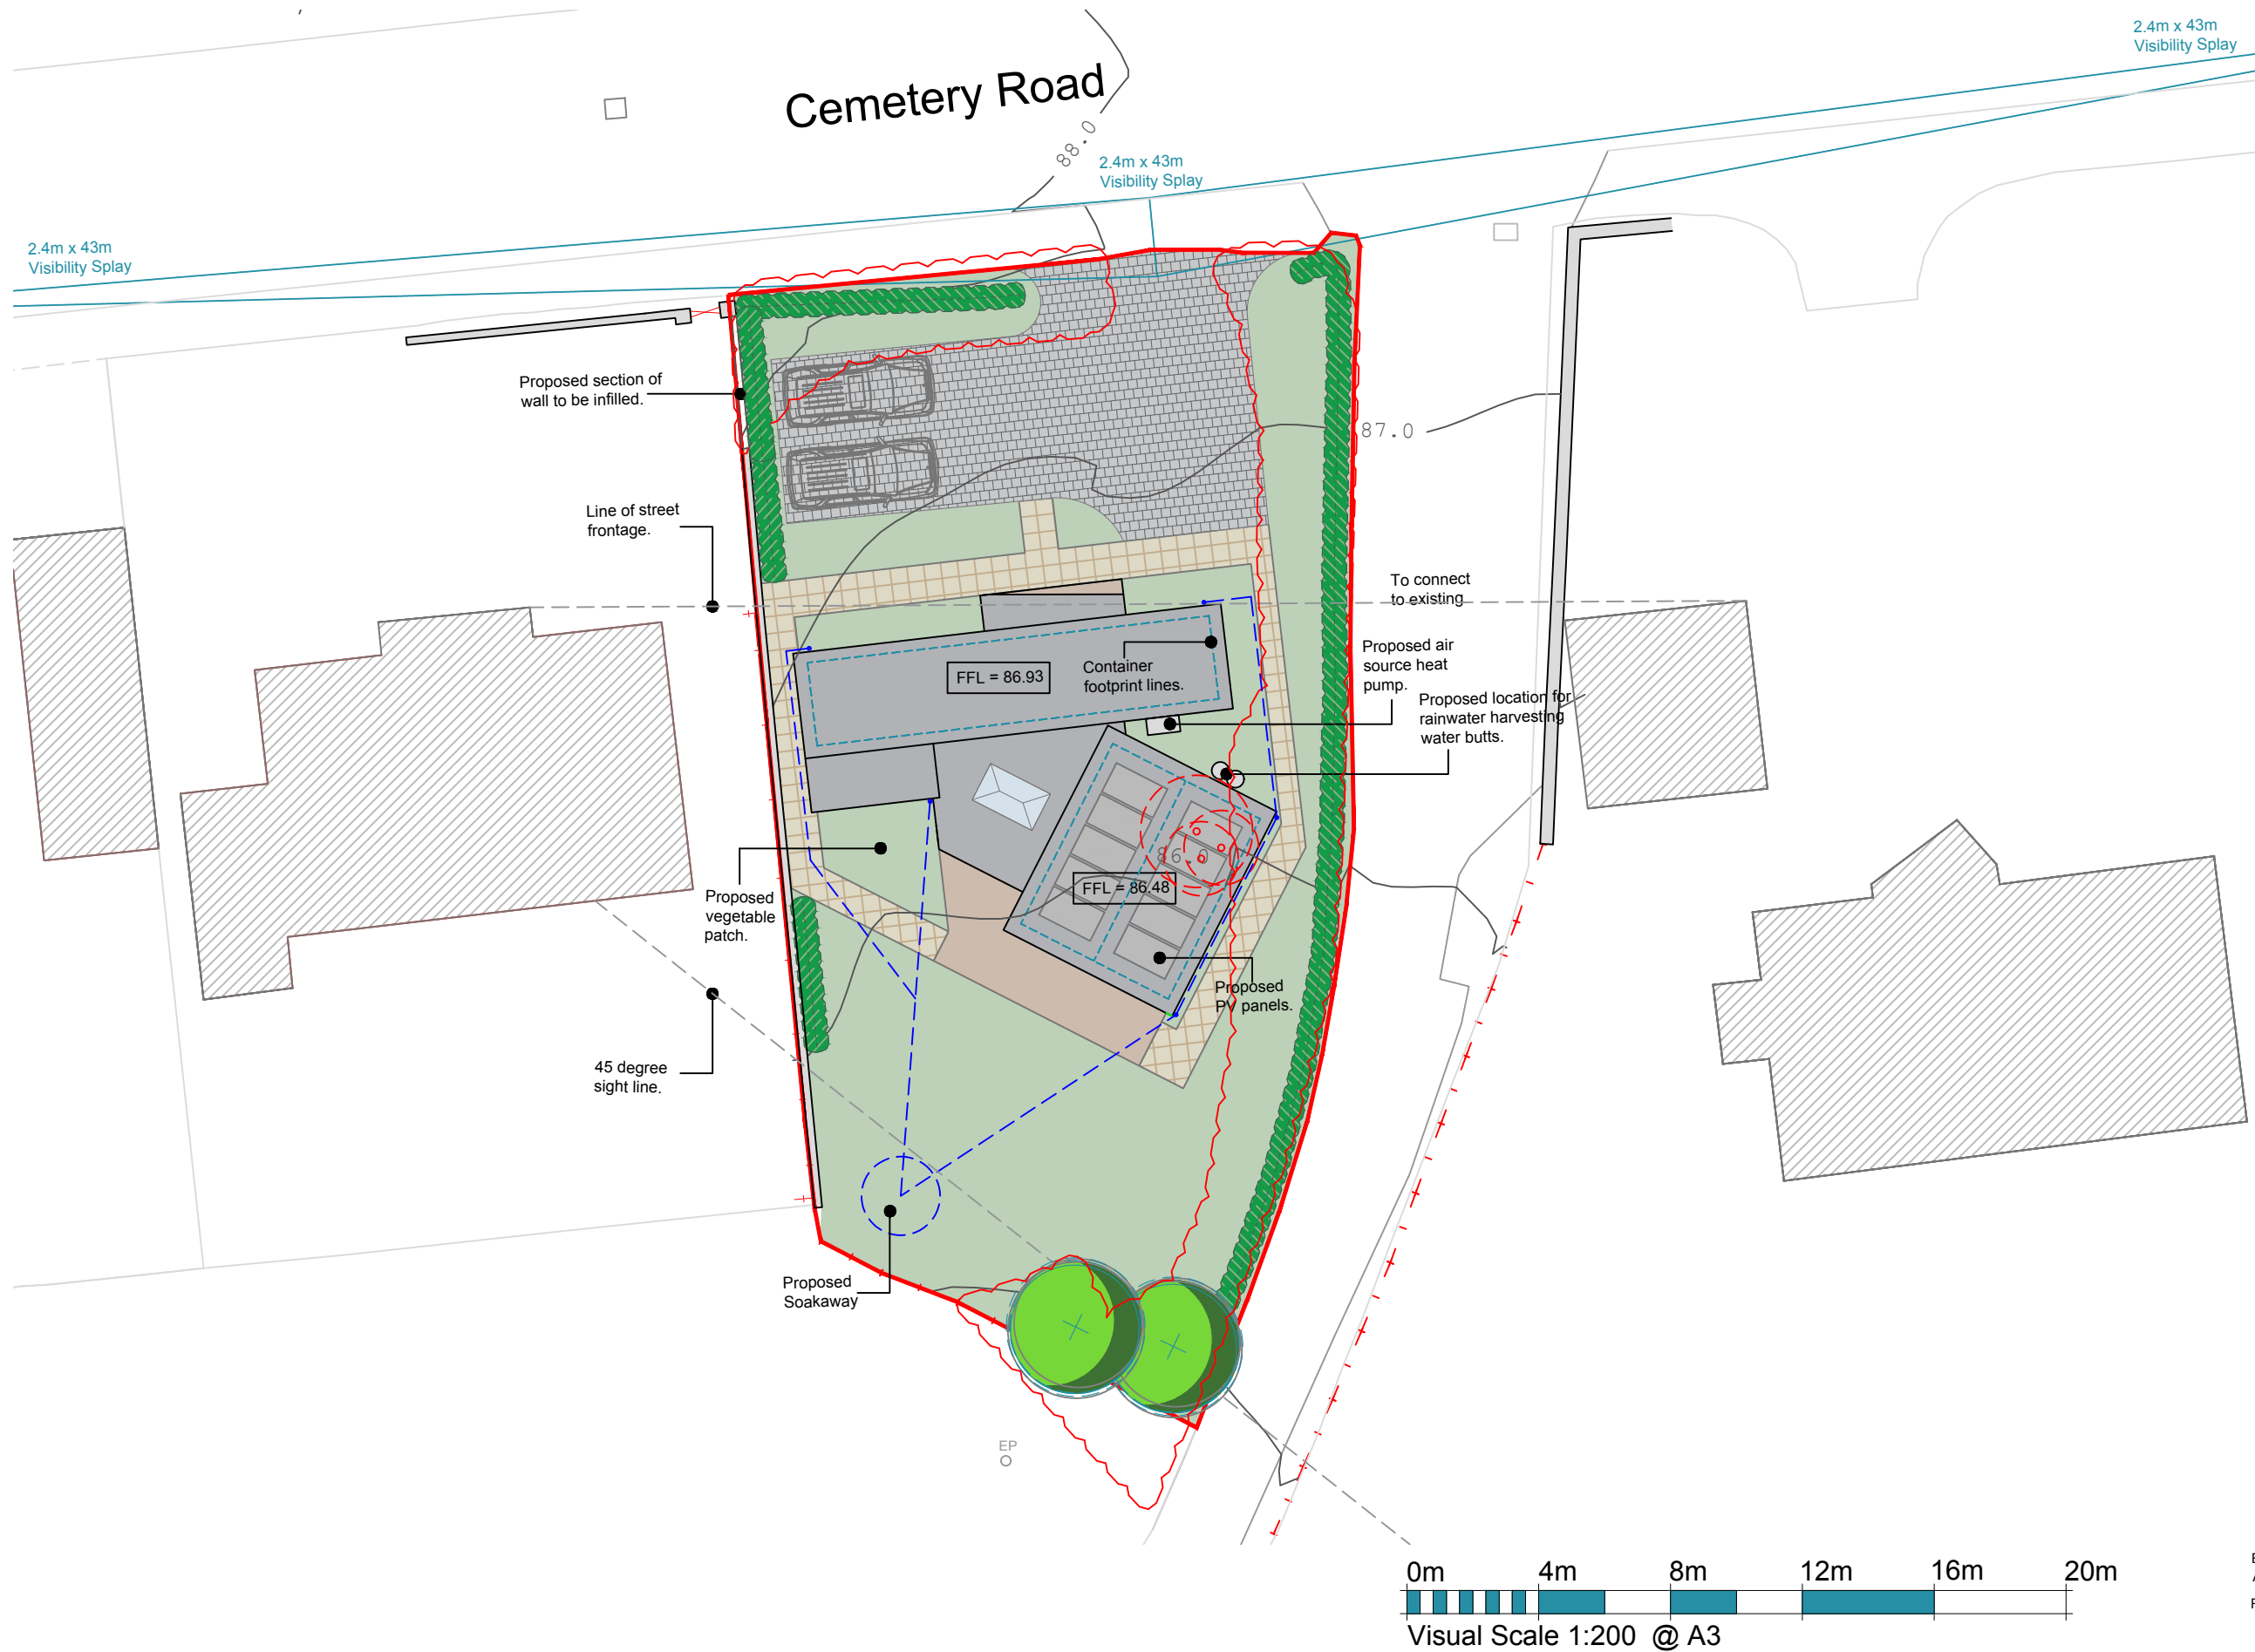

Miss S. Barnett and Mr A. Riddle
Land at Cemetery Road
Hemingfield
Barnsley
S73 0PU

Proposed Site Plan

Scale @ A3: 1:200
Date: October 2020
Drawn by: TCH Checked by: SGE
Drawing No: 2020-1016-04-B

HES Architects
8 Church Street
Swordlincote
Derbyshire
DE11 8LE
t: 01283 222190
e: info@he-studio.co.uk
w: he-studio.co.uk