
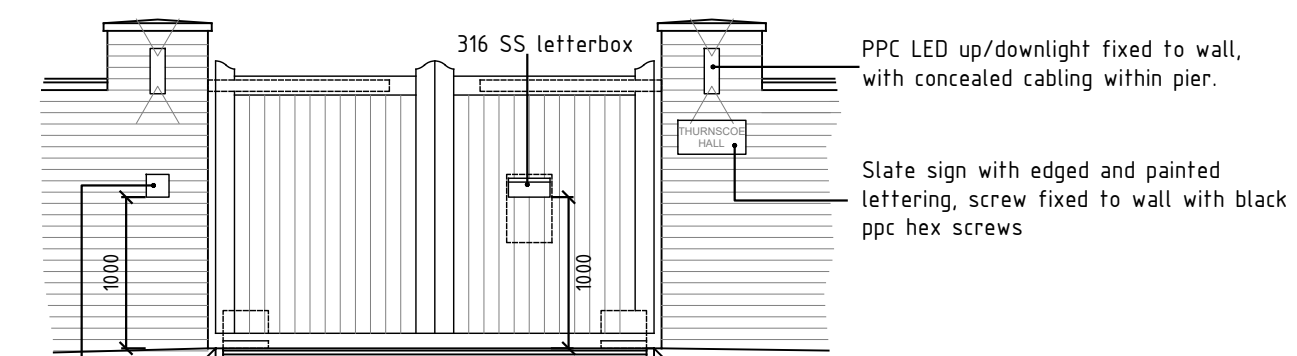
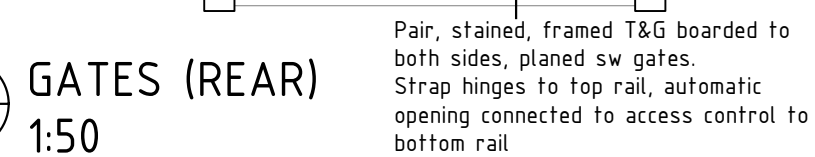
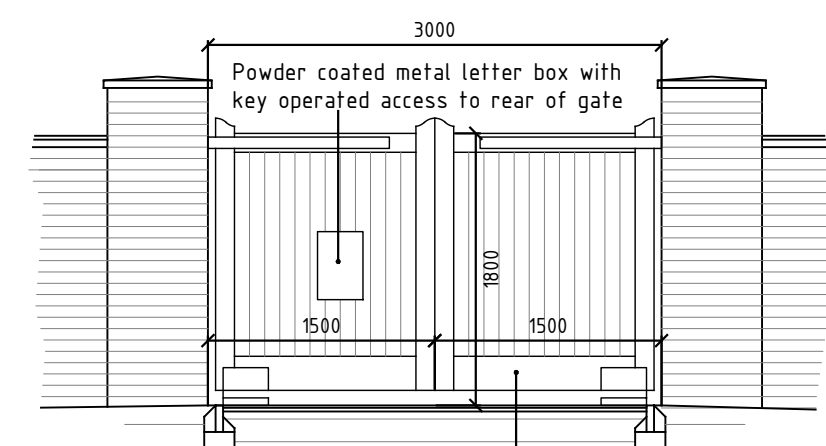
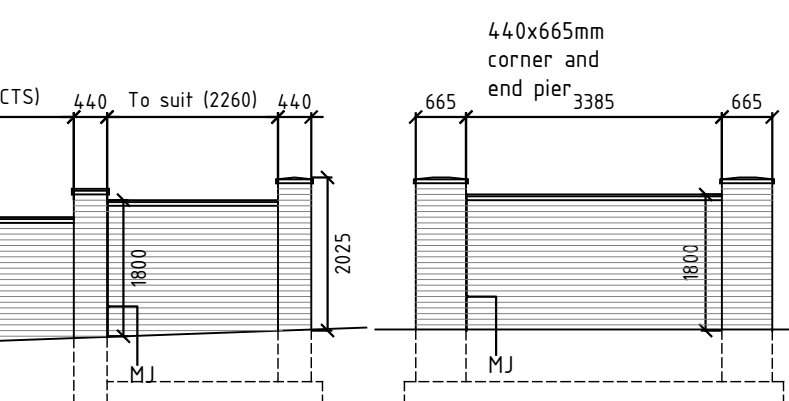
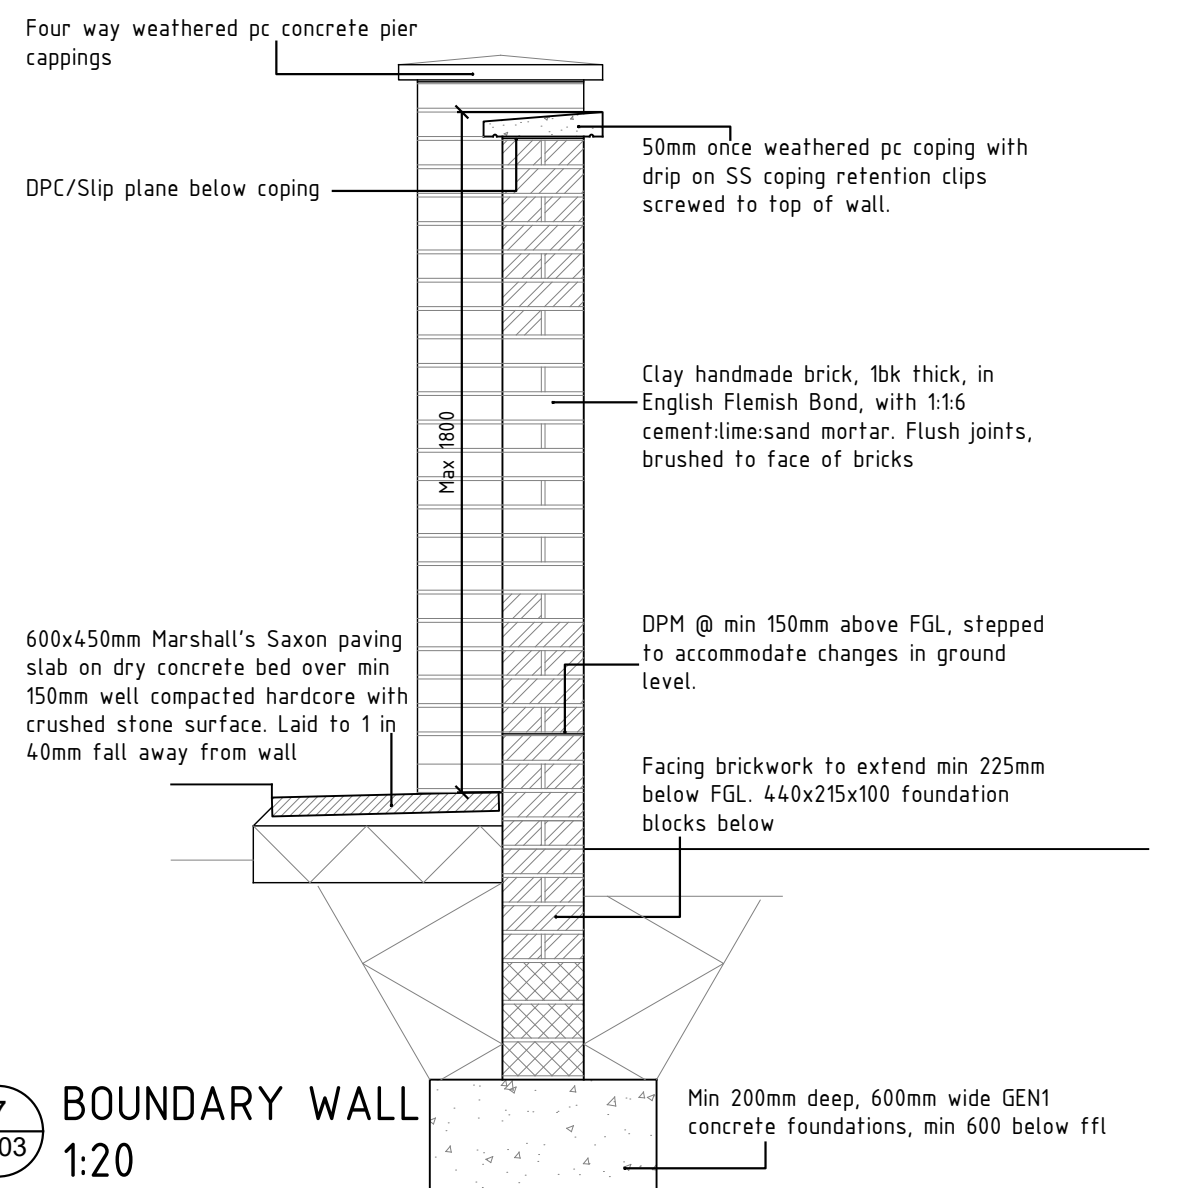
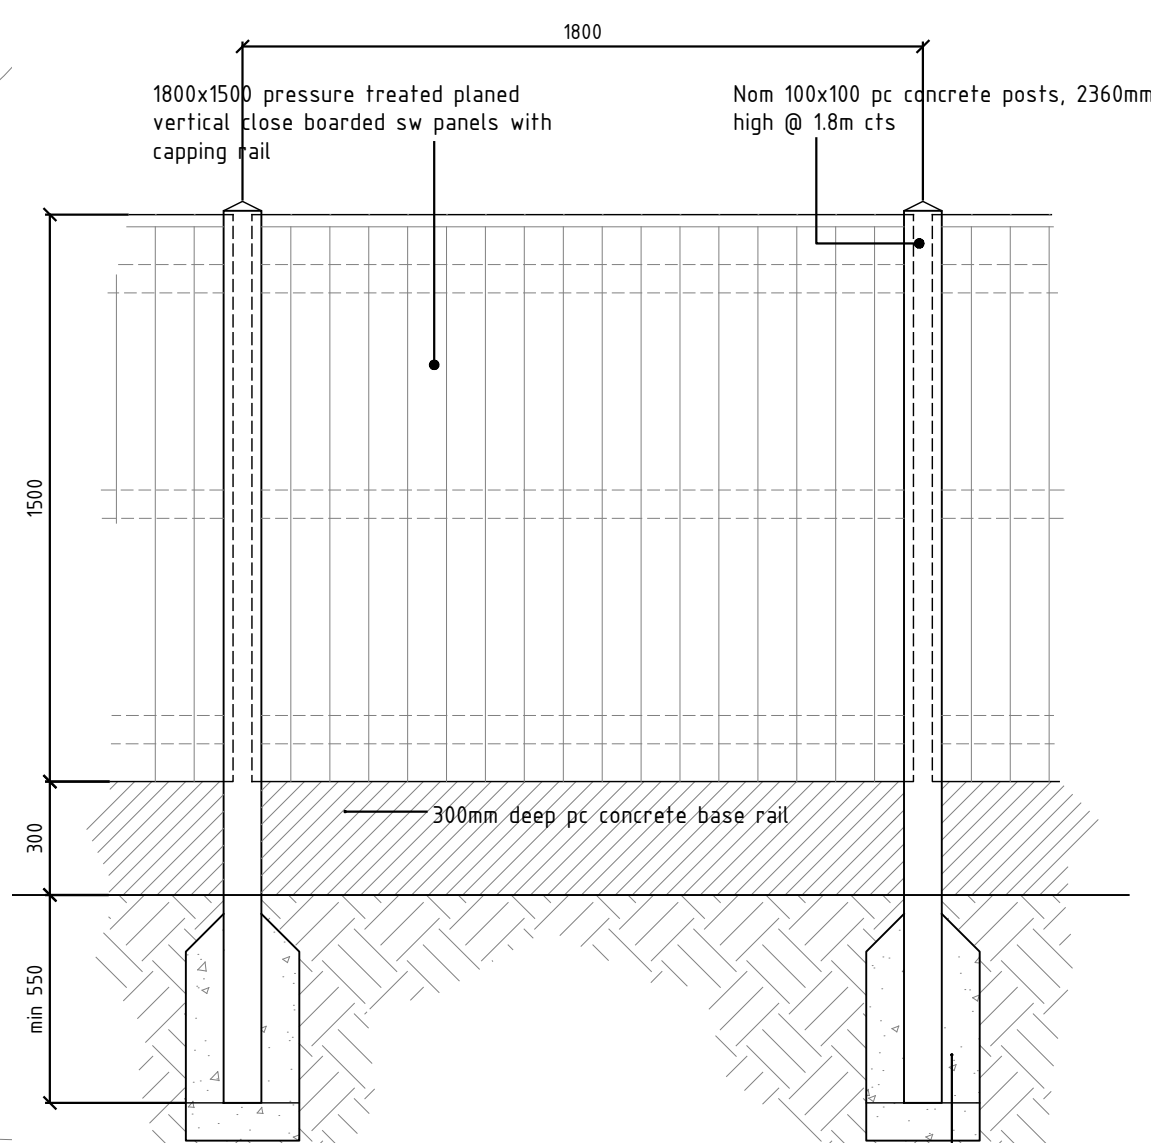
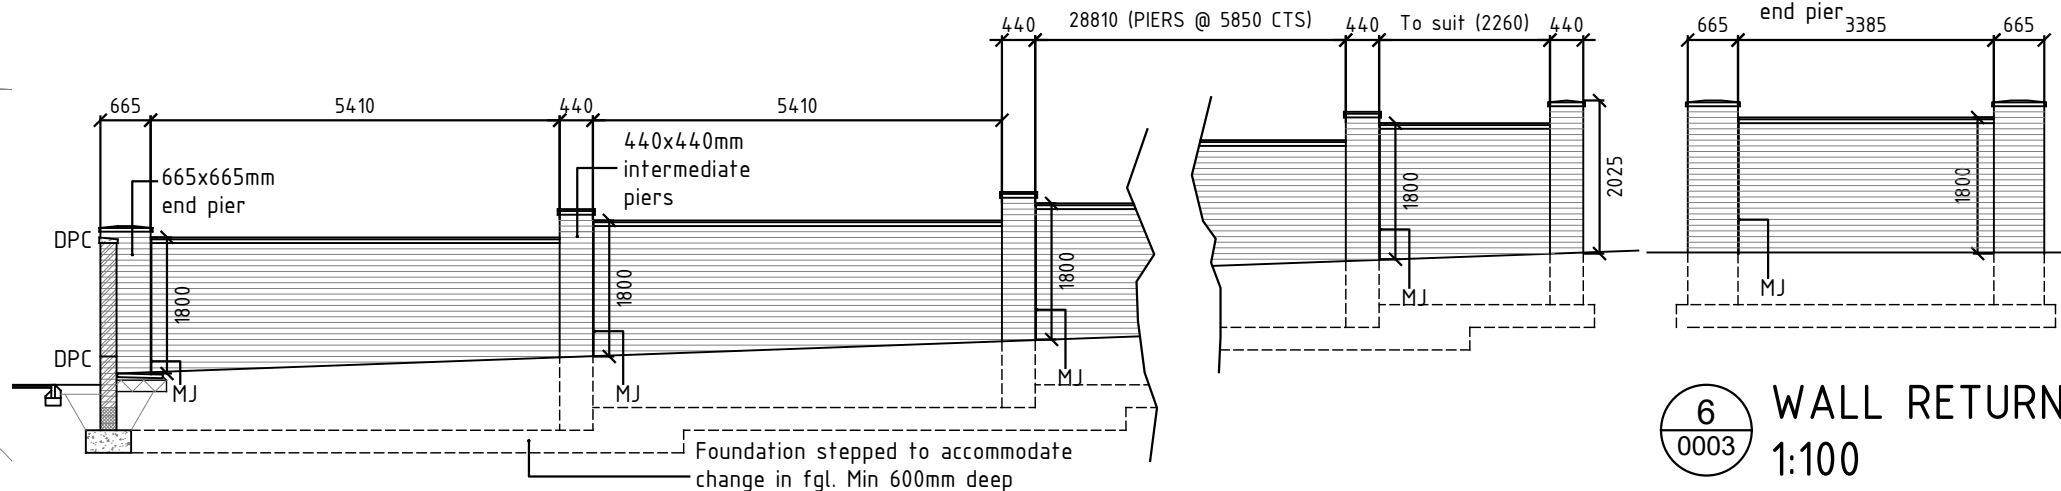
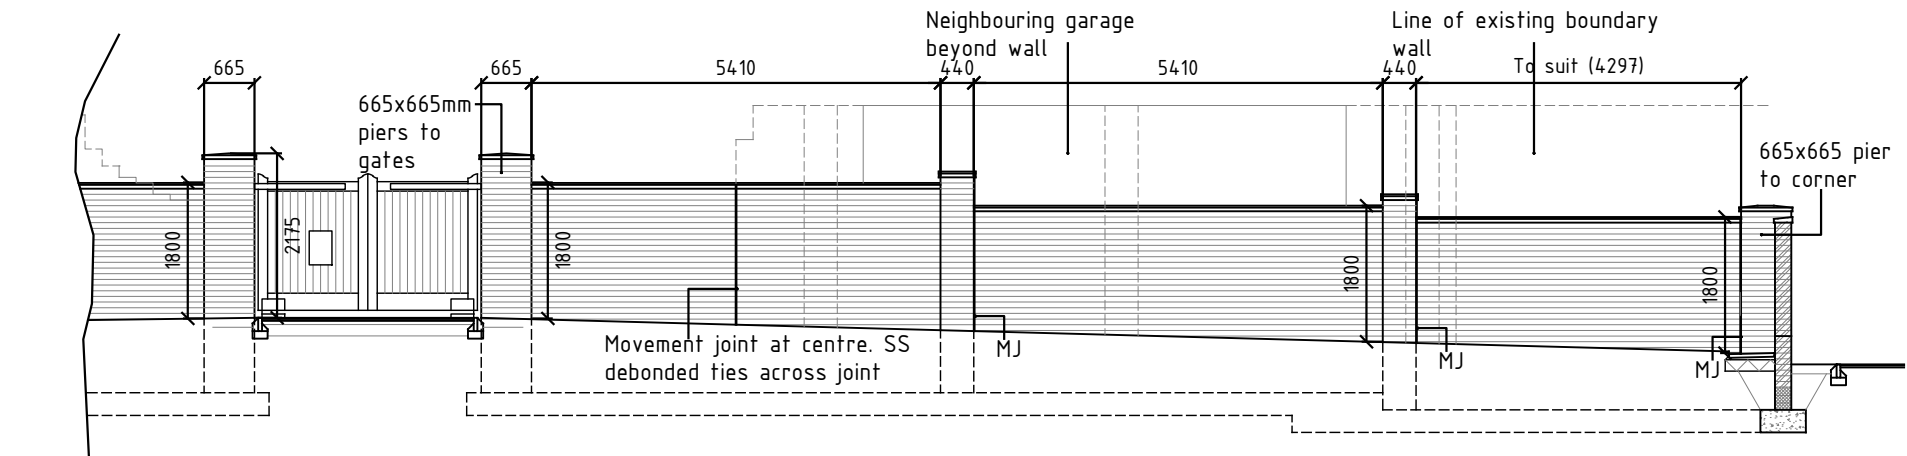
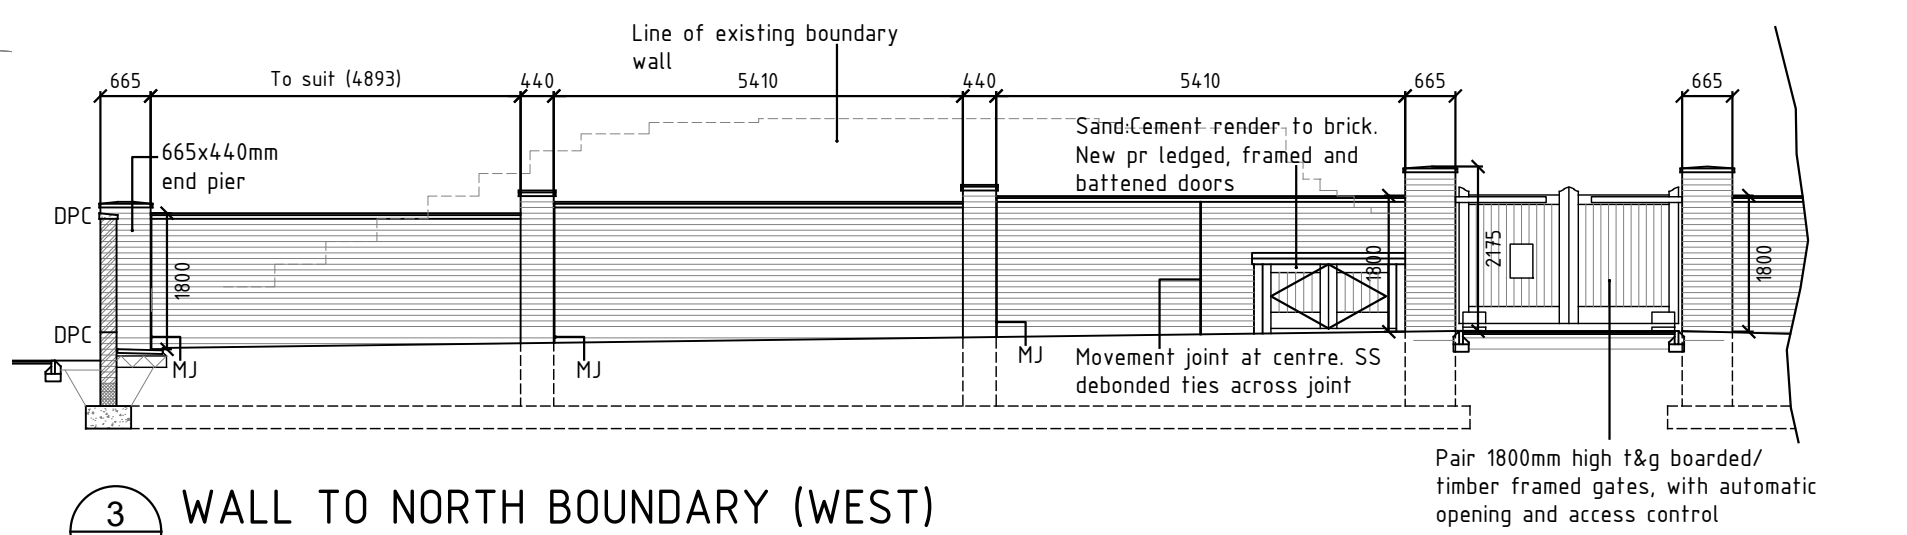
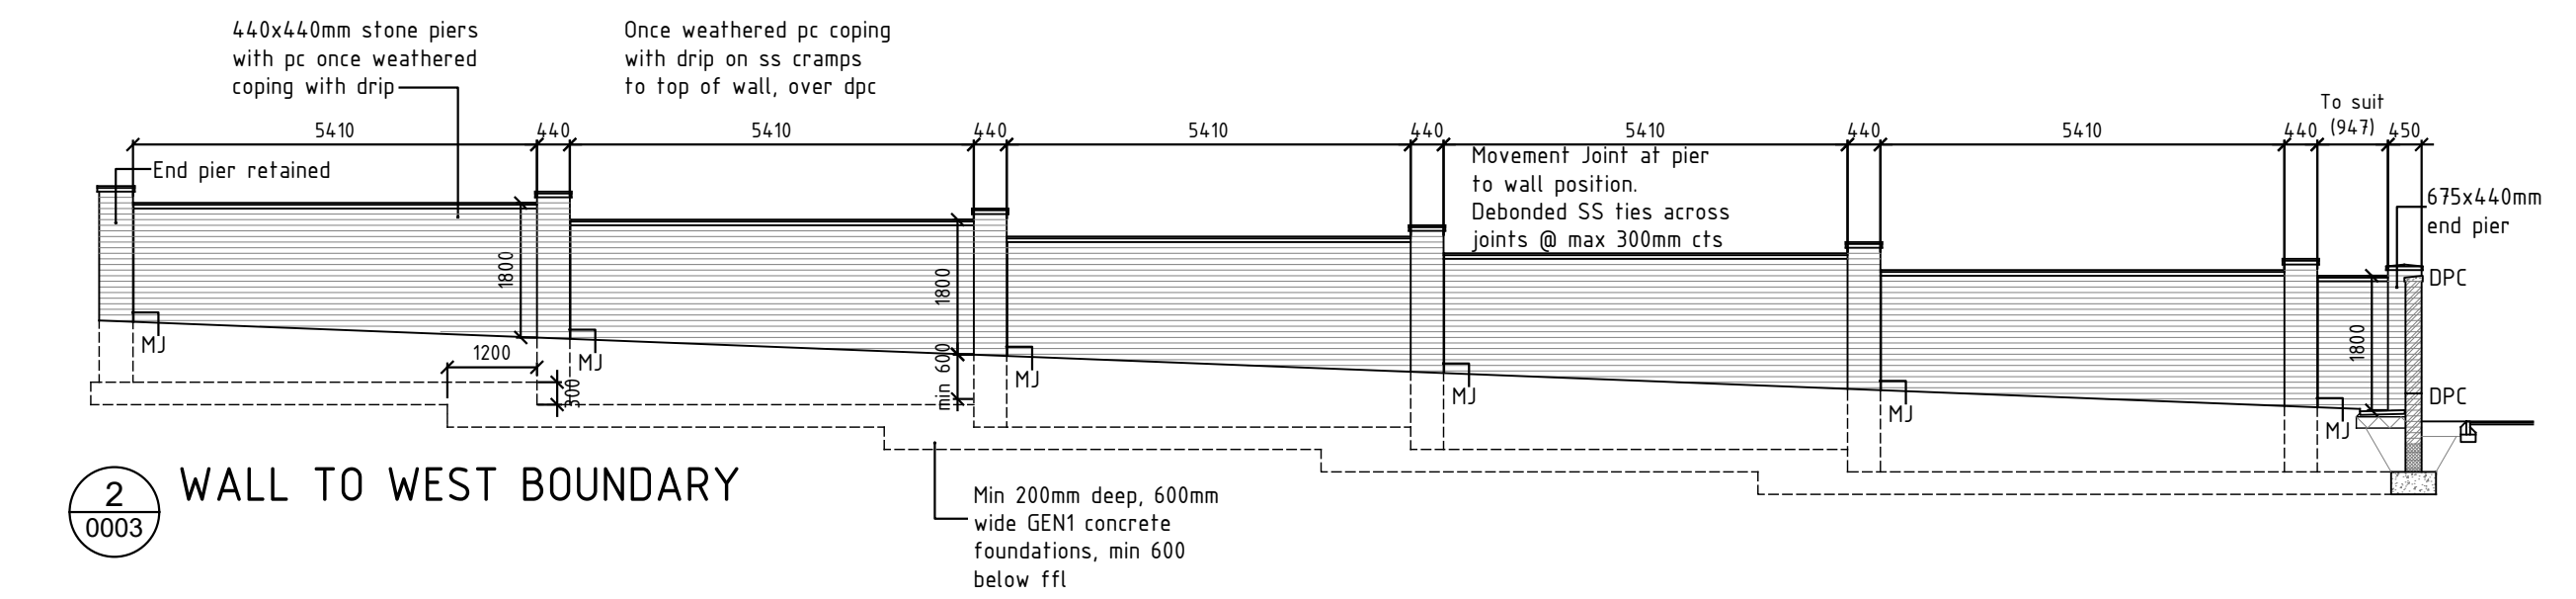


Do not scale off this drawing. Work to figured dimensions any discrepancy to be reported to the Architects. Refer to larger scale drawings where available.

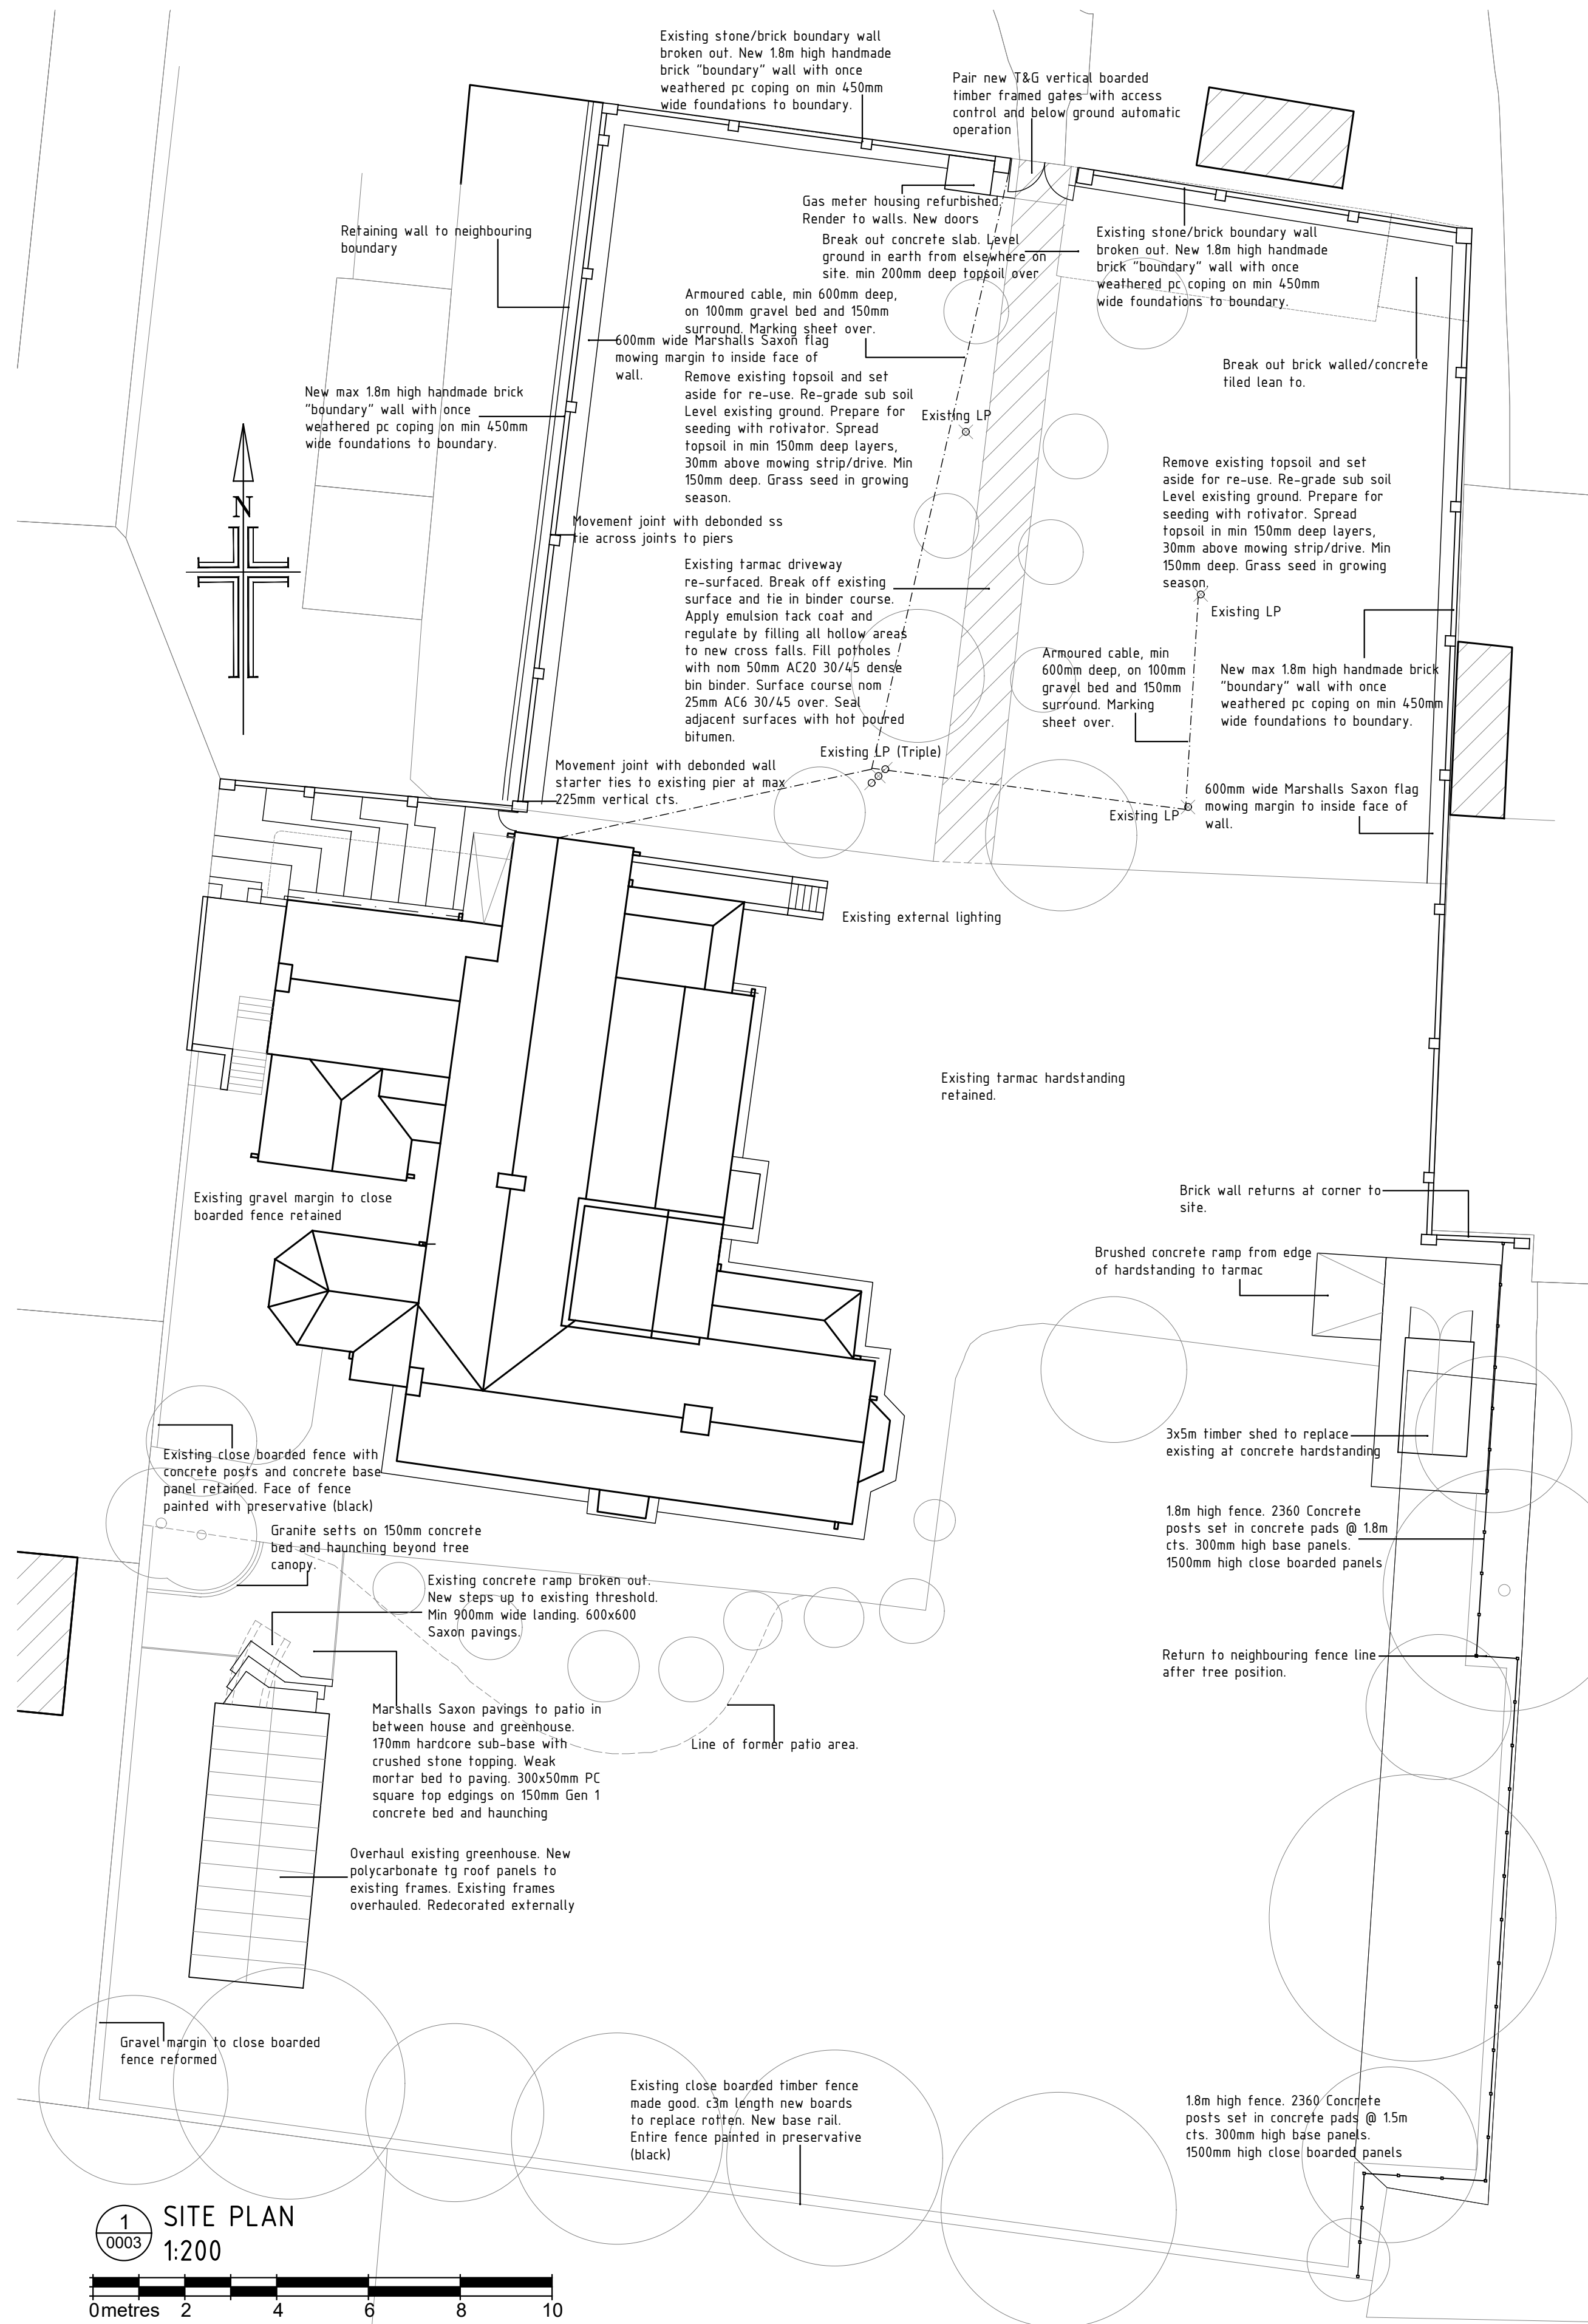

Rev	By	Date	Revision Note
Pearce Bottomley LLP			
Roman Ridge, Main Street, Aberford, Leeds, LS25 3AW			
T: 0113 281 2000 E: pbp@pbarchitects.co.uk W: www.pbarchitects.co.uk			
Client/ Project			
DR G COOLEY			
THURNSCOE HALL, HIGH STREET, BARNLEY. S63 0JS			
THURNSCOE HALL - PERIMETER			
Drawing			
SITE PLAN AS PROPOSED			
Scale	Drawn	Checked	Date
1:200@A1	ADL	VALUE	20/02/18
Status Information			
Planning			
Proj. Ref	Originator Vol	Level	Type Role Number Suitability Revision
5009-PBA-XX-ZZ-DR-A-0003-S3-P01.02			
BS1192 File Naming		Copyright Pearce Bottomley LLP	
Project No.	Drawing No.	Rev.	
5009	A(00)B3	P01.02	