




**PROPOSED
SIDE ELEVATION**
SCALE 1:100

**PROPOSED
REAR ELEVATION**
SCALE 1:100


**PROPOSED
SIDE ELEVATION**
SCALE 1:100

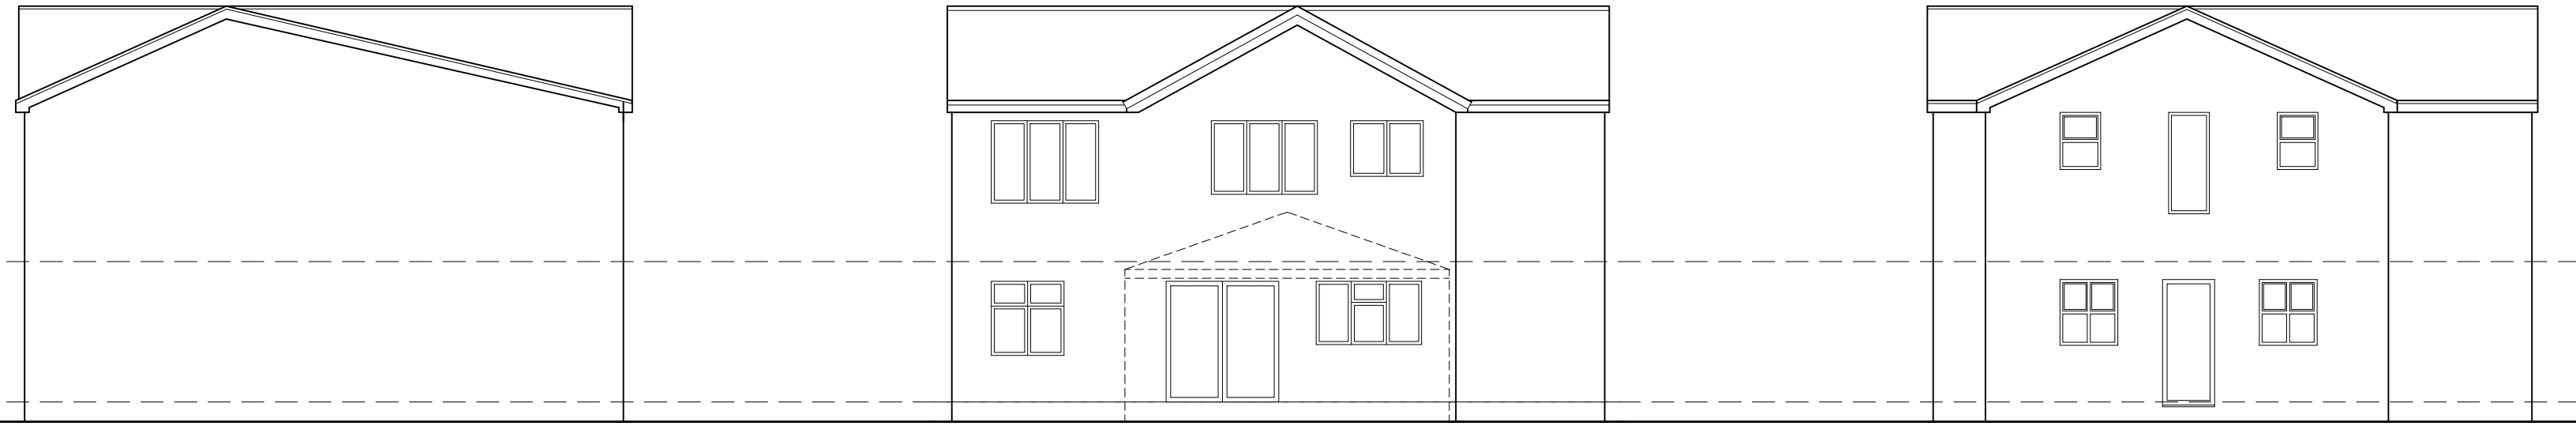


**EXISTING
SIDE ELEVATION**
SCALE 1:100

**EXISTING
REAR ELEVATION**
SCALE 1:100

**EXISTING
SIDE ELEVATION**
SCALE 1:100

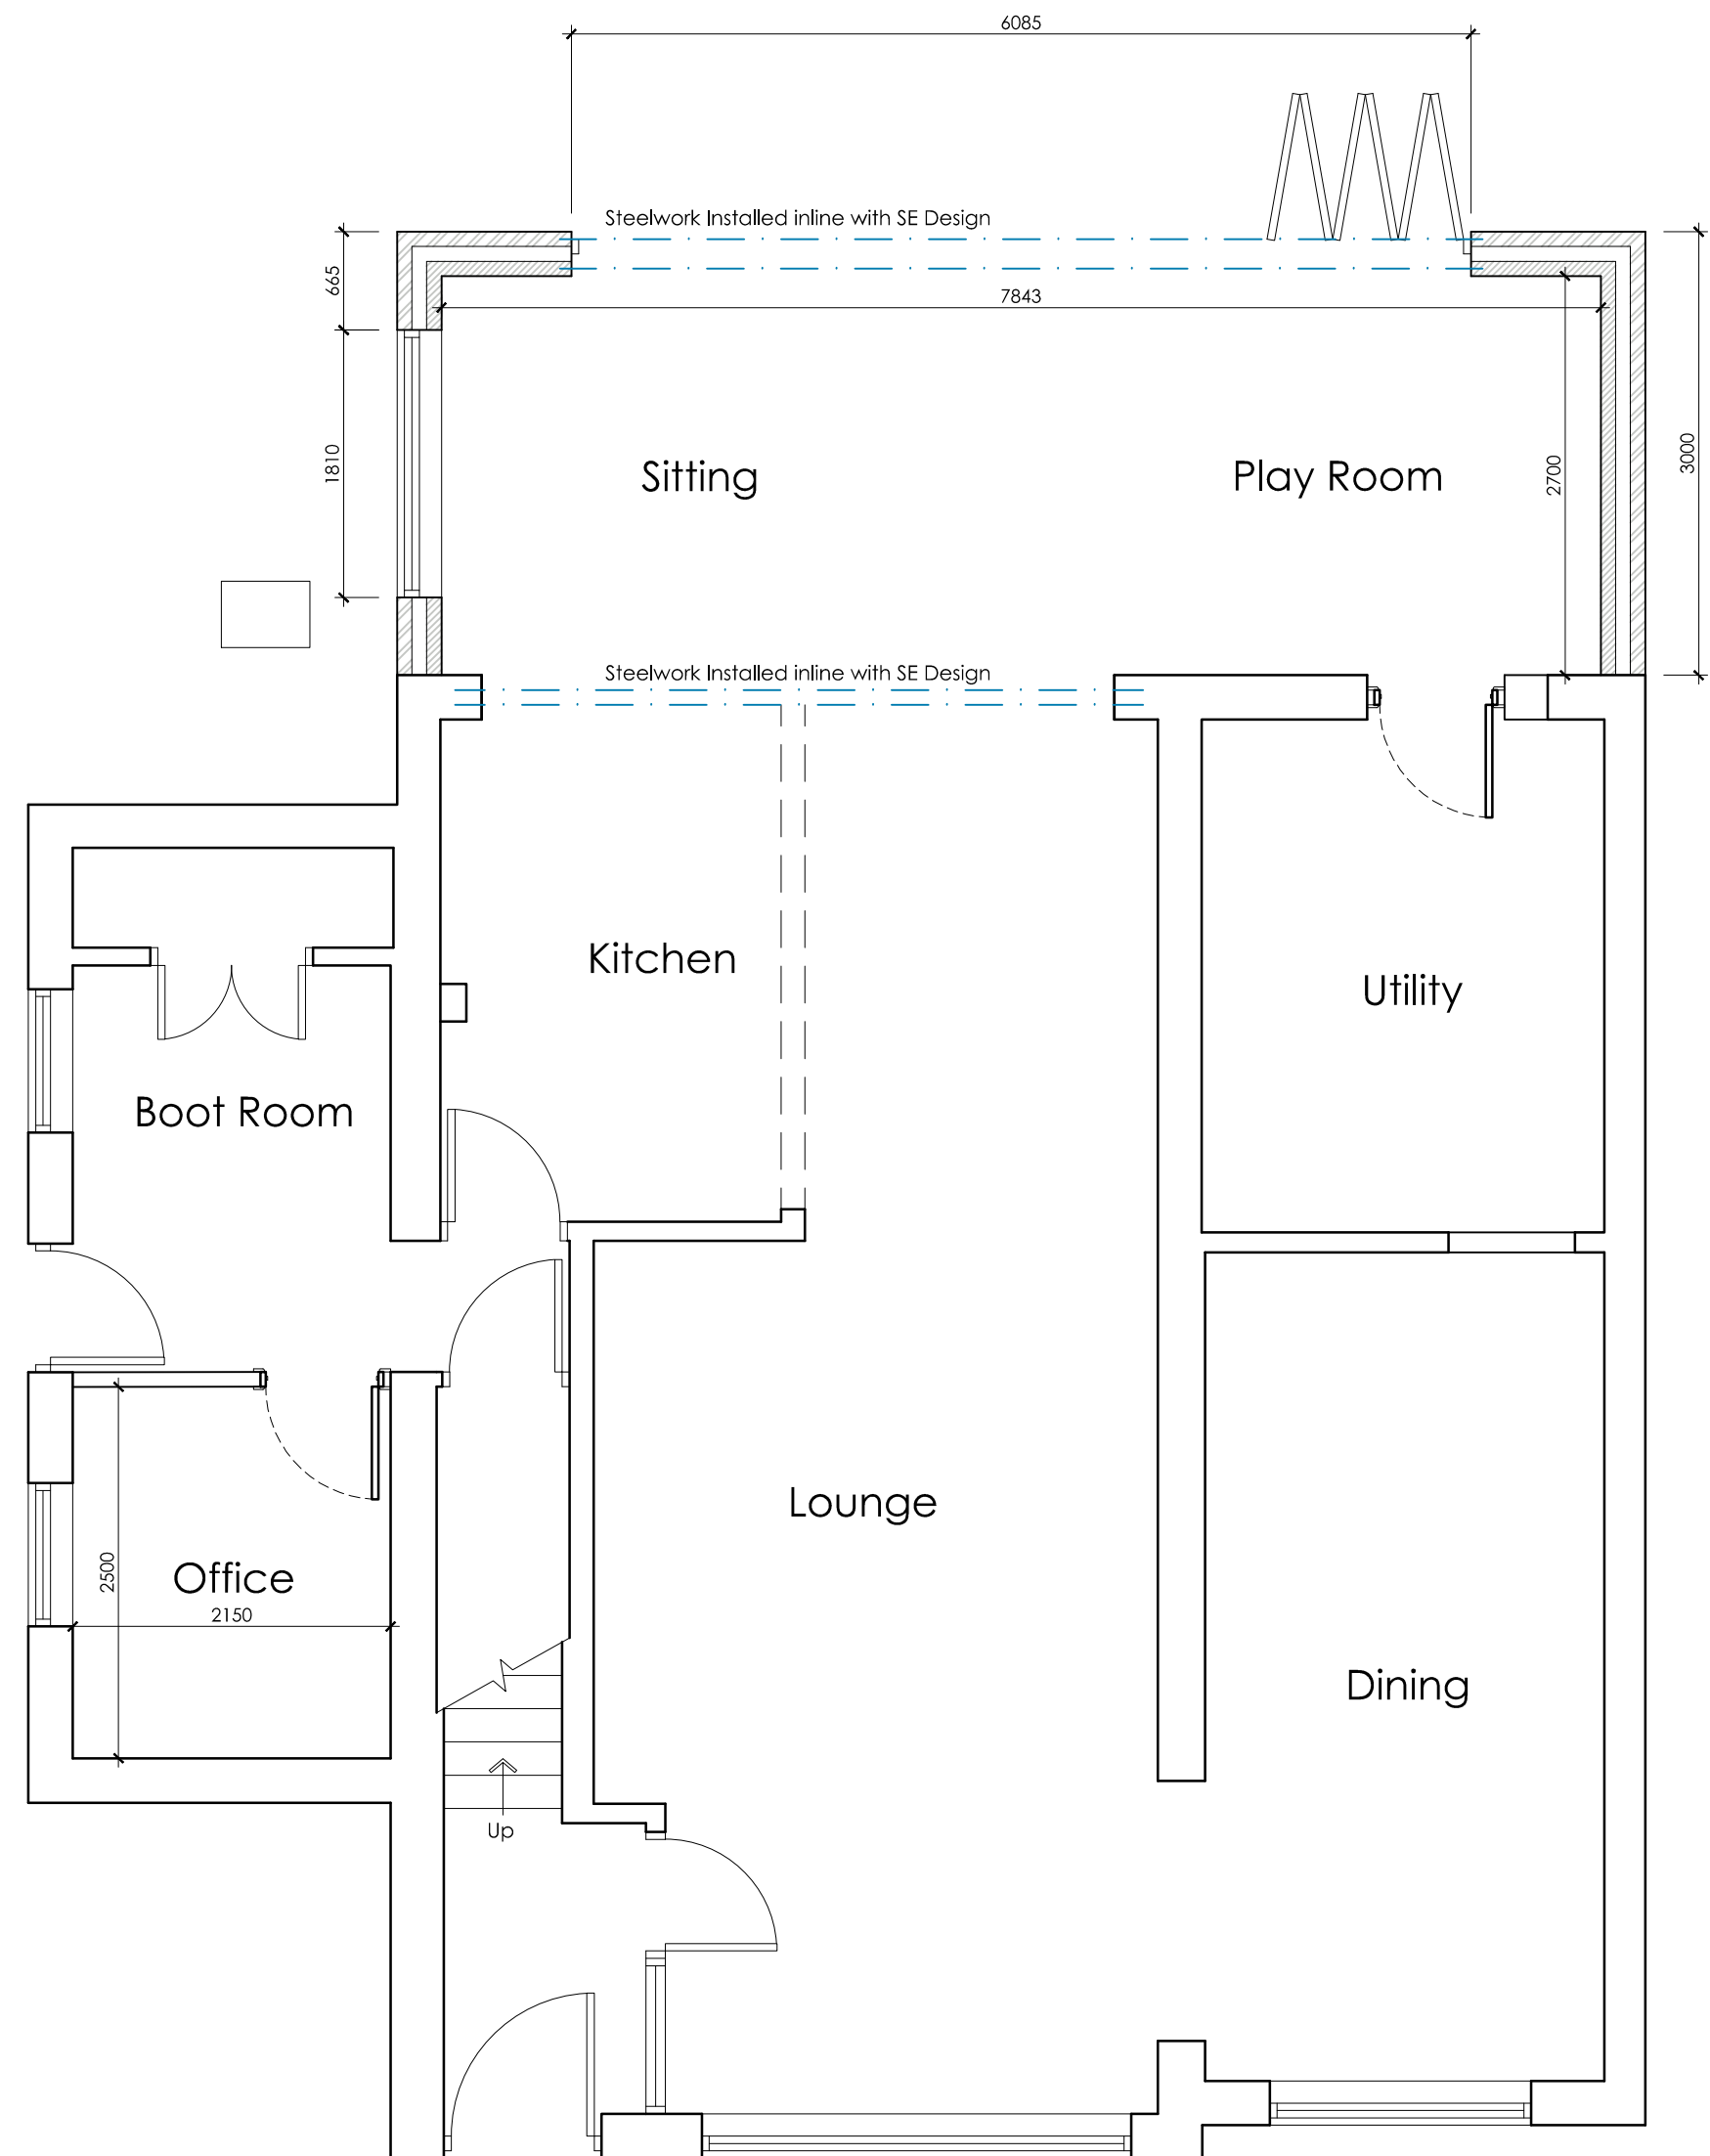


PROPOSED GROUND FLOOR PLAN
SCALE 1:50

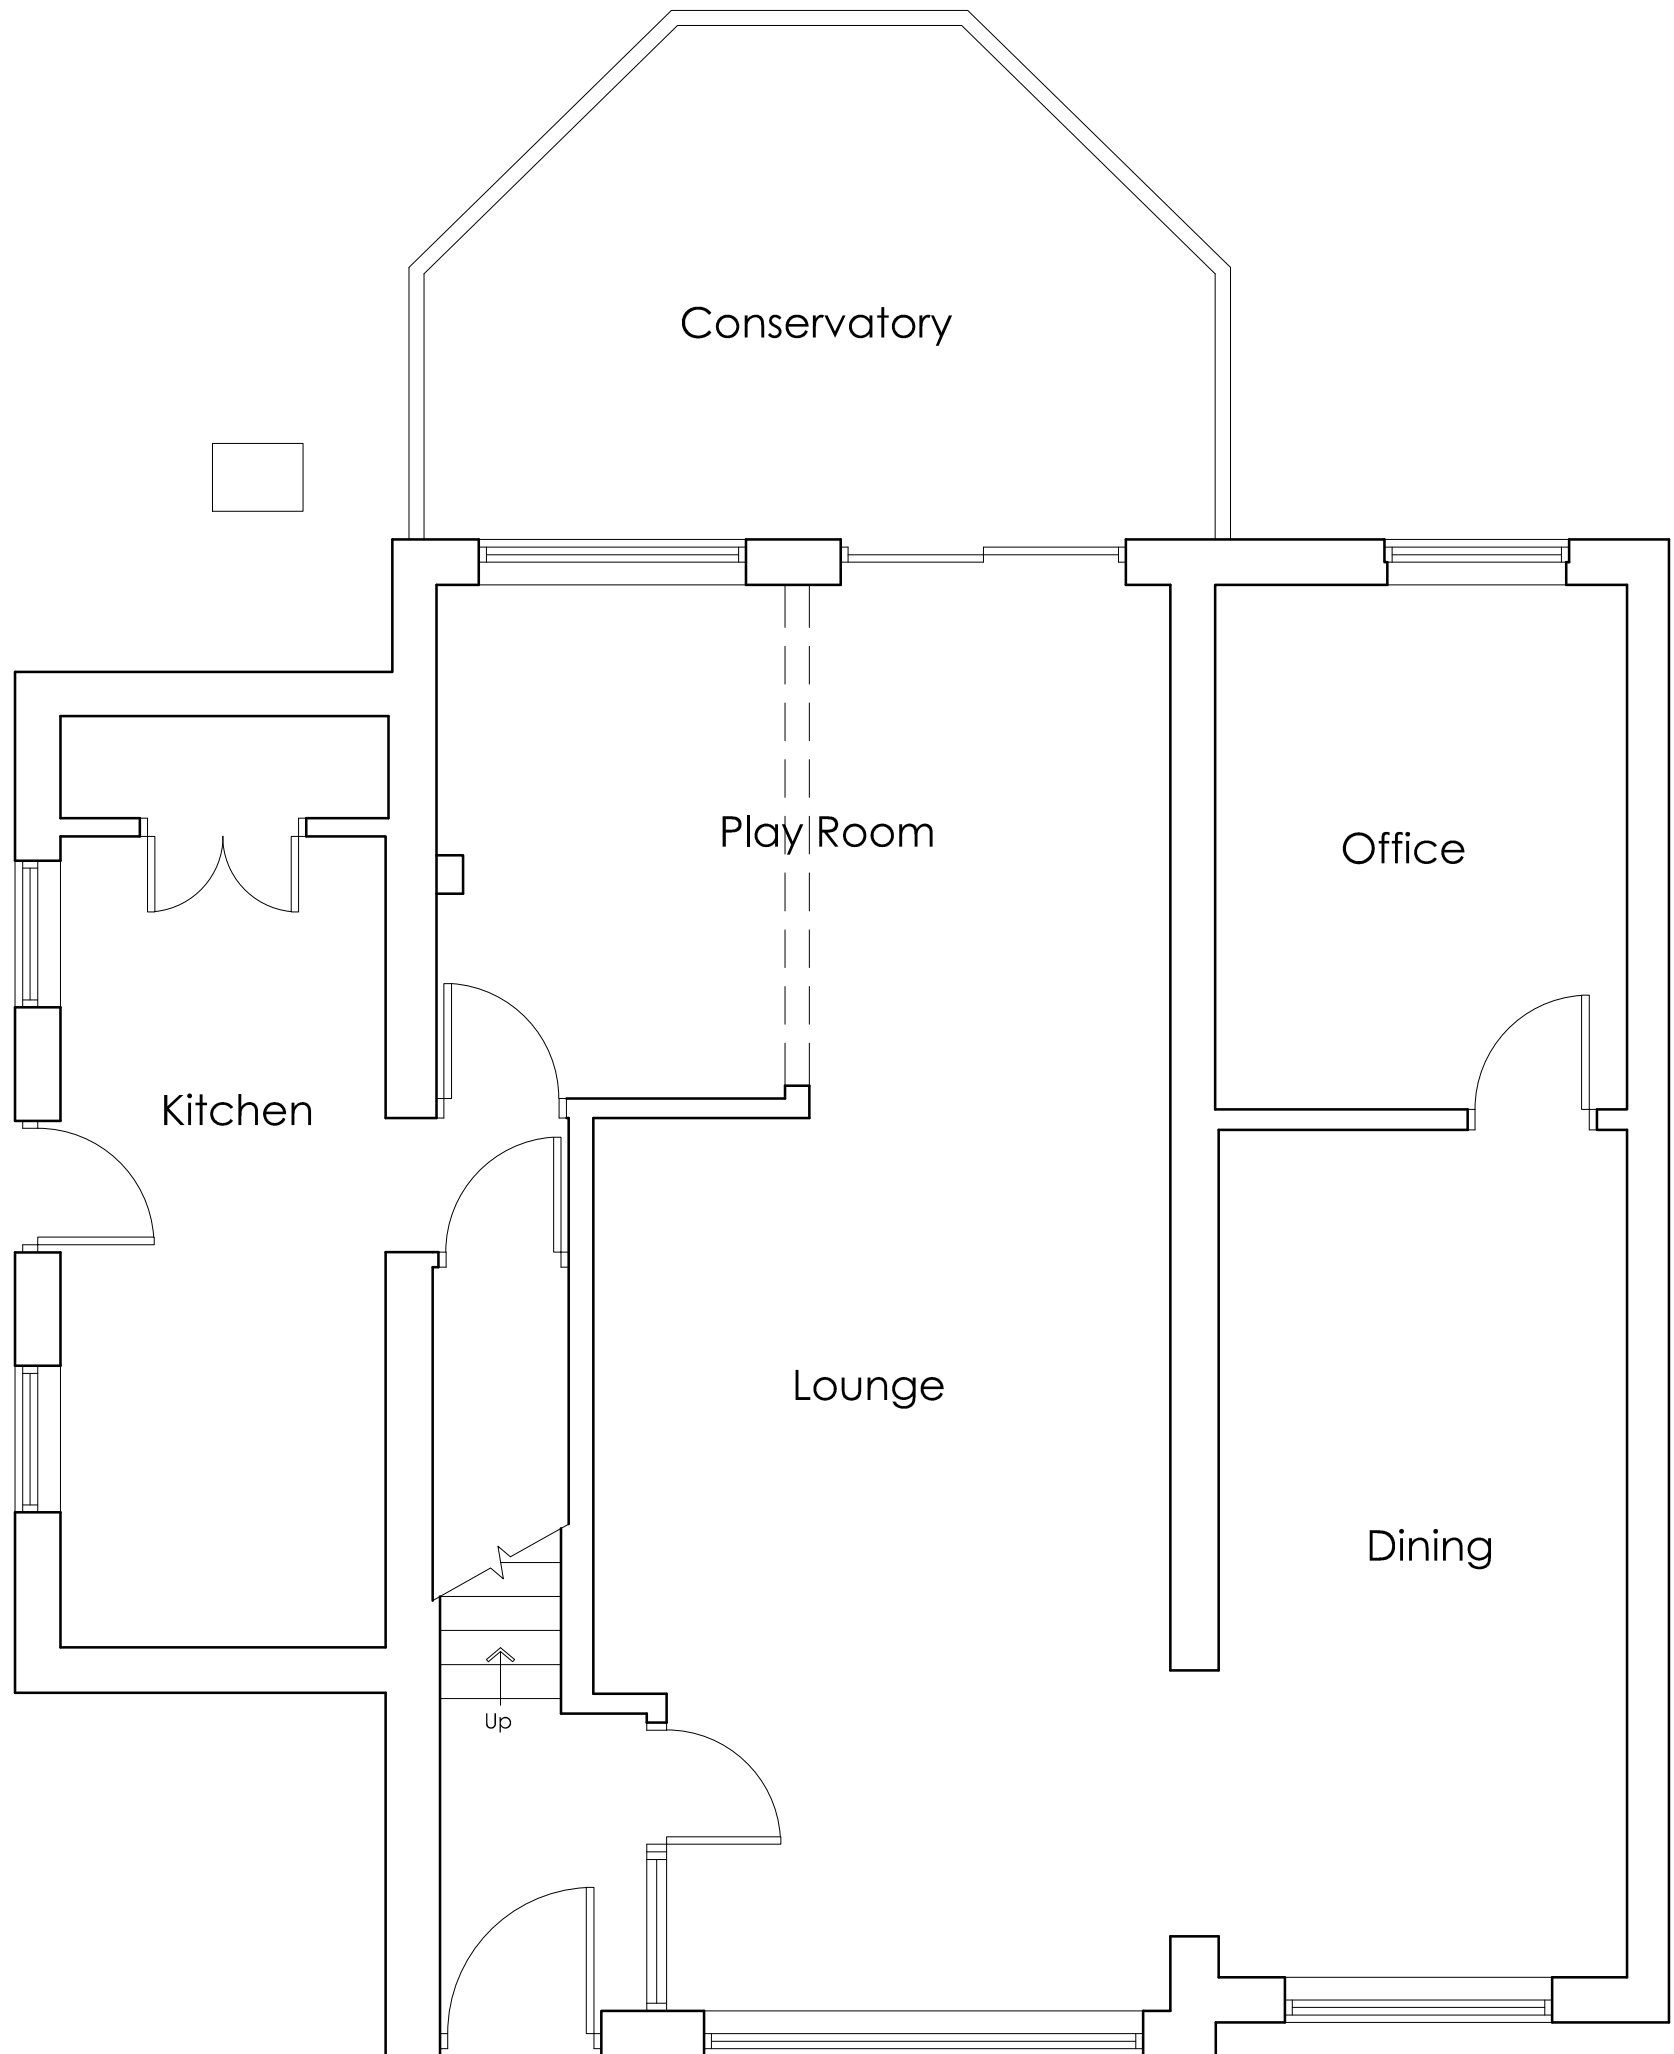

EXISTING GROUND FLOOR PLAN
SCALE 1:50



LOCATION PLAN
SCALE 1:1250

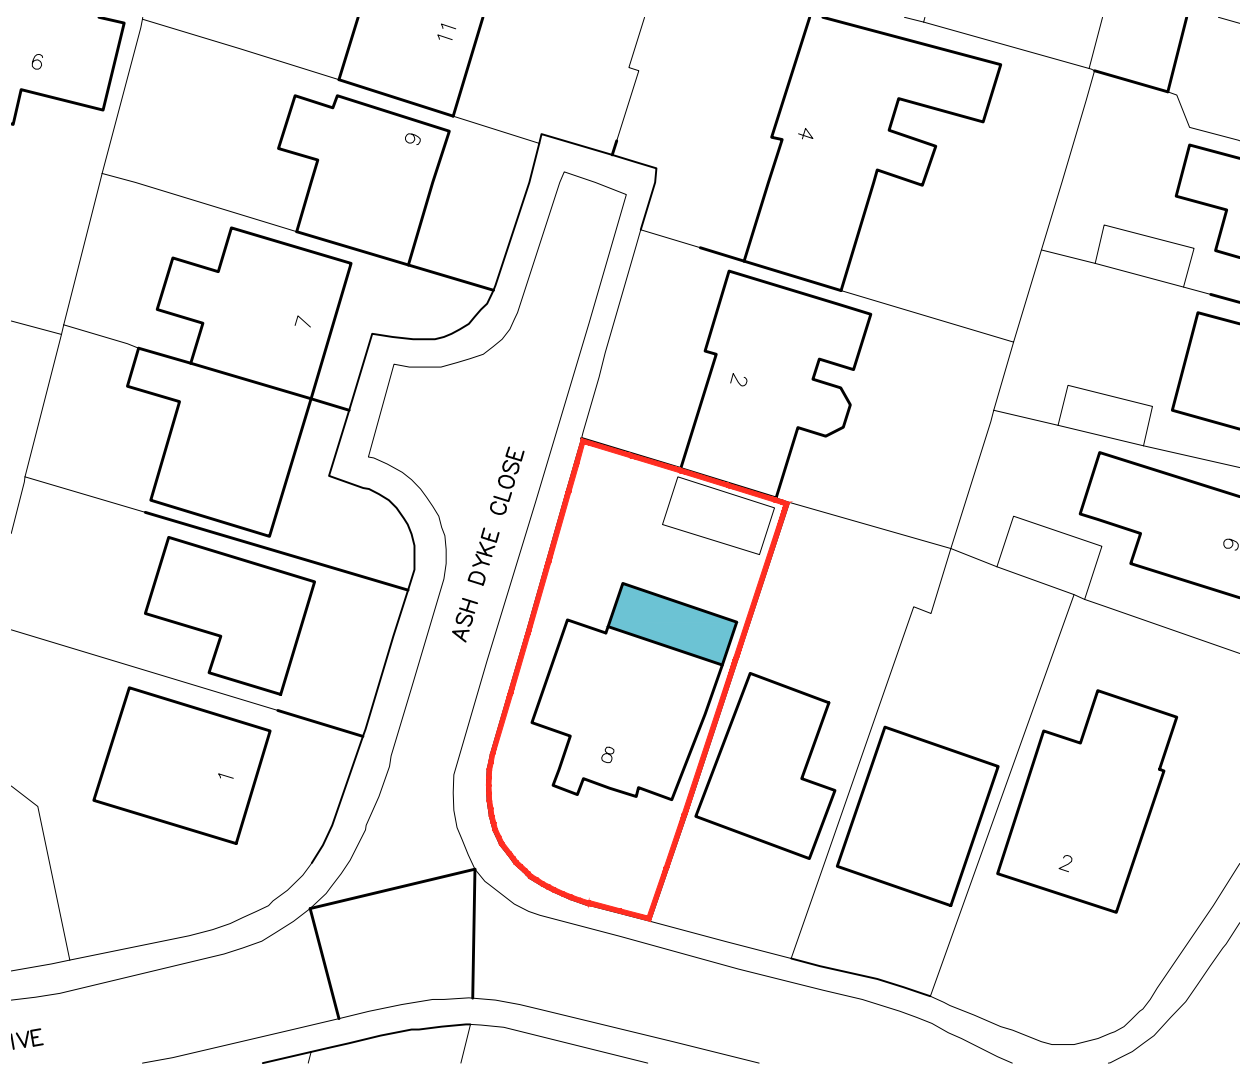

BLOCK PLAN
SCALE 1:500



OFFICE ONE,
34 VICTORIA ROAD,
BARNLEY,
S70 2BU

Phone: 01226 208482

Email: info@whiteaguspартnership.co.uk
Web: www.whiteaguspартnership.co.uk

ARCHITECTURAL SERVICES

Project.
PROPOSED REAR EXTENSION
8 KIBROYD DRIVE, DARTON
BARNLEY, S75 5DF

Client.
MR S FERNANDES

Drawing
Title.
PLANS AND ELEVATIONS

Date.
MAY 2023
Scale.
1:50 & 1:100 @ A1

Ref.
23-013

Dwg. No.
01
Rev.
B

Date
11/05/2023

Date
23/05/2023

Suffix
A
B

Description
REVISED TO CLIENTS REQUIREMENTS
REVISED TO CLIENTS REQUIREMENTS