



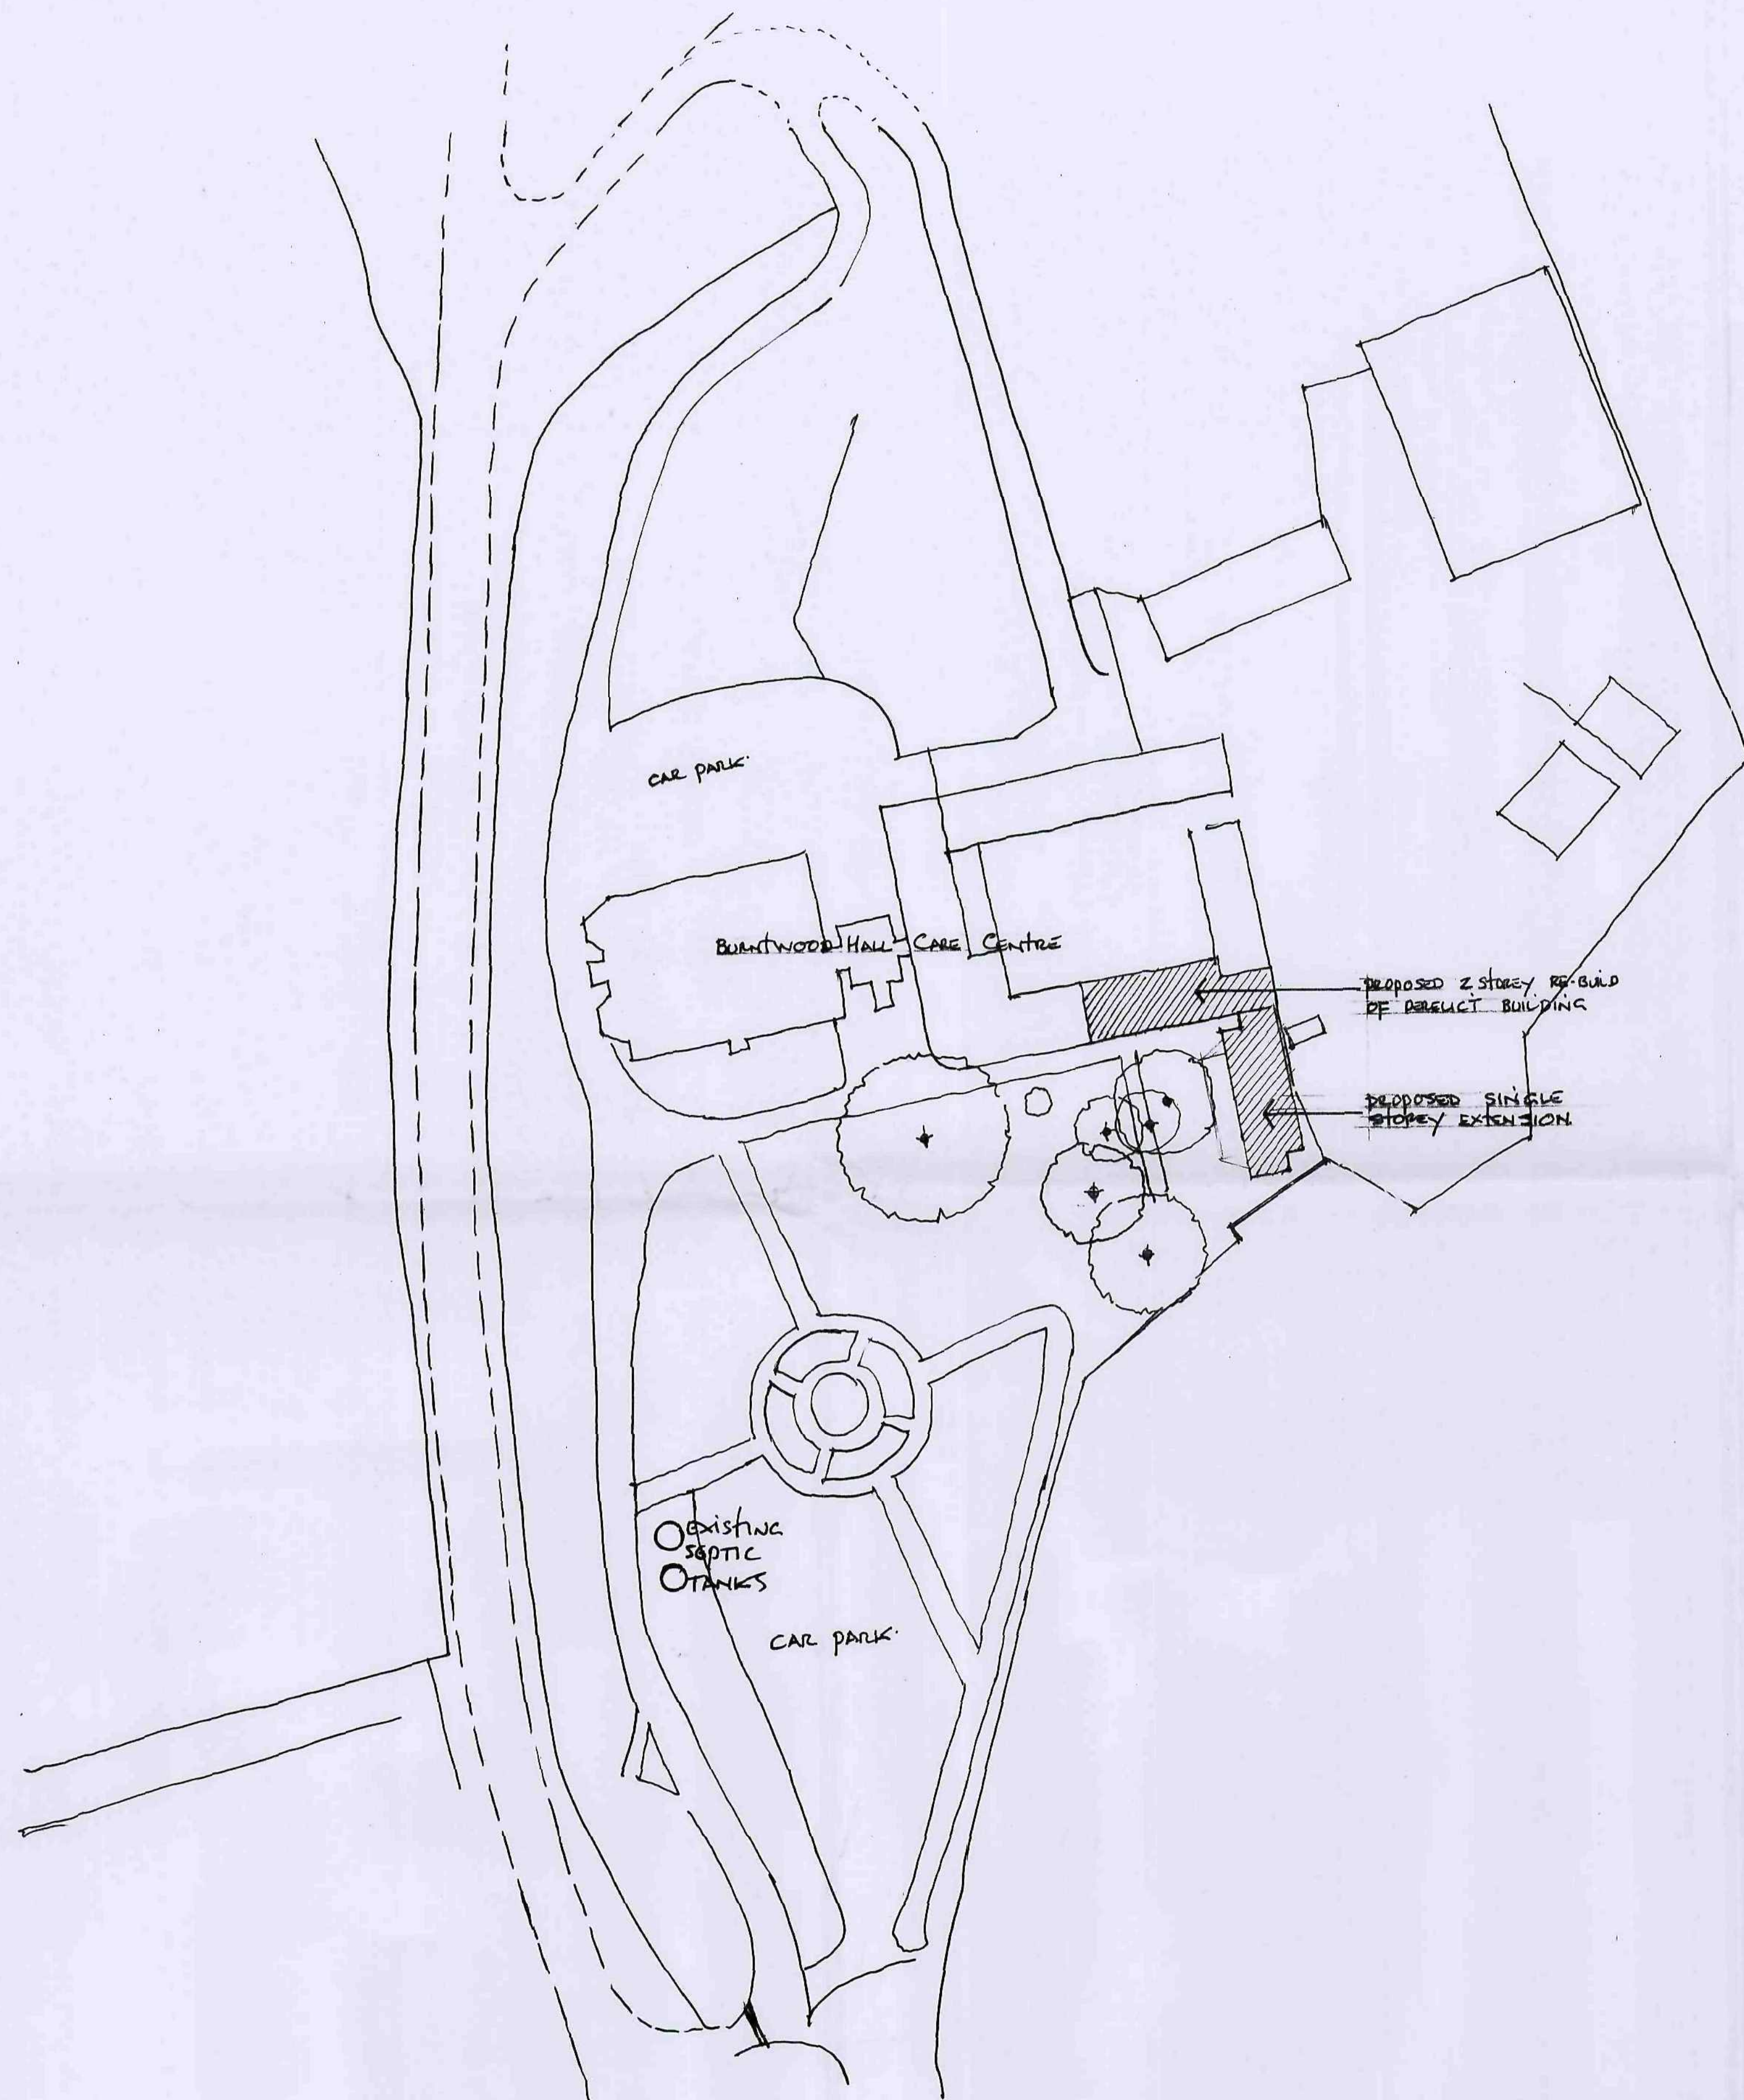


SITE PLAN SCALE 1:500

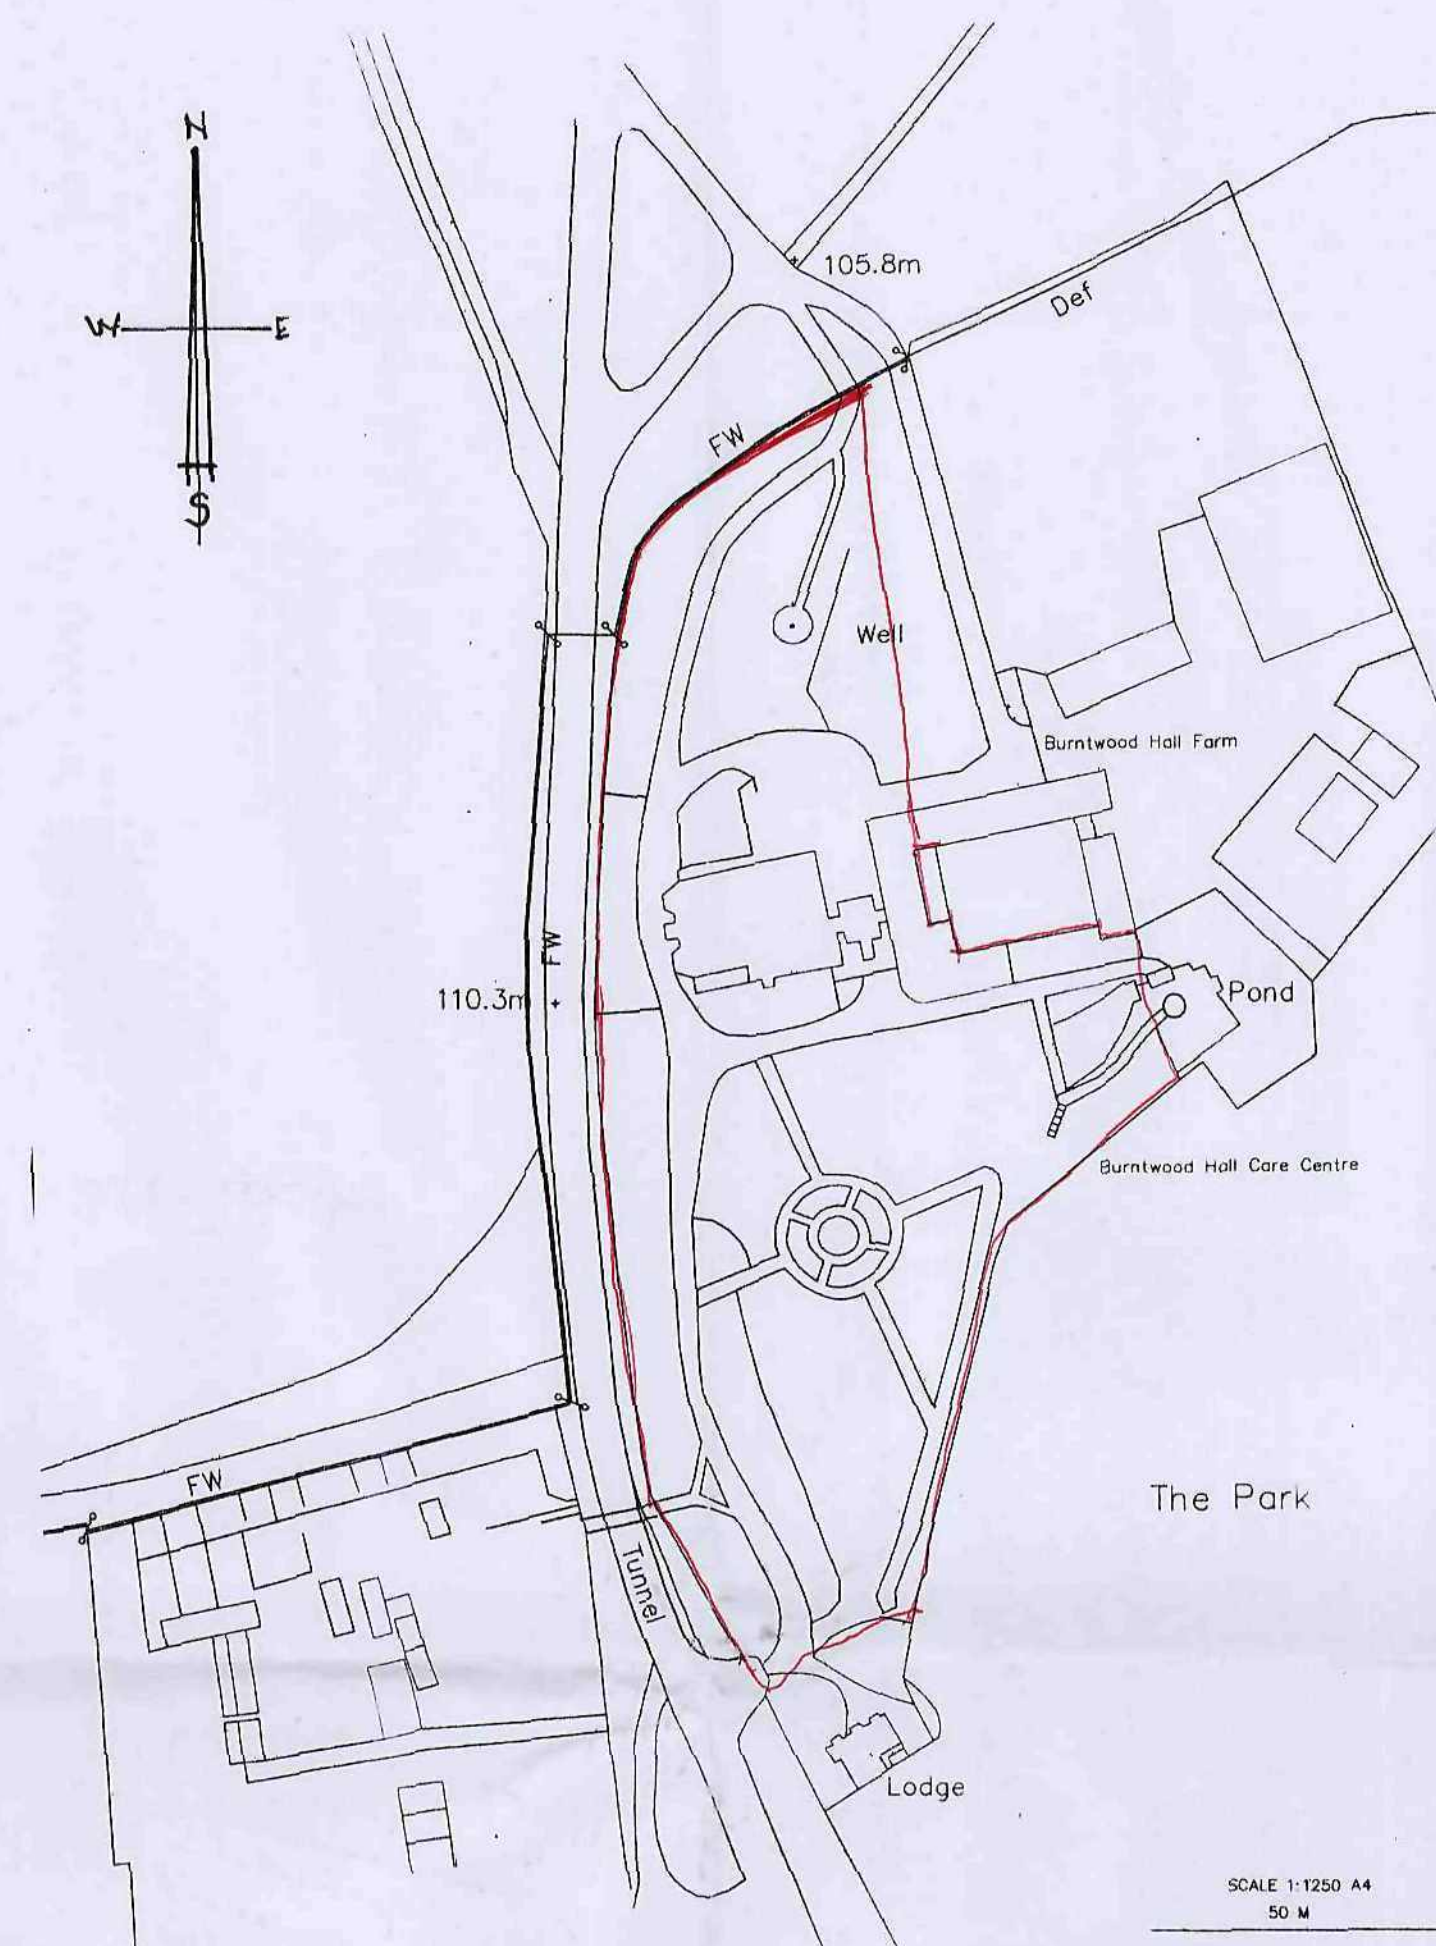


SITE LOCATION PLAN 1/1250


Rev:	Description:	Date:
PLANNING		
MITCHELL + PROCTOR Chartered Architects. Sunnybank, 12 Albion Road, Chesterfield, S40 1JJ. Tel: 01246 275 107 Fax: 01246 279 252 Email: ray@mitchellproctor.fsnet.co.uk		
Client:	GUARDIAN CARE HOMES	
Project:	BURNWOOD HALL NURSING	
Project Address:	BRIETLEY COMMON BRIETLEY BARN SLEY	
Drawing Title:	SITE PLANS	
Scale:	1/1250 1/500	Date: JAN 10
Drawn:	Checked:	
Drawing No.:	09/589 /	

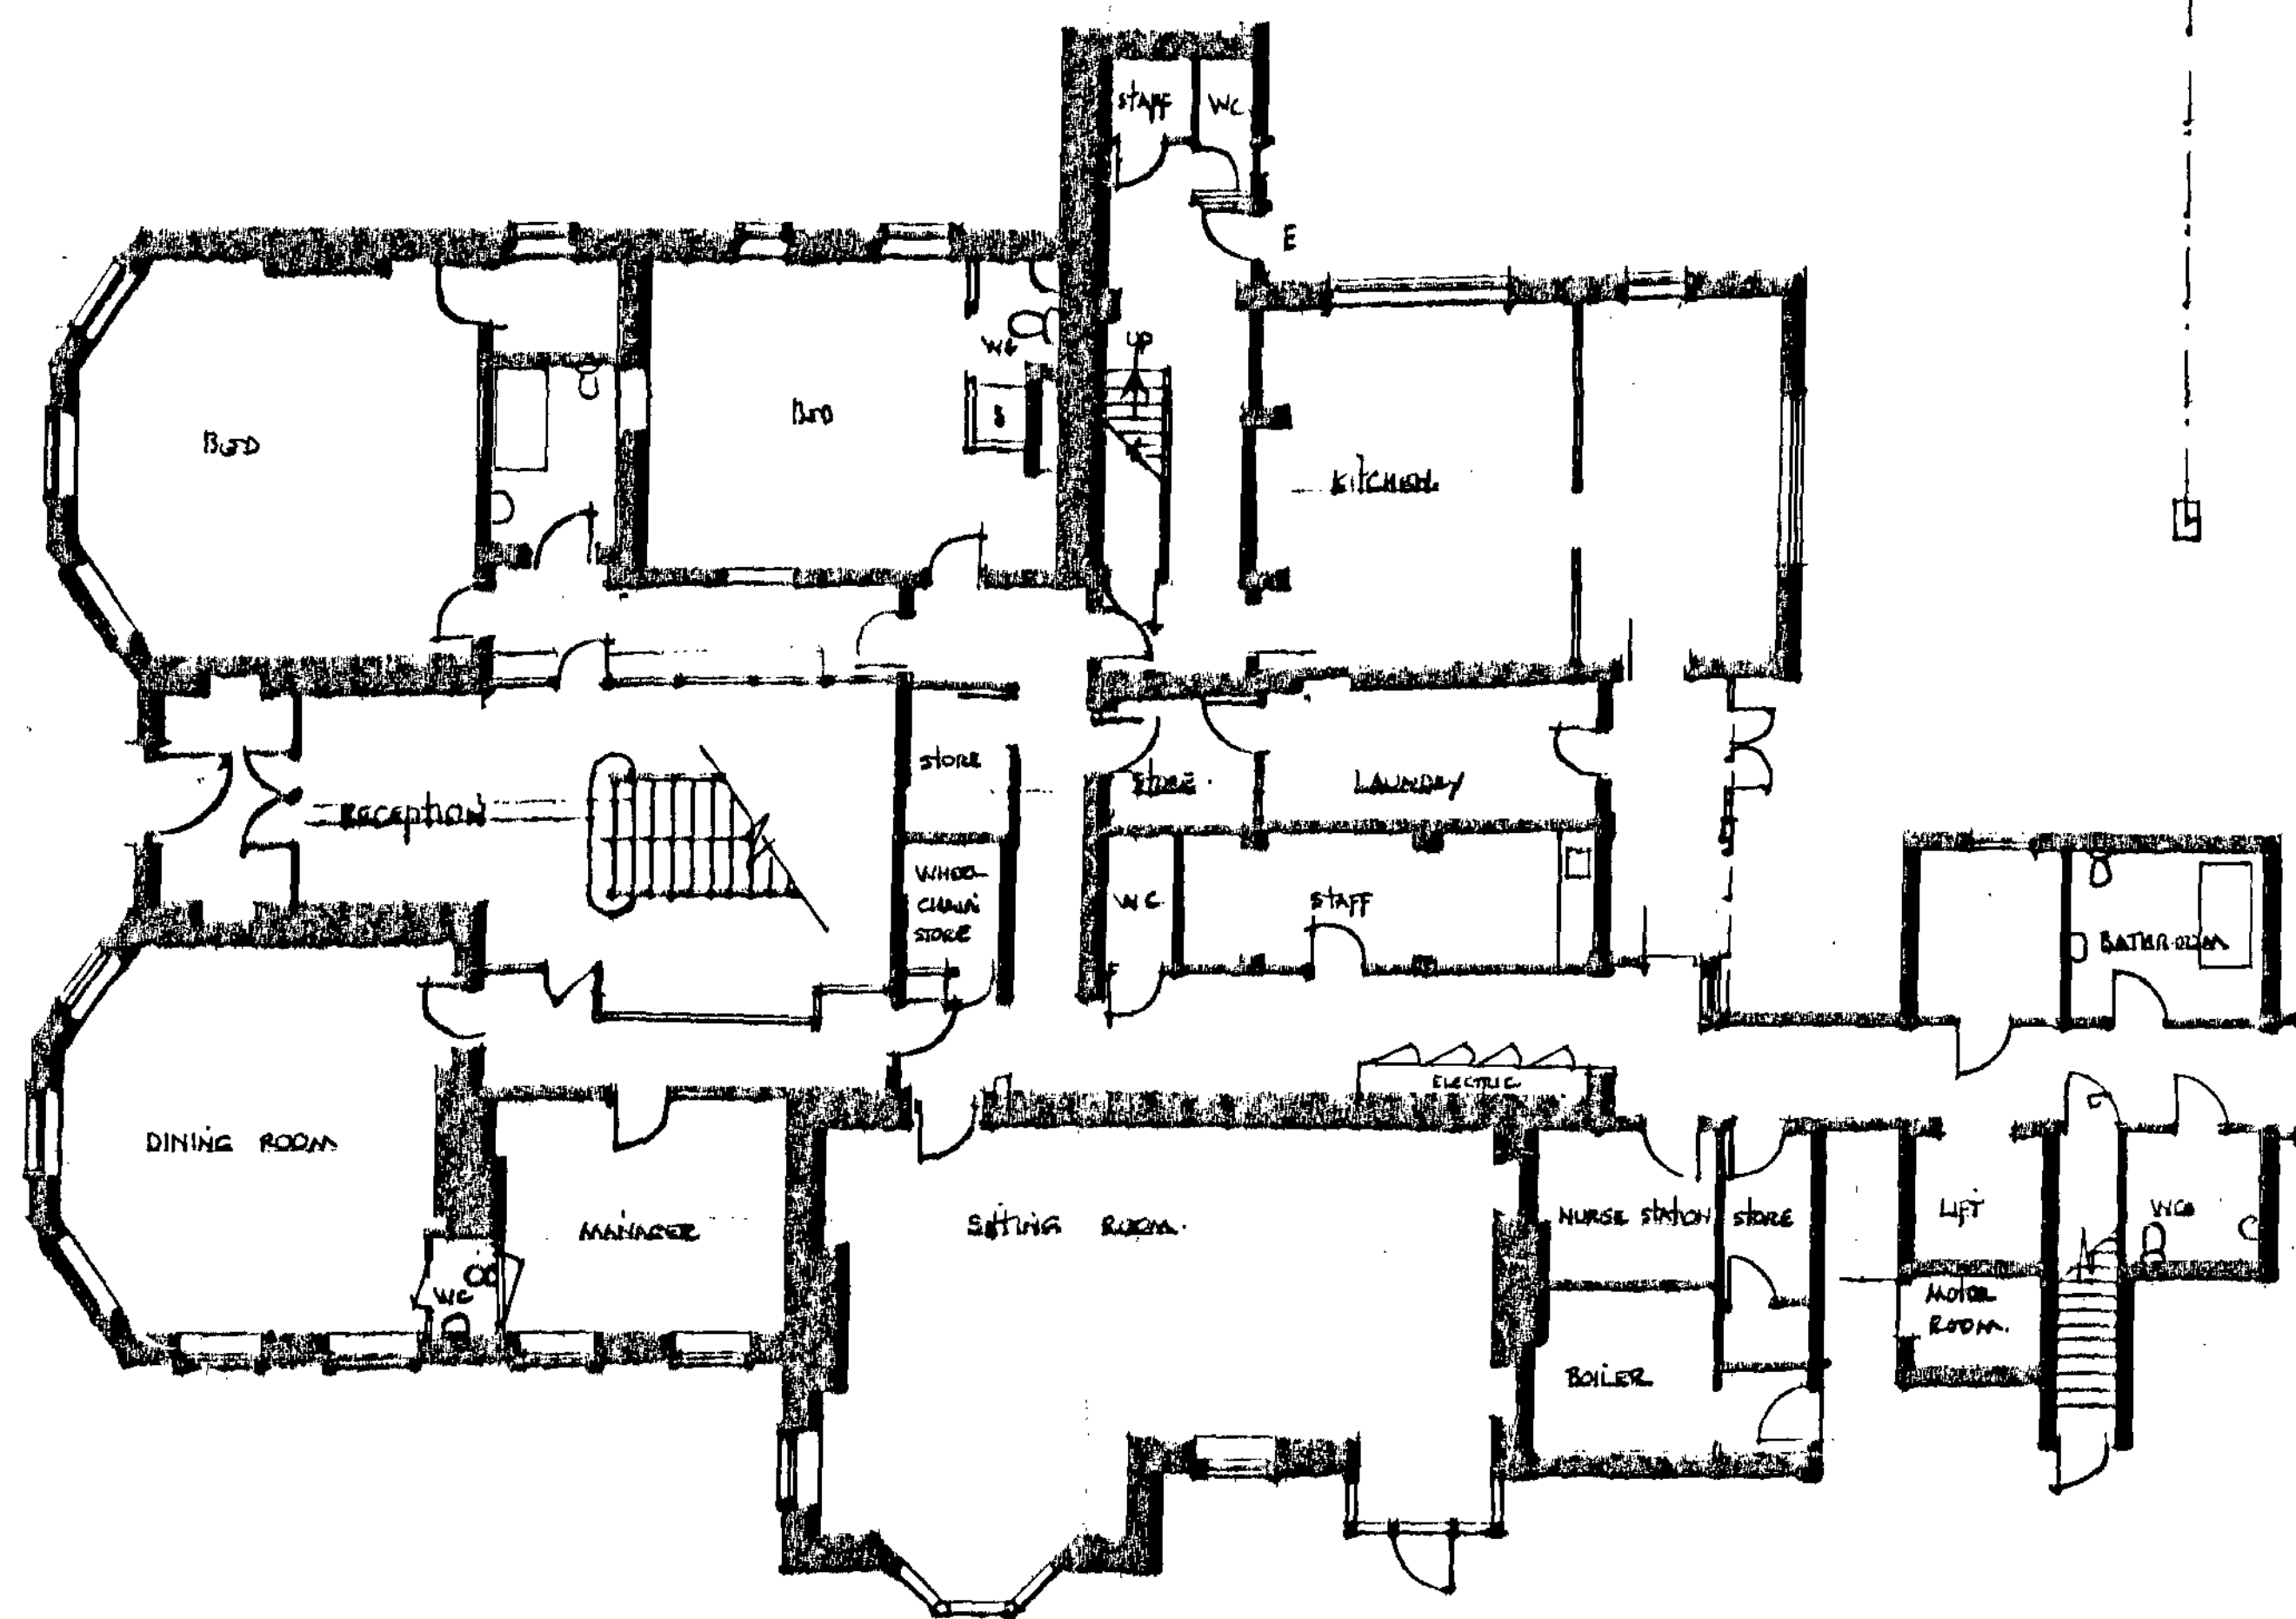


GROUND FLOOR BEDS 13

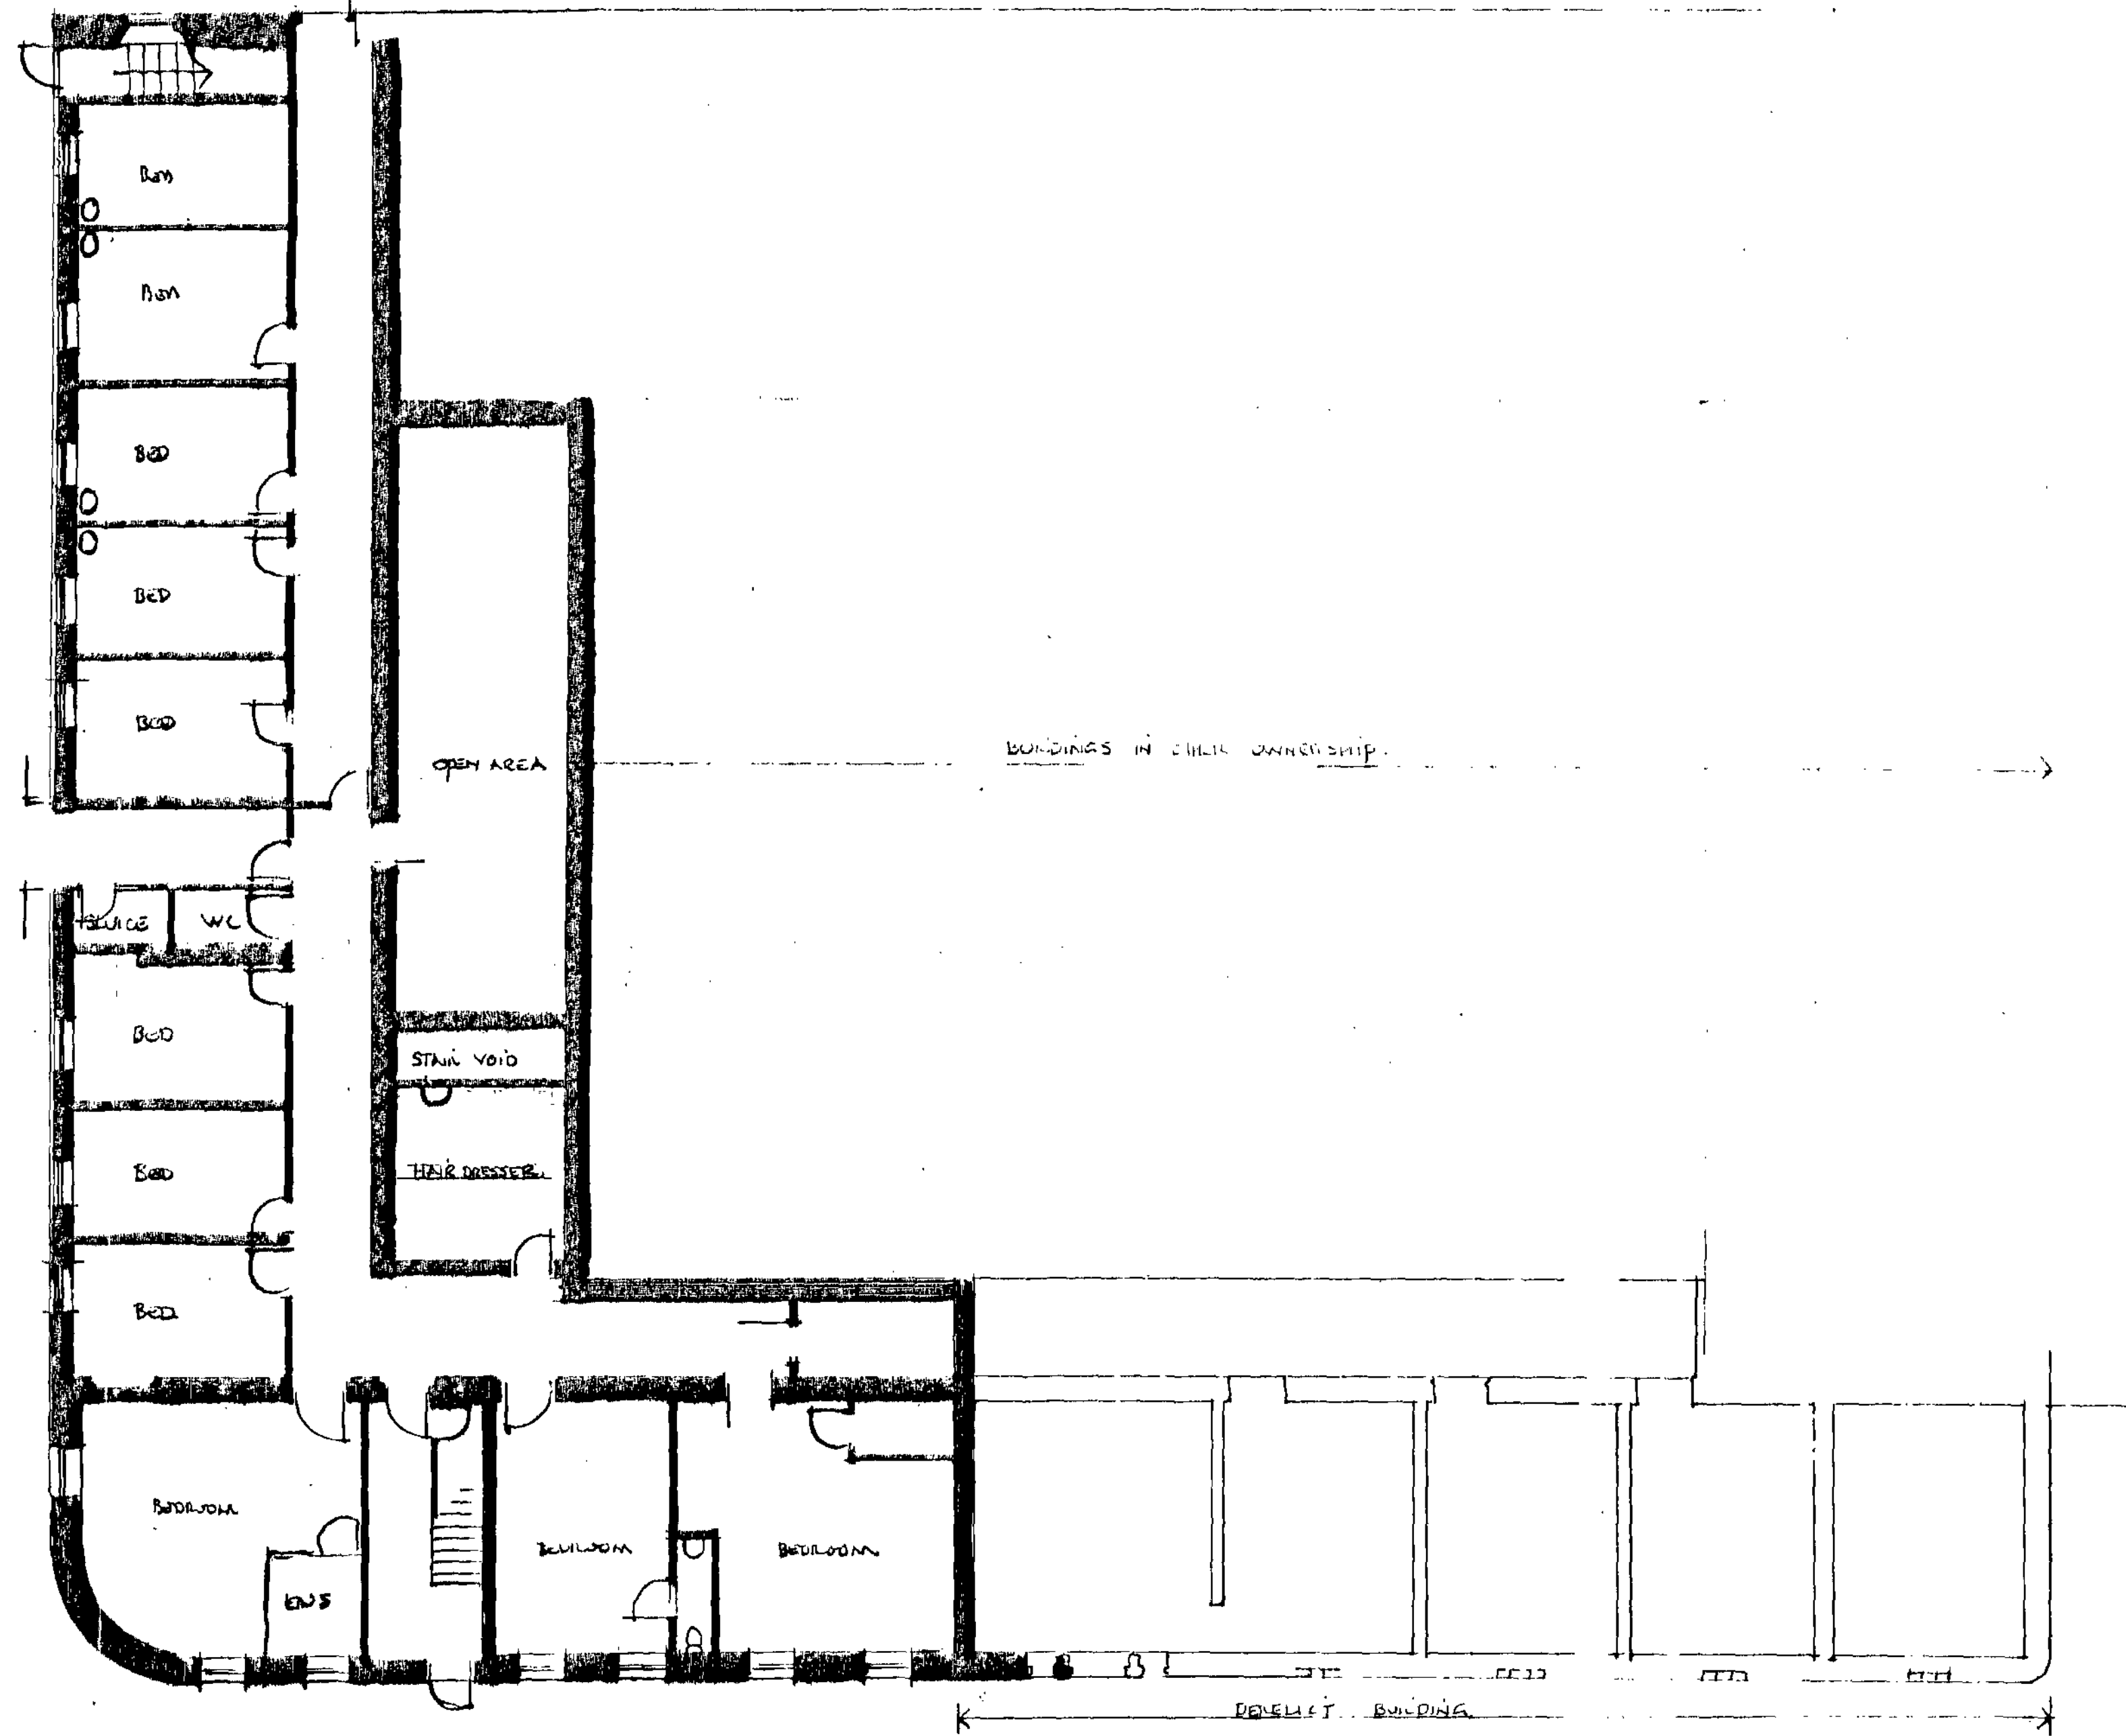

Rev:	Description:	Date:
PLANNING		
MITCHELL + PROCTOR Chartered Architects. Sunnybank, 12 Albion Road, Chesterfield, S40 1JJ. Tel: 01246 275 107 Fax: 01246 275 252 Email: ray@mitchellproctor.fsnet.co.uk		
Client: GUARDIAN CARE HOMES		
Project: BURNWOOD HALL NURSING HOME		
Project Address: BRIERLEY COMMON BRIERLEY BARNESLEY		
Drawing Title: GROUND FLOOR AS EXISTING.		
Scale: 1/100	Date: sept 03	
Drawn:	Checked:	
Drawing No.: 09 569 1		

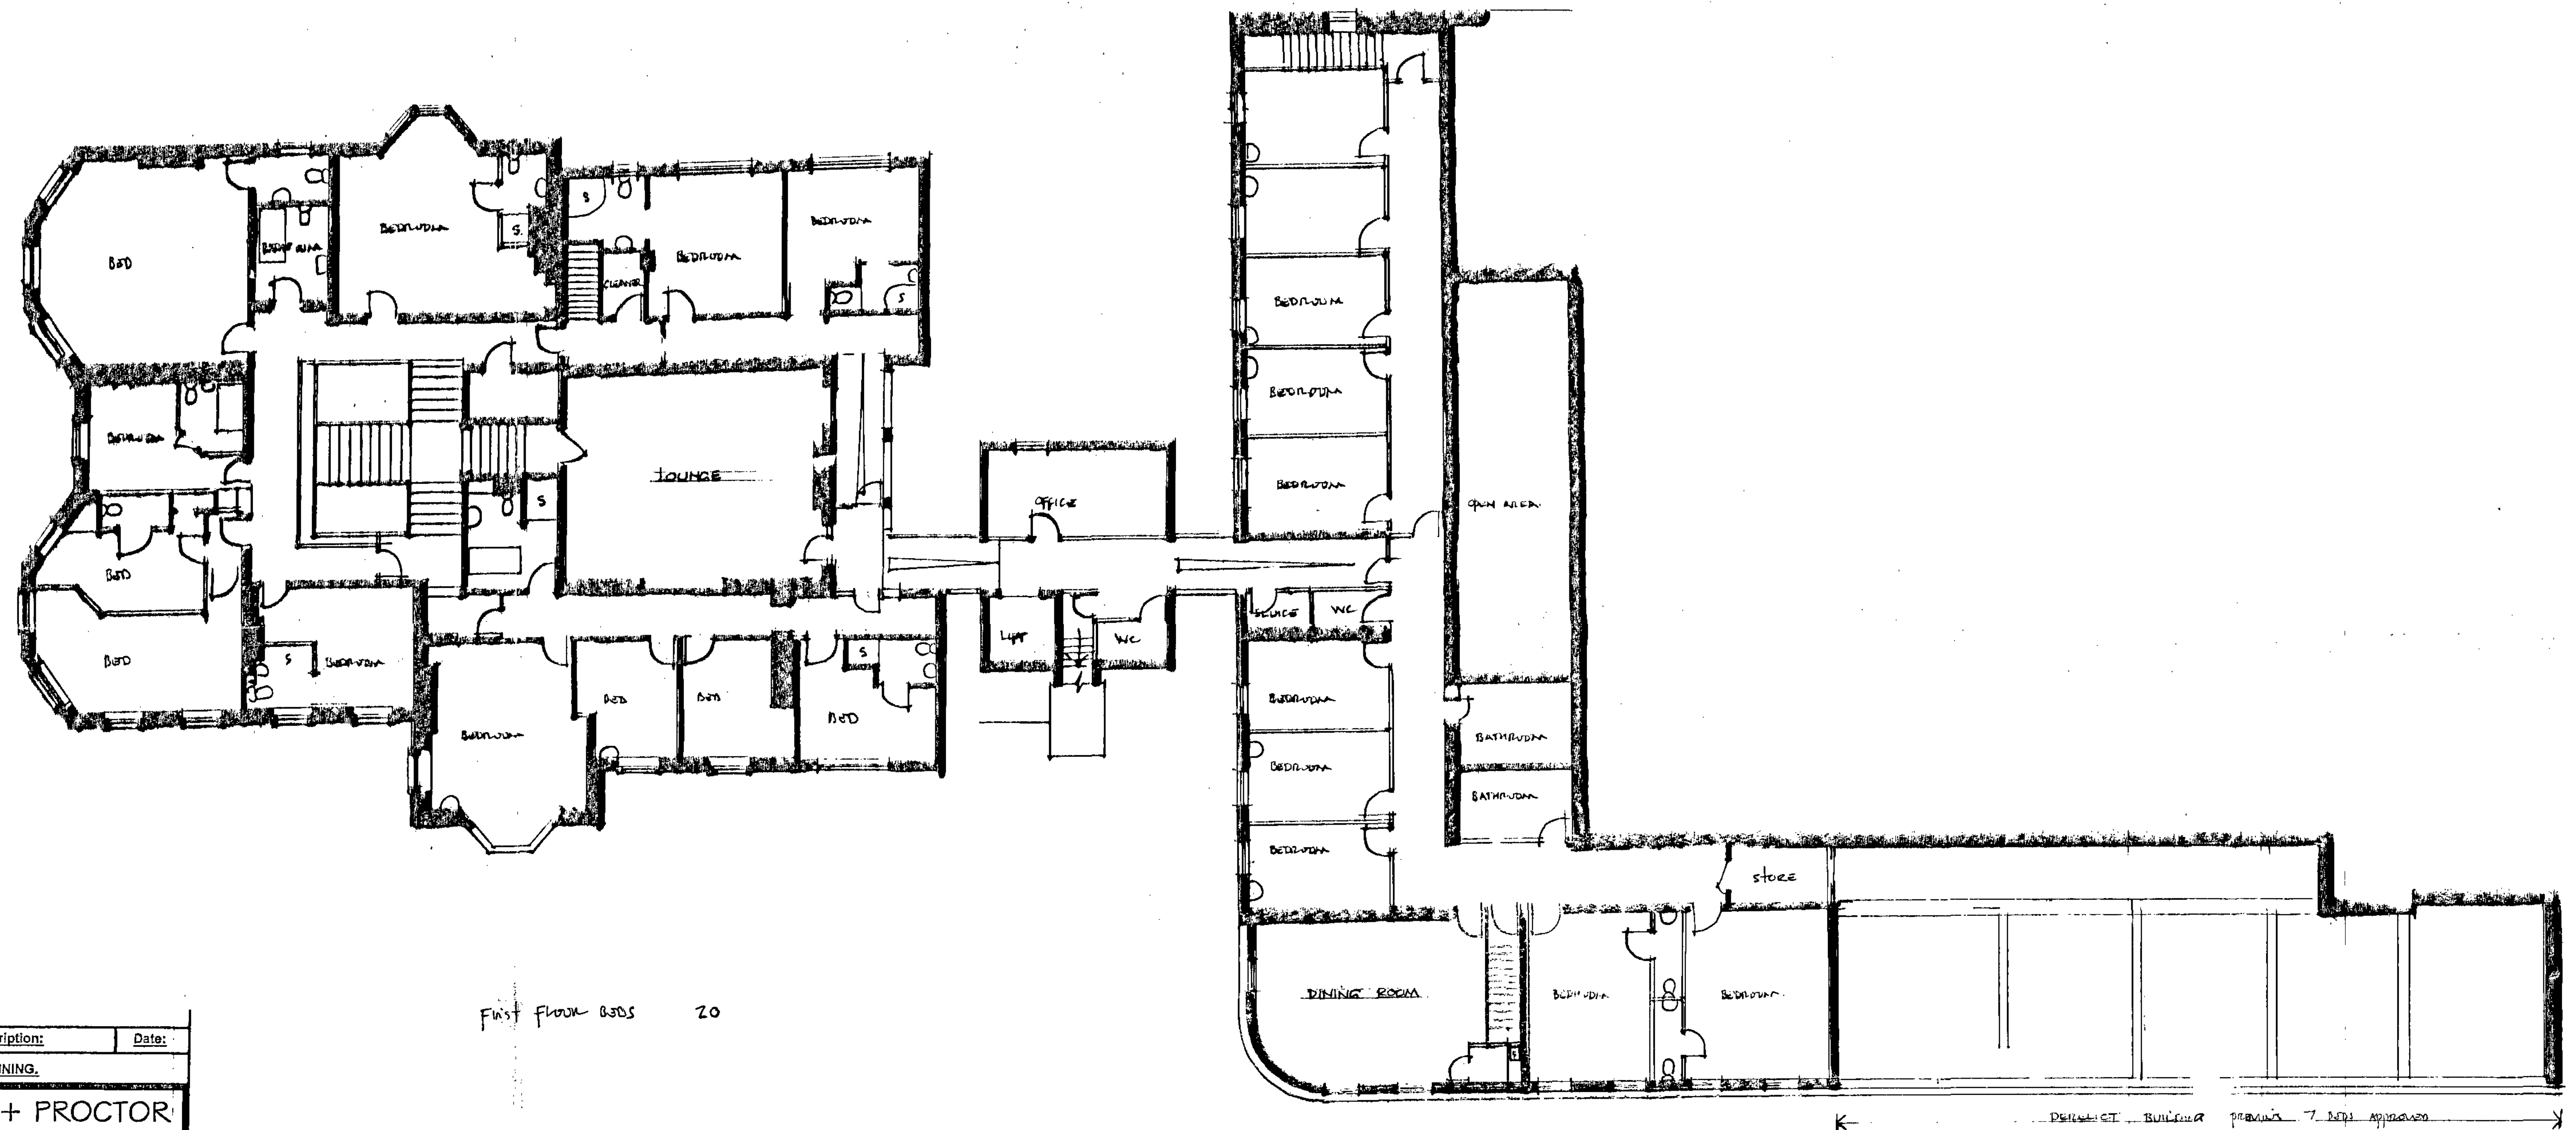


Rev:	Description:	Date:
PLANNING		
MITCHELL + PROCTOR Chartered Architects. Sunnybank, 12 Albion Road, Chesterfield, S40 1LJ, Tel: 01246 275 107 Email: ray@mitchellproctor.fsnet.co.uk Fax: 01246 279 252		
Client:	GUARDIAN CARE HOMES	
Project:	BURNWOOD HALL NURSING HOME	
Project Address:	BURNLEY COMMON BURNLEY BAKESLEY	
Drawing Title:	FIRST FLOOR AS EXISTING	
Scale:	1/100	Date: SEPT 03
Drawn:		Checked:
Drawing No.:	03/503/3.	

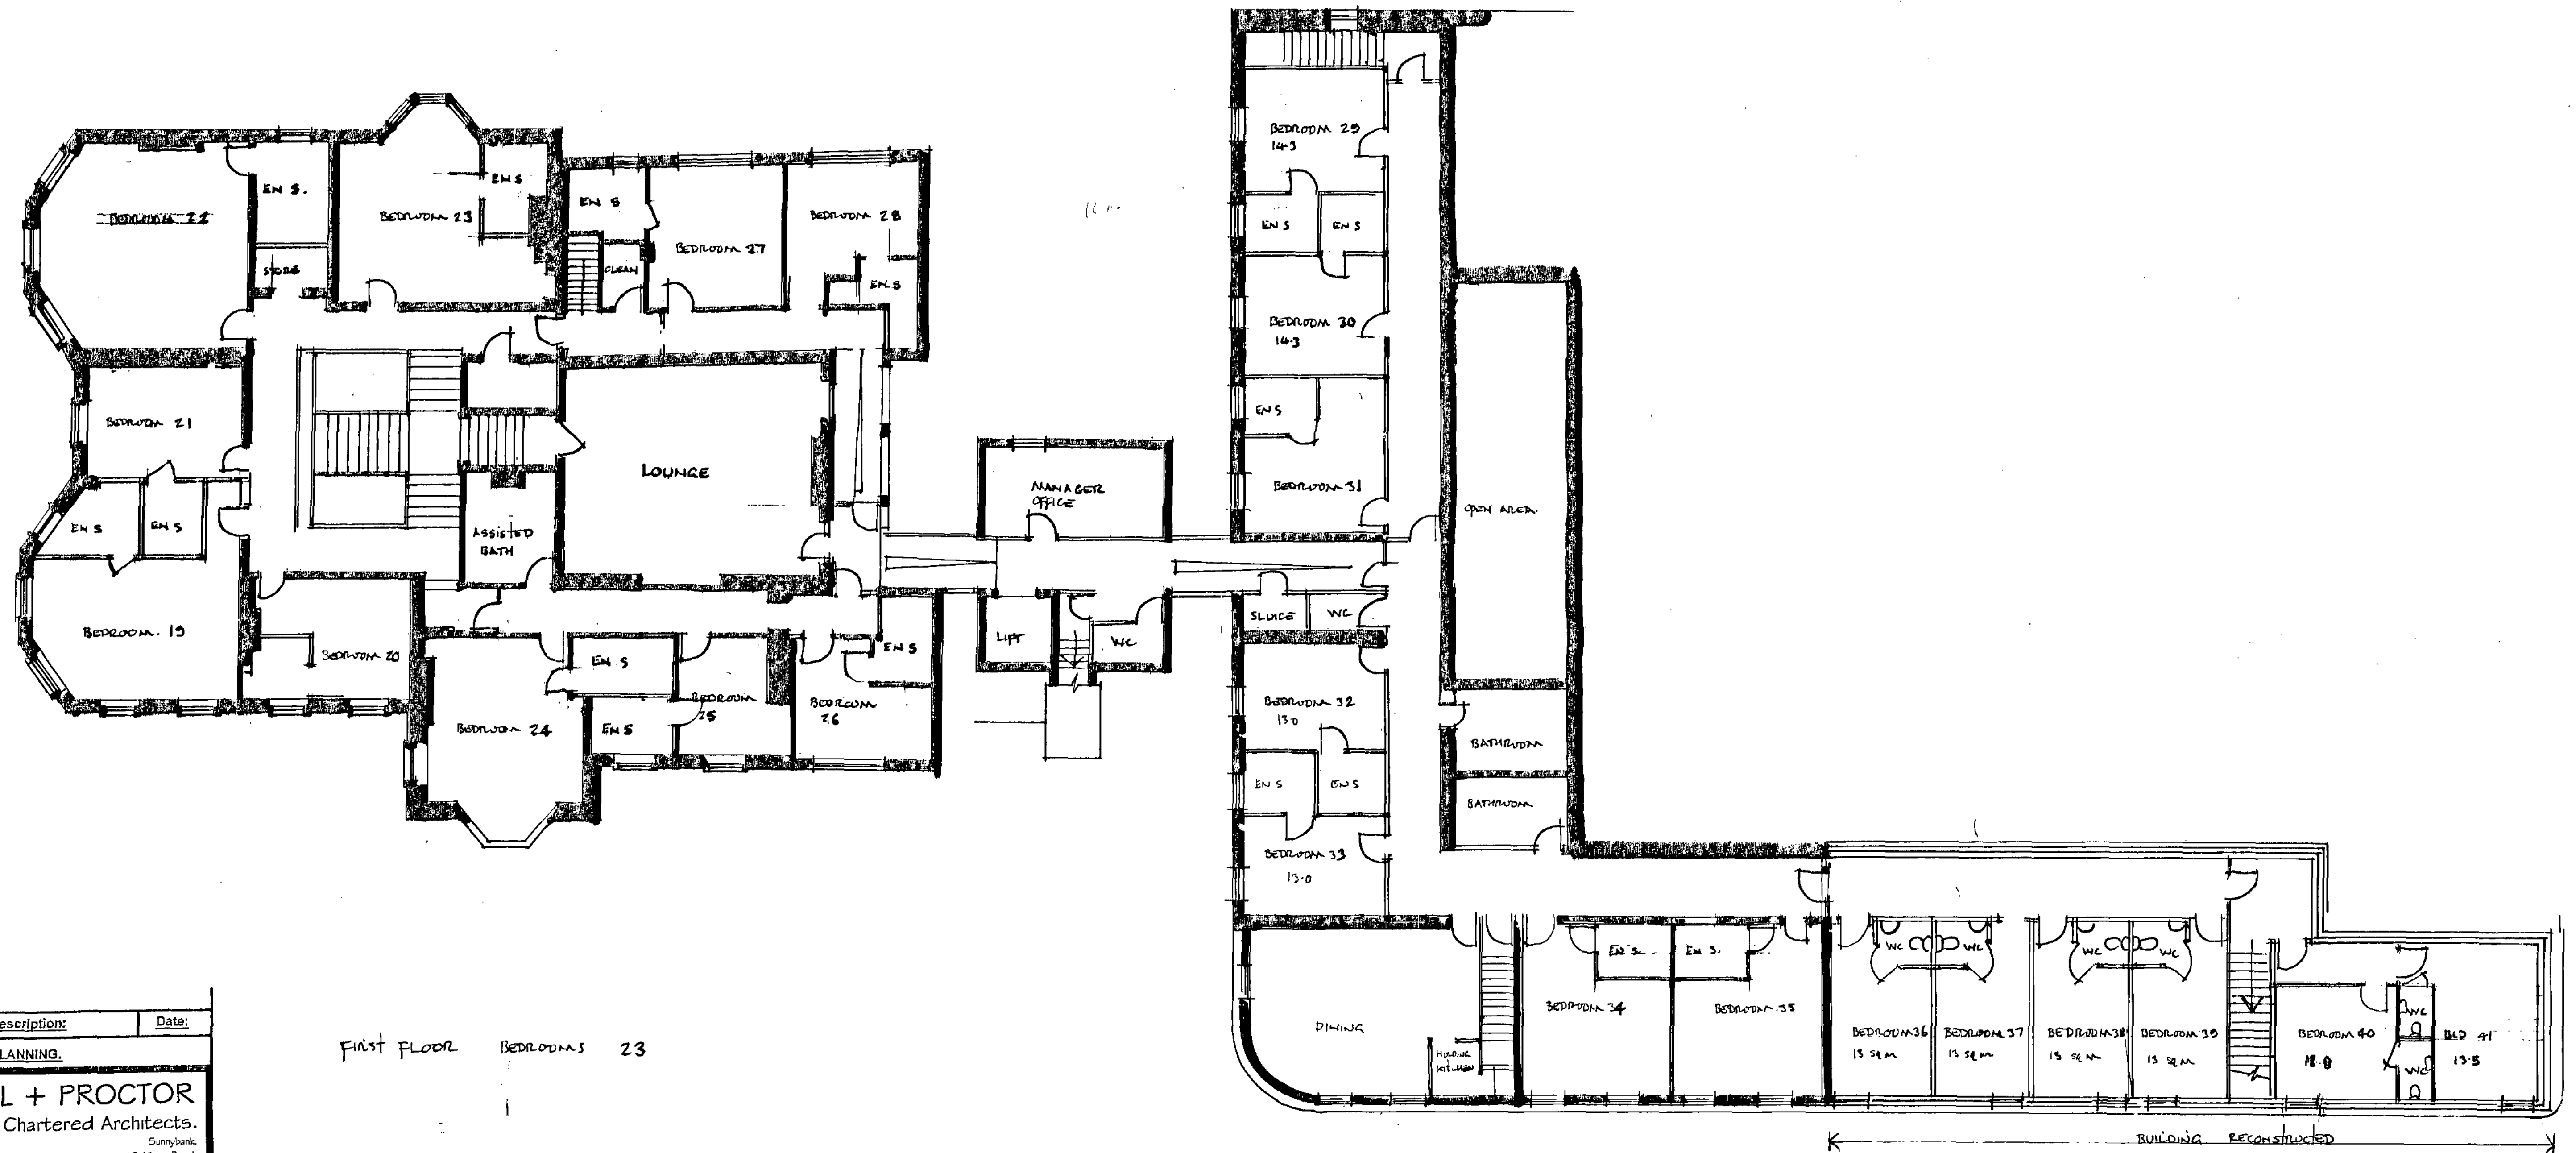


FIRST FLOOR BEDROOMS 23


Rev:	Description:	Date:
	PLANNING.	
MITCHELL + PROCTOR Chartered Architects. Sunnybank, 12 Albion Road, Chesterfield, S40 1LL. Tel: 01246 275 107 Fax: 01246 275 252 Email: ray@mitchellproctor.fsnet.co.uk		
Client:	GUARDIAN CARE HOMES	
Project:	BURNWOOD HALL NURSING HOME	
Project Address:	BURNLEY CUMMON BURNLEY BURNLEY	
Drawing Title:	FIRST FLOOR AS PROPOSED	
Scale:	1/100	Date: SEPT 03.
Drawn:		Checked:
Drawing No.:	03/503/4R	

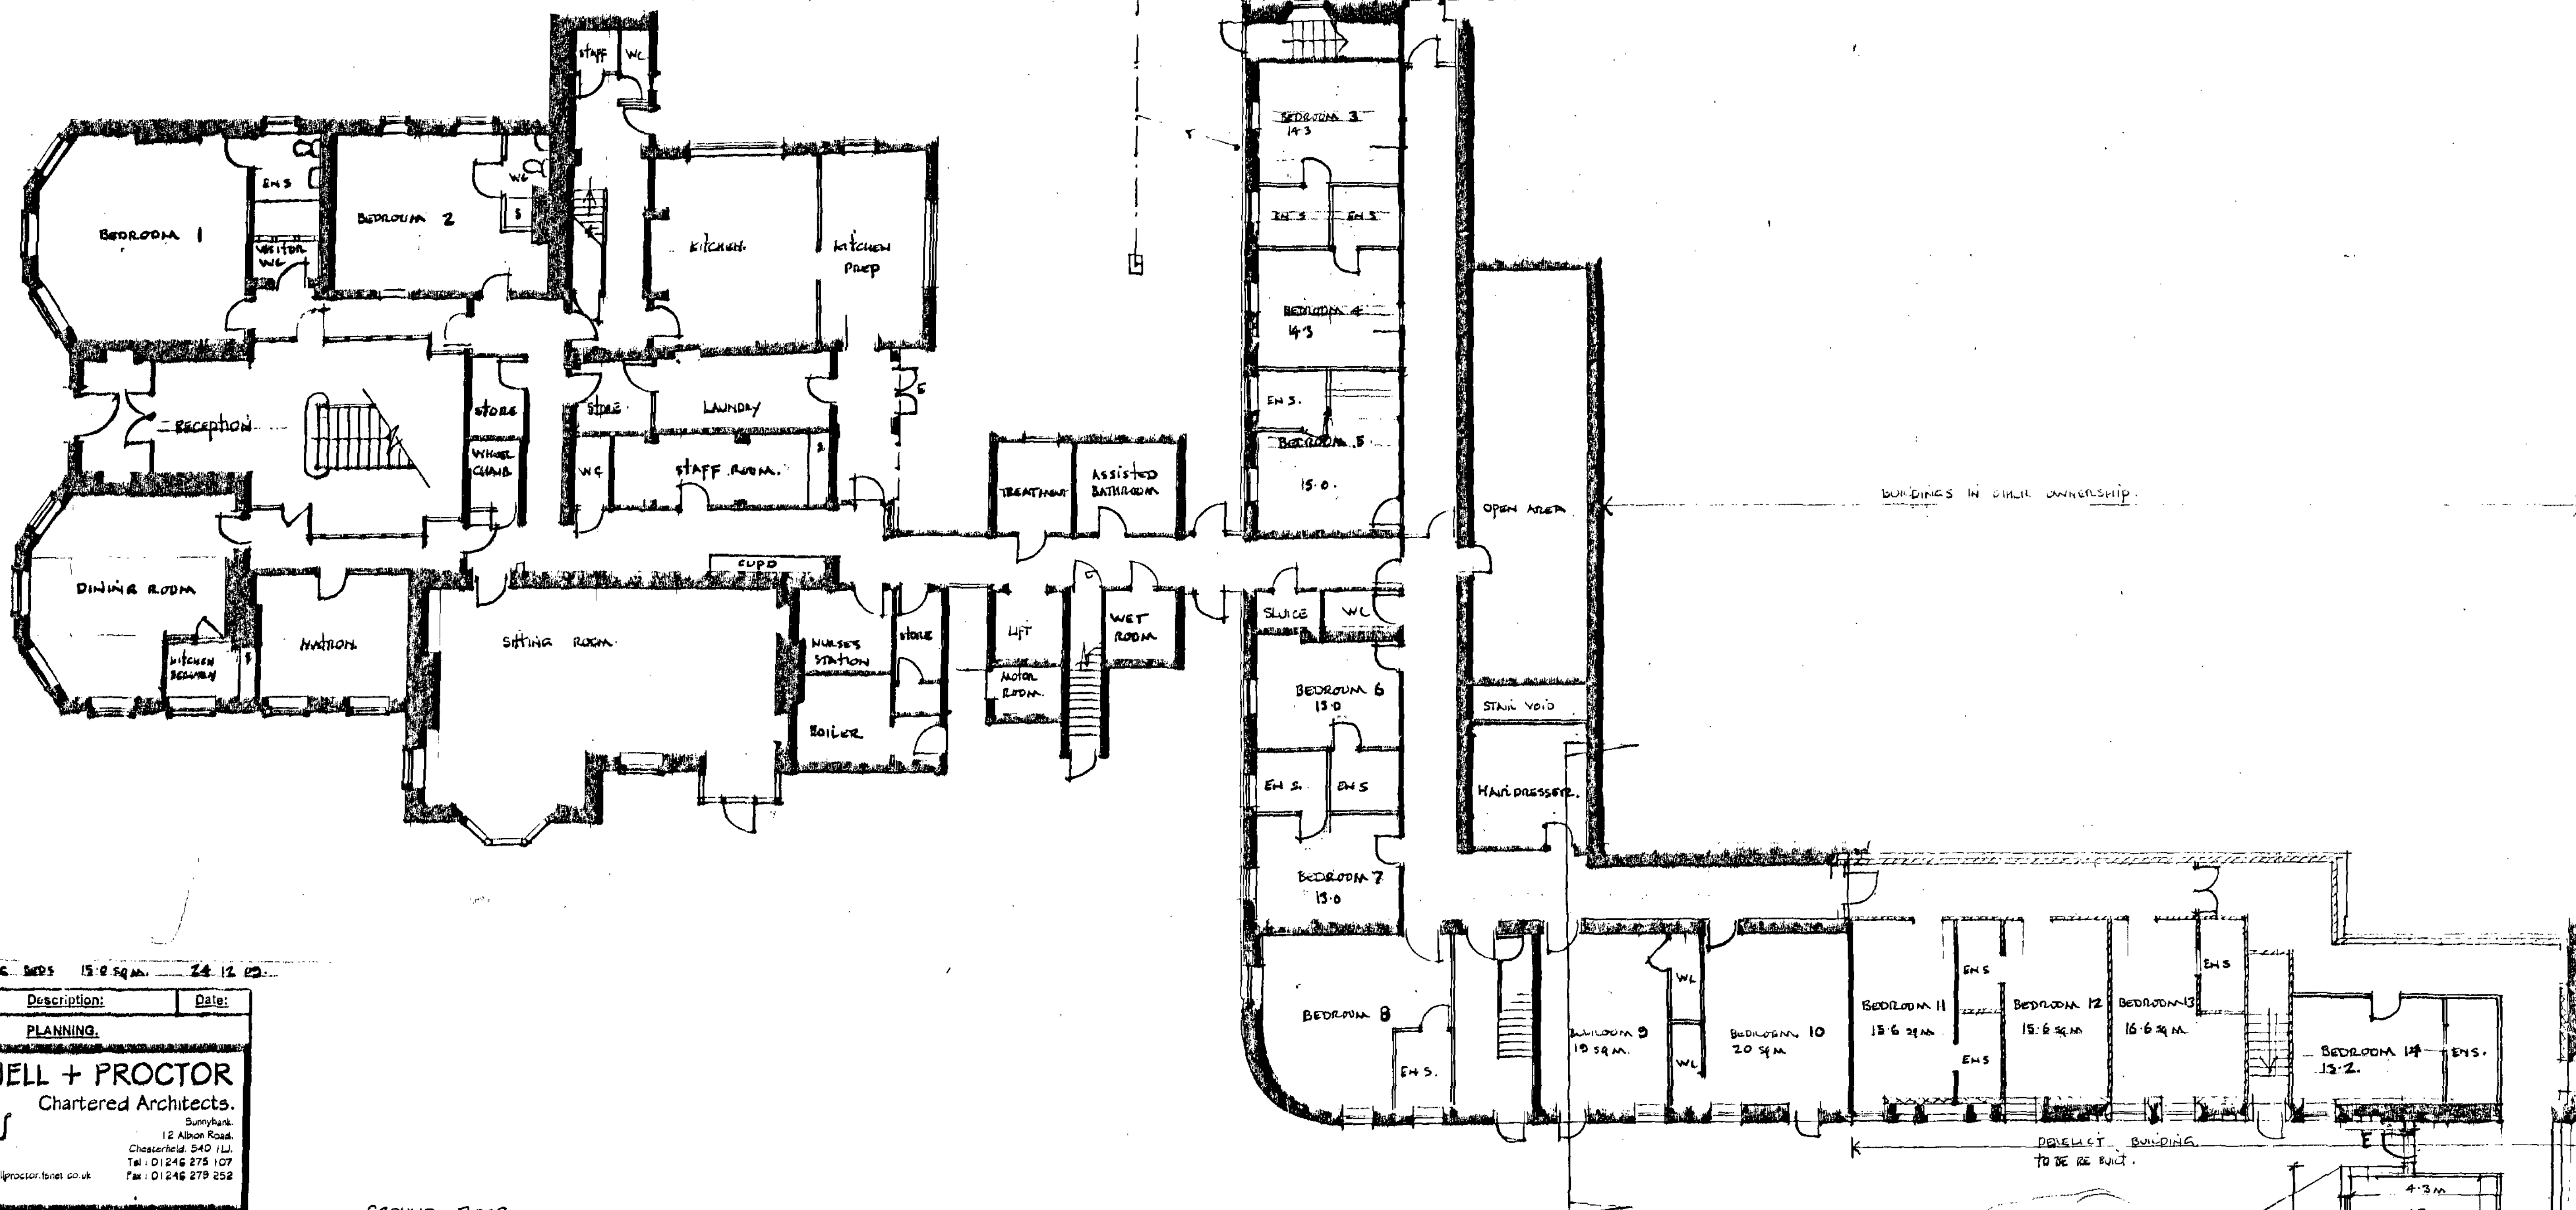

GARDEN WING BEDS 15.8 sq.m. 24.12.09		
Rev:	Description:	Date:
PLANNING.		
MITCHELL + PROCTOR Chartered Architects.  Sunnybank 12 Albion Road, Chesterfield, S40 1LJ. Tel: 01246 275 107 Fax: 01246 279 252 Email: ray@mitchellproctor.fsnet.co.uk		
Client: GUNDAIAN CARE HOMES		
Project: BURNWOOD HALL NURSING HOME		
Project Address: BRIGHTLEY COMMON BRIGHTLEY BARNET		
Drawing Title: GROUND FLOOR AS PROPOSED		
Scale: 1/100	Date: SEPT 09	
Drawn:	Checked:	
Drawing No.: 09 540 2 DEC 24 REVISION R		

GROUND FLOOR		
BEDROOMS	18	public space 88 sq.m.
FIRST FLOOR		
BEDROOMS	23	public space 75
TOTAL	41	total 163 sq.m.

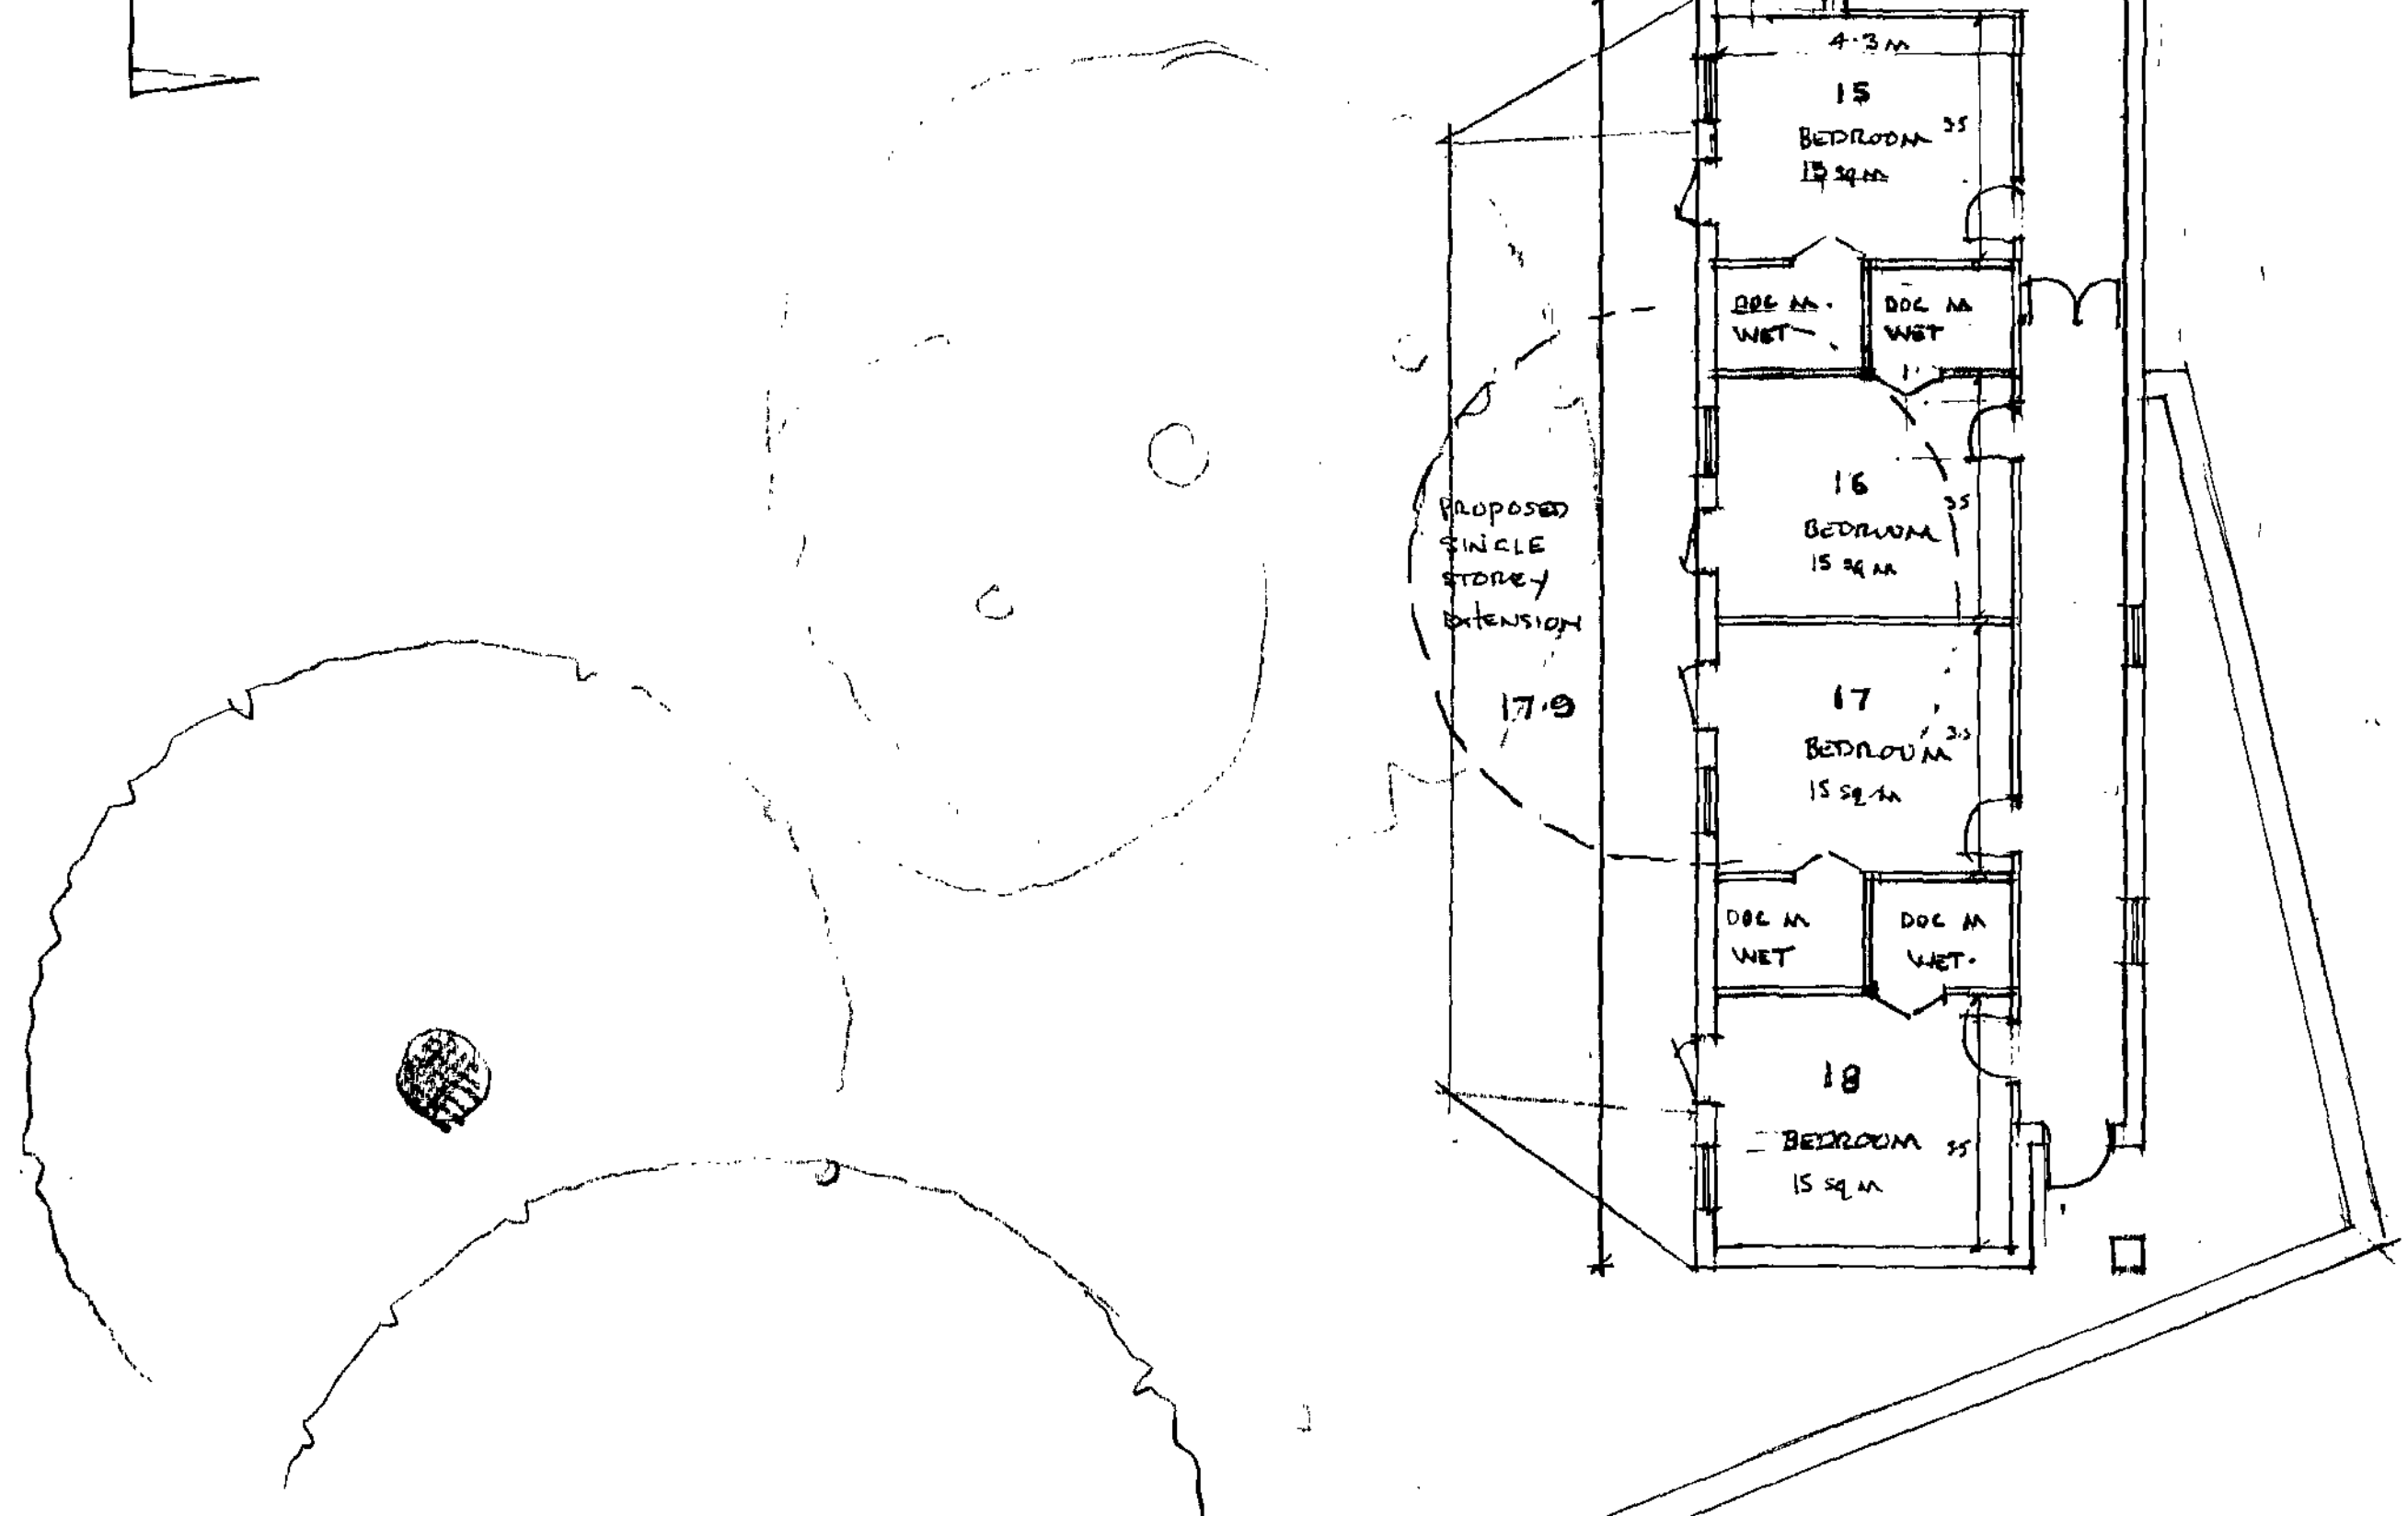

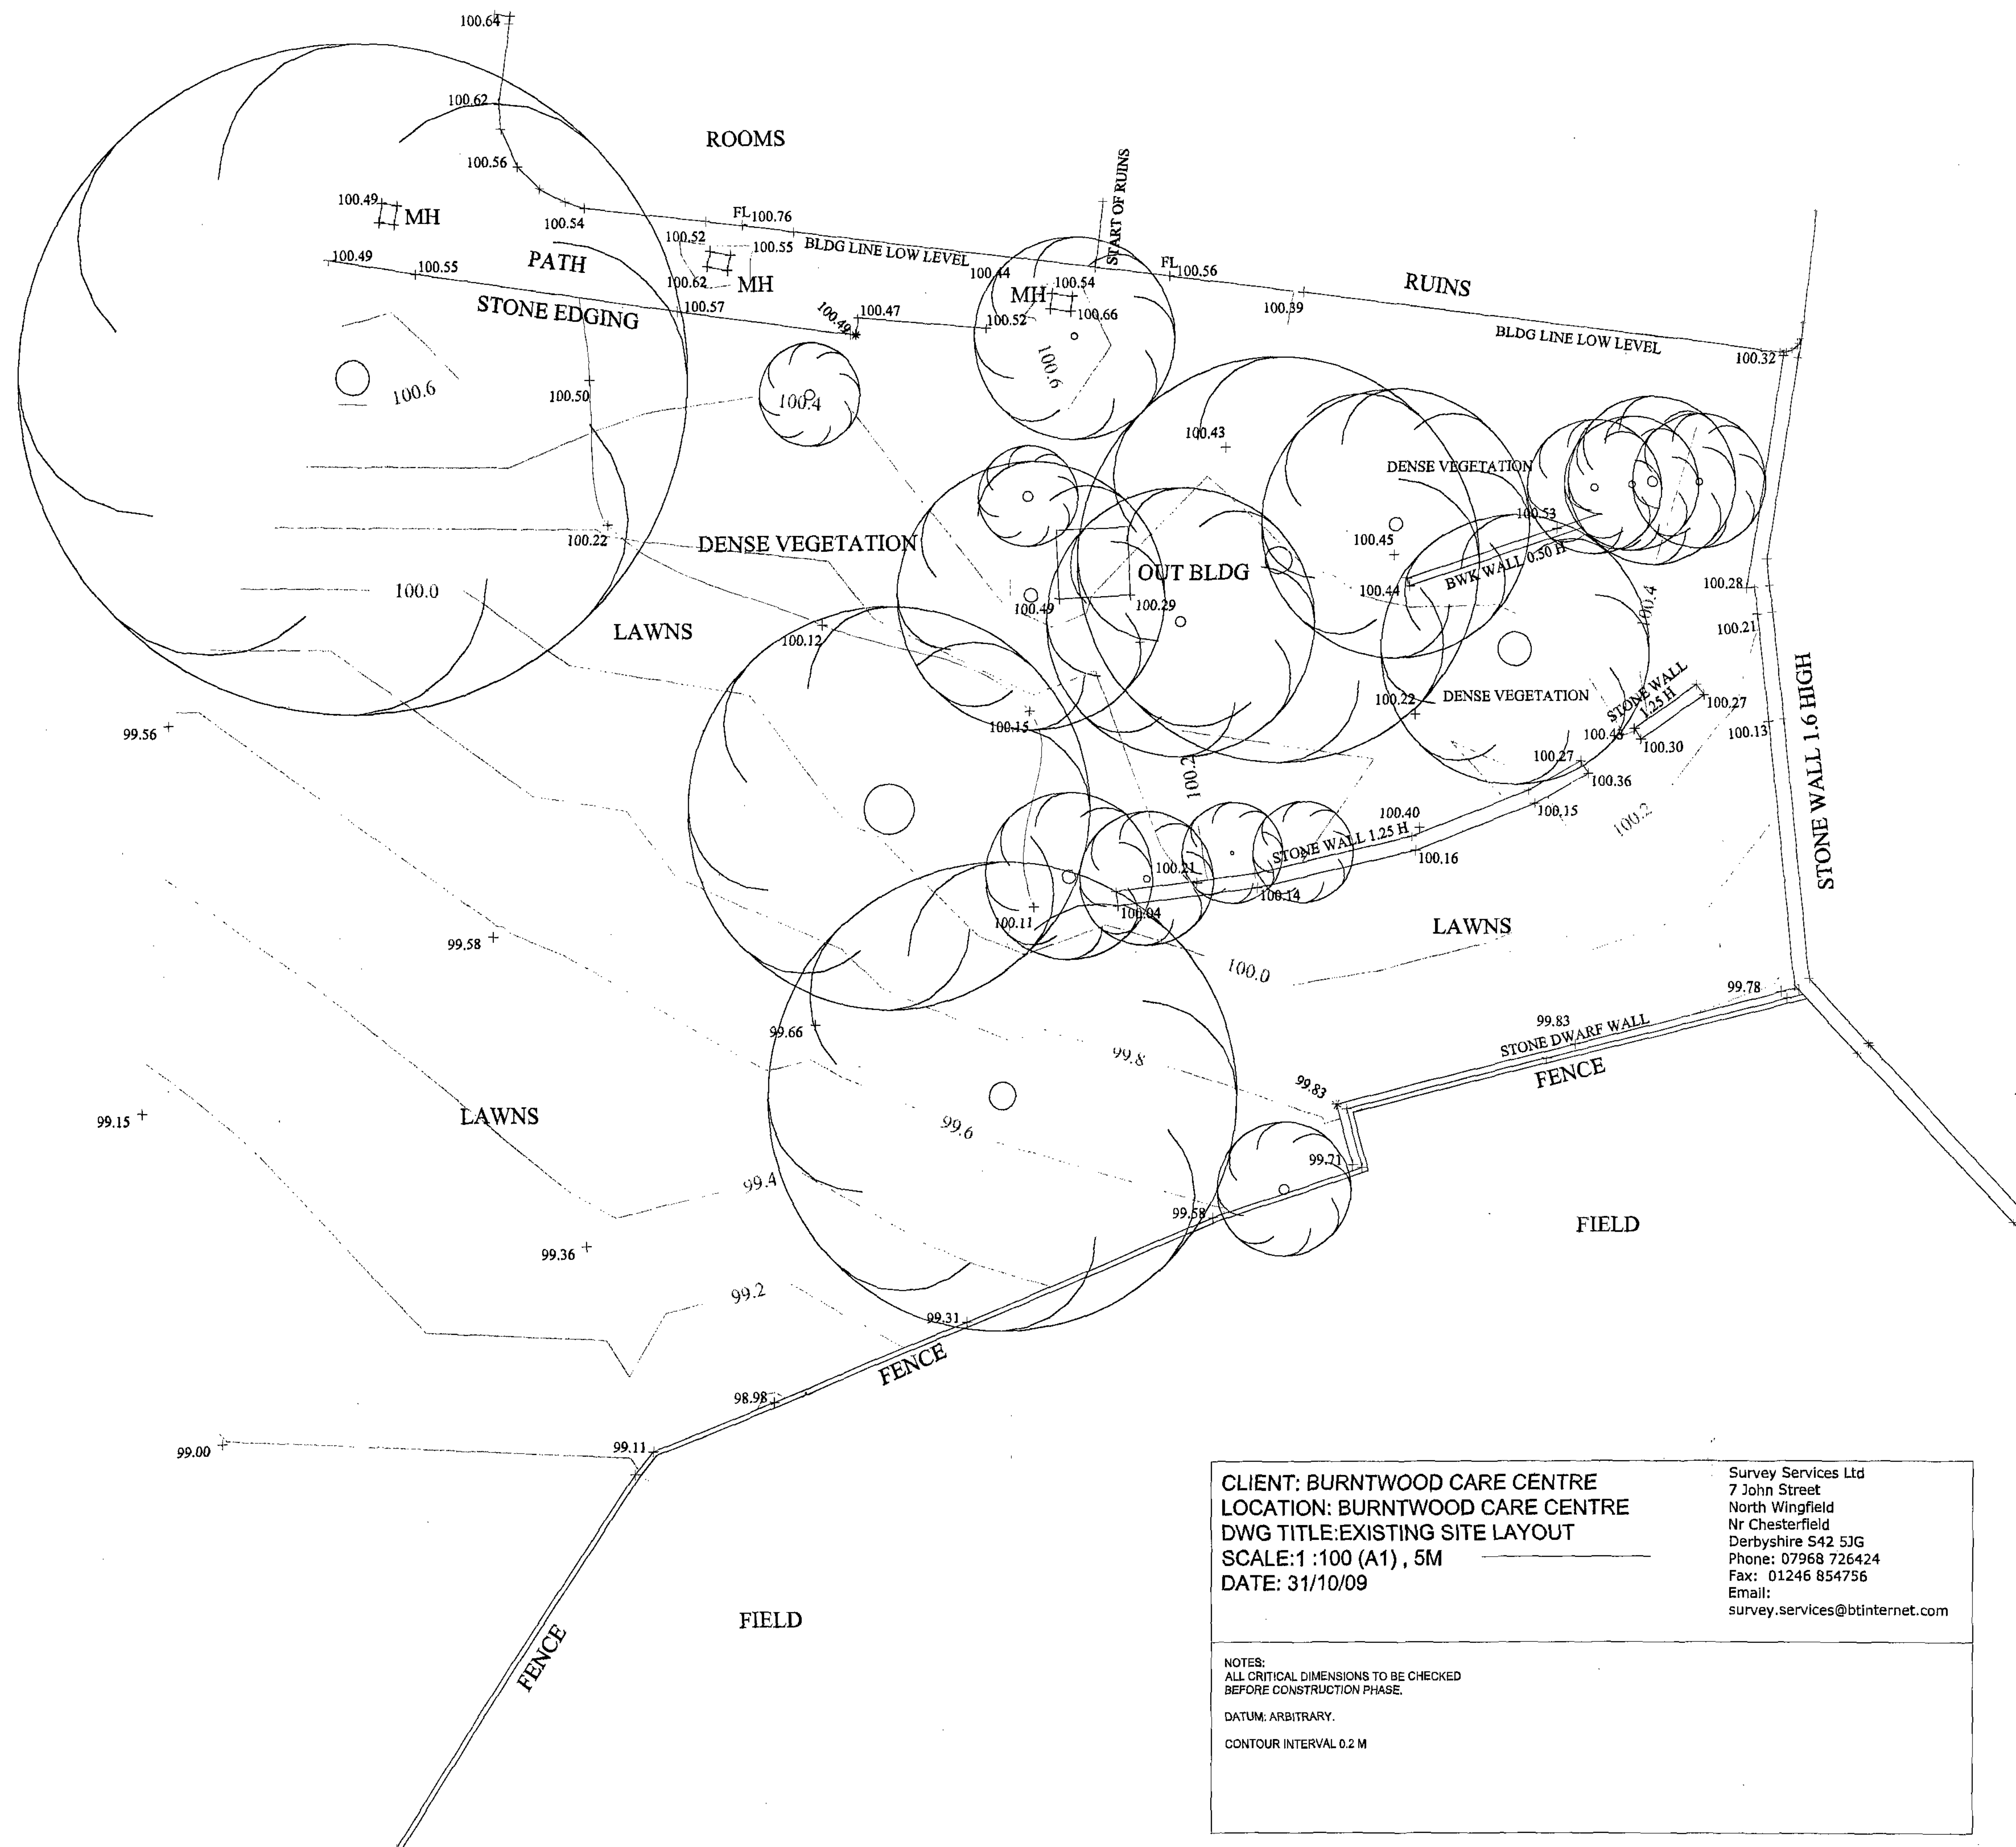

CLIENT: BURNTWOOD CARE CENTRE LOCATION: BURNTWOOD CARE CENTRE DWG TITLE: EXISTING SITE LAYOUT SCALE: 1:100 (A1), 5M DATE: 31/10/09	Survey Services Ltd 7 John Street North Wingfield Nr Chesterfield Derbyshire S42 5JG Phone: 07968 726424 Fax: 01246 854756 Email: survey.services@btinternet.com
NOTES: ALL CRITICAL DIMENSIONS TO BE CHECKED BEFORE CONSTRUCTION PHASE. DATUM: ARBITRARY. CONTOUR INTERVAL 0.2 M	




South Elevation As Existing.



South Elevation As Proposed



West Elevation As Existing

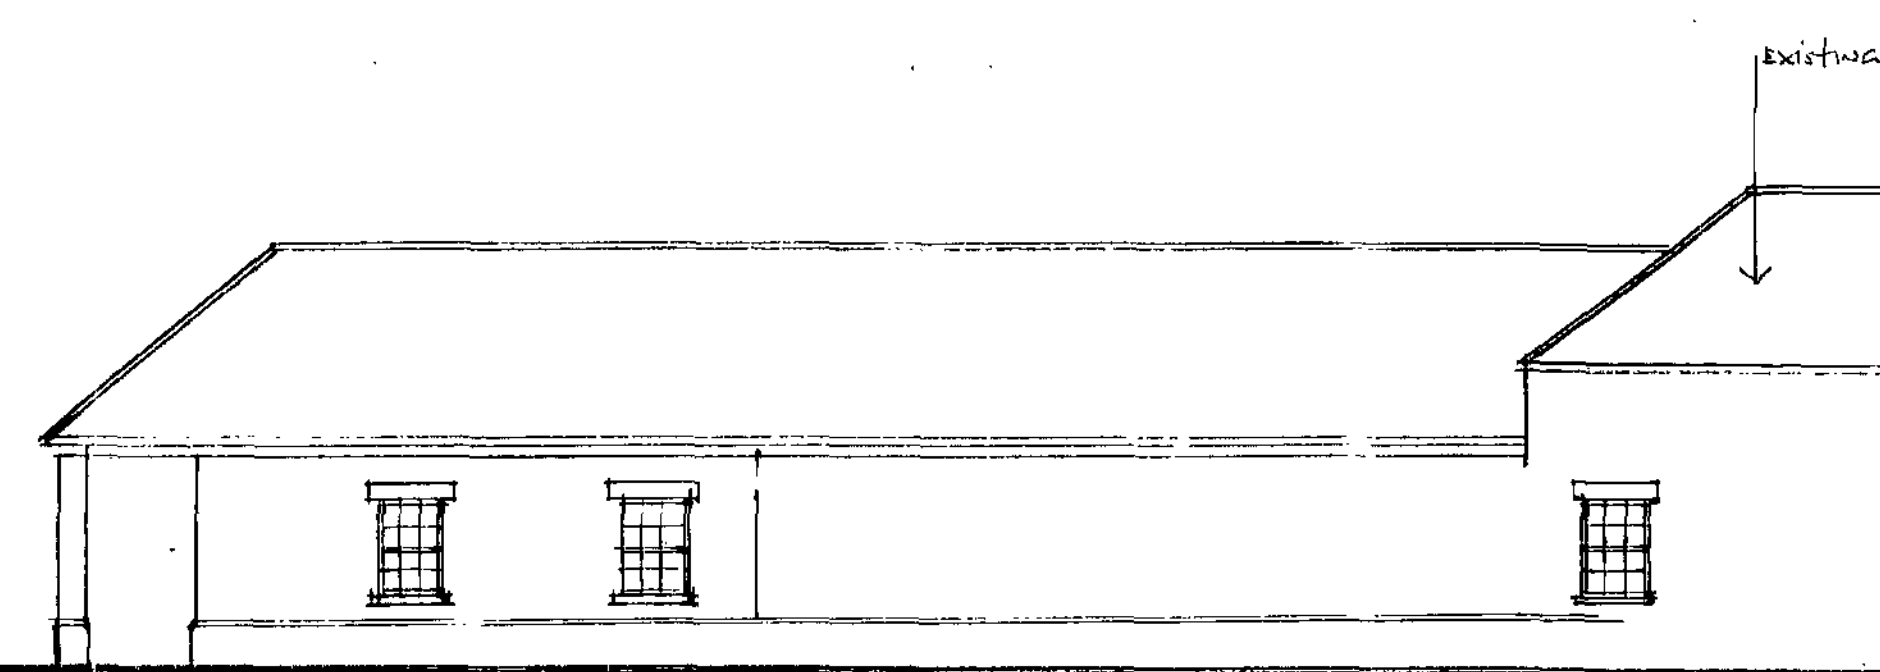


East Elevation To Single Storey Extension



West Elevation As Proposed

- WALLS**
Natural stone with render above string course to match existing.
- ROOF**
Grey interlocking concrete tiles to match existing. PVC Velux roof lights to match existing.
- WINDOWS & DOORS**
Painted timber Georgian style doors and sash windows to match existing style of building.
- RAIN WATER GOODS**
Black PVC gutters and rain water pipes to match existing.
- DRAINAGE**
All new foul drainage to connect to existing septic drainage system.

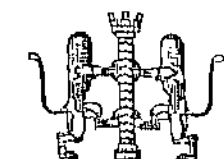Rev:	Description:	Dr:
PLANNING		
MITCHELL + PROCTER Chartered Architect  12 Albion Chesterfield, S41 1TB Tel: 01246 274111 Email: ray@mitchellprocter.bnet.co.uk Fax: 01246 274112		
Client: GUARDIAN CARE		
Project: BURNWOOD HALL NURSING		
Project Address:		
BURNLEY COMMON BURNLEY		
Drawing Title: ELEVATIONS AS PROPOSED		
Scale: 1/100	Date:	
Drawn:	Checked:	
Drawing No.: 09-588-06		