
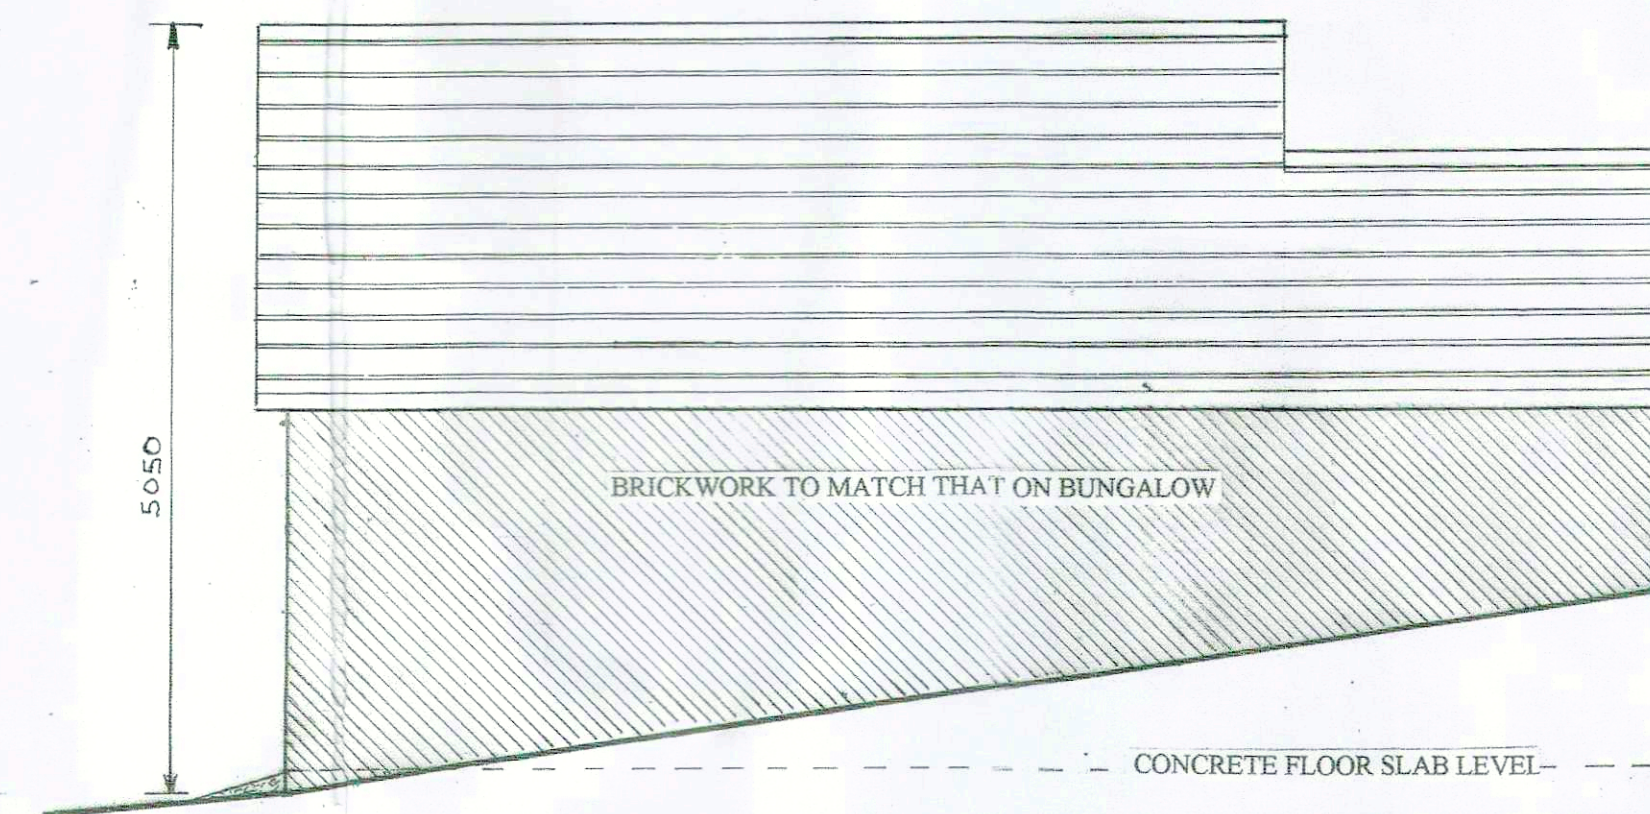



SCALE 1:50

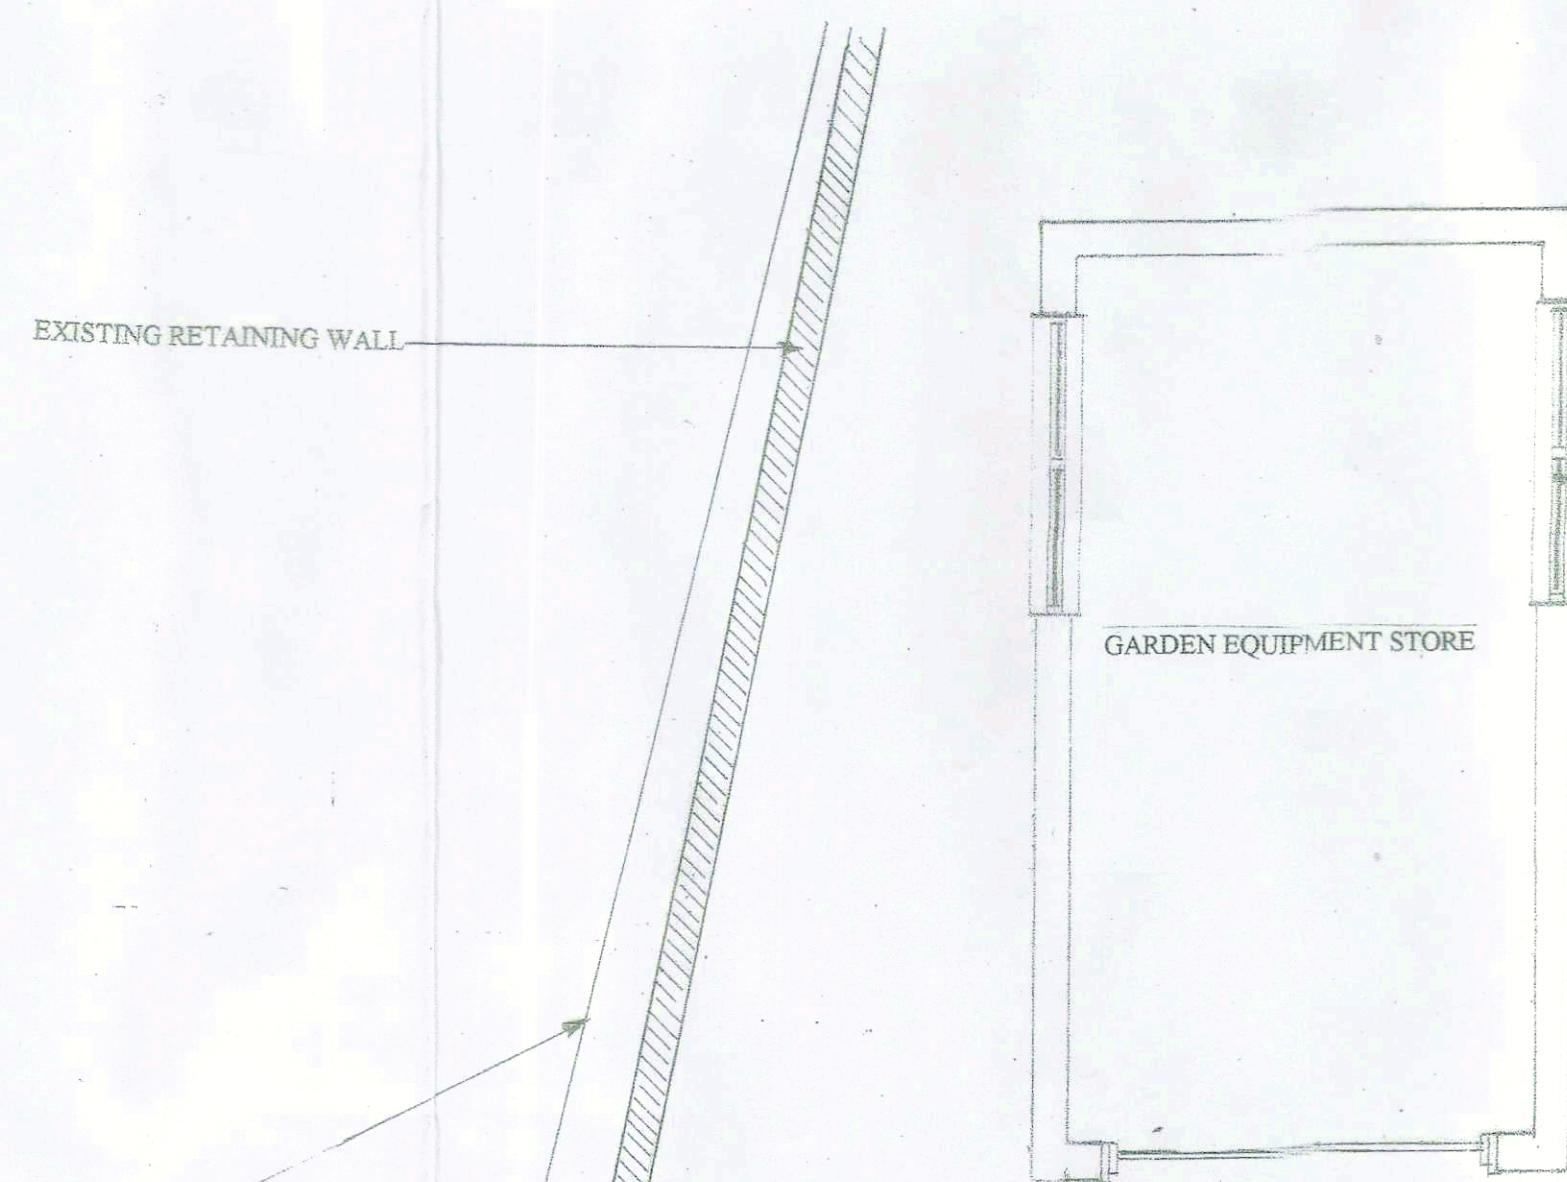

PROPOSED SIDE ELEVATION A


EXISTING BOUNDARY AS SHOWN BY THE ORDINANCE SURVEY MAP

SCALE 1:50

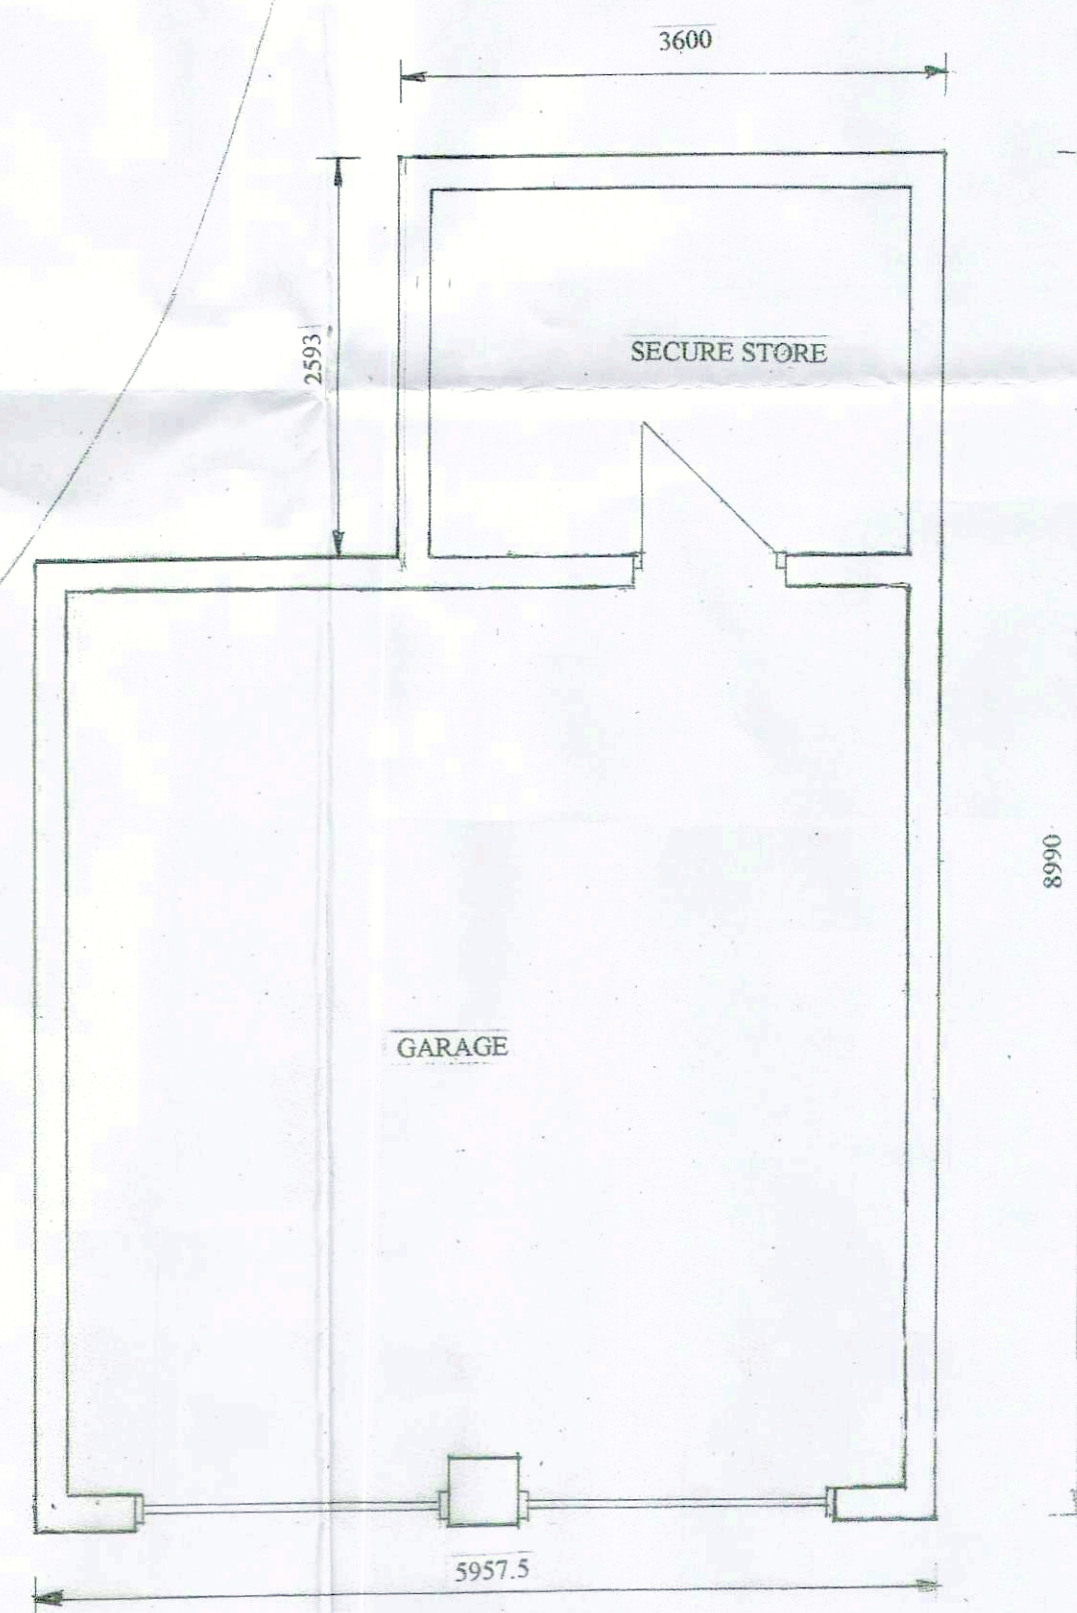

PROPOSED GROUND FLOOR LAYOUT

SCALE 1:50

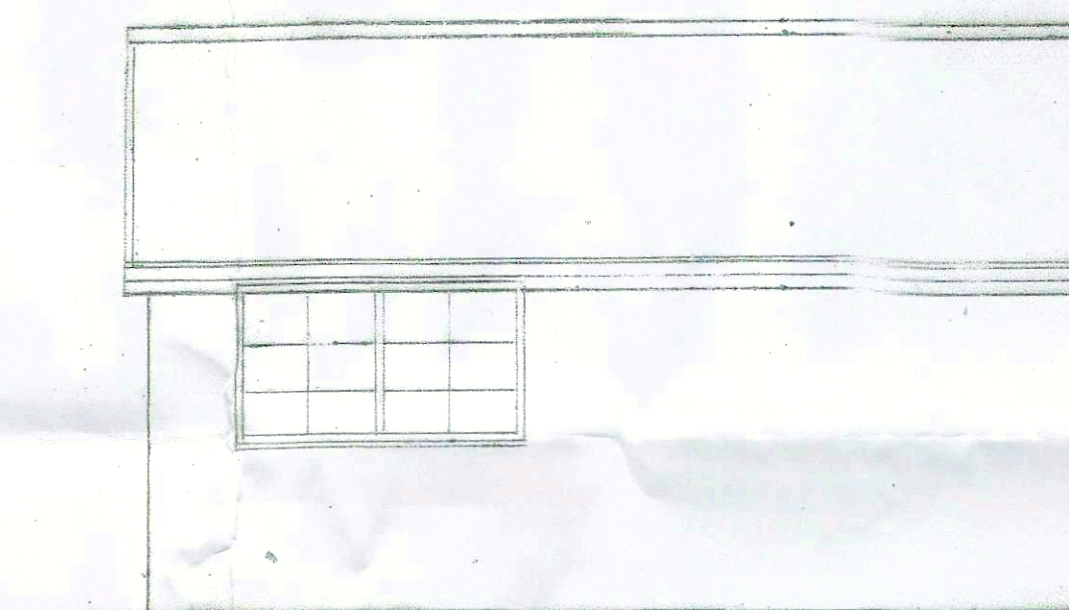

PROPOSED SIDE ELEVATION B

REVISION C

SCALE 1:50



PROPOSED FRONT ELEVATION