


North Elevation 1:100


West Elevation 1:100

Single storey rear extension in stone walling to match existing with dark grey RAL 7032, aluminium window and door frames separated by steel support posts.


South Elevation 1:100

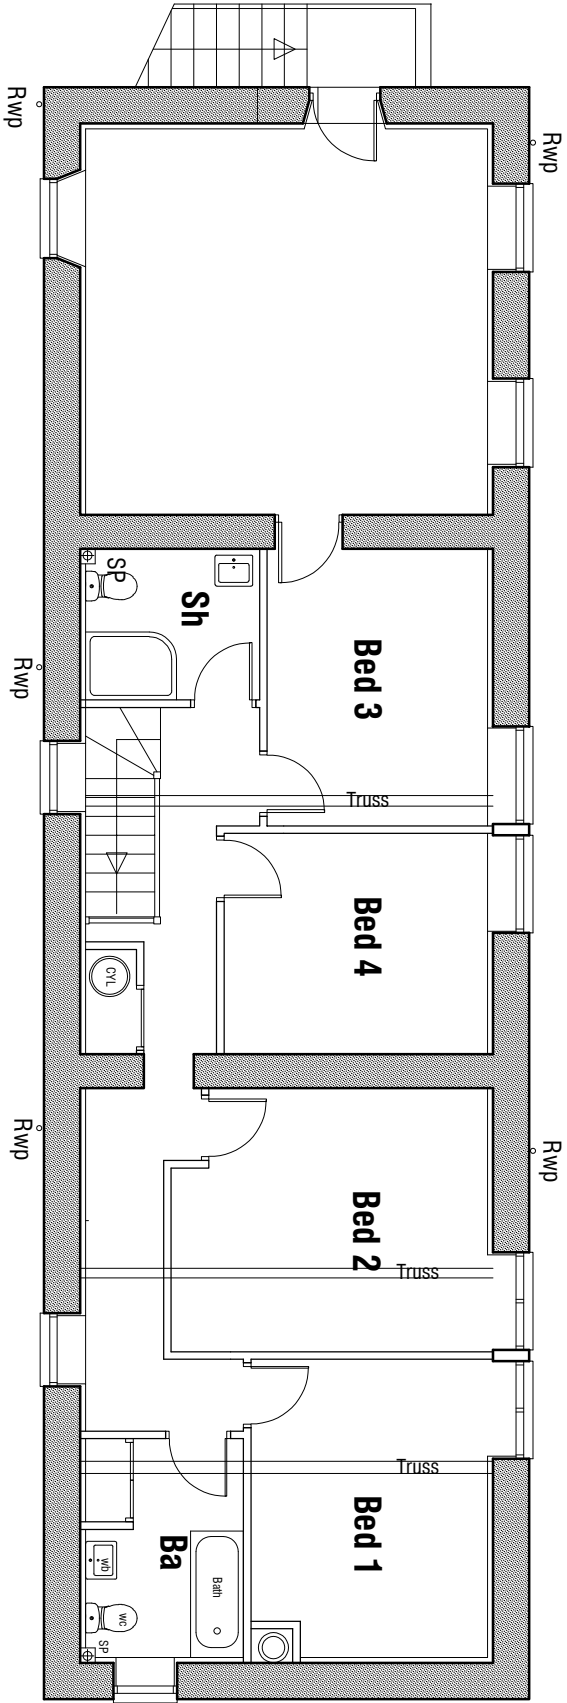

FIRST FLOOR PLAN 1:100

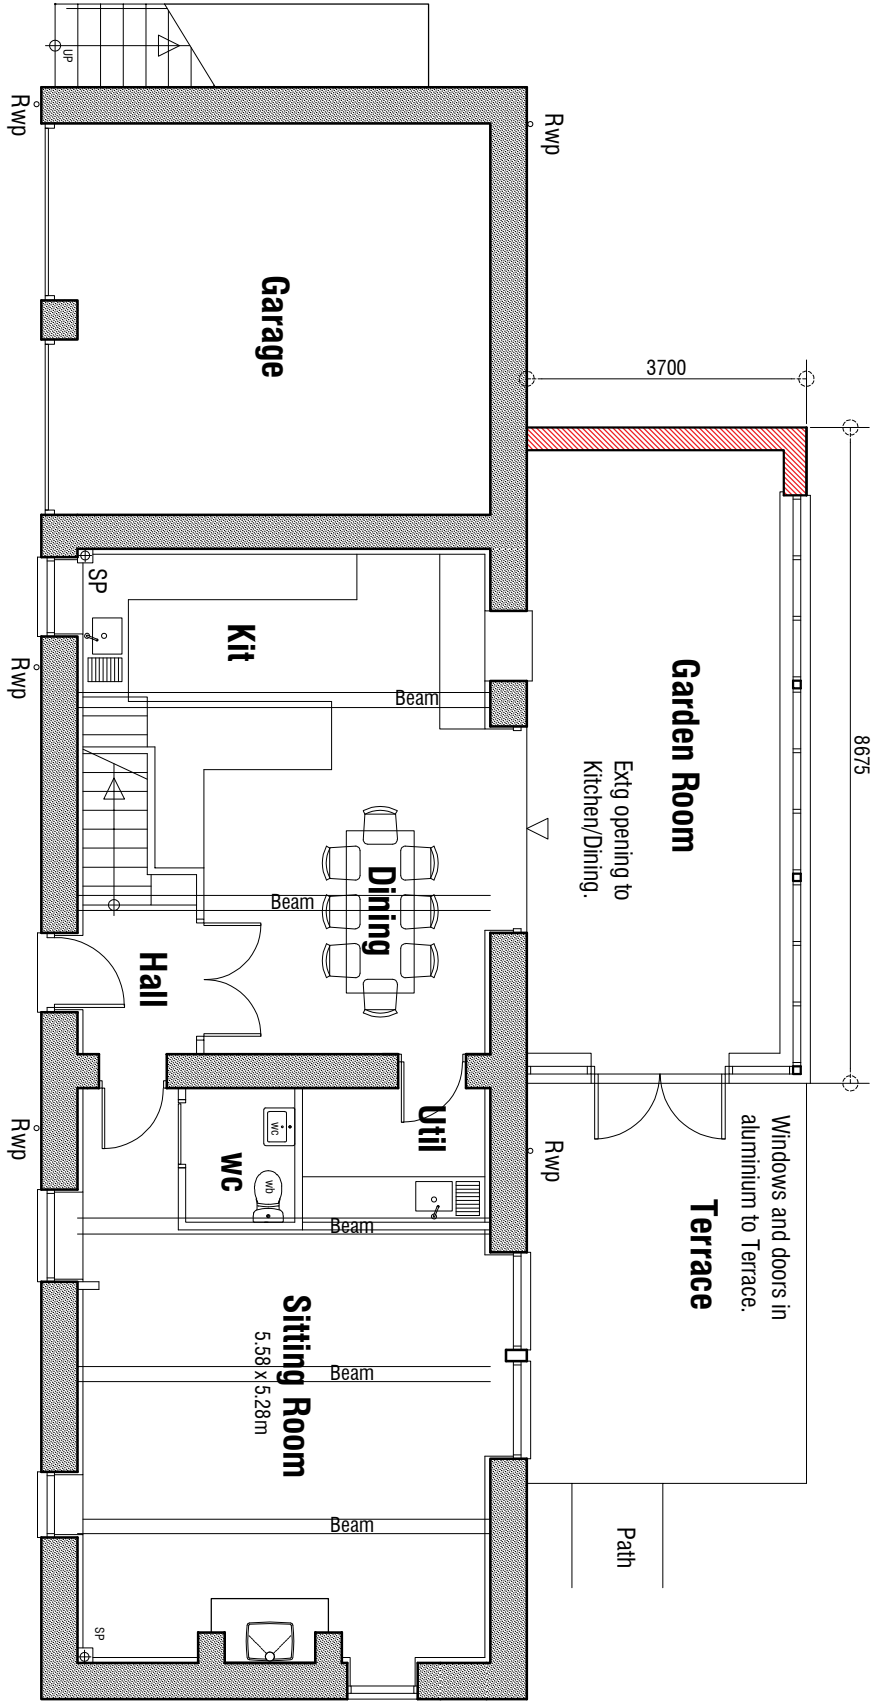

GROUND FLOOR PLAN 1:100

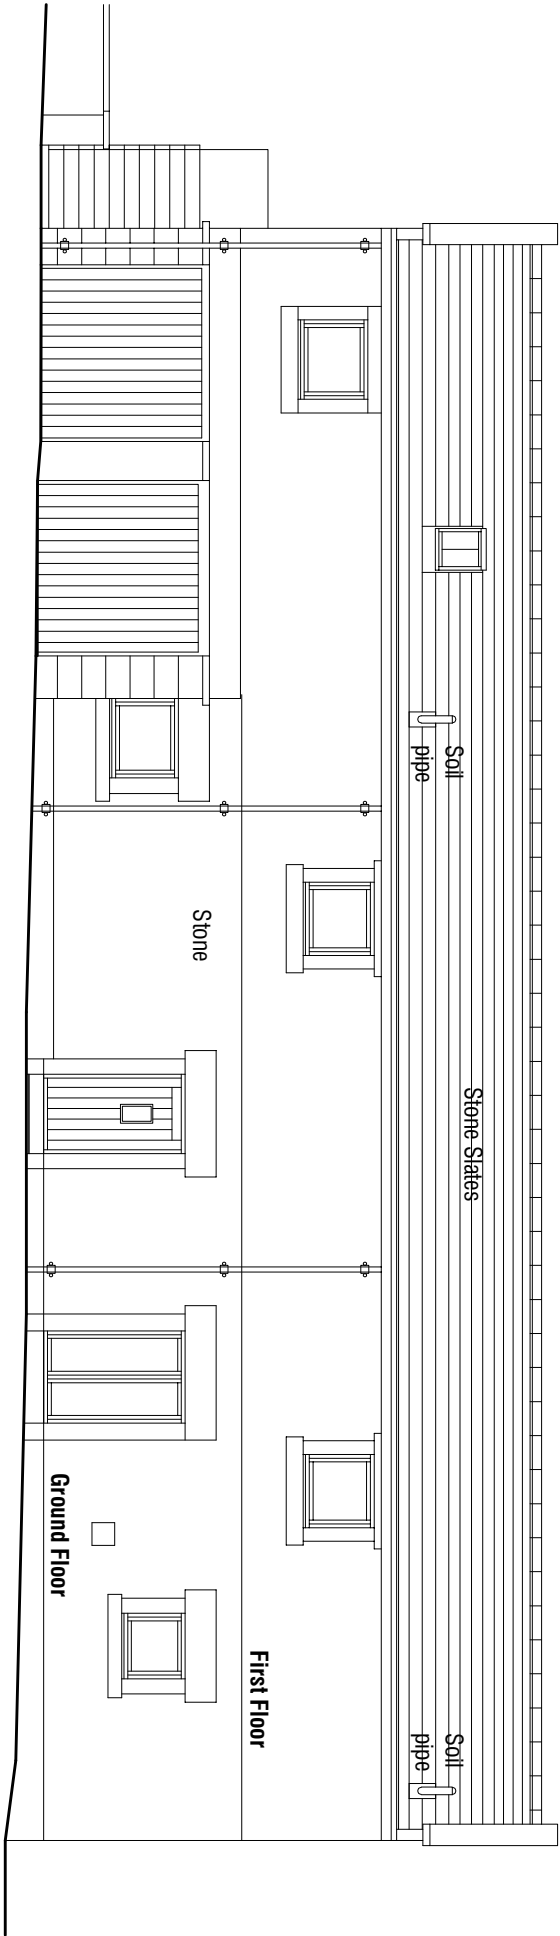

East Elevation 1:100

Rev A 23.01.2023 - Updated for planning submission.

REAR EXTENSION
STABLE COTTAGE
MOOR END
SILKSTONE COMMON
BARNSELEY

**PROPOSALS
PLANS AND ELEVATIONS**

mboothdesign
architectural design and building consultants

Fairfield House
Barnsley S70 2FL
M: 07881898300
E: mark@mboothdesign.co.uk

Scale A5 Shown @ A2 Drawn MJB

Date October 2022 Ref. 20.23

Dwg No. P6 Rev. A

Dimensions for setting out in existing buildings are to be checked and verified on site.

Copyright mboothdesign Ltd. All dimensions in millimeters unless otherwise stated.